
 


RED LINE EXTENTS
U11 AREA TO BE
RECONFIGURED

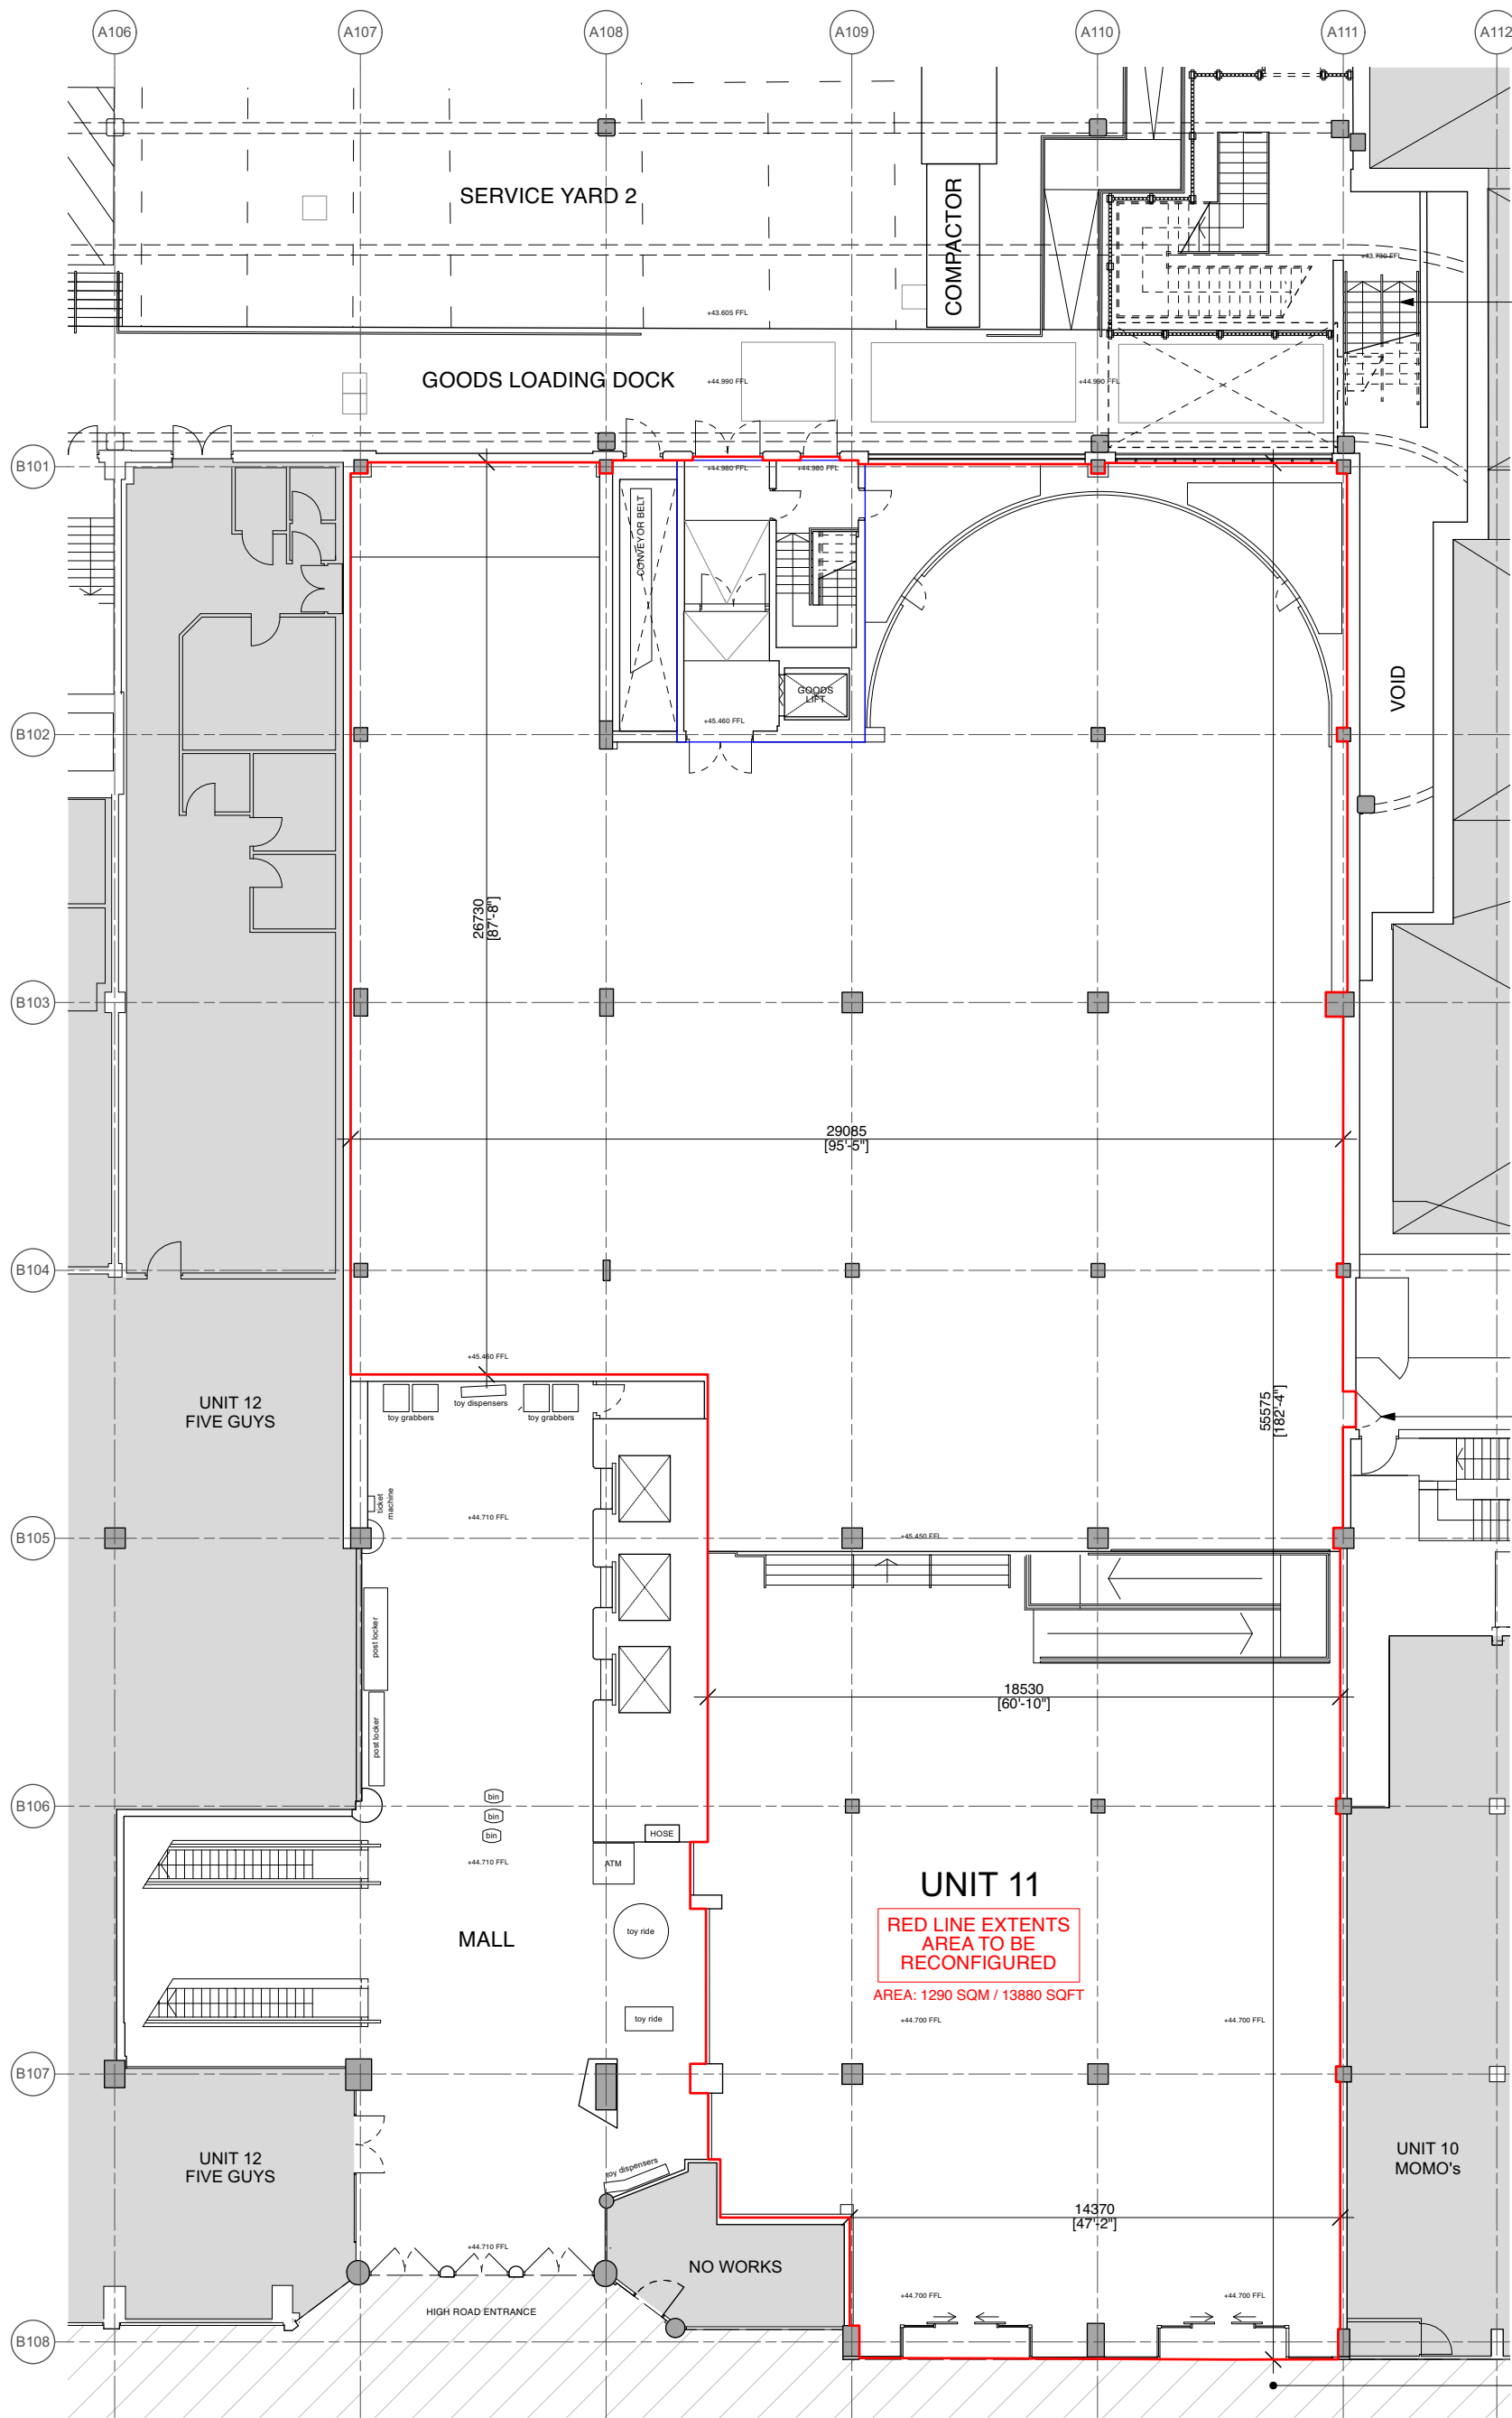

HFM
Architecture and
Project Management

© HADDON FEW MONTUSCHI ARCHITECTS LTD.
Do not scale from this drawing. Dimensions to be checked on site. Errors
and omissions to be reported to the architect - if in doubt, ask.

CLIENT
Capital & Regional

PROJECT
The Mall Wood Green
Unit 11 Split

PLANNING

DRAWING TITLE
Existing Ground Floor Plan

SCALE	PRINT SIZE	PROJECT	REV
1:200	A3	3432H	A
DATE	BY	DRAWING NO	REV
10.02.23	na	P-E100	A

A dg 20.02.23 Drawings updated following Design
Development exercise

3432H WG_U11 Split [CURRENT].wvxp