


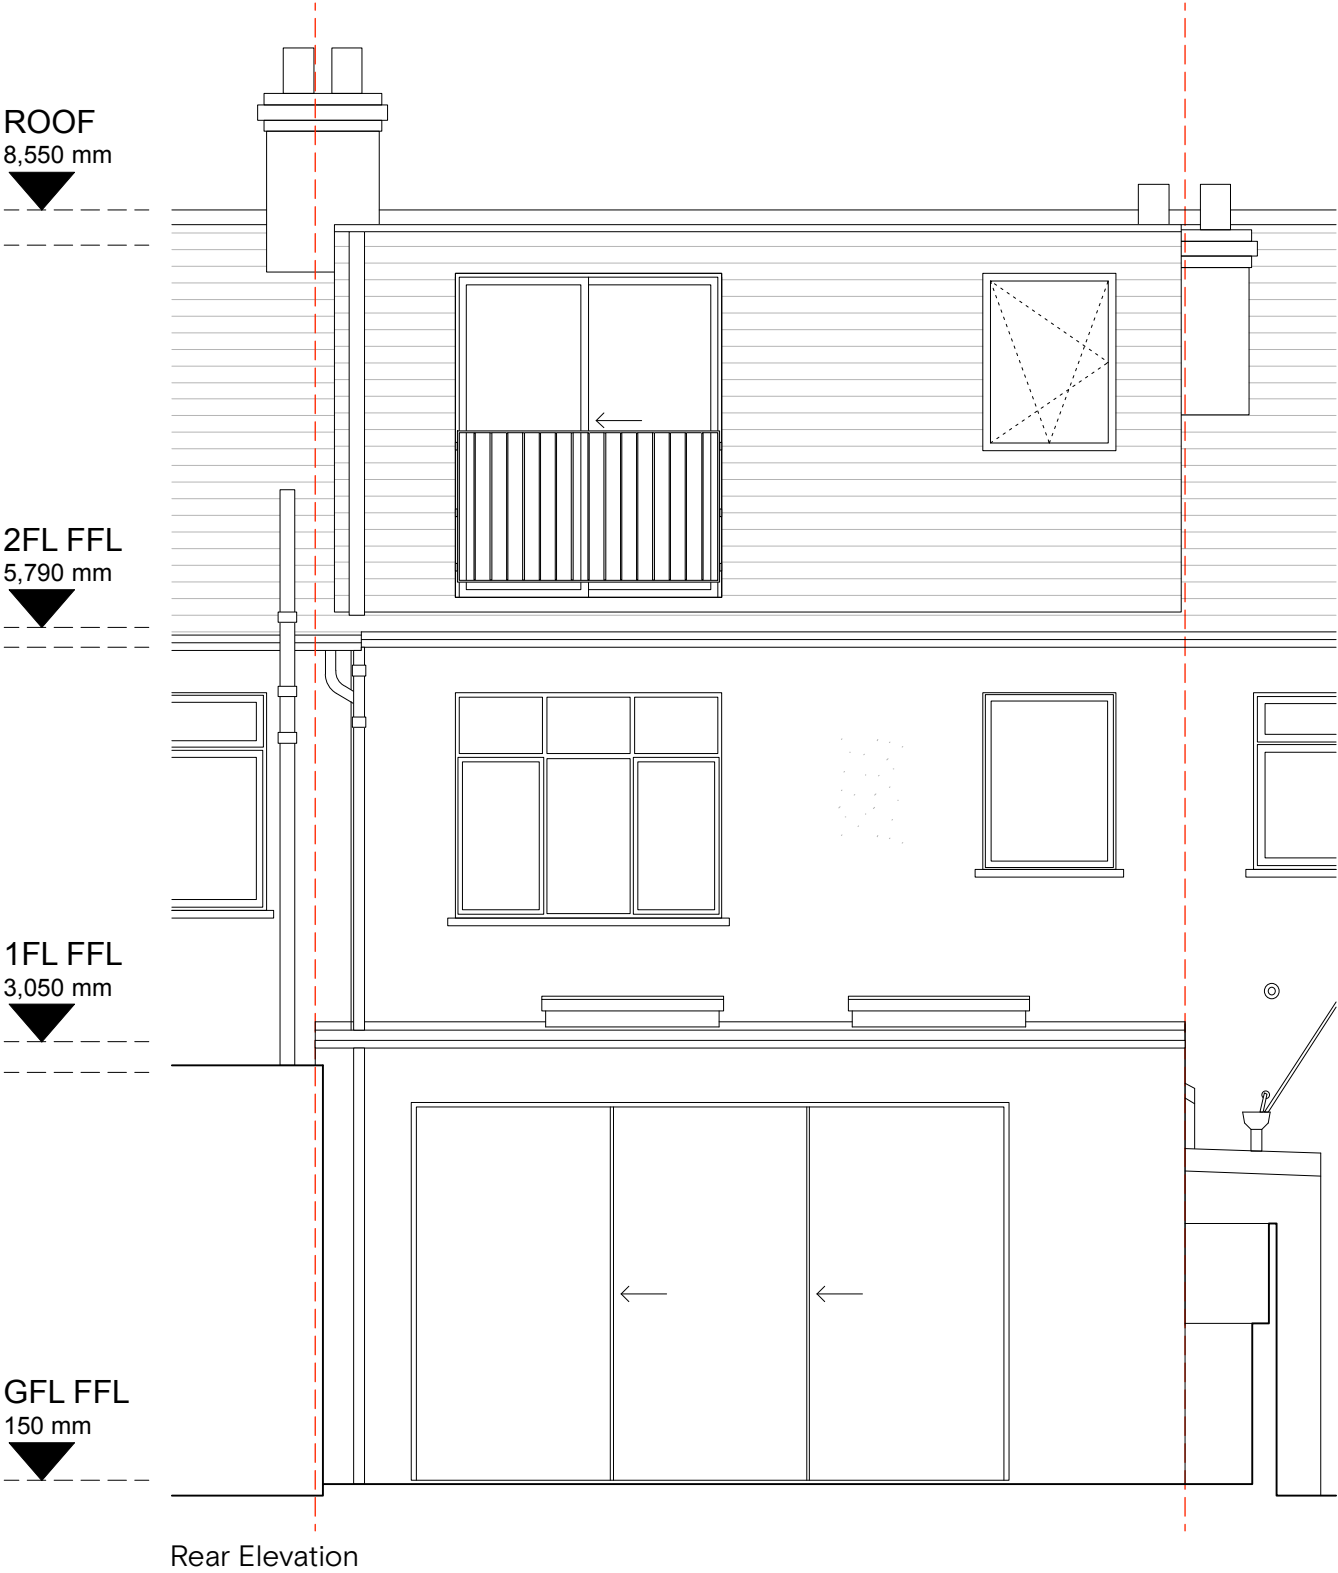


CLEMENTS & PORTER ARCHITECTS	Notes				Project	5 Southdown Villas, London, N15 3SS	Scale	1:100@A3
							Date.	24/02/23
					Title	Front and Rear Elevations Proposed	Drawn By	AS + BR
							Drawing No.	1085.111
		A: 63 Rivington Street, London, EC2A 3QQ	E: info@clementsporter.co.uk	T: 020 7739 5799			W: www.clementsporter.co.uk	Revision

ROOF
8,550 mm

2FL FFL
5,990 mm

1FL FFL
3,050 mm

GFL FFL
150 mm

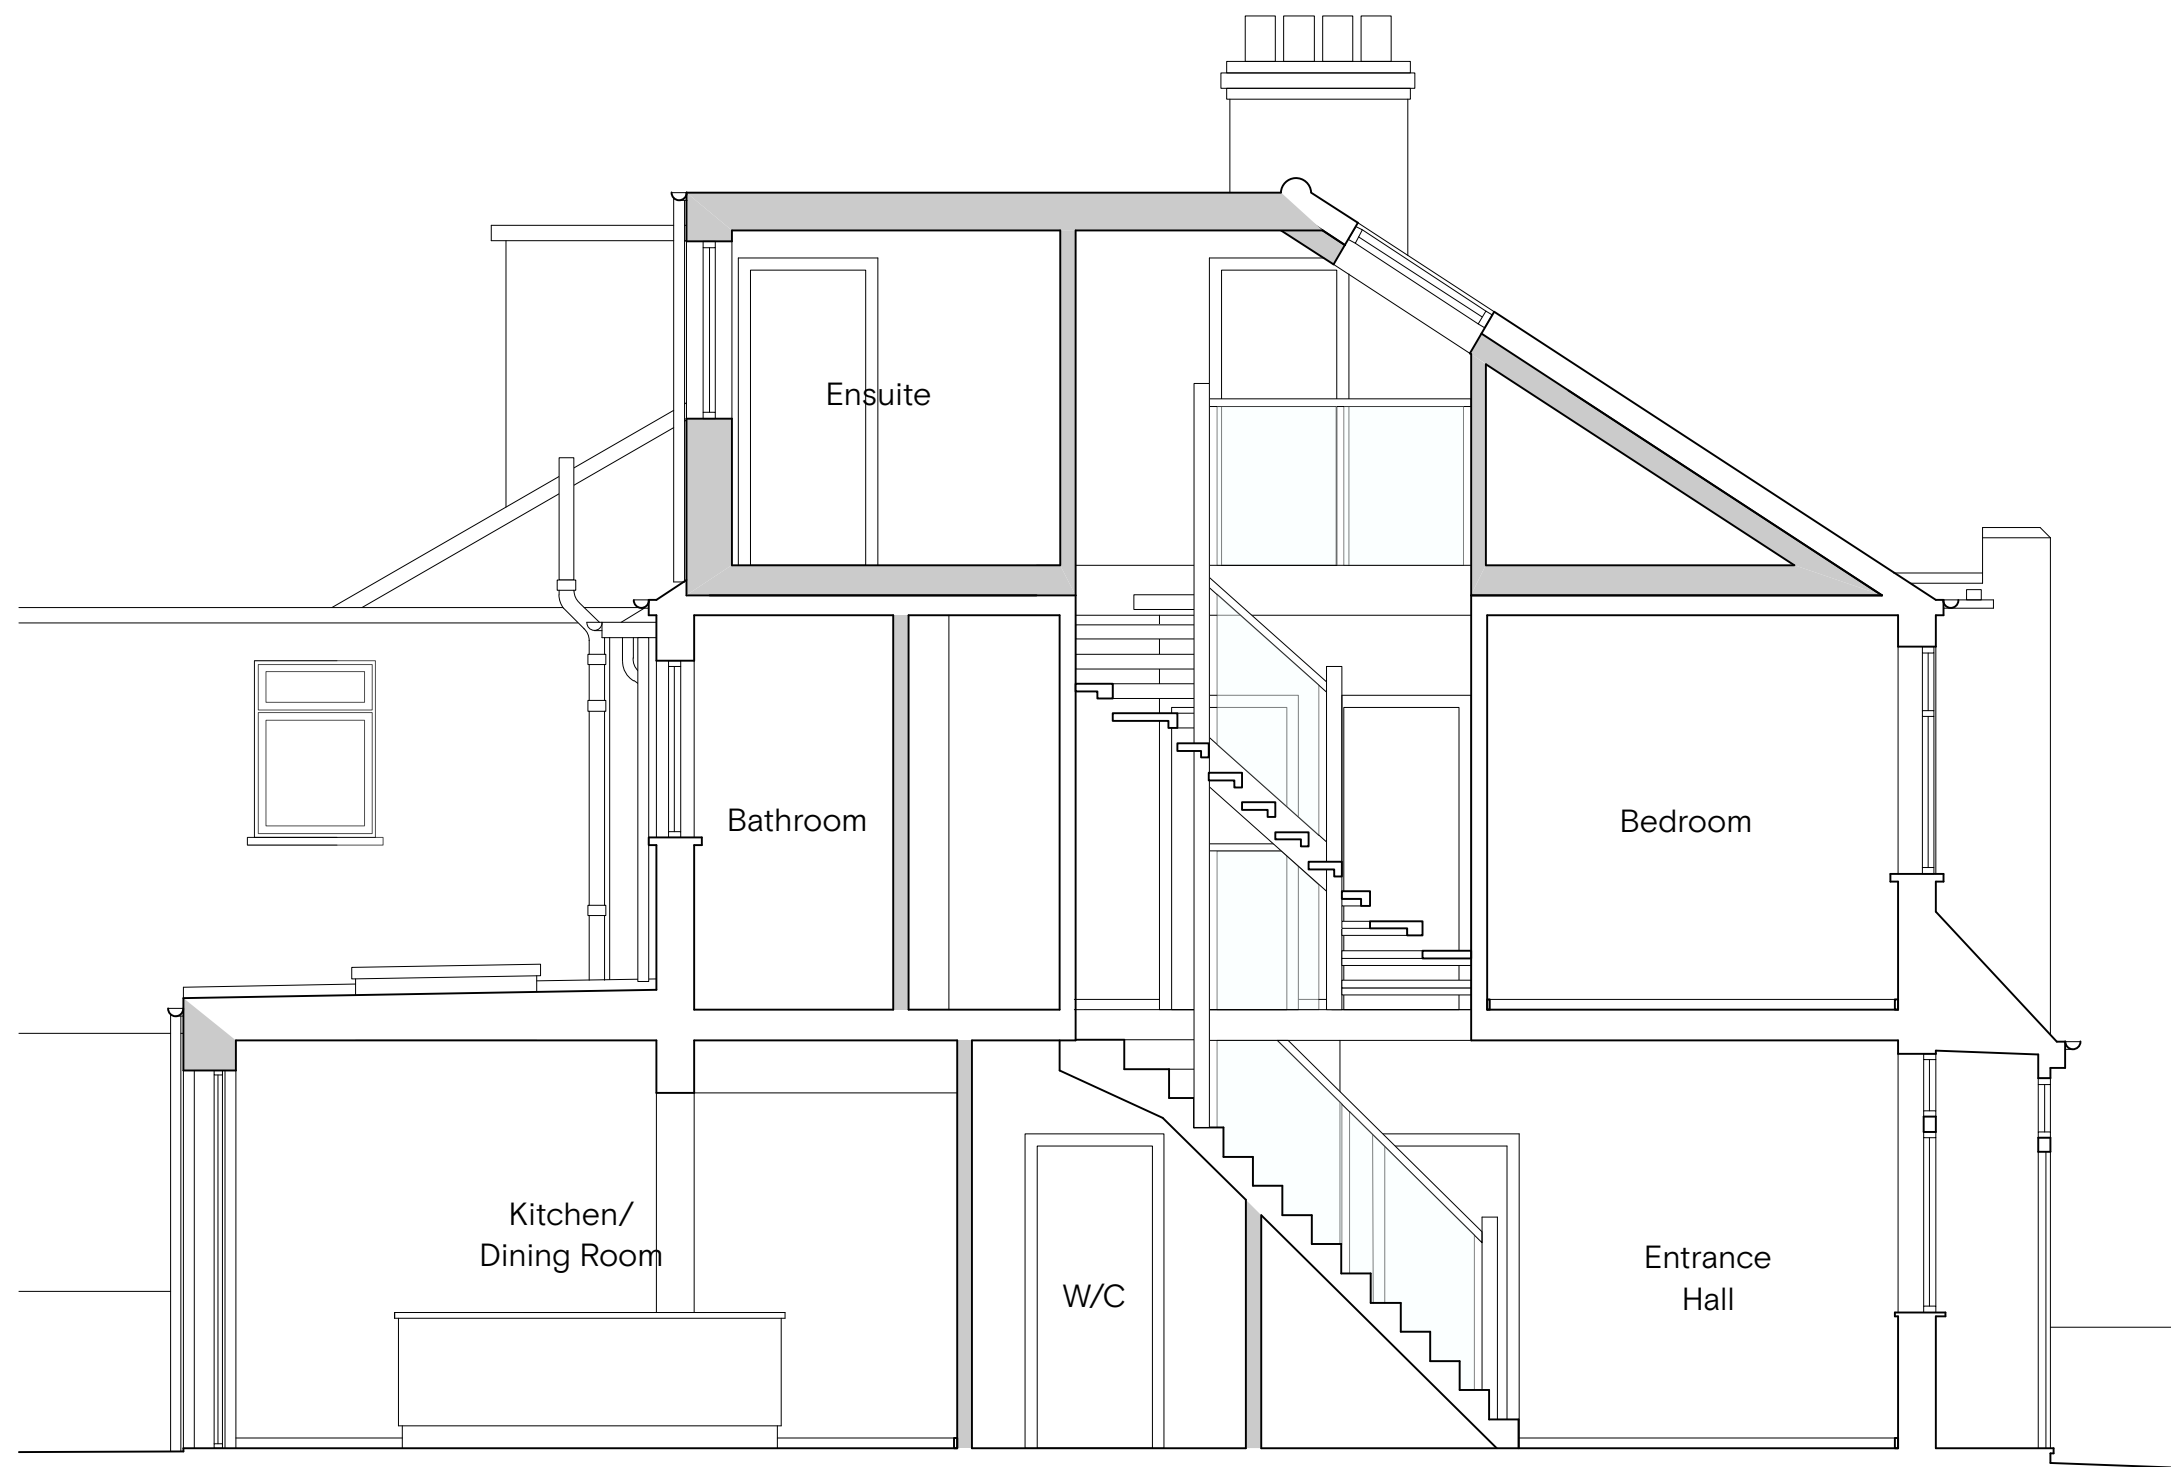

Section A - A

5m 1m

CLEMENTS
& PORTER
ARCHITECTS

Notes				Project	5 Southdown Villas, London, N15 3SS	Scale	1:100@A3
						Date.	24/02/23
				Title	Section A - A Proposed	Drawn By	AS + BR
						Drawing No.	1085.112
A: 63 Rivington Street, London, EC2A 3QQ	E: info@clementsporter.co.uk	T: 020 7739 5799	W: www.clementsporter.co.uk	Revision	Date	Description	Do not scale from this drawing This drawing is copyright