


X:\JOBS\6496_CLARENDON ROAD PHASE 2\VCAD\DRAWINGS\NURSERY PLANNING UPDATE\5374_PL_PR_SQ_202_C_AS PROPOSED.DWG

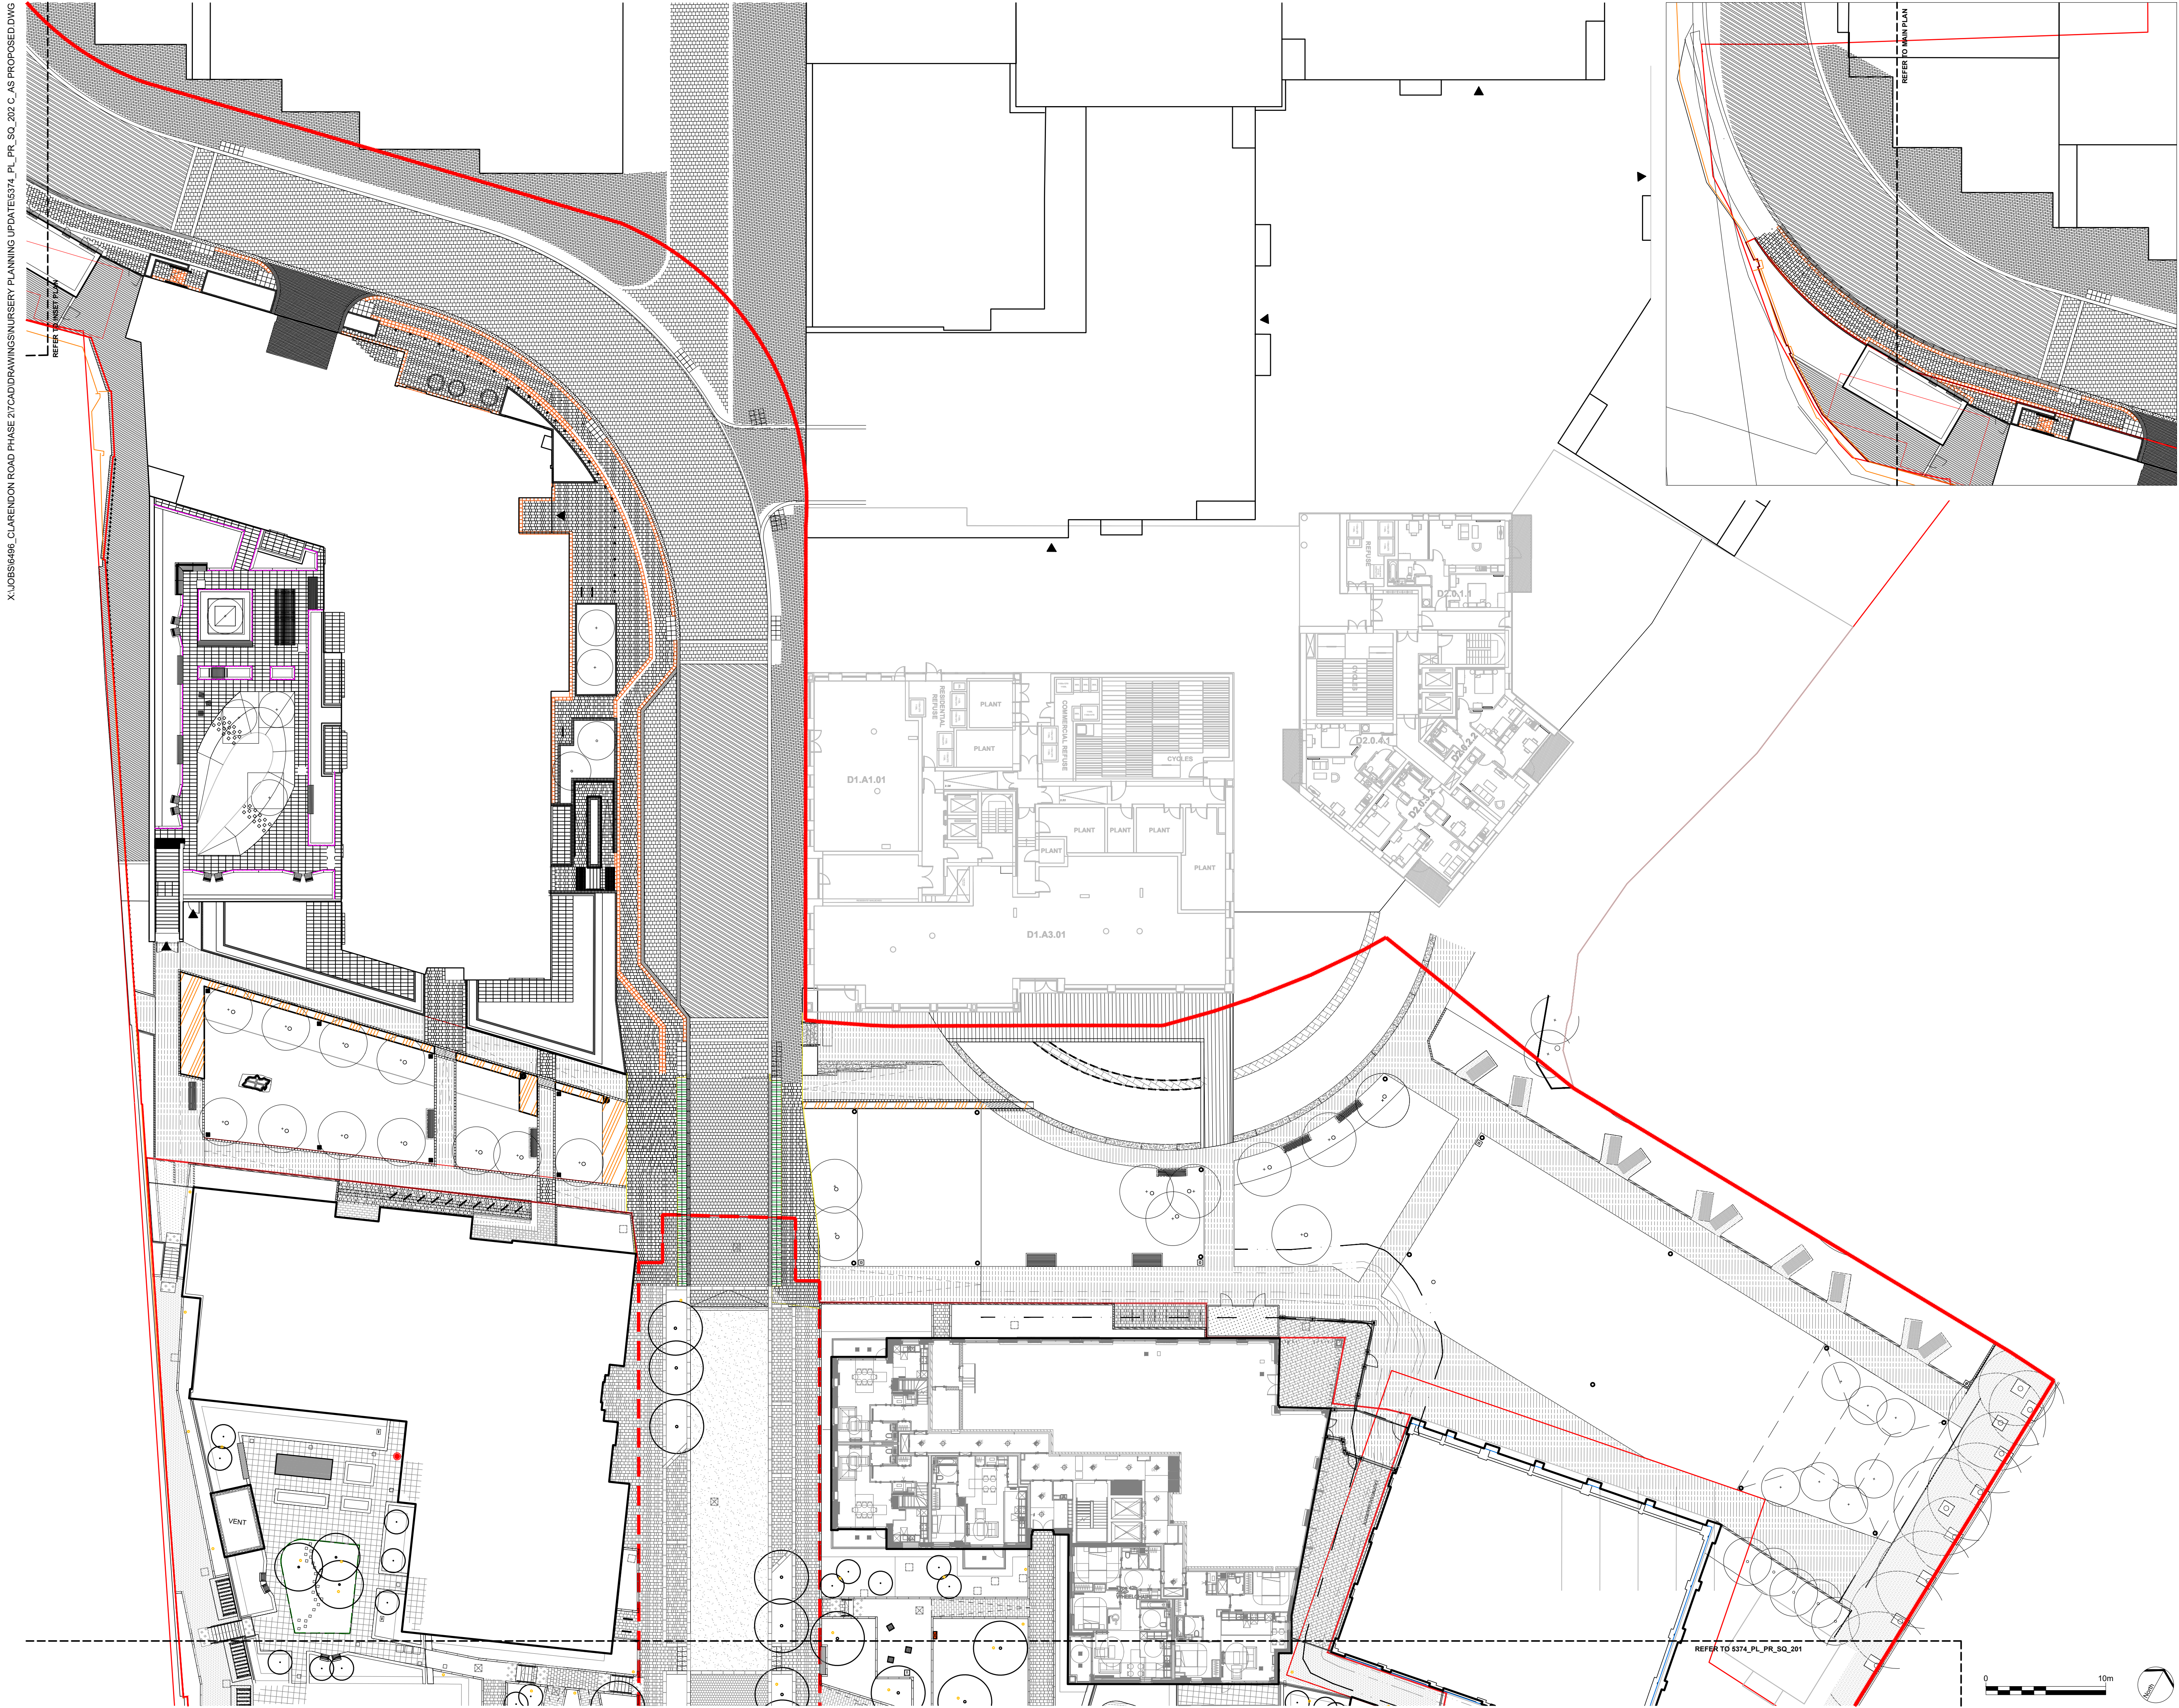

- LEGEND
1. This drawing is to be read in conjunction with all other drawings and specifications.
 2. Do not scale off this drawing. Written dimensions to be taken only.
 3. Any discrepancies found between this drawing and other drawings and specifications in the construction documents must be referred to the Landscape Architect prior to work commencing.
 4. This drawing must not be copied in whole or in part without written consent of LDA design.
 5. These drawings are for finishes only. All foundation, fixing, paving depths and drainage details to be provided by others.
 6. All dimensions in mm unless otherwise stated.
 7. Where dimension sizes of units are given they state length x width x depth.

- SITE BOUNDARY
- 278 WORKS BOUNDARY
REFER TO DRAWINGS 278 PACK INFORMATION:
W25D/LDA-AS-XX-DRLS-95 DRAWING SERIES
- PAVING TYPE 01 - PODIUM
VASANTA BLEND SANDSTONE PAVING BY MARSHALLS
- PAVING TYPE 02 -
TEGULA TRADITIONAL AND HARVEST CONCRETE PAVING BY MARSHALLS; 50-50% MIX LAID RANDOMLY
- PAVING TYPE 03 -
TEGULA HARVEST CONCRETE PAVING BY MARSHALLS
- PAVING TYPE 05 -
SELF BINDING GRAVEL
- PAVING TYPE 06 -
POROUS ASPHALT PAVING
- PAVING TYPE 07 -
KEBONY FSC TIMBER DECKING
- PAVING TYPE 08 - PODIUMS A1/2 AND B1/2
MODAL/MODAL PRIORA CONCRETE PAVING
- HAZARD WARNING PAVING TYPE 01 -
CORDUROY PAVING BY MARSHALLS
- BIB TAP LOCATION TO ENGINEER'S SPECIFICATION
- SHEFFIELD CYCLE STAND - STAINLESS STEEL
- INDICATIVE LIGHTING
FOR LIGHTING LAYOUT & TYPES
REFER TO ENGINEER DRAWING
- FEEDER PILLAR
FOR SPECIFICATION AND DETAIL
REFER TO ENGINEER DRAWING
- DRY RISER COVER
- QUADRAT LITTER BIN
- ULI-COLOUR BUFF COLOUR ASPHALT
SURFACING TO MATCH HORNEY PARK FOOTPATHS
- POROUS SOFT PLAY SURFACING TO BE INSTALLED BY
NURSERY FIT OUT TEAM OVER TYPE 1 SUB-BASE
- SEDUM ROOF TO NURSERY
BUGGY STORE

D	s96a Planning Application	AH	02/02/23
C	s96a - Planning application	AH	09/10/20
B	s96a - Planning application	AH	27/02/19
A	s96a - Planning application	AH	27/07/18
REV.	DESCRIPTION	APP.	DATE

LDA DESIGN

PROJECT TITLE
CLARENDON GAS WORKS

DRAWING TITLE
Hardworks Layout and Reference
Sheet 02

ISSUED BY	Exeter	T: 01392 260 430
DATE	October 2017	DRAWN KB
SCALE	A1	CHECKED SCA
STATUS	Planning	APPROVED AH

DWG. NO 5374_PL_PR_SQ_202 C

No dimensions are to be scaled from this drawing.
All dimensions are to be checked on site.
Area measurements for indicative purposes only.

© LDA Design Consulting Ltd. Quality Assured to BS EN ISO 9001: 2008
Sources Ordnance Survey