


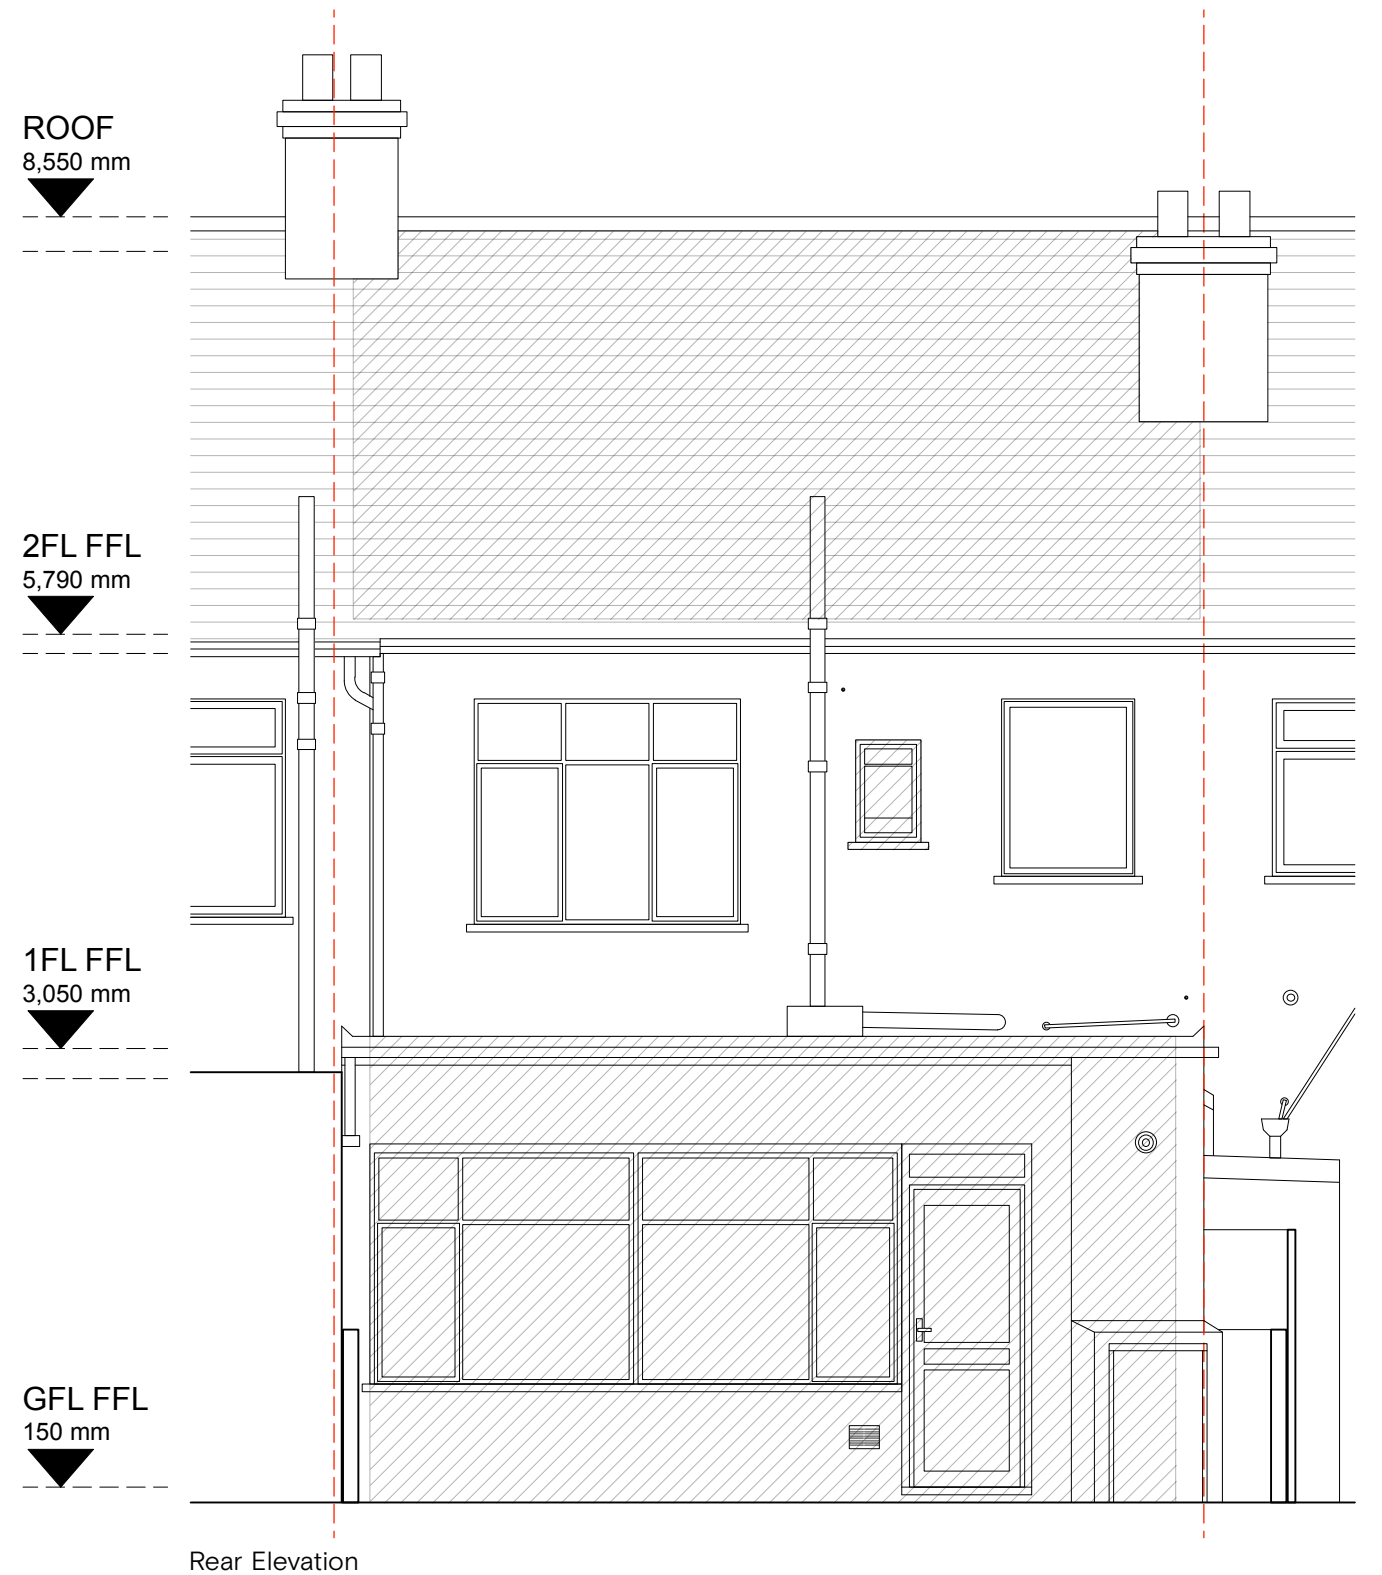

CLEMENTS
& PORTER
ARCHITECTS


Notes				Project		5 Southdown Villas, London, N15 3SS	Scale	1:50@A3
				Title		Front + Rear Elevations Existing	Date.	24/02/23
A: 63 Rivington Street, London, EC2A 3QQ				Revision		Date	Drawn By	AS
							Drawing No.	1085.011
E: info@clementsporter.co.uk				Description			Do not scale from this drawing	
T: 020 7739 5799							This drawing is copyright	
W: www.clementsporter.co.uk								

ROOF
8,550 mm

2FL FFL
5,790 mm

1FL FFL
3,050 mm

GFL FFL
150 mm

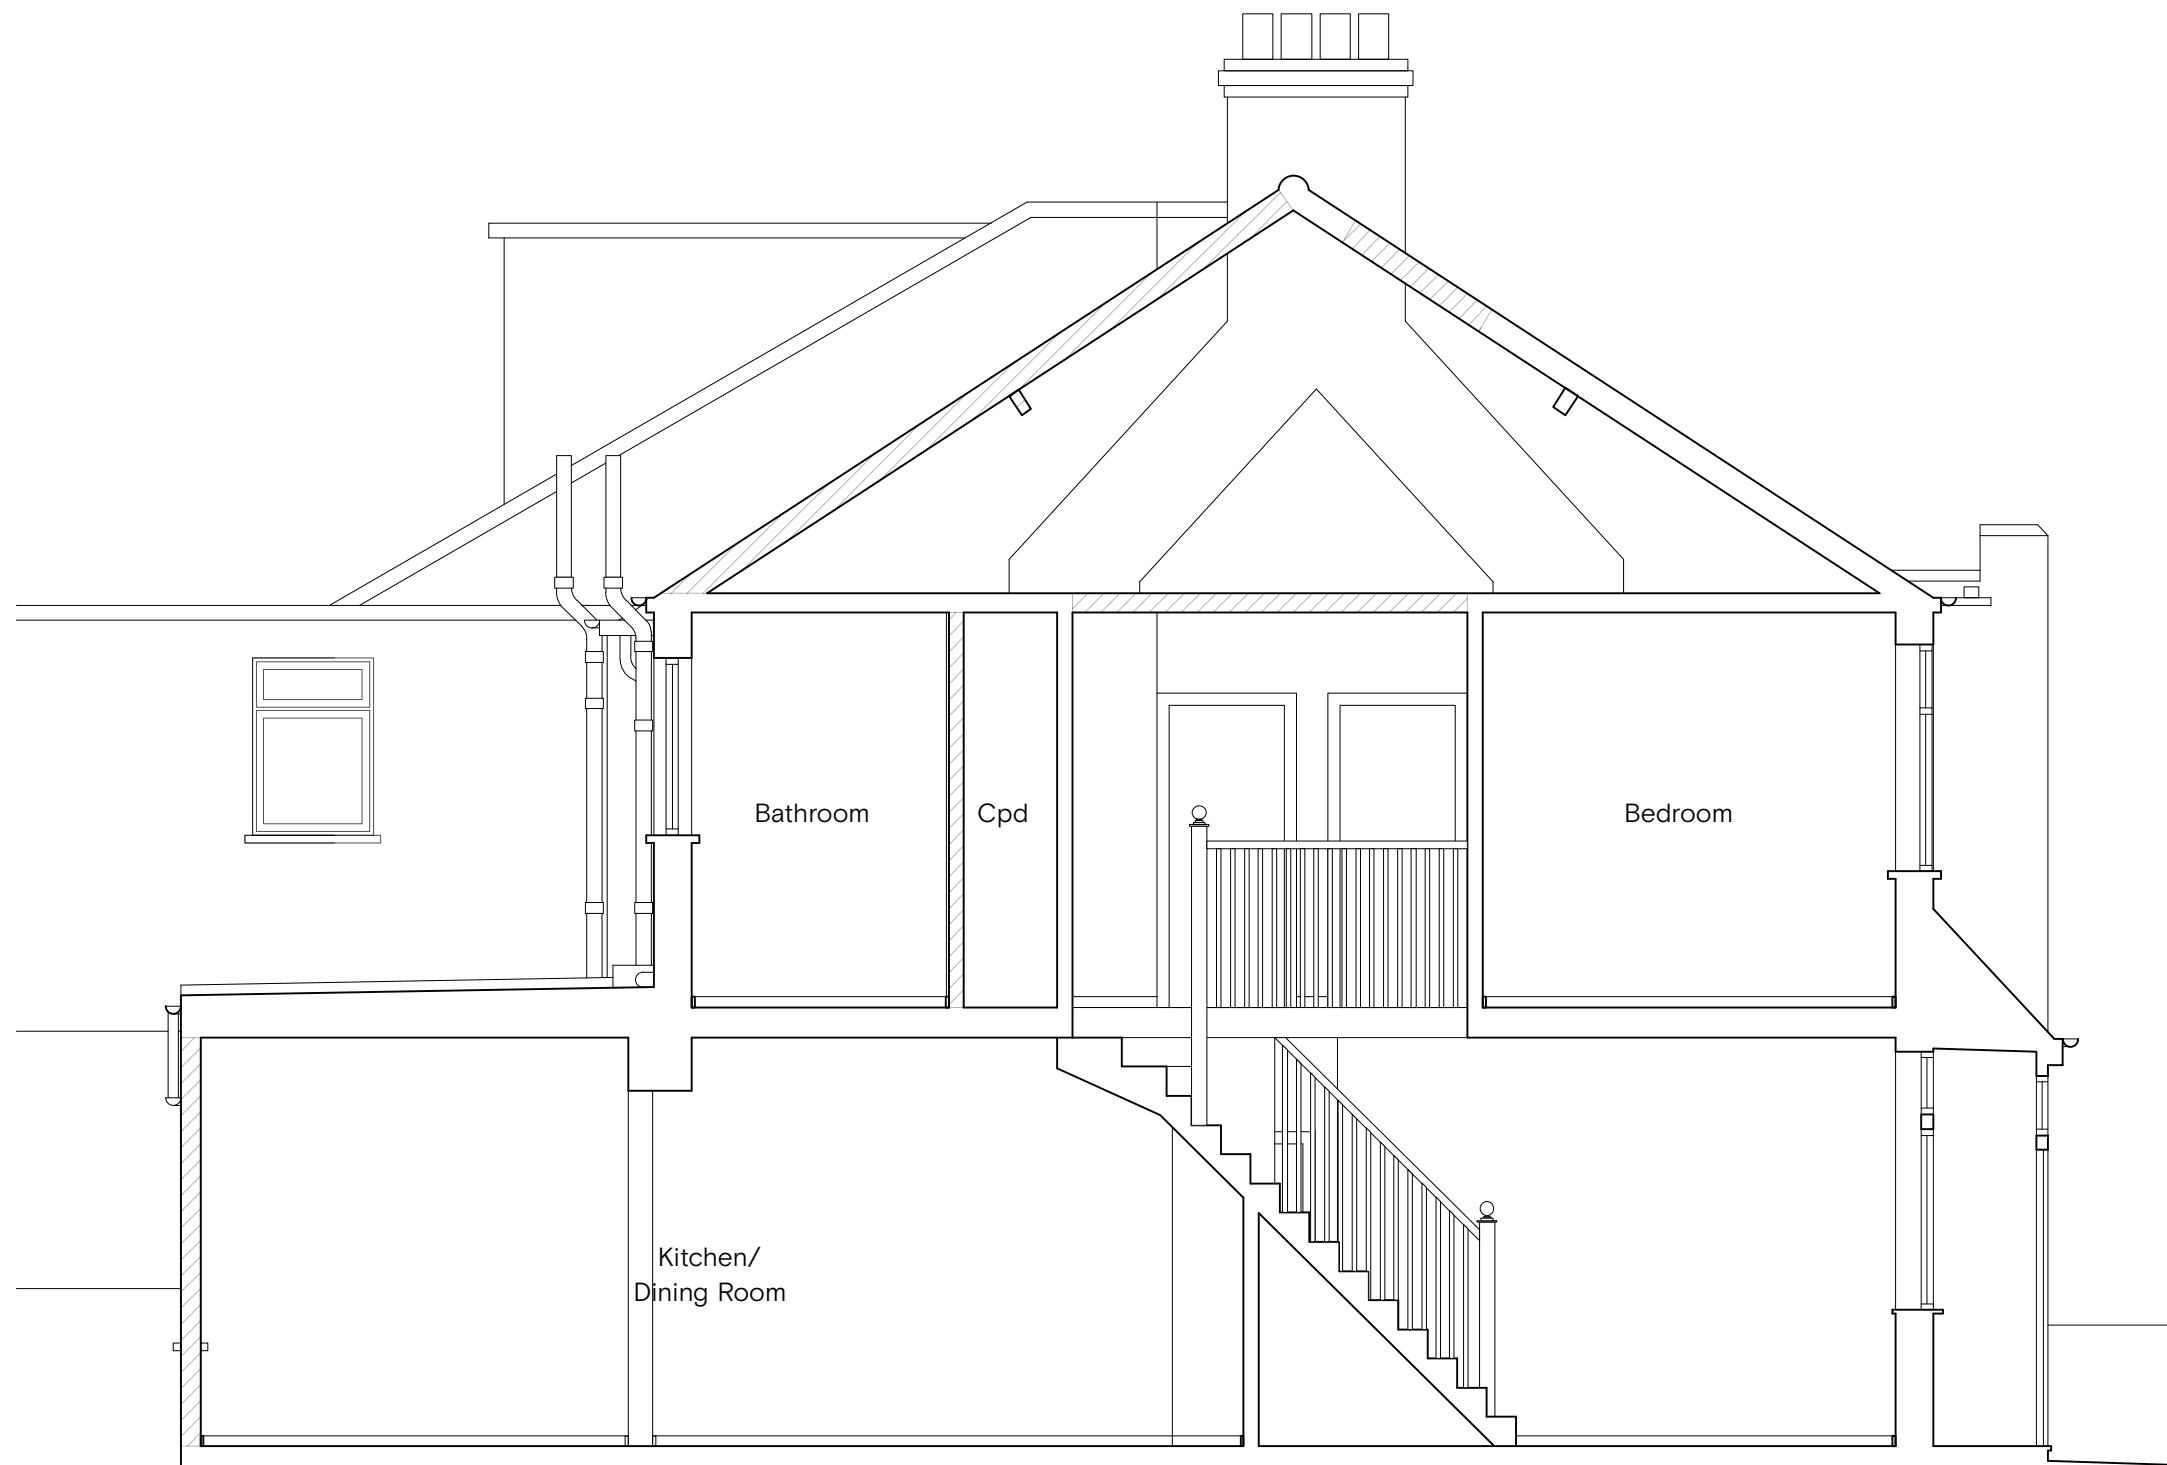

Section A - A



**CLEMENTS
& PORTER**
ARCHITECTS

Notes

 Demolition Hatch

A: 63 Rivington Street, London, EC2A 3QQ

E: info@clementsporter.co.uk

T: 020 7739 5799

W: www.clementsporter.co.uk

Revision	Date	Description

Project	5 Southdown Villas, London, N15 3SS	Scale	1:100@A3
		Date.	24/02/23
Title	Section A - A Existing	Drawn By	AS
		Drawing No.	1085.012
		Do not scale from this drawing This drawing is copyright	