



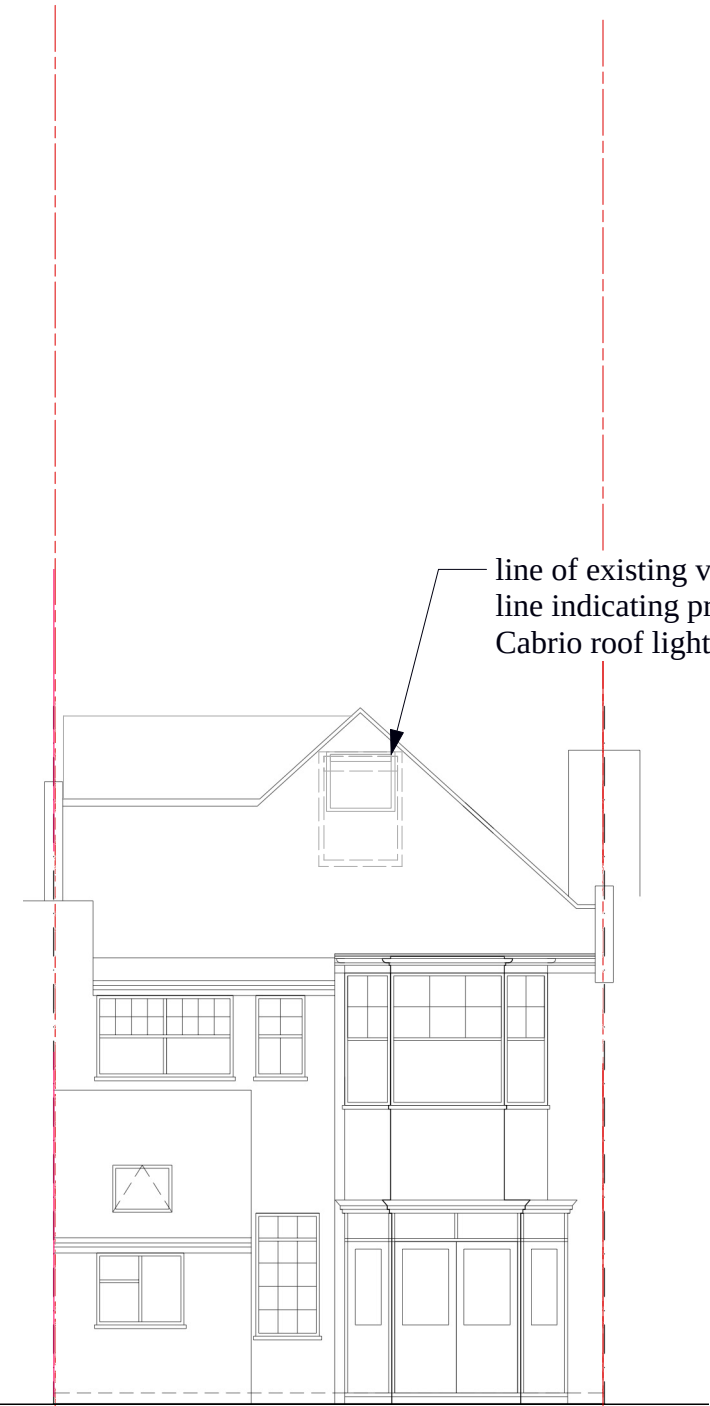

Rear Elevation
19 Woodberry Crescent

Boundary lines

Boundary lines

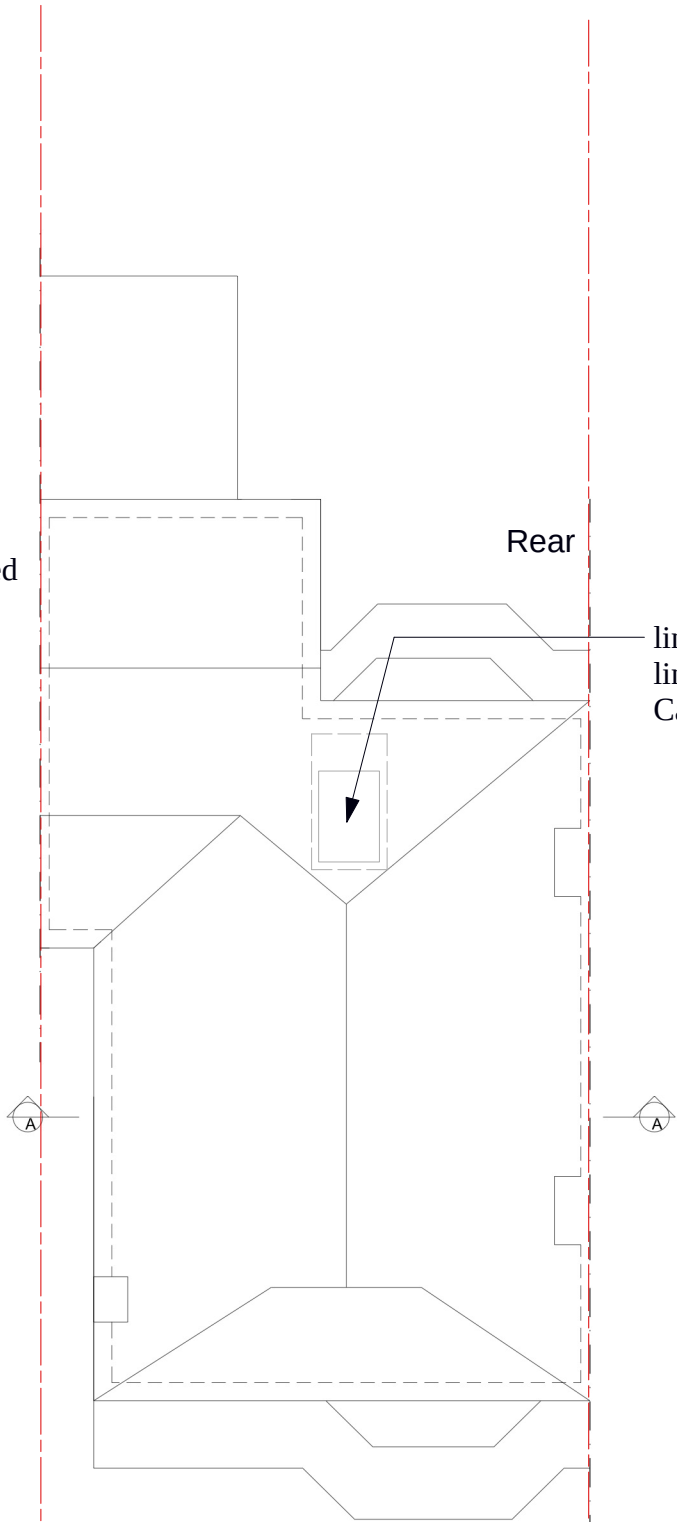

ROOF PLAN



Project : 19 Woodberry Crescent, N10 1 PJ			
	Subject : PROPOSED Rear Elevation		
	Scale : 1:50 @A3		Date : 7/01/19
	Format : .VWX		Rev. Date :
	Units : mm		Drawn By : LZ
Drawing No. / File Name : 102		Phase : 0	