



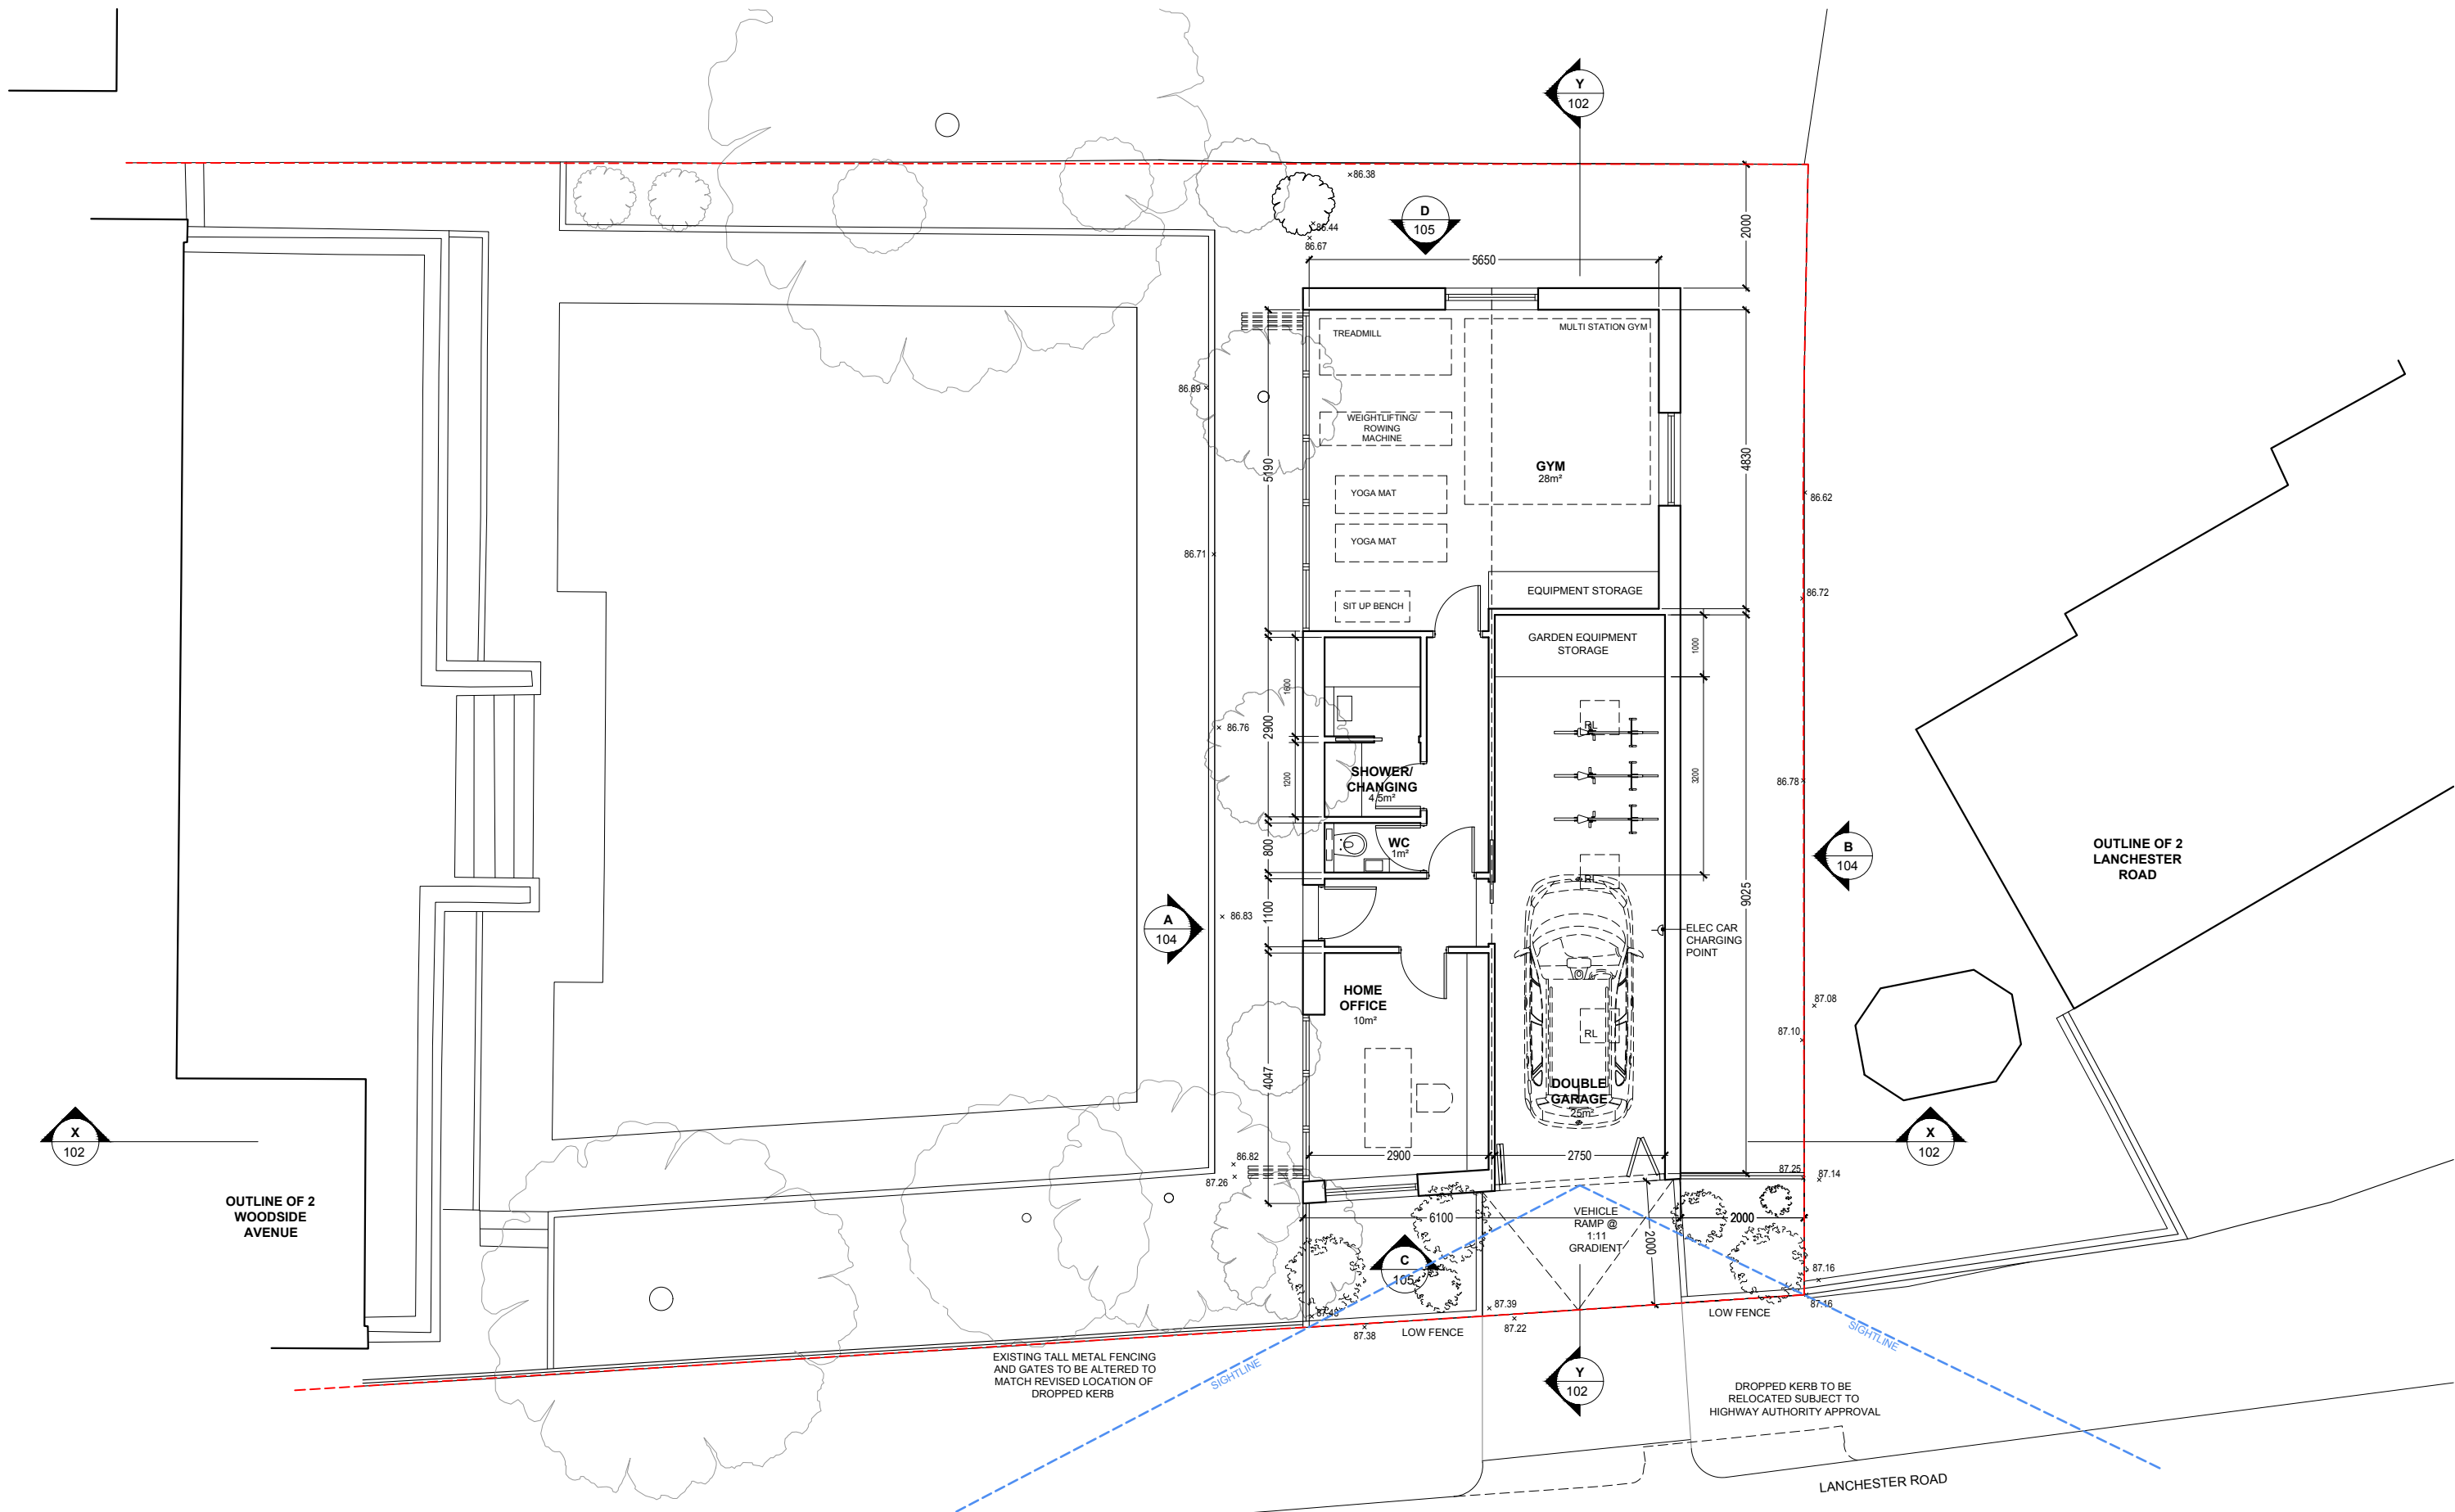

PROPOSED GIA = 78.5m²
(INCLUDES DOUBLE GARAGE AREA OF 27m²)

RED OUTLINE DENOTES SITE BOUNDARY

 

RA Rich Architecture
64 WOLSELEY ROAD, LONDON N8 8RP
T 1 0207 096 0652 E I info@rich.uk.com
www.richarchitecture.co.uk

Project:
2 WOODSIDE AVENUE, LONDON N6 4SS
(CLASS E PERMITTED DEVELOPMENT SCHEME)

Drawing Title:
PROPOSED GROUND FLOOR PLAN

Date: 15.01.23 Scale: 1:100@A3 Drawing No: 585-100-P2