


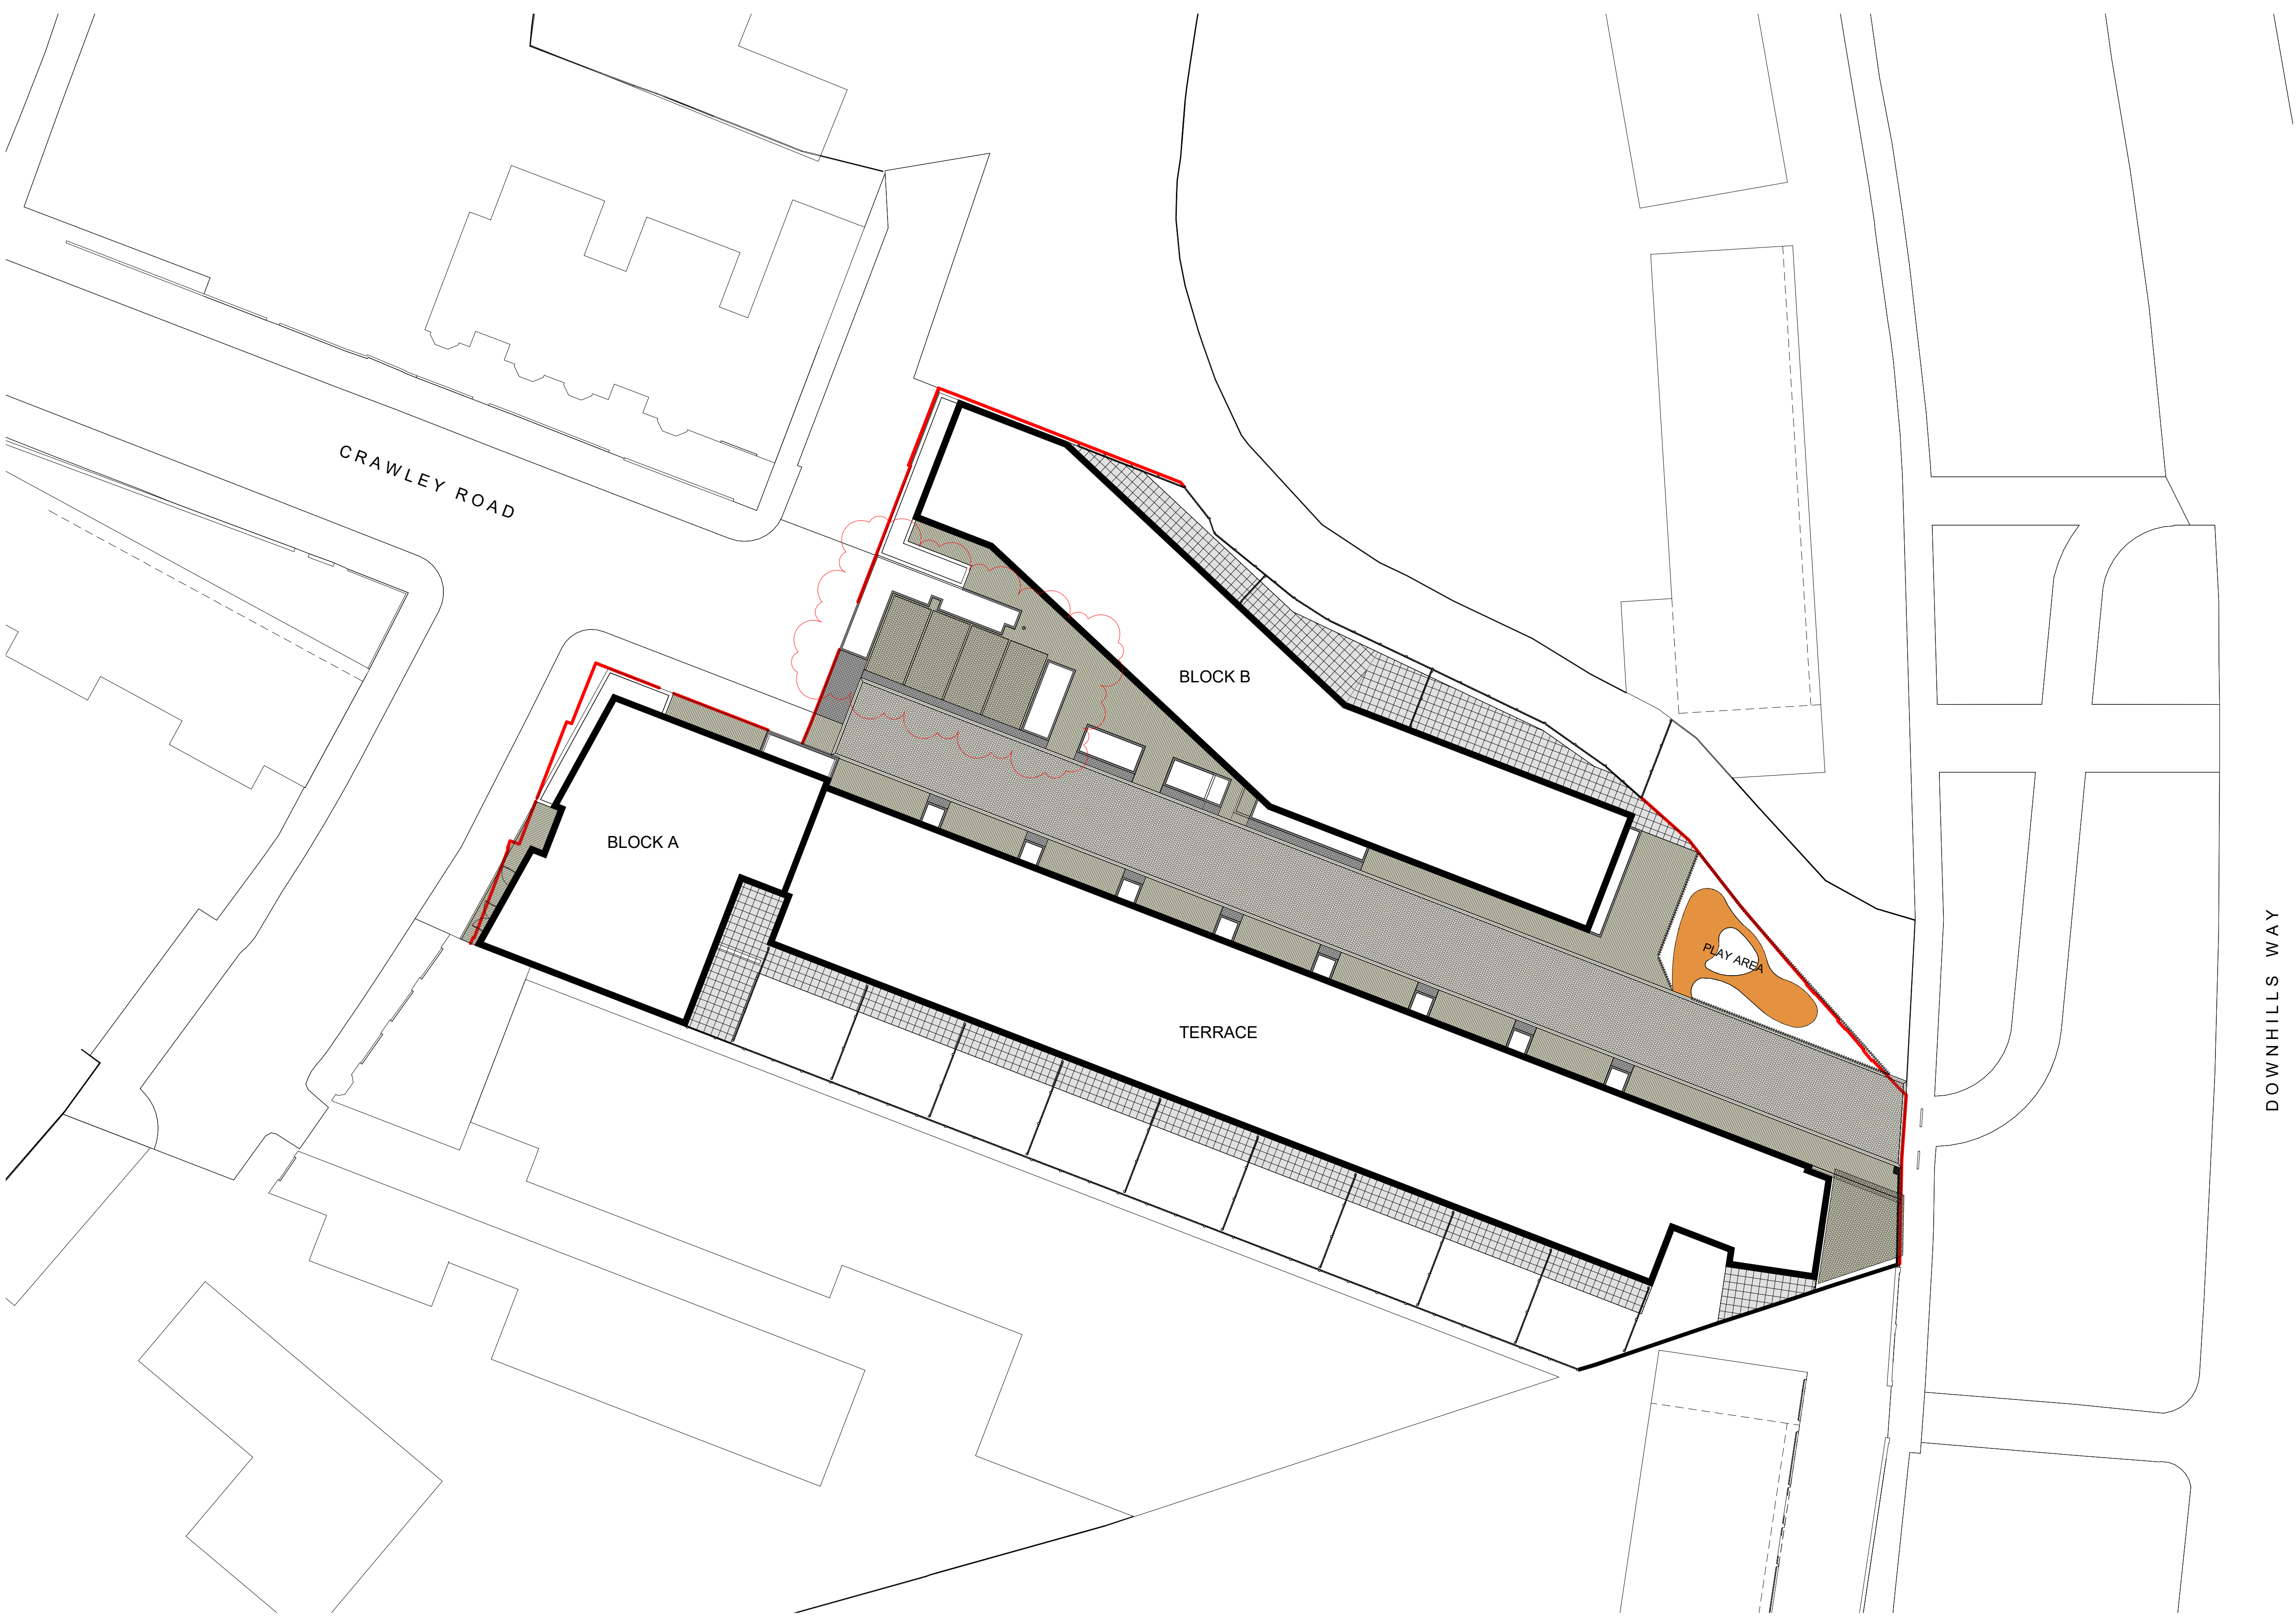

LEGEND

- TOBERMORE PEDESTA BLOCK - SLATE
- TOBERMORE PEDESTA BLOCK - NATURAL
- TOBERMORE MAYFAIR SLAB - SILVER
- TOBERMORE TEGULA SETT - CHARCOAL
- TOBERMORE TEXTURED KERB - NATURAL
- SOFT SURFACES, WETPOUR - COLOUR TBC

1 PROPOSED SITE PLAN - GROUND FLOOR - HARD LANDSCAPING 1 : 200

N

0

10

20 m

The copyright of this drawing is vested with Corstorphine & Wright Ltd and must not be copied or reproduced without the consent of the company.

P3

BLOCK B ENTRANCE LAYOUT CHANGED

P2

TITLE SHEET UPDATED

P1

FIRST ISSUE

Rev.

Description

14.02.22

SU

DTC

15.12.21

FG

DTC

09.12.21

DTC

AB

Date

Drw.

Chk.

Client:
FRANKUM MEWS
DEVELOPMENT LTD.

Project:
FRANKUM MEWS, CRAWLEY
ROAD, WOOD GREEN

Drawing Title:
PROPOSED HARD LANDSCAPING
PLAN

Drawing Status:
PLANNING

Leeds Studio
The Studio, Candle House, 1 Wharf Approach, Leeds, LS1 4GH
0113 213 8066
corstorphine-wright.com

Drawing No.
WDG-CWA-S-XX-DR-A-0711

Revision
P3

Drawn

Checked

Paper Size

Scale

Date

DTC

AB

A1

1 : 200

02/12/21