





LEGEND

- TURF
- PLANTING MIX 1
- PLANTING MIX 2
- PLANTING MIX 3
- PROPOSED TREE

PROPOSED SITE PLAN - GROUND FLOOR - SOFT LANDSCAPING

1

1 : 200

 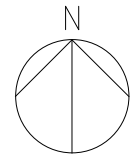

The copyright of this drawing is vested with Corstorphine & Wright Ltd and must not be copied or reproduced without the consent of the company.

P3	BLOCK B ENTRANCE LAYOUT CHANGED	14.02.22	SU	DTC
P2	TITLE SHEET UPDATED	15.12.21	FG	DTC
P1	FIRST ISSUE	09.12.21	DTC	AB
Rev.	Description	Date	Drw.	Chk.

Client:
FRANKUM MEWS DEVELOPMENT LTD.

Project:
FRANKUM MEWS, CRAWLEY ROAD, WOOD GREEN

Drawing Title:
PROPOSED SOFT LANDSCAPING PLAN

Drawing Status:
PLANNING

Corstorphine & Wright

Leeds Studio
The Studio, Candle House, 1 Wharf Approach, Leeds, LS1 4GH
0113 213 8066
corstorphine-wright.com

Drawing No. WDG-CWA-S-XX-DR-A-0710				Revision P3	
Drawn DTC	Checked AB	Paper Size A1	Scale 1 : 200	Date 01/12/21	