



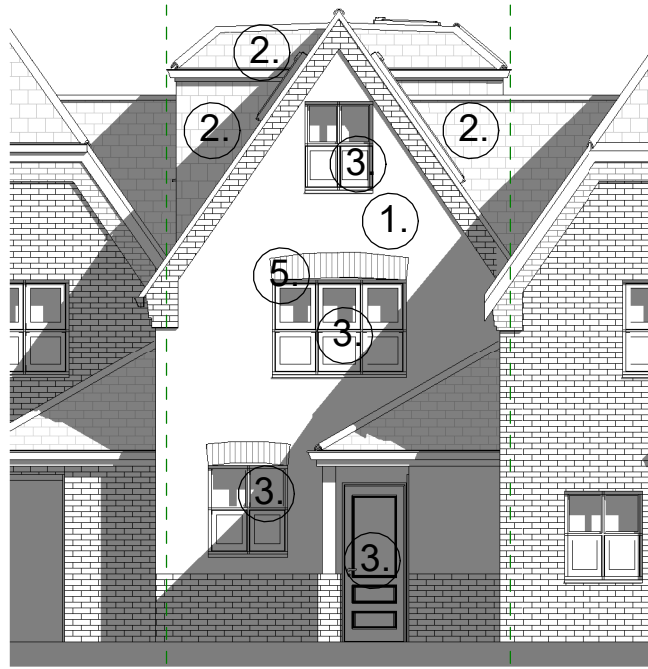


1 Proposed Front Elevation
1:100



2 Proposed Rear Elevation
1:100

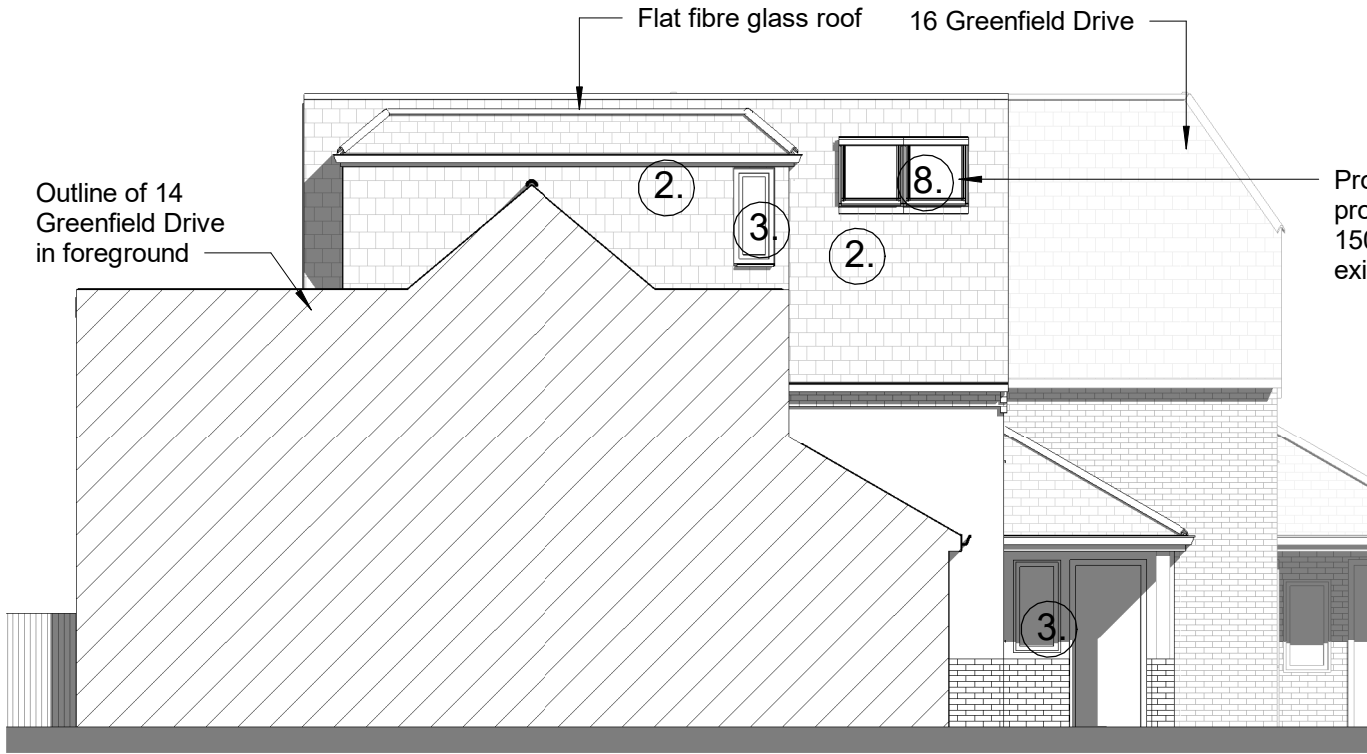


3 Proposed Side Elevation 1
1:100

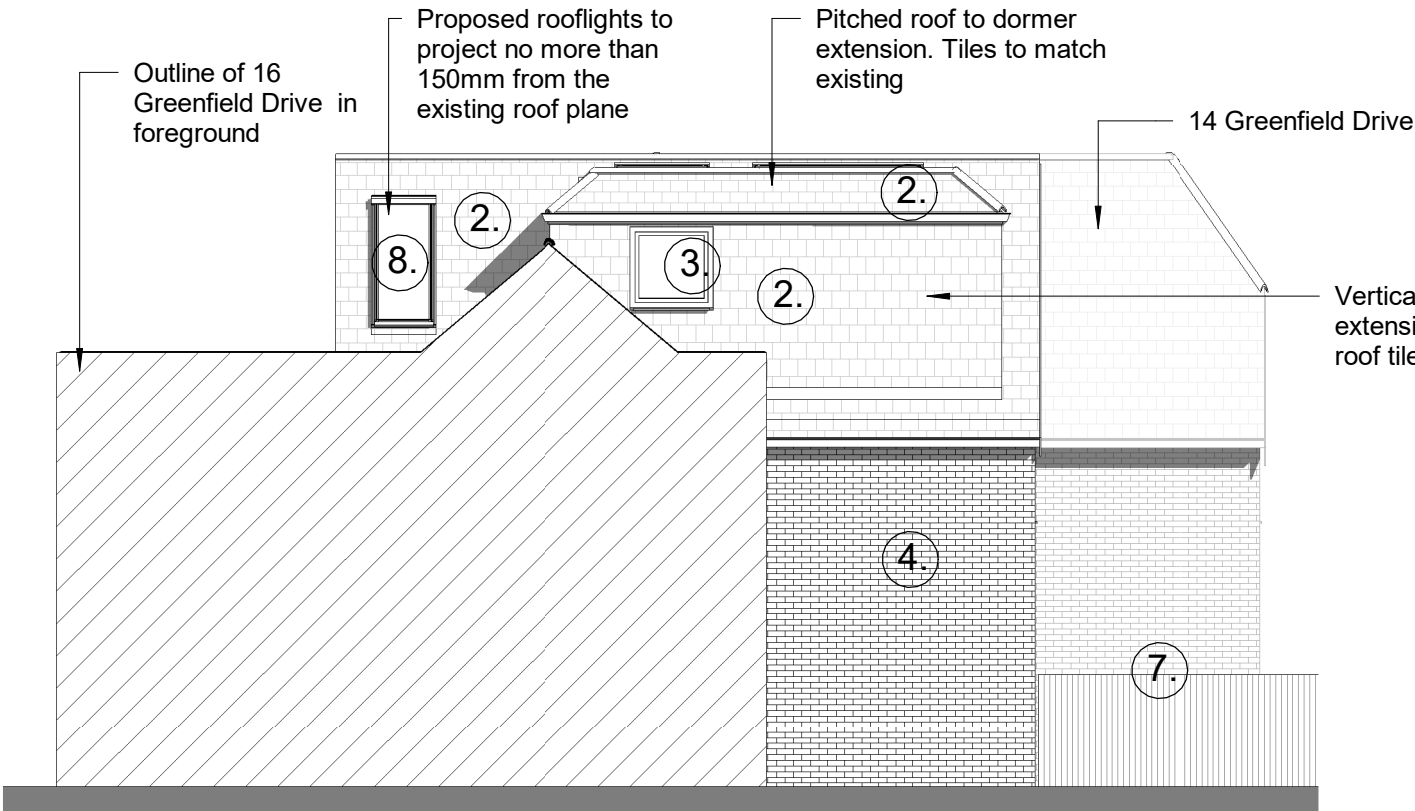

4 Proposed Side Elevation 2
1:100

- MATERIAL KEY:**
- 1. White render wall
 - 2. Roof tiles
 - 3. New brown timber windows and doors
 - 4. Brown brick
 - 5. Red soldier course
 - 6. Brown fascia
 - 7. Timber fence
 - 8. Proposed rooflights

No windows directly facing any habitable room windows of neighbouring buildings

 

Rev Date Description Drawn		NOTES: All items, notes, dimensions and general design contained on this drawing are shown for guidance proposes. Nominated Builder or person responsible for the project should make a thorough check prior to commencement of works against the site, drainage services drawings, current Building Regulations, British Standards, Codes of Practice and appropriate manufacturers recommendations that from time to time shall apply. The Originator (Brooks Architecture) will not accept any liability for mistakes that could occur. Verify all dimensions on site before commencing any work, preparing shop drawings or before materials are ordered.		BA Brooks Architecture and Interior Design		13 Woodbury Gardens, London SE12 0ED Tel. 07903495352 E-mail: renata@brooksarch.co.uk Web: www.brooksarch.co.uk	
		CLIENT Tatiana and Alexey Lang		STAGE PLANNING		REV STATUS	
PROJECT 15 Greenfield Drive, London N2 9AF		DRAWN RB		SCALE @ A3 1 : 100		DATE 22/02/23	
TITLE Proposed Elevations		DRAWING No PL06					