




GENERAL NOTES:
DO NOT SCALE FROM THIS DRAWING
ALL DIMENSIONS TO BE CHECKED ON SITE
ANY OMISSIONS OR DISCREPANCIES TO BE
REPORTED TO THE ARCHITECT IMMEDIATELY
IF IN DOUBT ASK

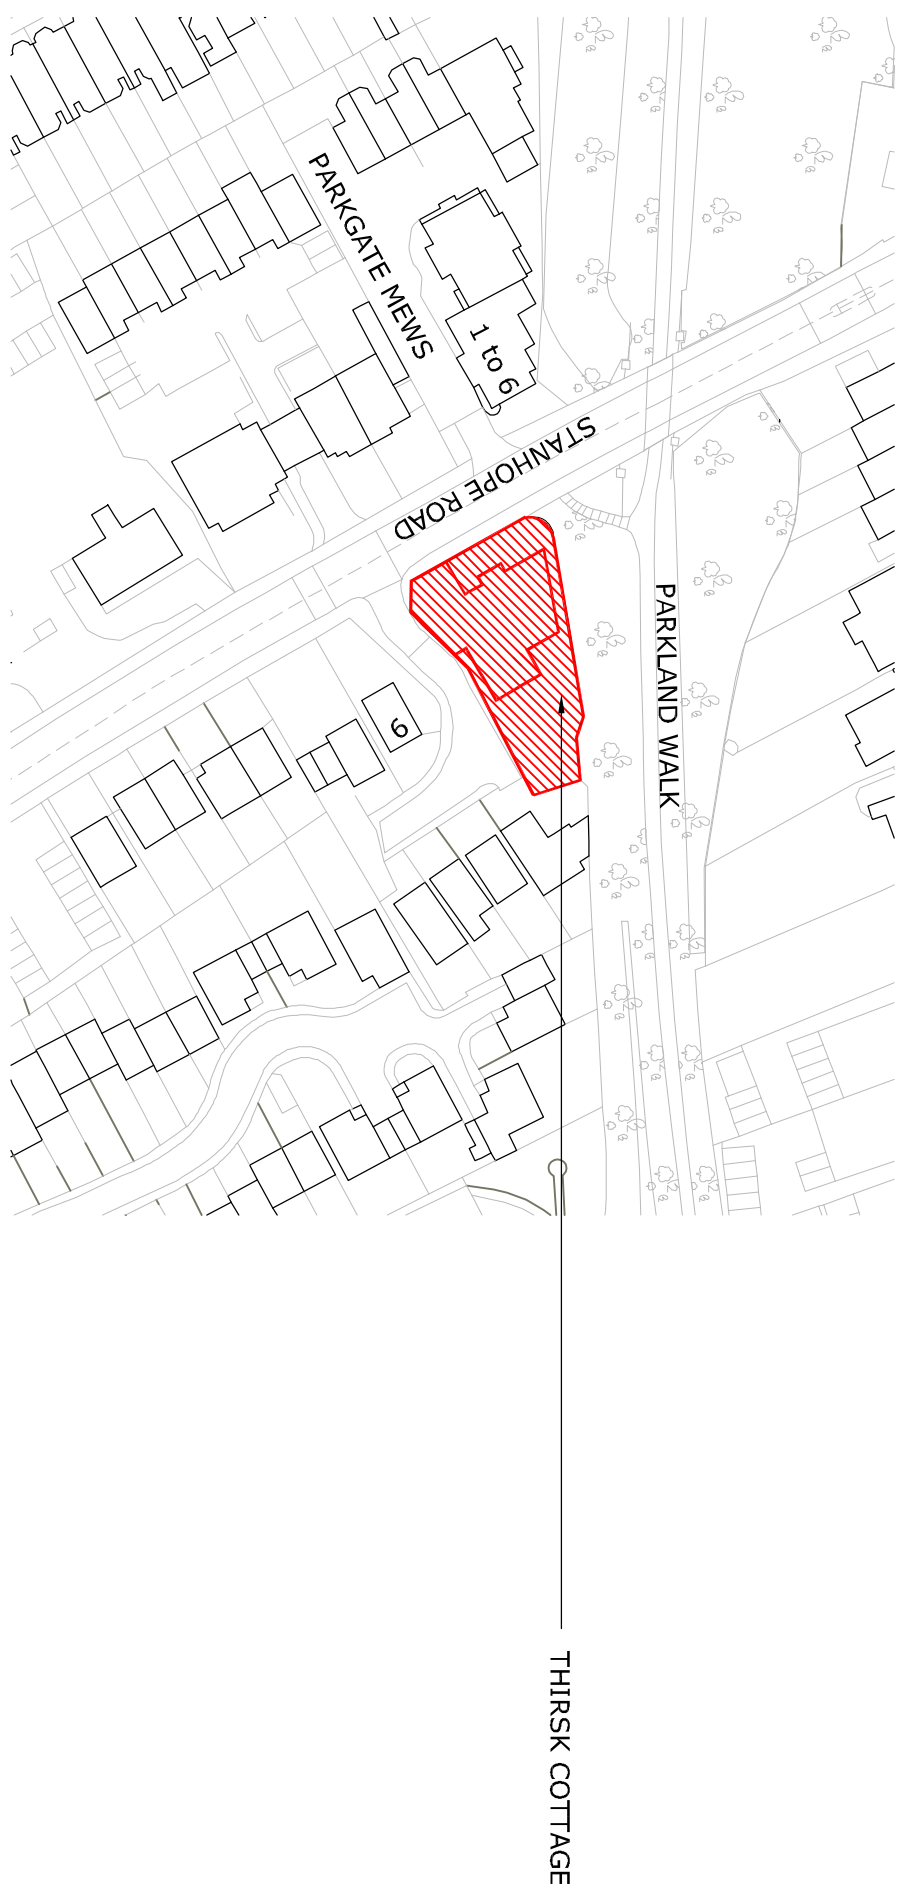


1 SITE LOCATION PLAN
1:100@A1, 1:200@A3



2 BLOCK PLAN
1:100@A1, 1:200@A3

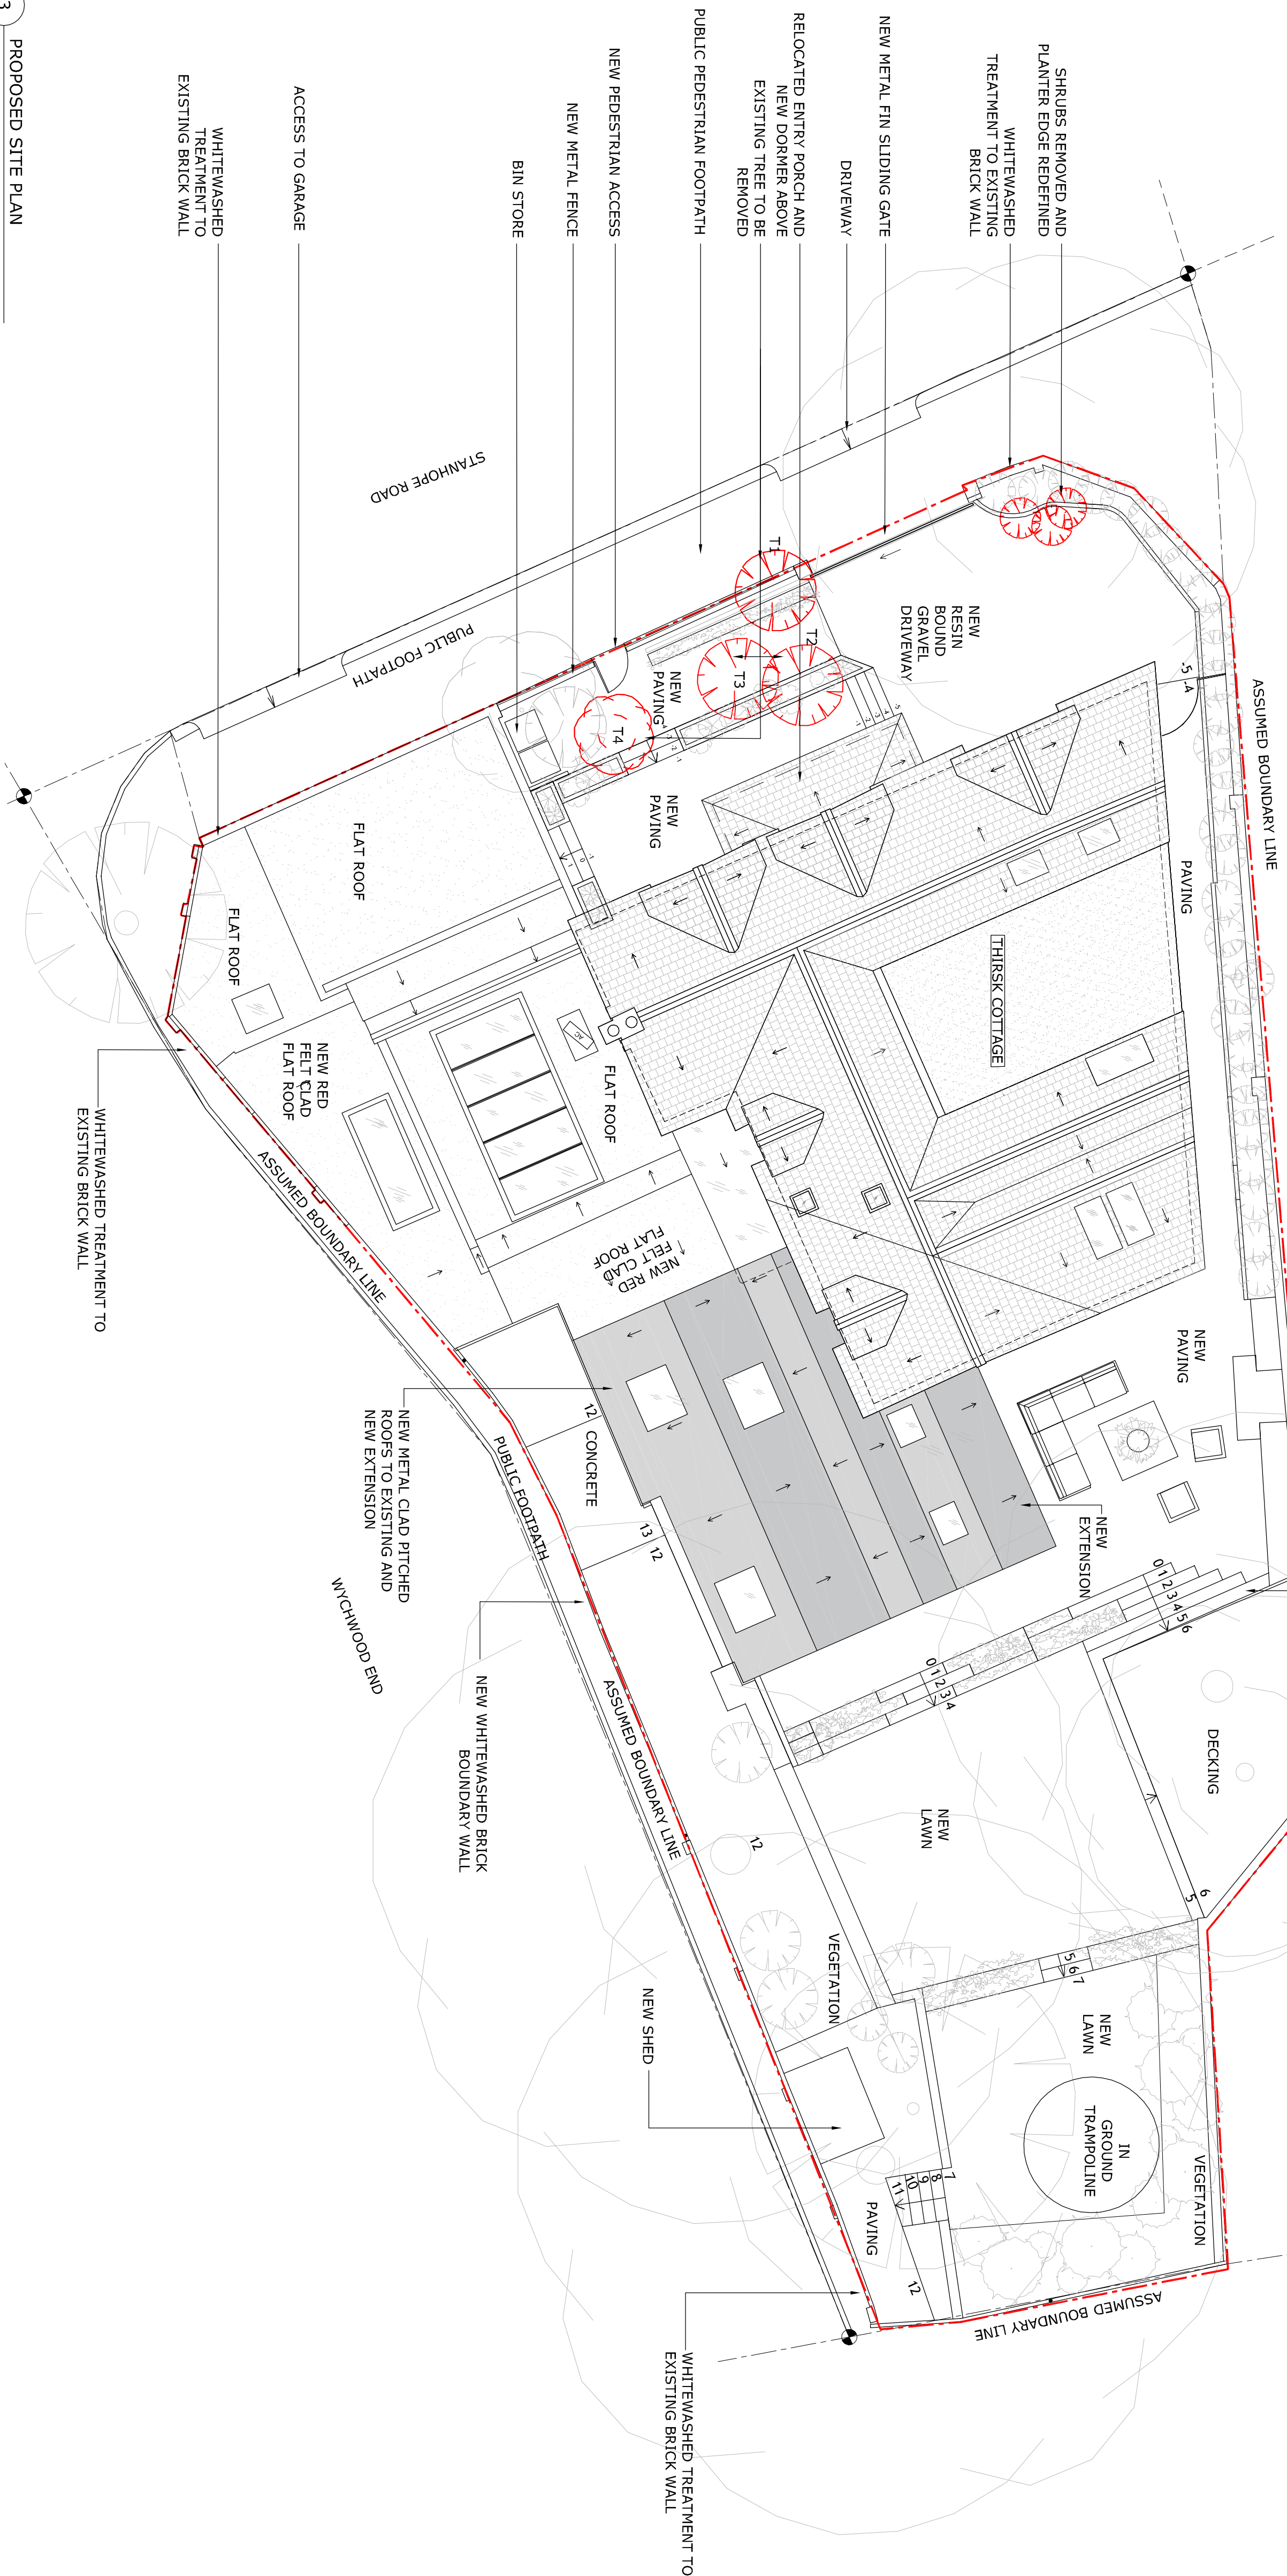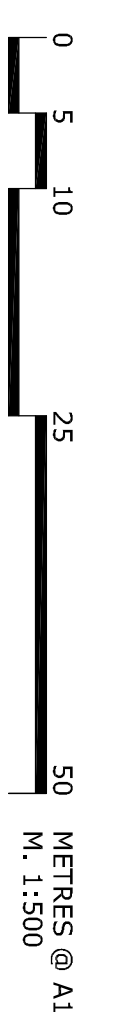

3 PROPOSED SITE PLAN
1:100@A1, 1:200@A3

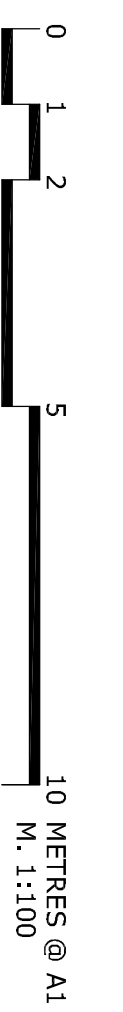

GENERAL NOTES:

DO NOT SCALE FROM THIS DRAWING

ALL DIMENSIONS TO BE CHECKED ON SITE

ANY OMISSIONS OR DISCREPANCIES TO BE REPORTED TO THE ARCHITECT IMMEDIATELY IF IN DOUBT ASK

CLIENT

Kyle Ferguson

ARCHITECT

FINKERNAGEL ROSS
Third Floor
Unicom House
221 - 222 Shorelitch High Street
London E1 6PJ

Tel: 020 7377 5114
info@finkernagelross.com
www.finkernagelross.com

PROJECT

THIRSK COTTAGE
STANHOPE ROAD
HIGHGATE
N6 SDE

DRAWING TITLE

PROPOSED SITE PLAN

SCALE

1:100

DRAWING NO

THC-100

REVISION

P1

REV / DATE / NOTES

DR

PK

PL 14.10.22 FOR PLANNING

DRAWING STATUS