

GENERAL NOTES:
DO NOT SCALE FROM THIS DRAWING
ALL DIMENSIONS TO BE CHECKED ON SITE
ANY OMISSIONS OR DISCREPANCIES TO BE
REPORTED TO THE ARCHITECT IMMEDIATELY
IF IN DOUBT ASK

P1	14.10.22	FOR PLANNING	RK
REV	DATE	NOTES	IDR
DRAWING STATUS			

PLANNING

CLIENT	Kyle Ferguson		
--------	---------------	--	--

ARCHITECT	FINKERNAGEL ROSS		
-----------	------------------	--	--

Third Floor
Unicorn House
221-222 Shoreditch High Street
London E1 6PJ

Tel: 020 7377 5114
info@finkernagelross.com
www.finkernagelross.com

PROJECT
THIRSK COTTAGE
SHANHOPE ROAD
HIGHGATE
N6 SIDE



DRAWING TITLE			
---------------	--	--	--

EXISTING FRONT ELEVATION

DRAWN	DR. DATE	CHECKED	CH. DATE
RK	04.10.22	TH	13.10.22
SCALE	SHEET SIZE		

1:50	A1	REVISION
------	----	----------

DRAWING NO	THC-030	P1
------------	---------	----

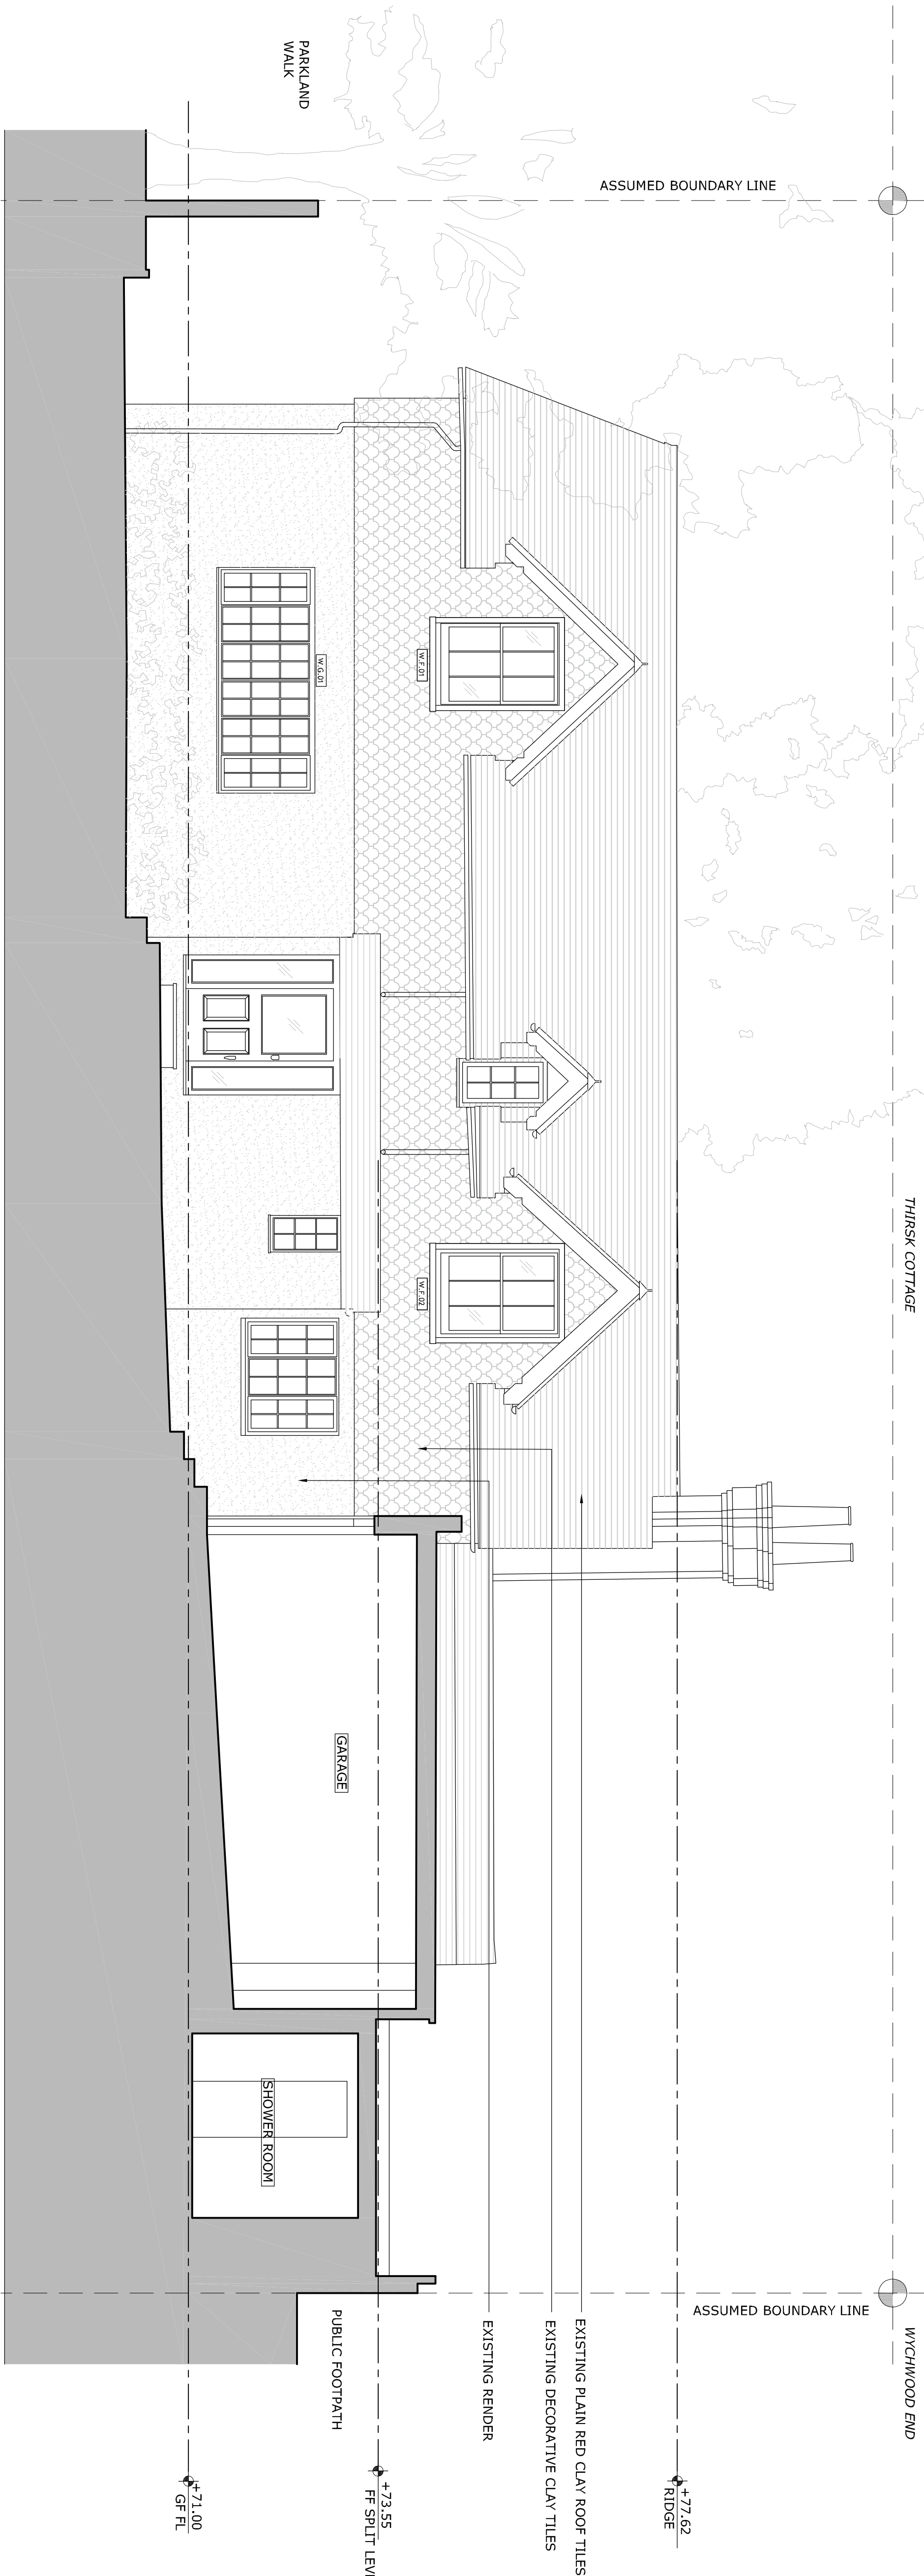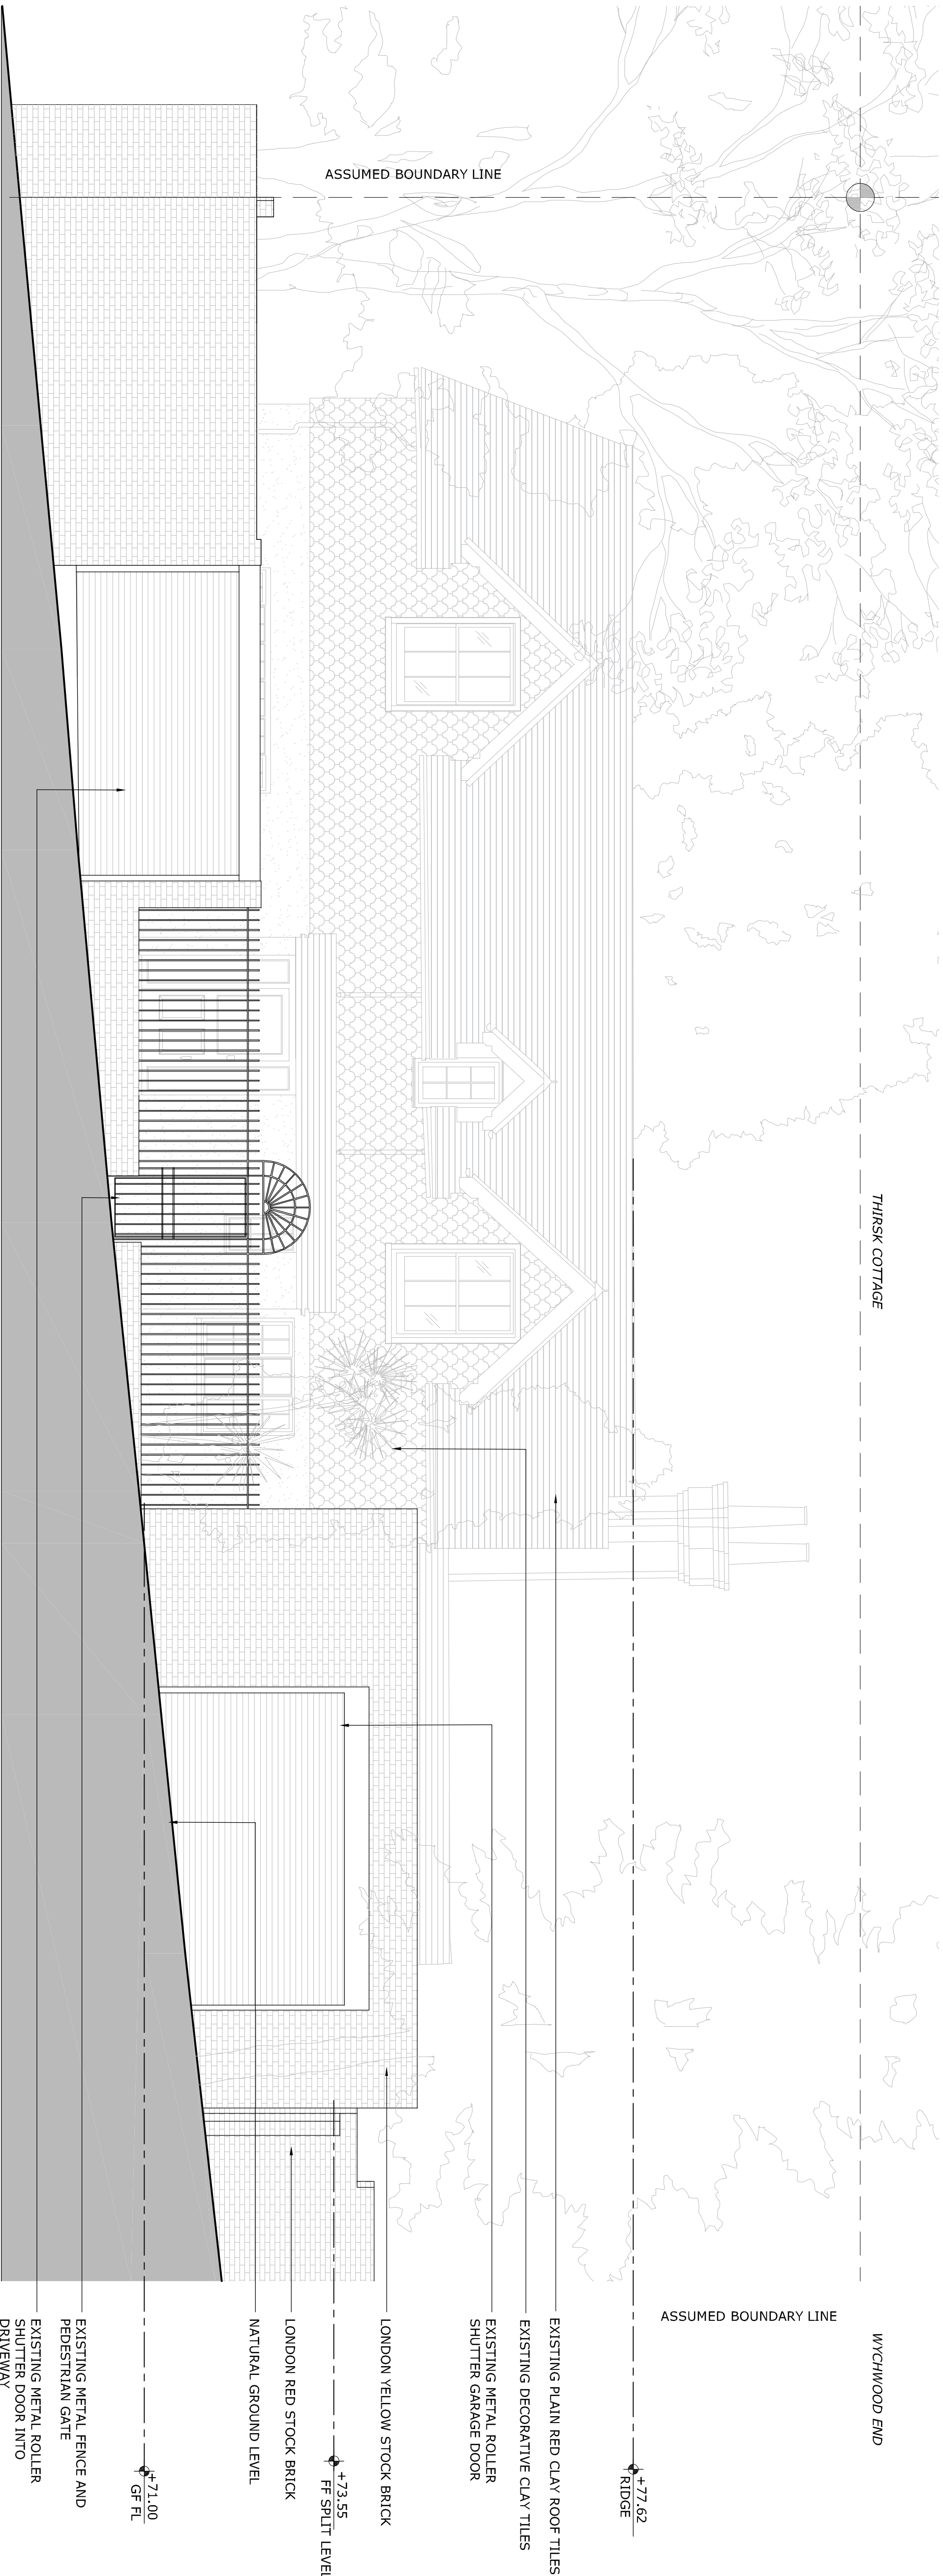

2 FRONT ELEVATION
1:50@A1, 1:100@A3

0 5 1 2 5 METRES @ A1
M. 1:50