

GENERAL NOTES:  
DO NOT SCALE FROM THIS DRAWING  
ALL DIMENSIONS TO BE CHECKED ON SITE  
ANY OMISSIONS OR DISCREPANCIES TO BE  
REPORTED TO THE ARCHITECT IMMEDIATELY  
IF IN DOUBT ASK

|                |          |              |     |
|----------------|----------|--------------|-----|
| P1             | 14.10.22 | FOR PLANNING | RK  |
| REV            | DATE     | NOTES        | IDR |
| DRAWING STATUS |          |              |     |

PLANNING

CLIENT

Kyle Ferguson

ARCHITECT

FINKERNAGEL ROSS

Third Floor  
Unicorn House  
221-222 Shoreditch High Street  
London E1 6PJ  
Tel: 020 7377 5114  
info@finkernagelross.com  
www.finkernagelross.com

PROJECT

THIRSK COTTAGE  
STANHOPE ROAD  
HIGHGATE  
N6 5DE

DRAWING TITLE

EXISTING REAR ELEVATION


|       |            |         |          |
|-------|------------|---------|----------|
| DRAWN | DR. DATE   | CHECKED | CH. DATE |
| RK    | 04.10.22   | TH      | 13.10.22 |
| SCALE | SHEET SIZE |         |          |

1:50A1

|            |          |
|------------|----------|
| DRAWING NO | REVISION |
|------------|----------|

THC-031

P1

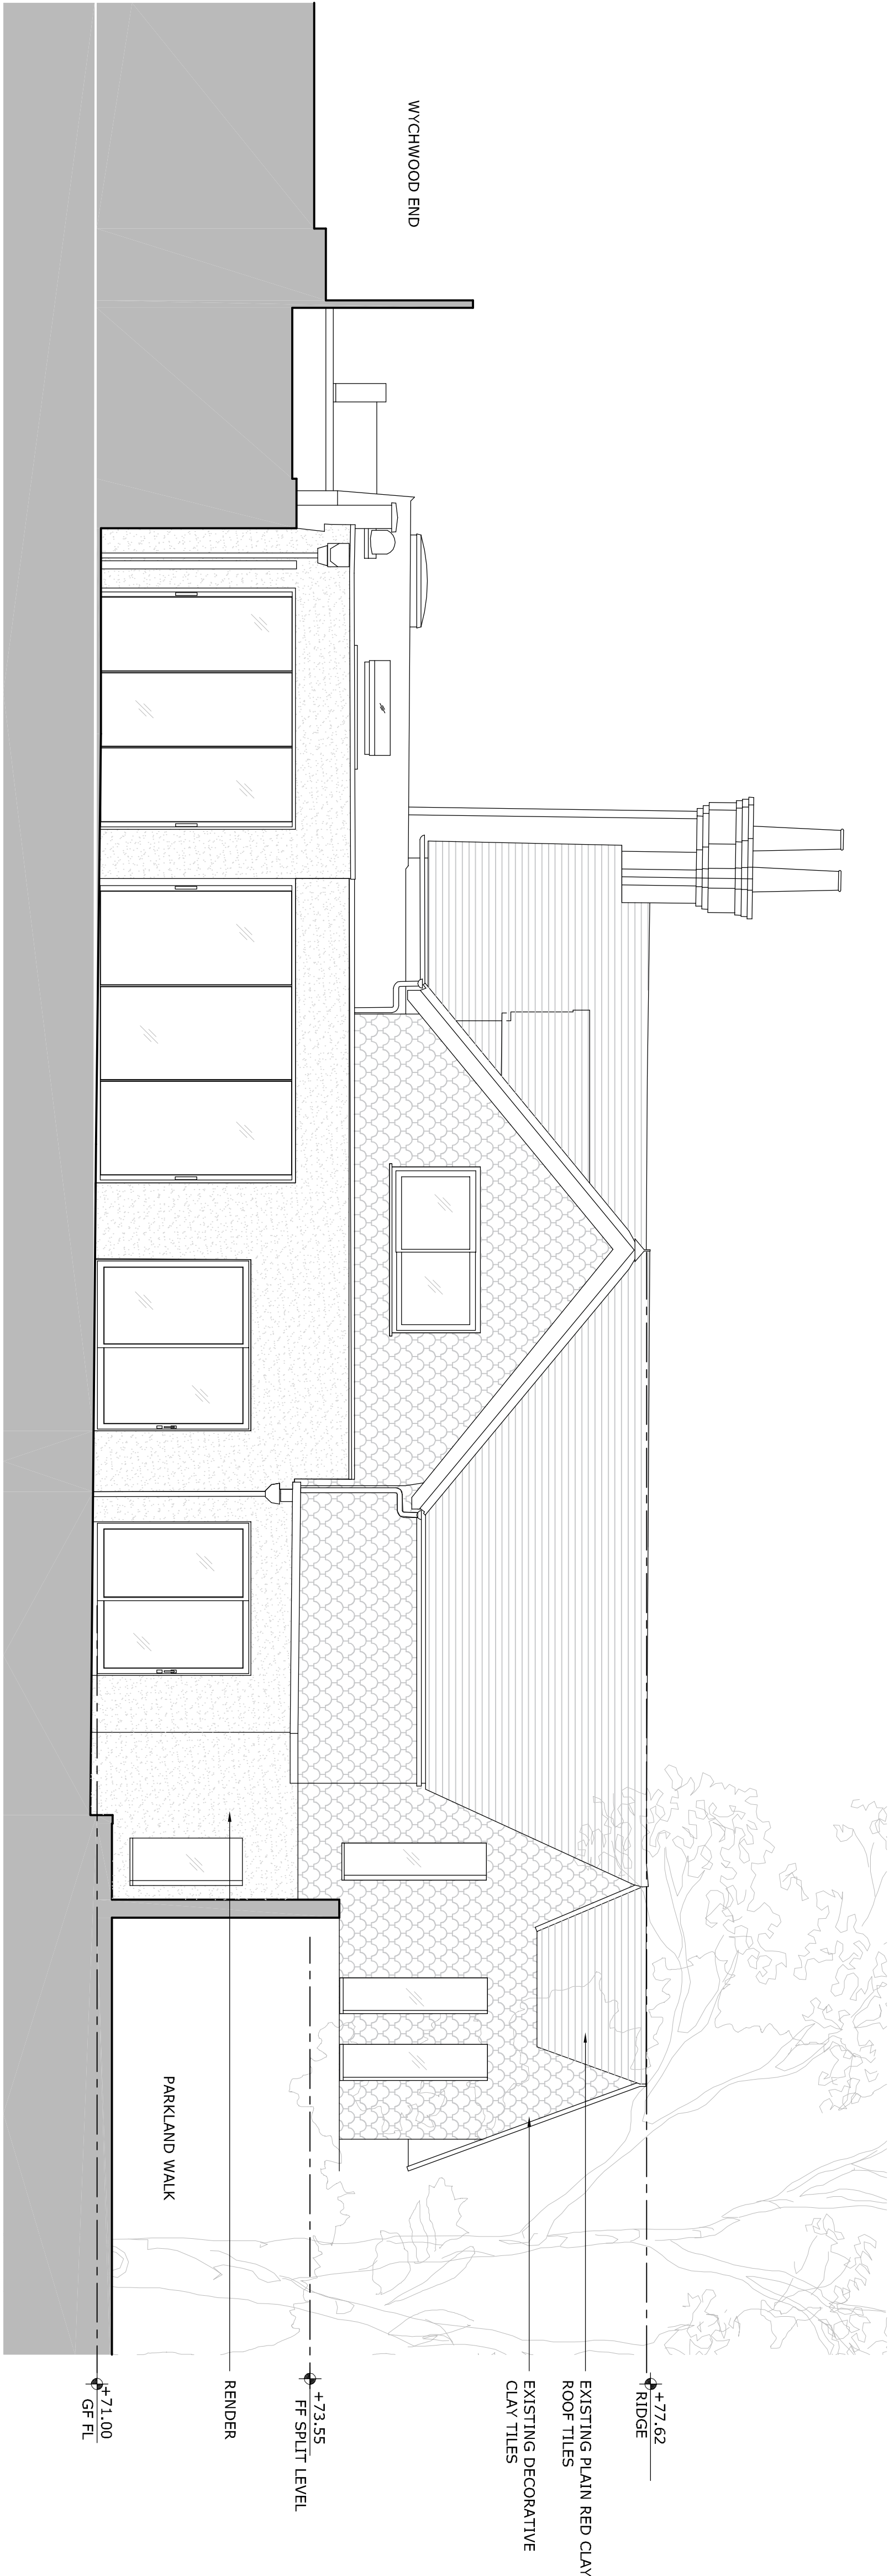

1 REAR ELEVATION  
1:50@A1, 1:100@A3

0 5 1 2 5 METRES @ A1  
M. 1:50