


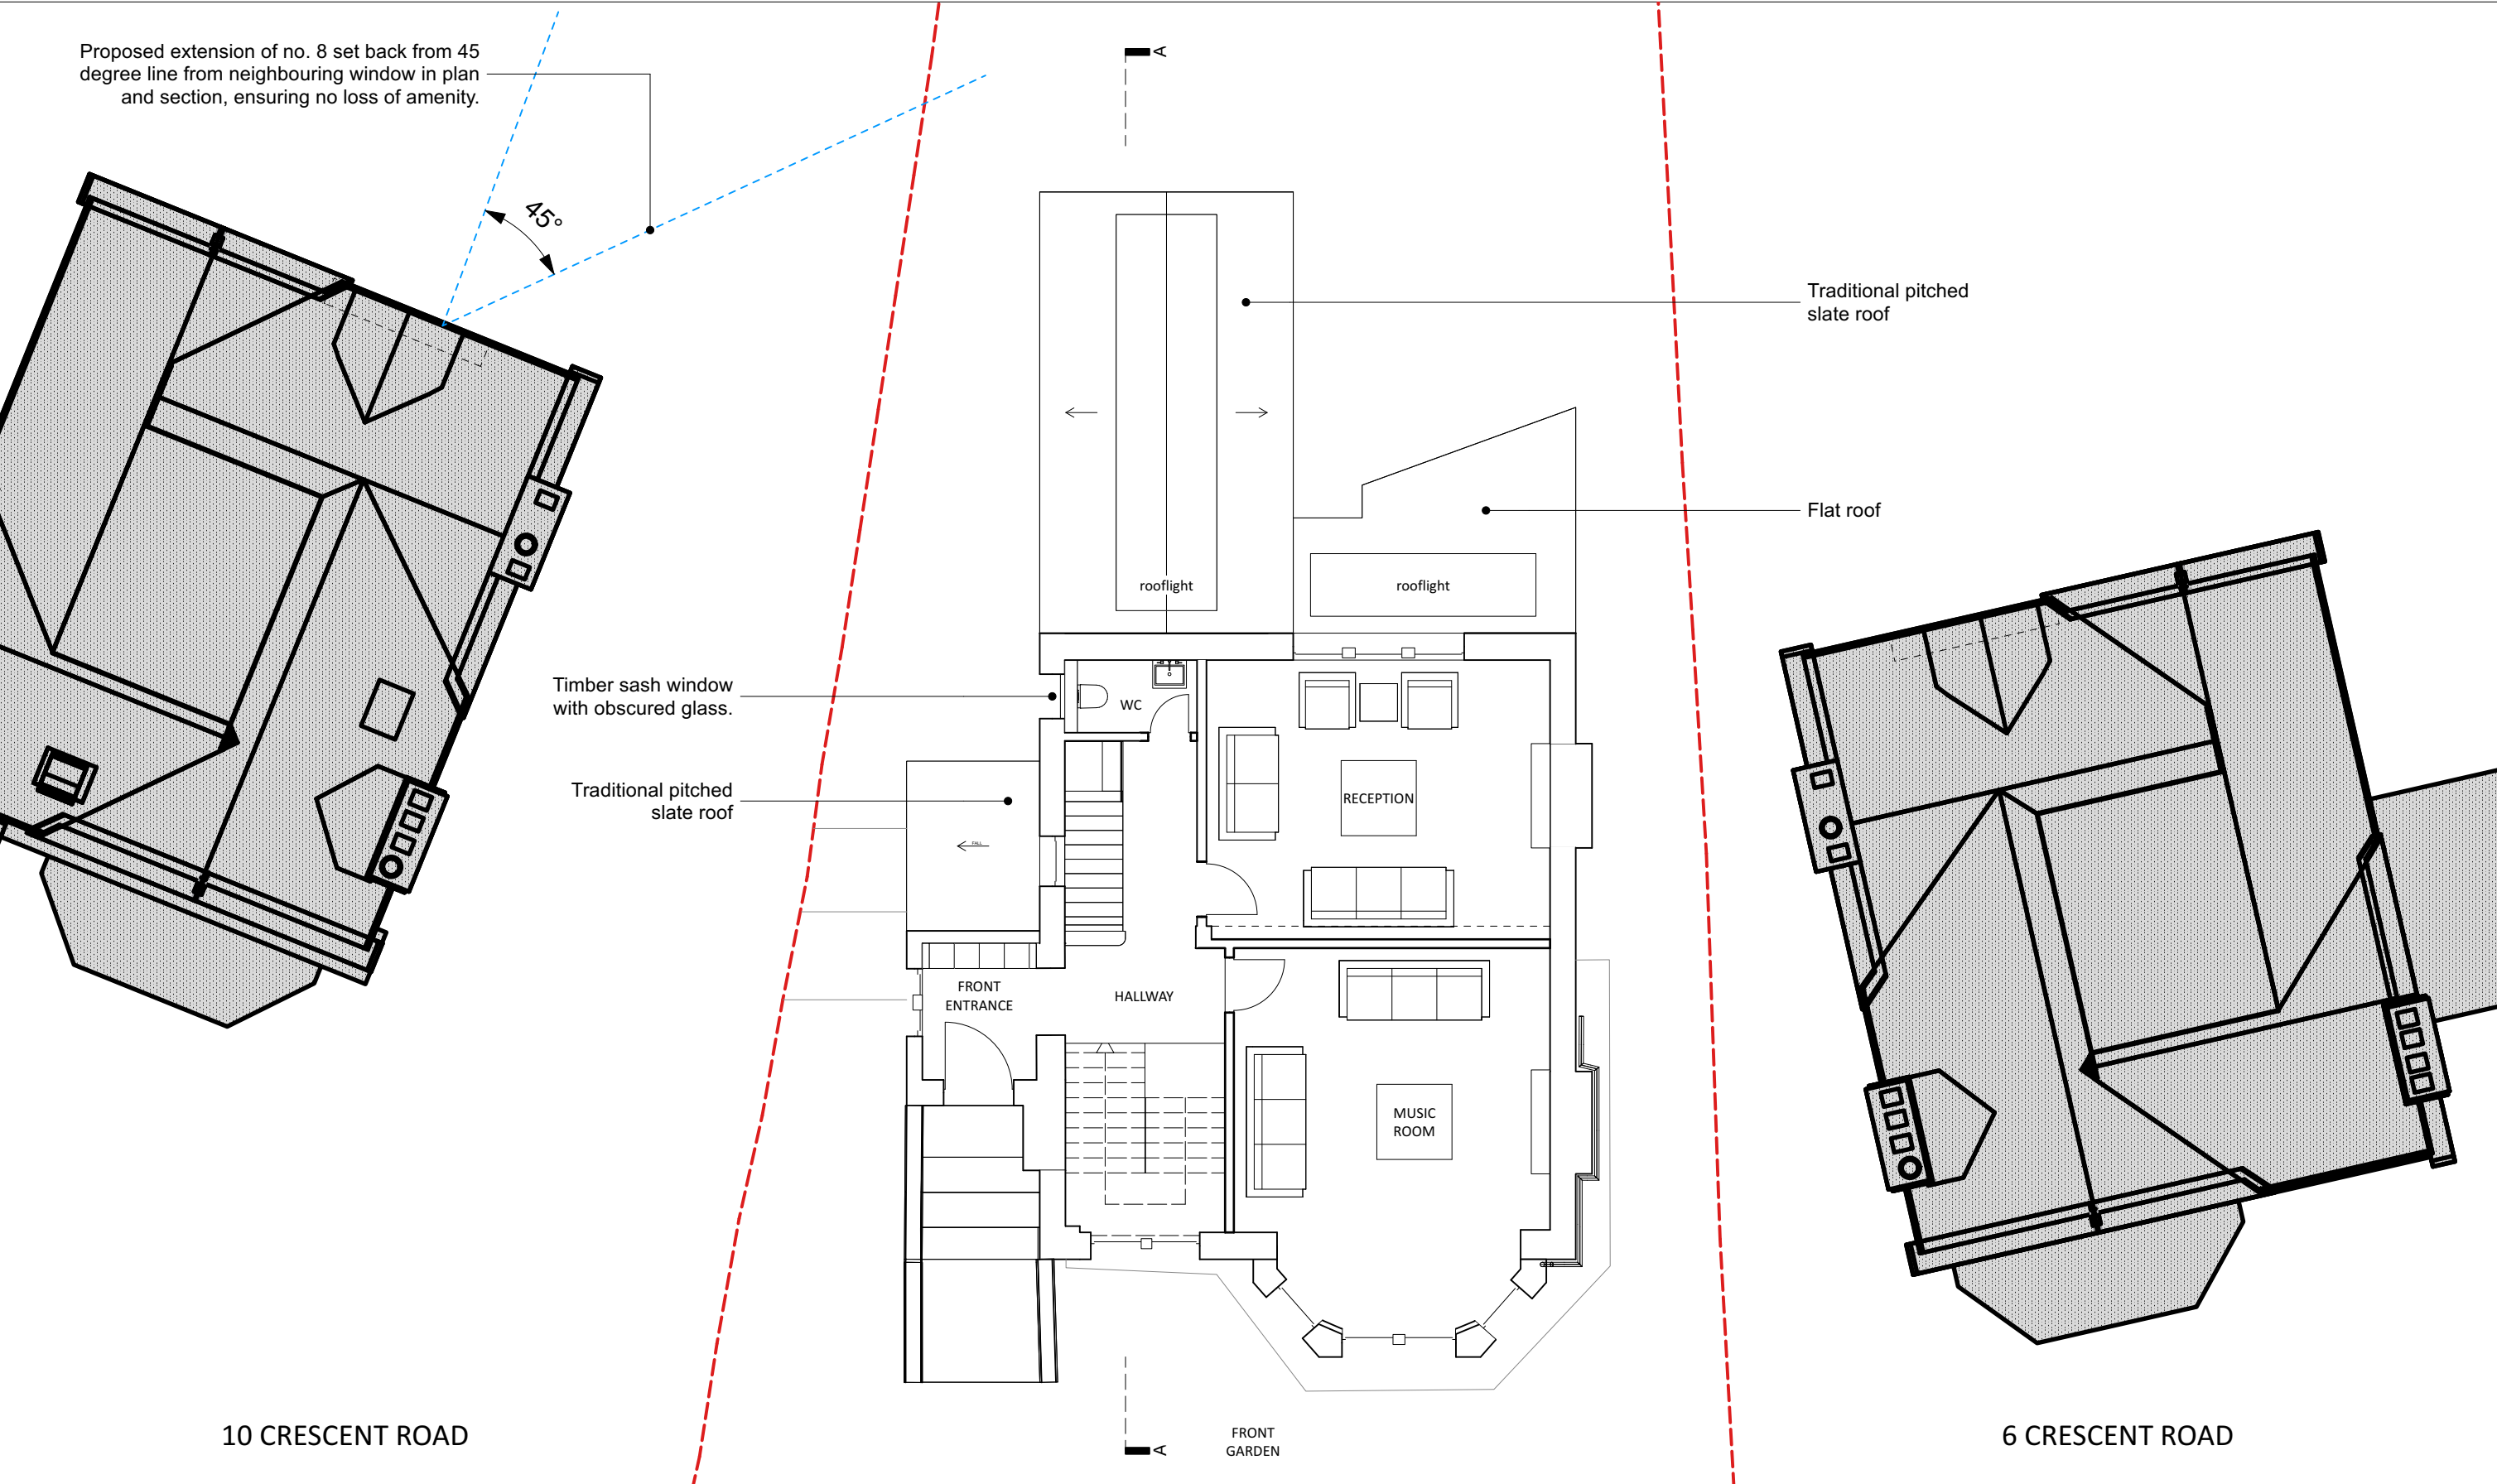

revisions		05 M To be read in conjunction with all other information Do not scale off this drawing.		Mulroy 020 4530 9400 www.mulroyarchitects.com		project 8 Crescent Road, London, N8 8AT	
for Jacqueline Powell and Jamil Farooqi							
title Ground Floor Plan - Proposed							
				status RIBA Stage 3			
scale	size	drawing number		P2			
1:100	A3	22049-3-110					