

Proposed extension of no. 8 set back from 45 degree line from neighbouring window in plan and section, ensuring no loss of amenity.

45°

approx. 7m

DINING

REAR GARDEN

SEATING

3.6m

STORAGE

KITCHEN

PLANT

HALLWAY

UTILITY

WC

TV ROOM

Green line shows the line of existing extension

10 CRESCENT ROAD

6 CRESCENT ROAD

Proposed extension of no. 8 set back from 45 degree line from neighbouring window in plan and section, ensuring no loss of amenity.

45°

approx. 7m

DINING

REAR GARDEN

SEATING

3.6m

STORAGE

KITCHEN

PLANT

HALLWAY

UTILITY

WC

TV ROOM

Green line shows the line of existing extension

10 CRESCENT ROAD

6 CRESCENT ROAD

Proposed extension of no. 8 set back from 45 degree line from neighbouring window in plan and section, ensuring no loss of amenity.

45°

approx. 7m

DINING

REAR GARDEN

SEATING

3.6m

Green line shows the line of existing extension

STORAGE

KITCHEN

HALLWAY

UTILITY

TV ROOM

WC

PLANT

10 CRESCENT ROAD

6 CRESCENT ROAD

Proposed extension of no. 8 set back from 45 degree line from neighbouring window in plan and section, ensuring no loss of amenity.

45°

approx. 7m

DINING

REAR GARDEN

SEATING

3.6m

Green line shows the line of existing extension

STORAGE

KITCHEN

HALLWAY

UTILITY

TV ROOM


WC

PLANT

10 CRESCENT ROAD

6 CRESCENT ROAD

revisions P1 P2		 020 4530 9400 www.mulroyarchitects.com	project 8 Crescent Road, London, N8 8AT for Jacqueline Powell and Jamil Farooqi title Lower Ground Floor Plan - Proposed			
			status RIBA Stage 3			
			scale 1:100	size A3	drawing number 22049-3-109	P2

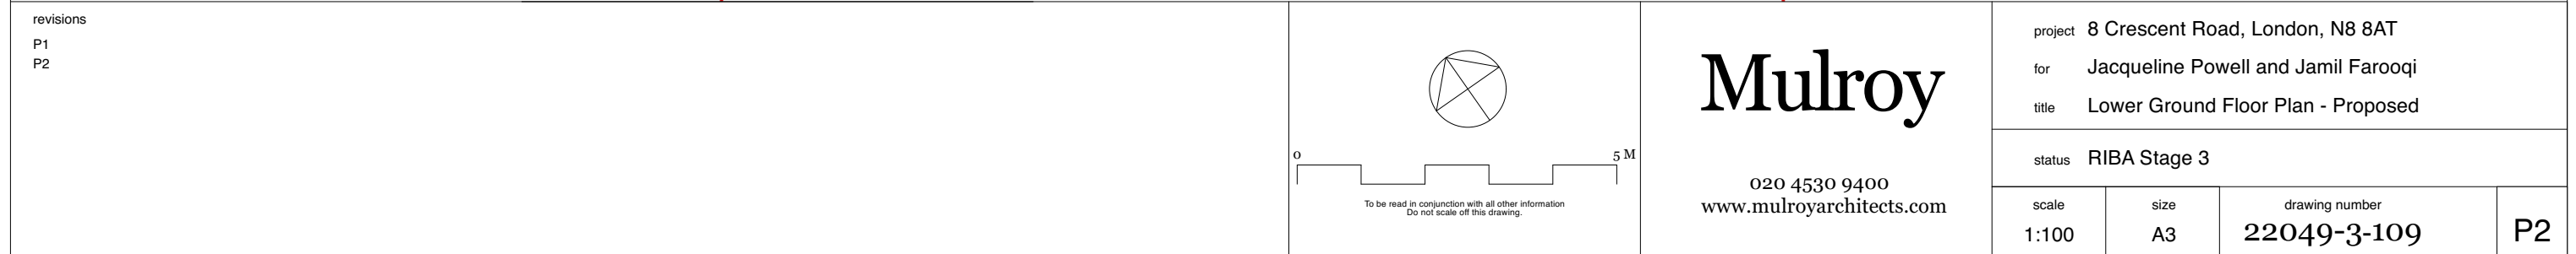

revisions P1 P2		 020 4530 9400 www.mulroyarchitects.com	project 8 Crescent Road, London, N8 8AT for Jacqueline Powell and Jamil Farooqi title Lower Ground Floor Plan - Proposed			
			status RIBA Stage 3			
			scale 1:100	size A3	drawing number 22049-3-109	P2

revisions P1 P2		 Mulroy 020 4530 9400 www.mulroyarchitects.com	project 8 Crescent Road, London, N8 8AT		
			for Jacqueline Powell and Jamil Farooqi		
			title Lower Ground Floor Plan - Proposed		
status RIBA Stage 3		scale 1:100	size A3	drawing number 22049-3-109	P2

revisions P1 P2		 020 4530 9400 www.mulroyarchitects.com	project 8 Crescent Road, London, N8 8AT for Jacqueline Powell and Jamil Farooqi title Lower Ground Floor Plan - Proposed			
			status RIBA Stage 3			
			scale 1:100	size A3	drawing number 22049-3-109	P2

