



EXISTING 1:100




EXISTING FRONT ELEVATION

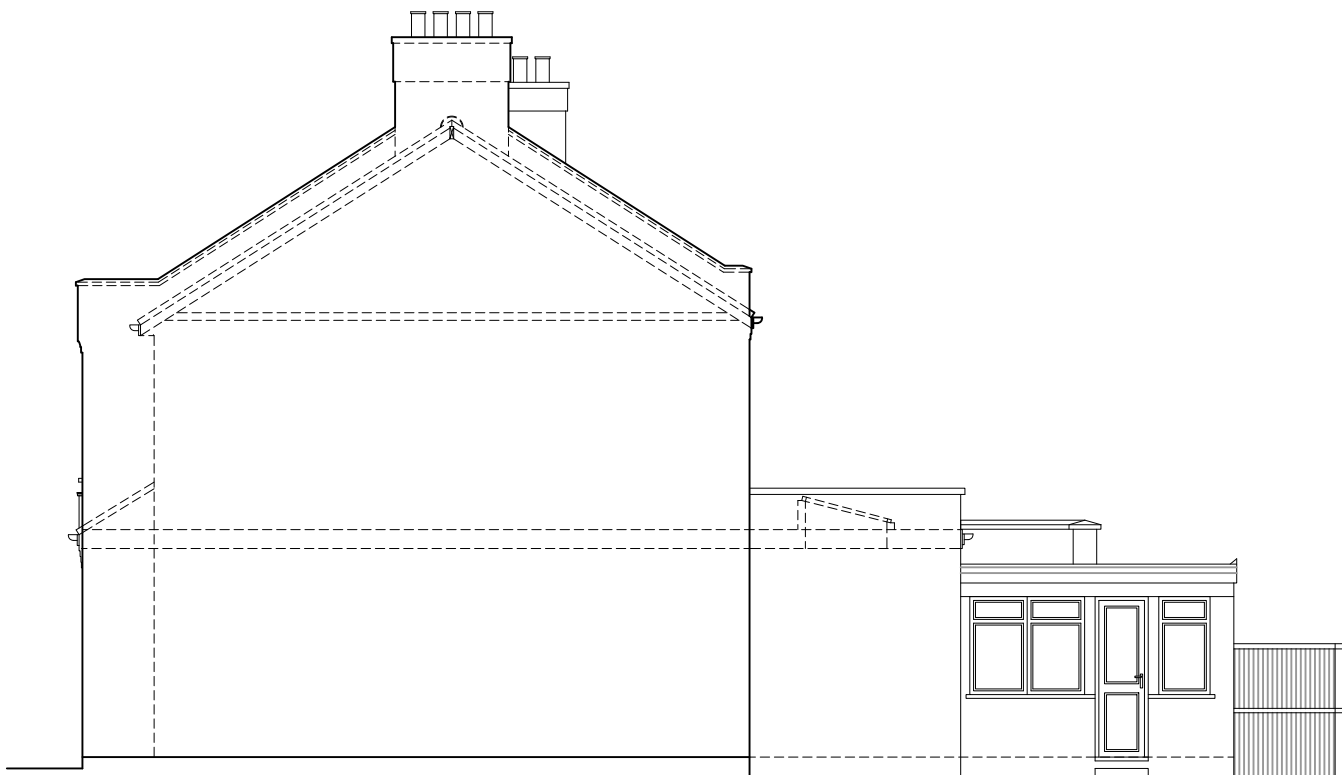


EXISTING SIDE ELEVATION 01

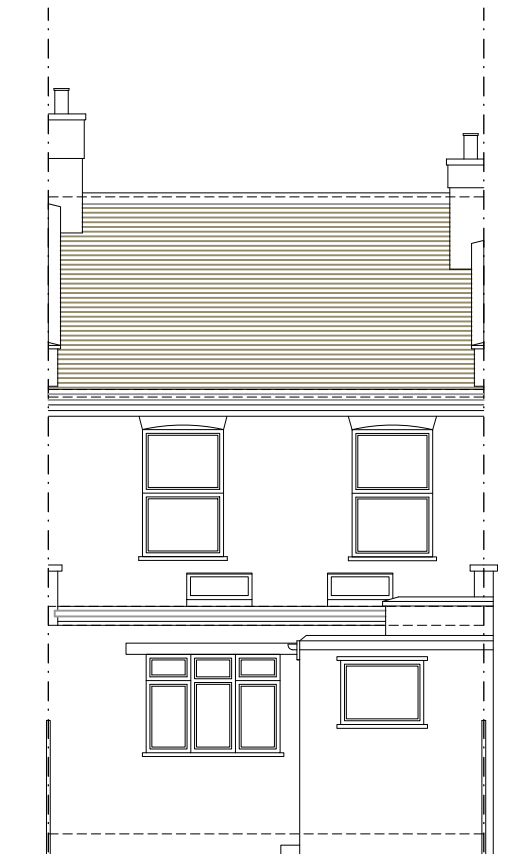


EXISTING REAR ELEVATION

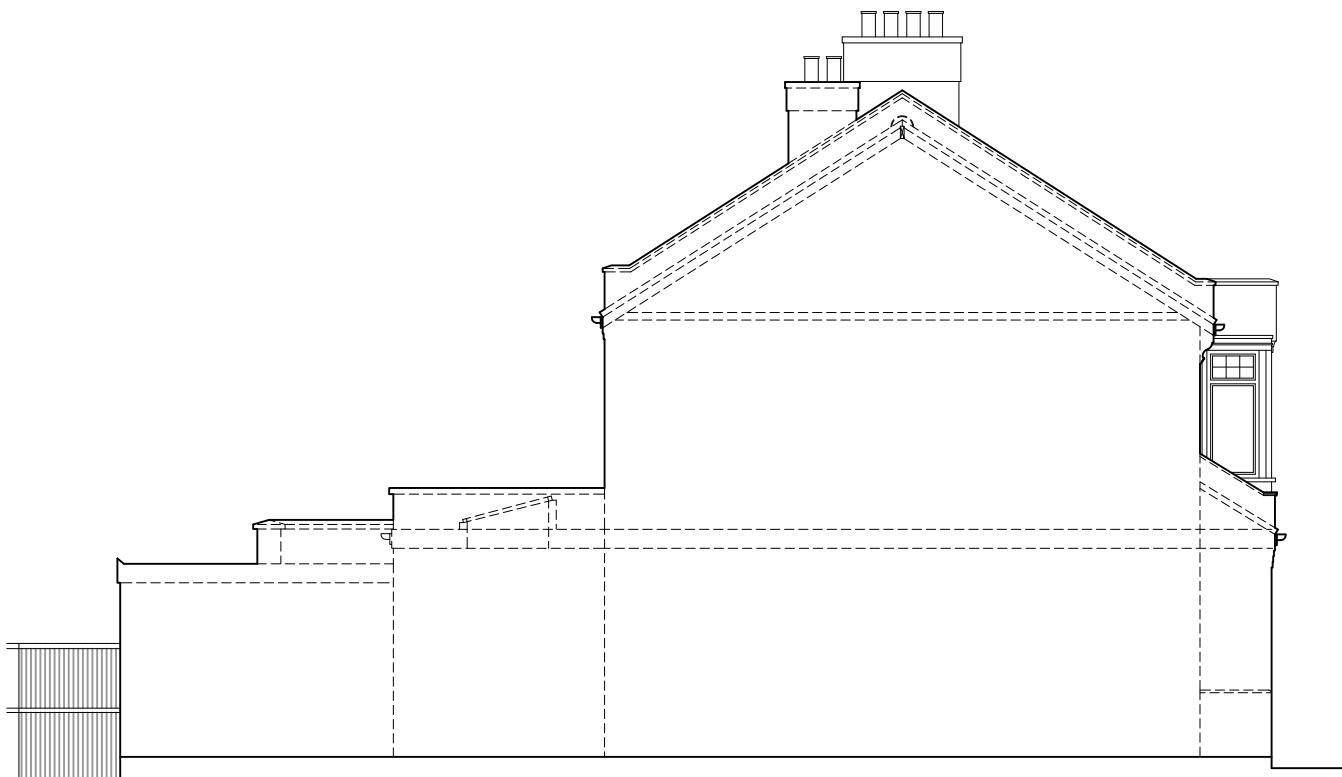

EXISTING SIDE ELEVATION 02

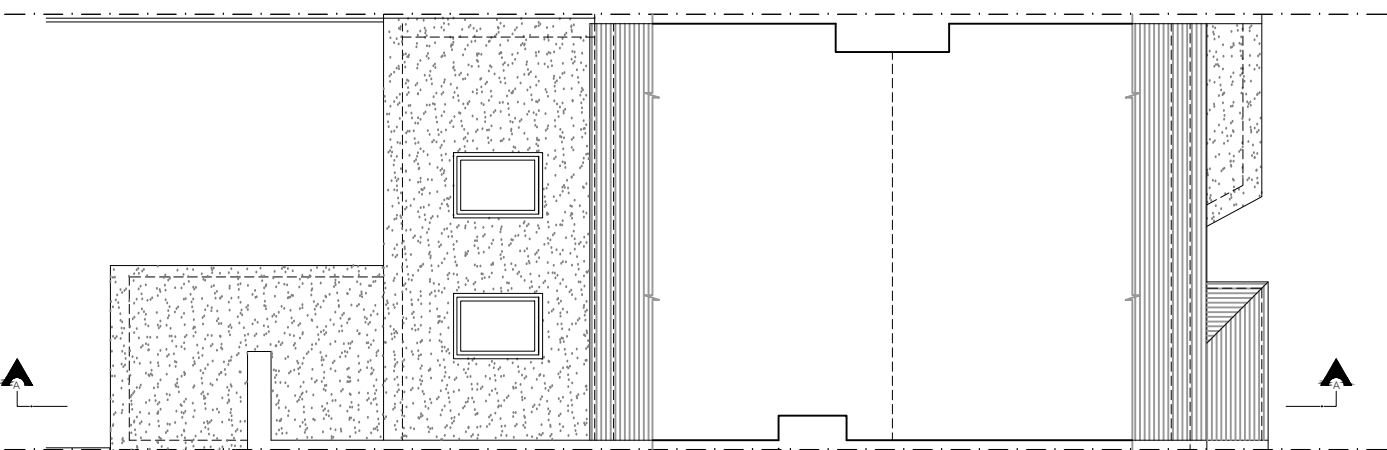


EXISTING LOFT PLAN

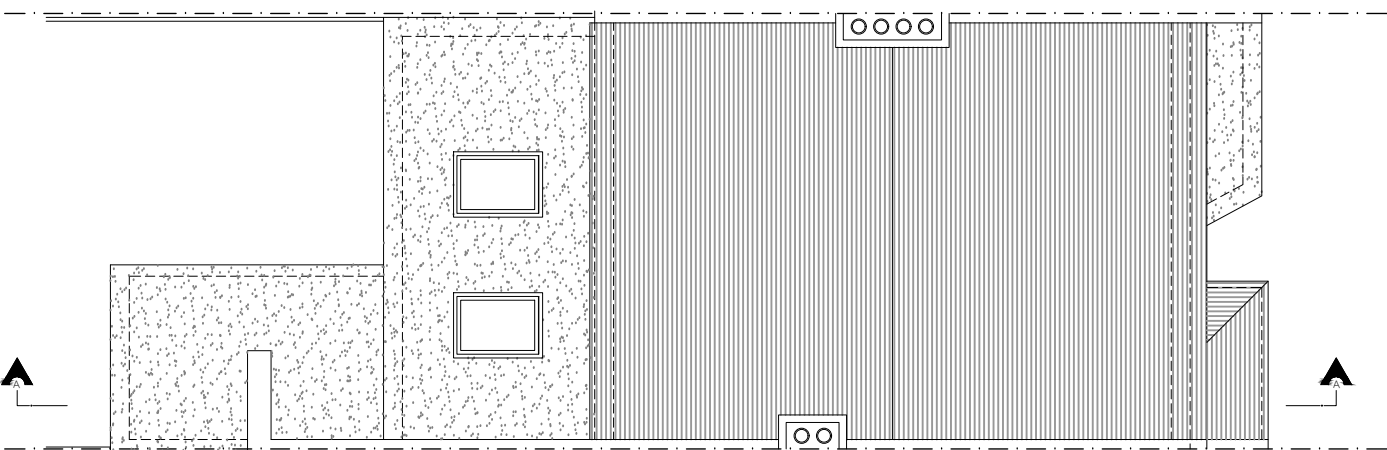


EXISTING ROOF PLAN


EXISTING 1:100

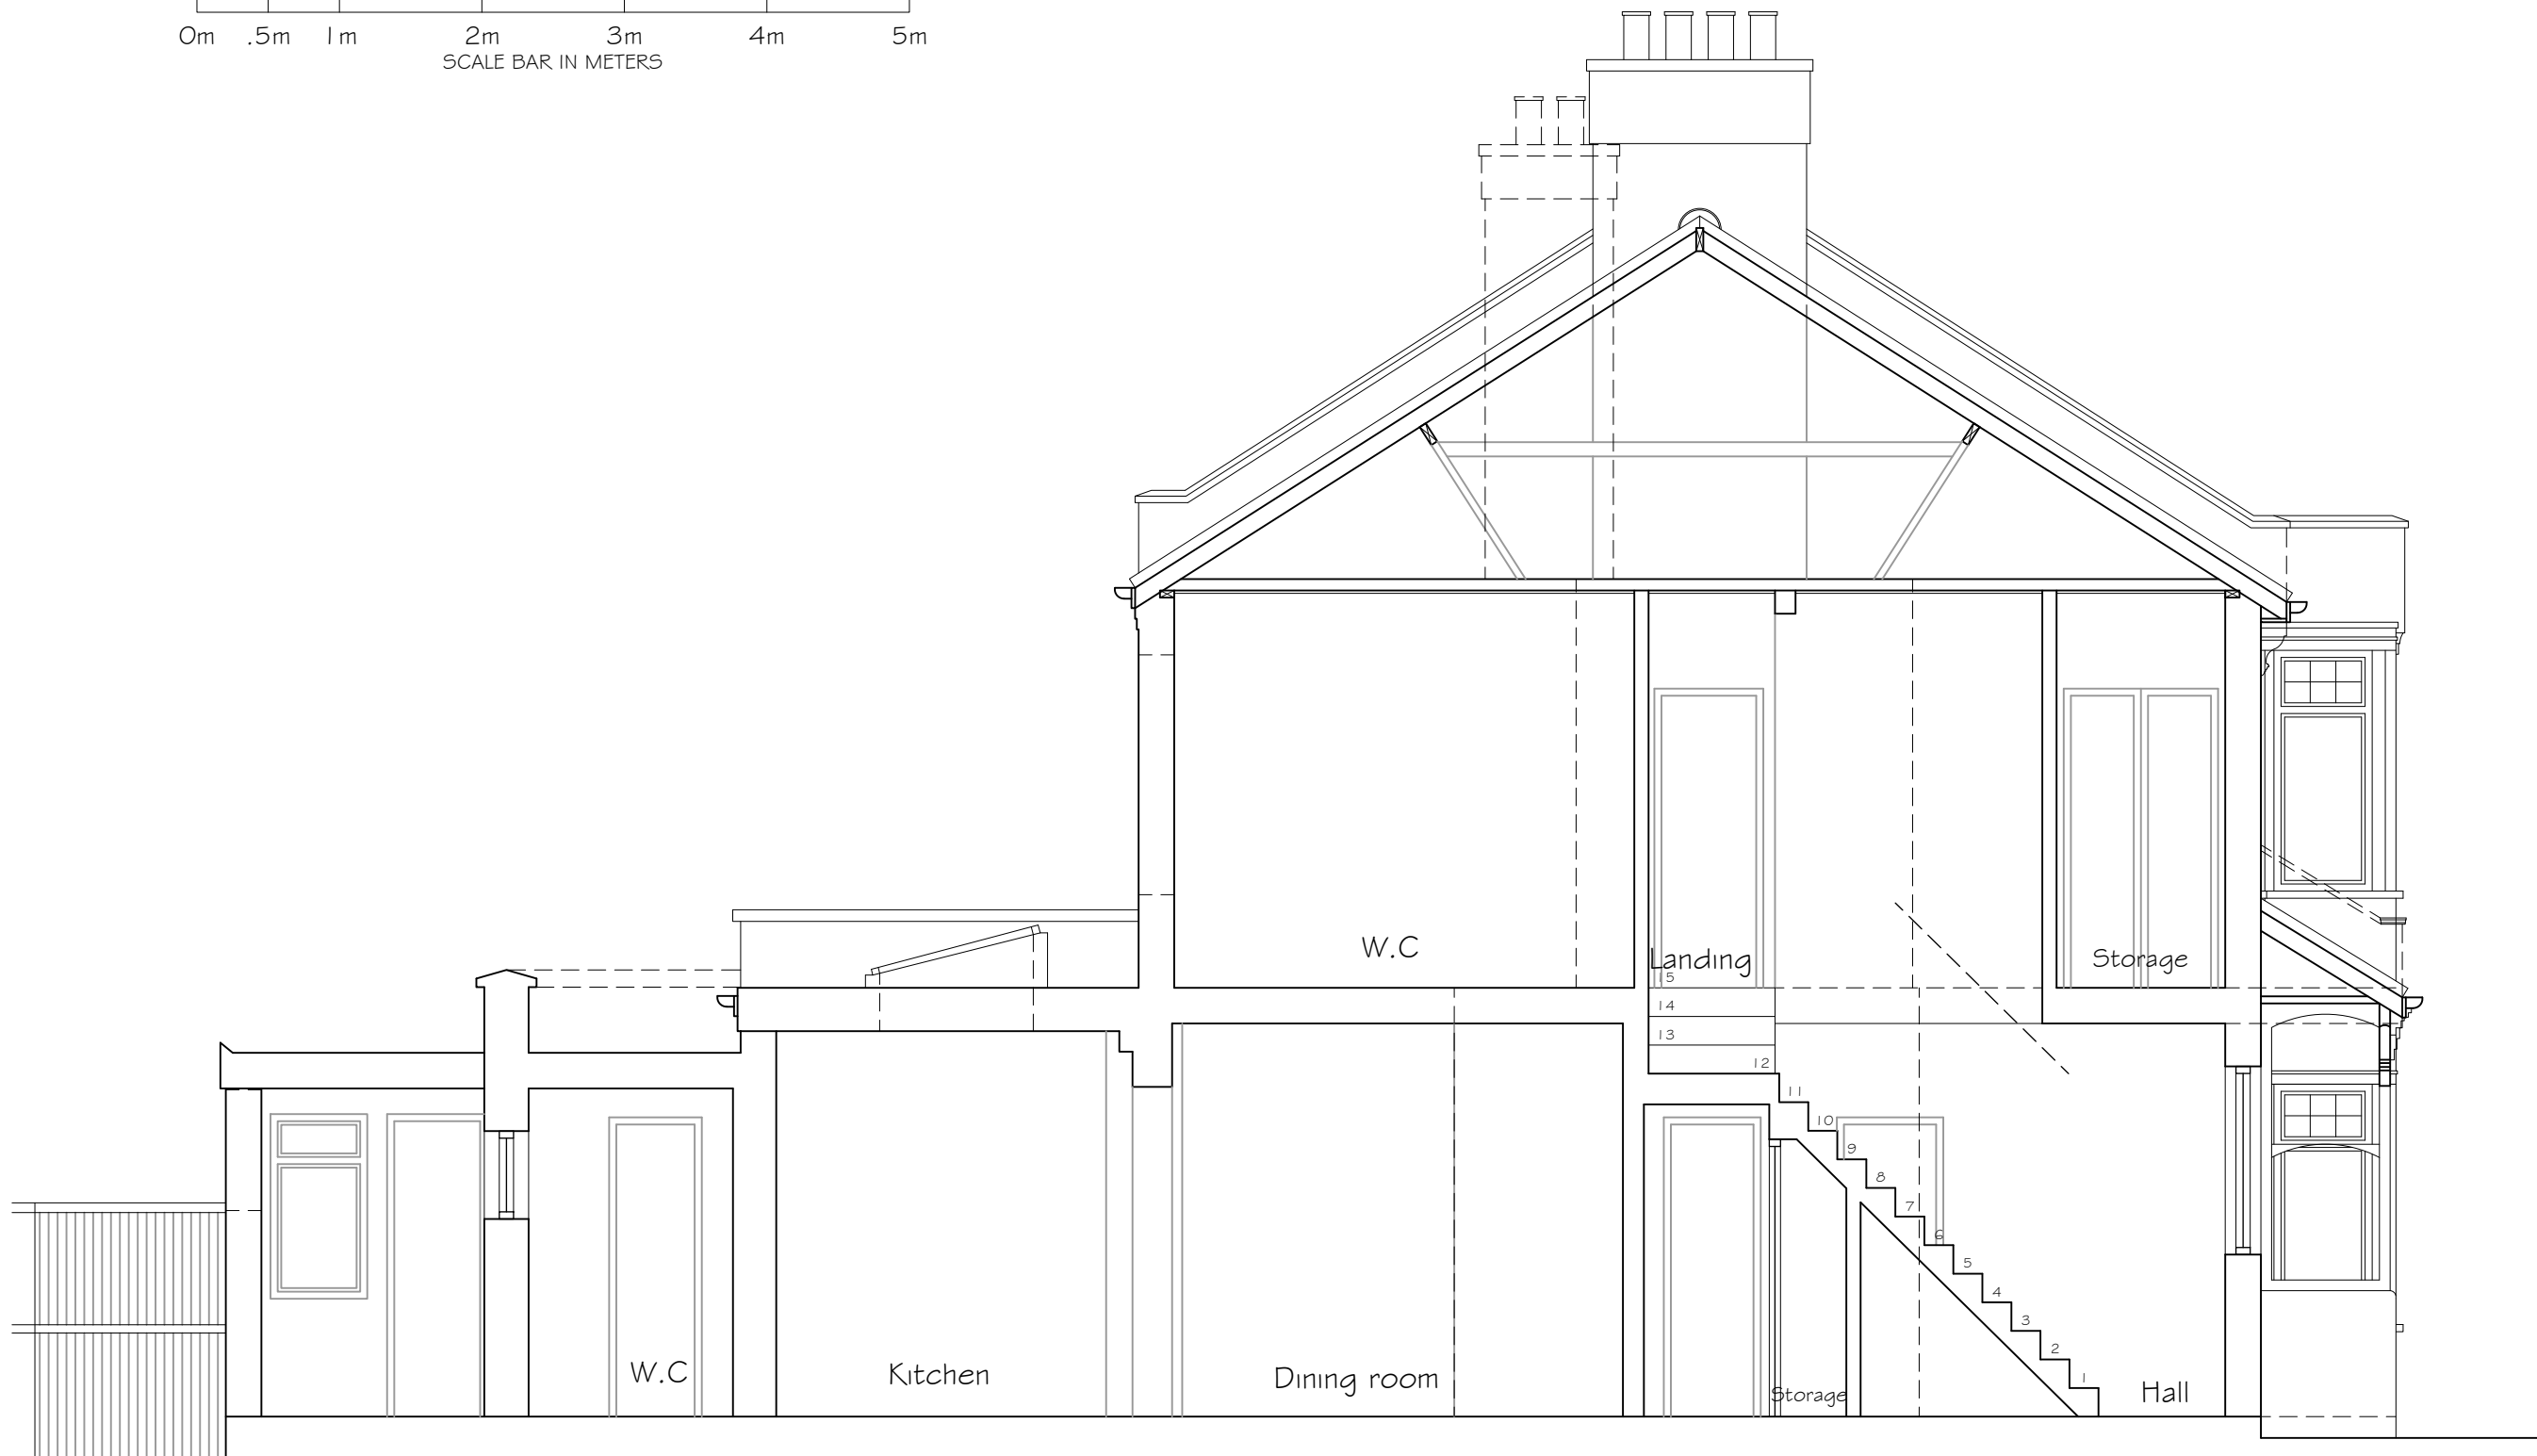

EXISTING SECTION A-A

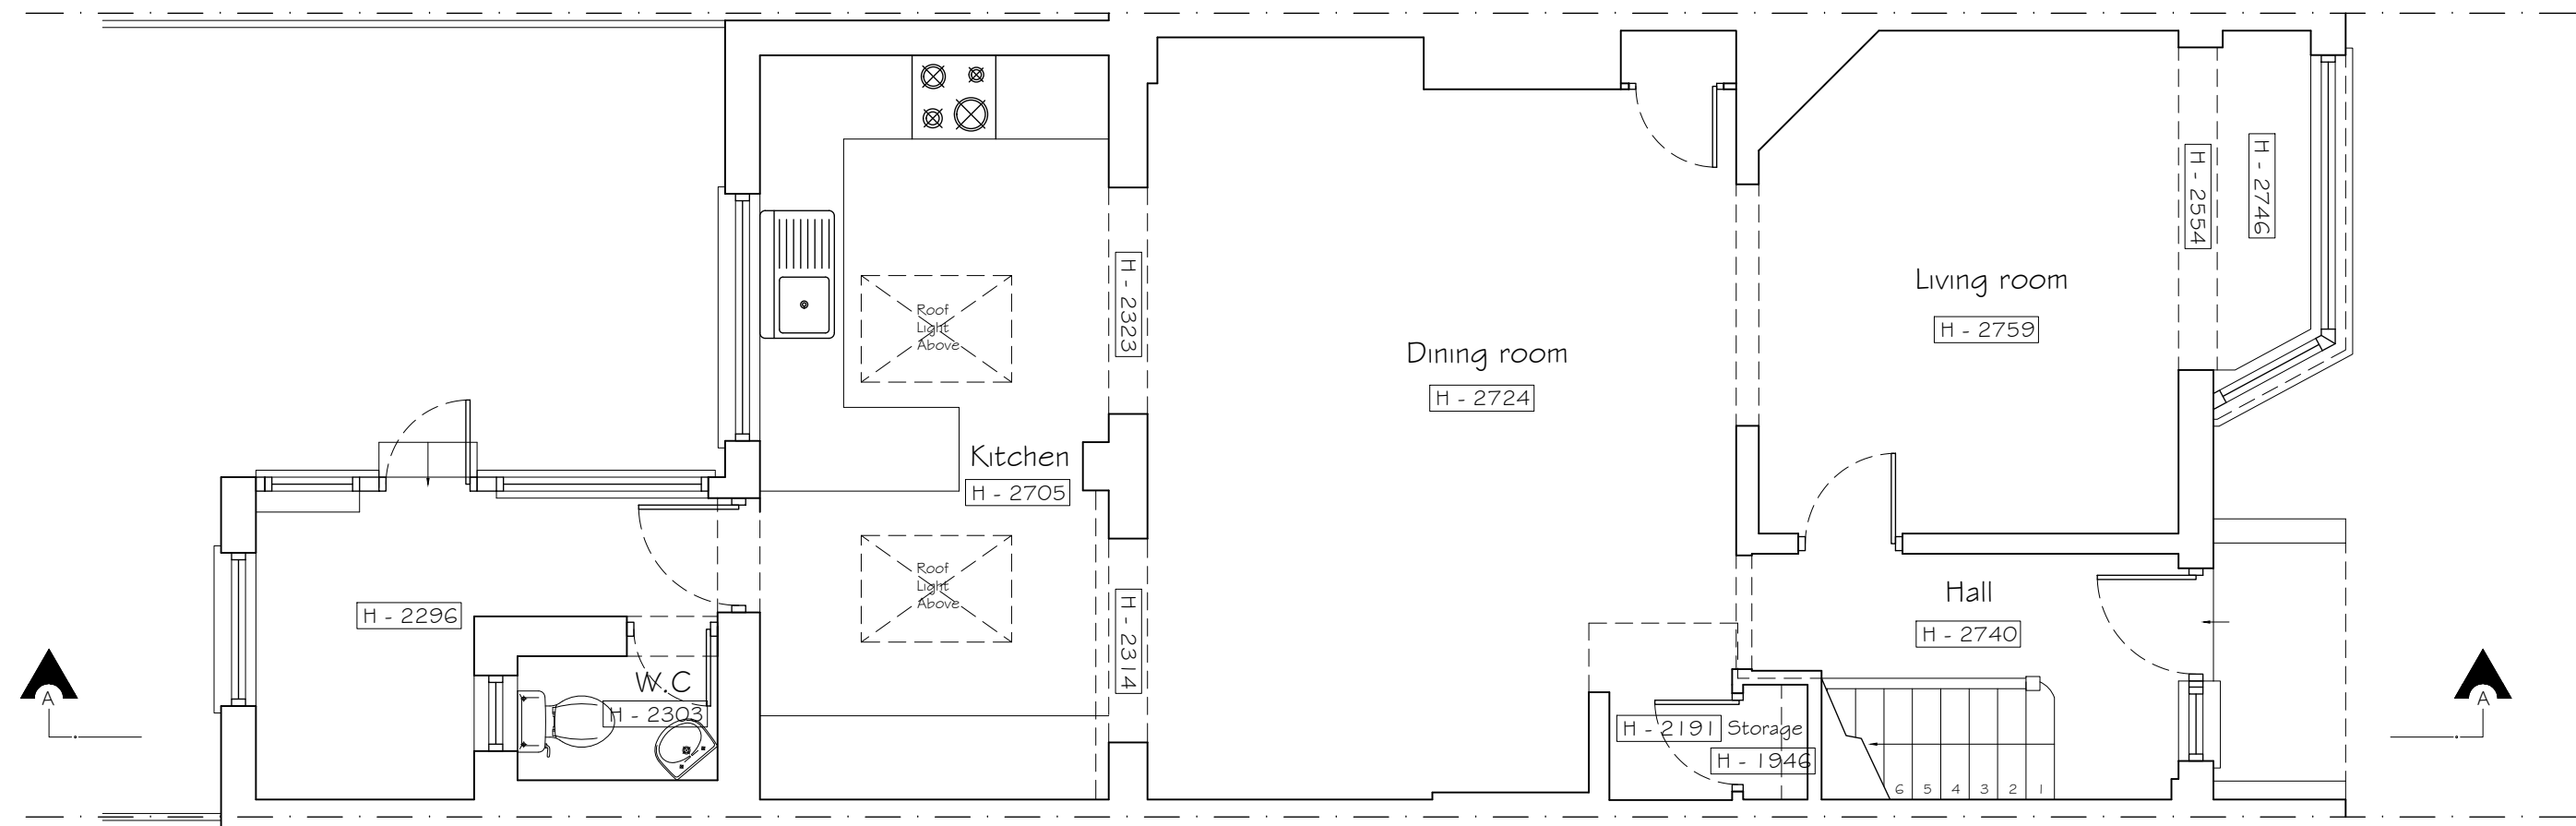

EXISTING GROUND FLOOR PLAN

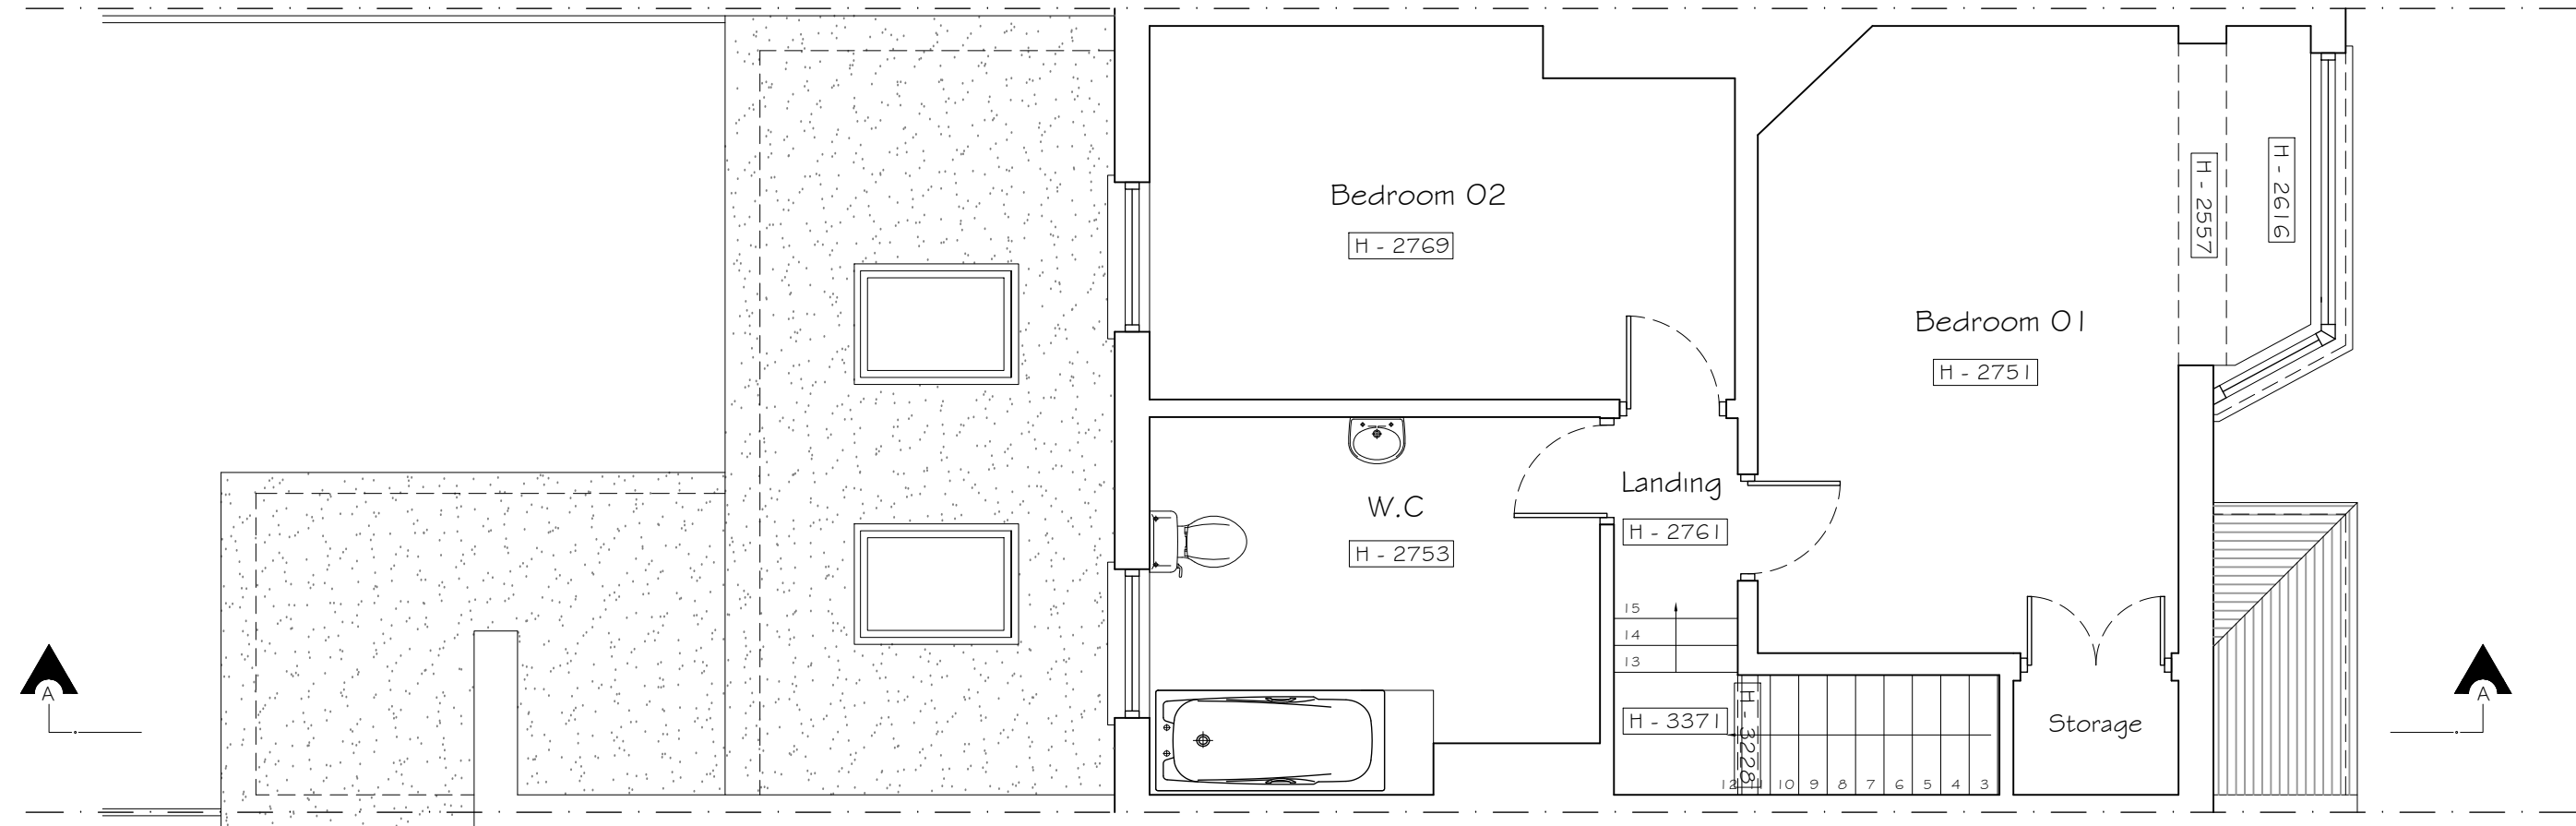

EXISTING FIRST FLOOR PLAN

Copyright © Studio 136 Architects Ltd
This drawing which is the property of Studio 136 Architects Ltd is the subject of Intellectual Property Rights including copyright and design right and shall not be reproduced, copied, loaned or submitted to any other party without the written consent of Studio 136 Architects Ltd

This drawing is not to be scaled. Only figured dimensions to be taken. Any discrepancies to be reported to the Studio 136 Architects Ltd prior to setting out or ordering of any materials



Project

LOFT CONVERSION AT
88 RUSSELL AVENUE

N22 6PS

Client
MS. MCAALLISTER
88 RUSSELL AVENUE


N22 6PS

Drawing Title
EXISTING PLANS
SECTION & ELEVATIONS


Scale	Drawn	Checked	Authorised
1:100 / 1:50 @ A1		--	--
	FEBRUARY 2023	--	--

Drawing Number	Rev
ST_FEB 23_88 RUS_001	A

PROPOSED 1:100

 


PROPOSED FRONT ELEVATION

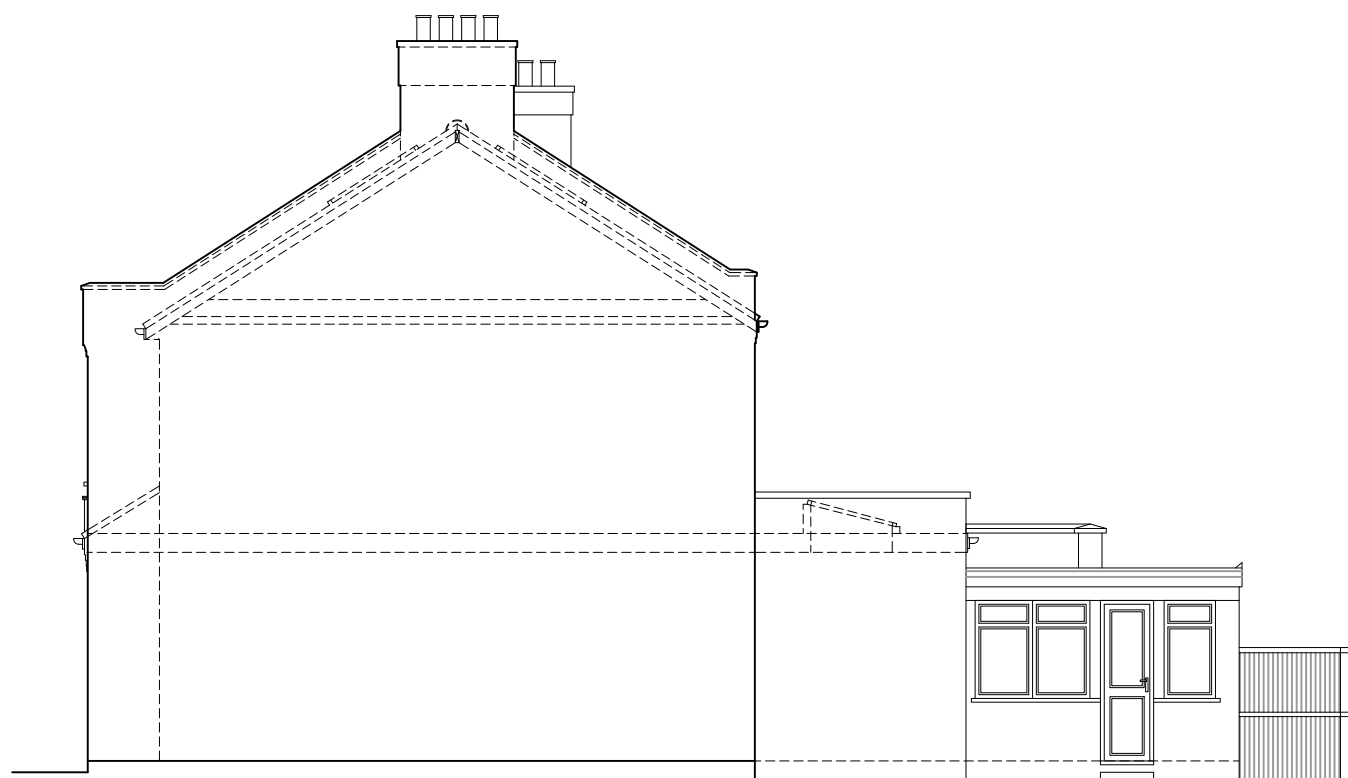


PROPOSED SIDE ELEVATION 01




PROPOSED REAR ELEVATION

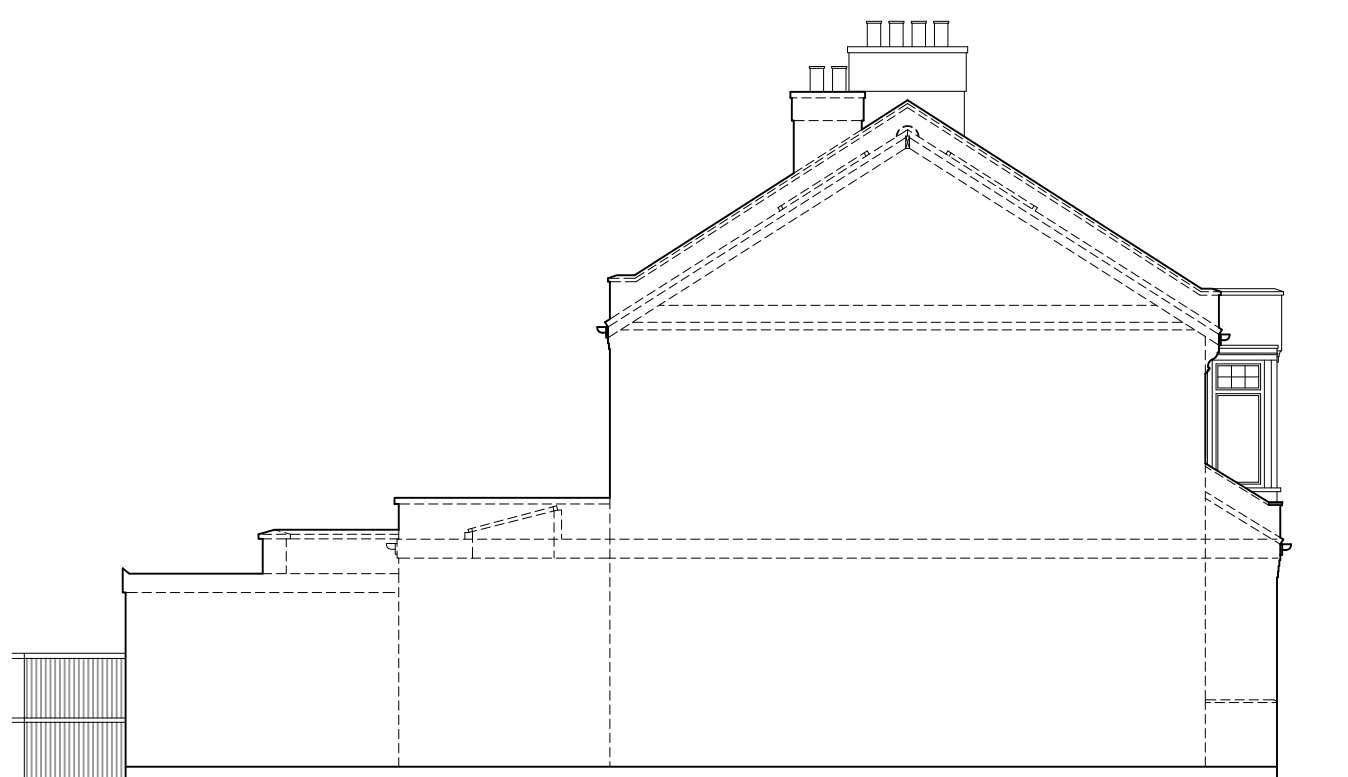

PROPOSED SIDE ELEVATION 02

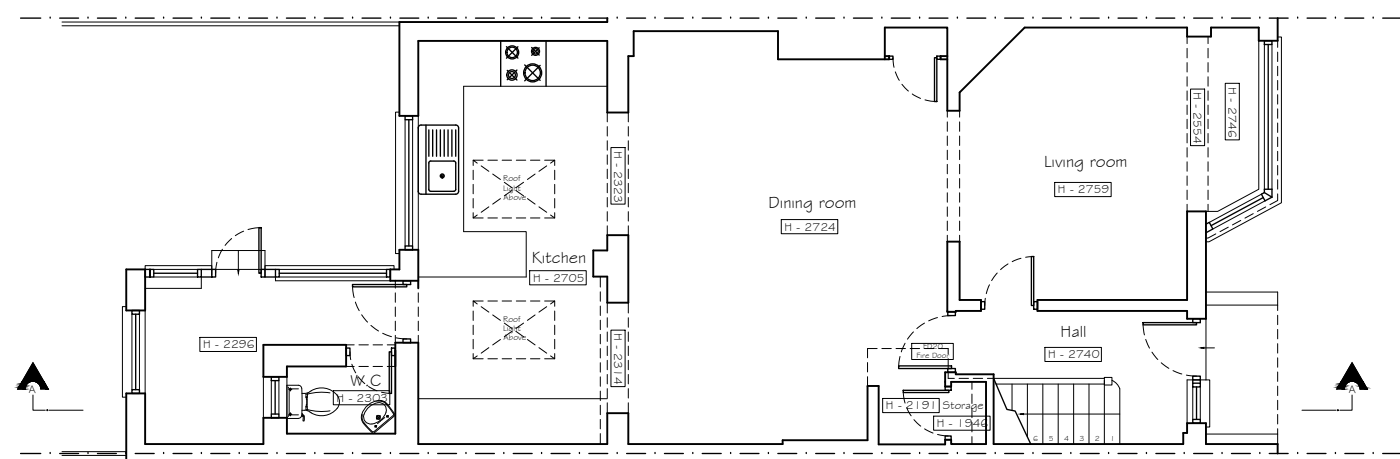


PROPOSED GROUND FLOOR PLAN

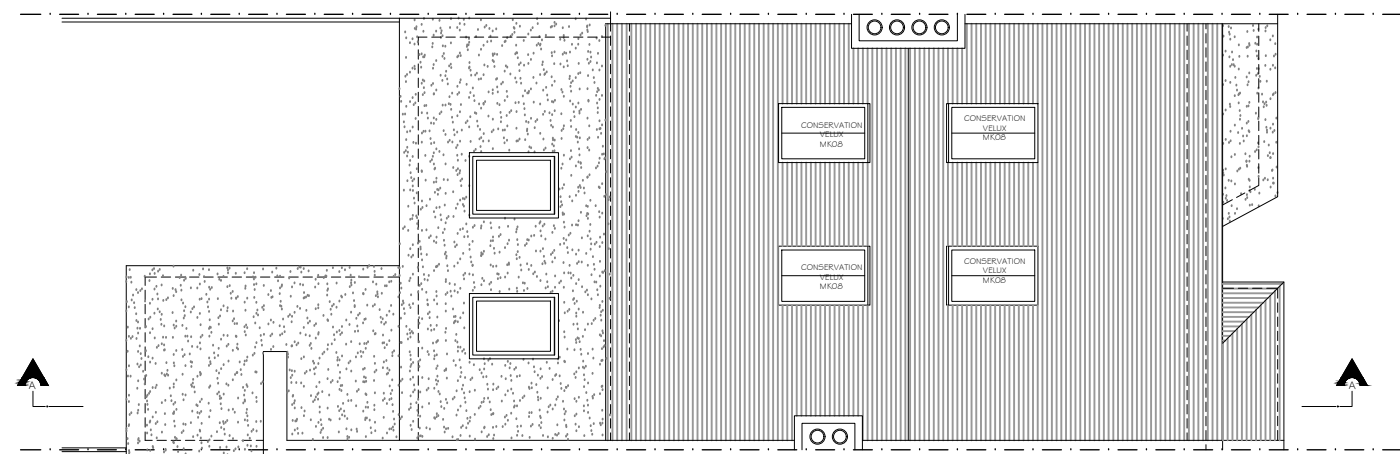


PROPOSED ROOF PLAN


PROPOSED 1:100

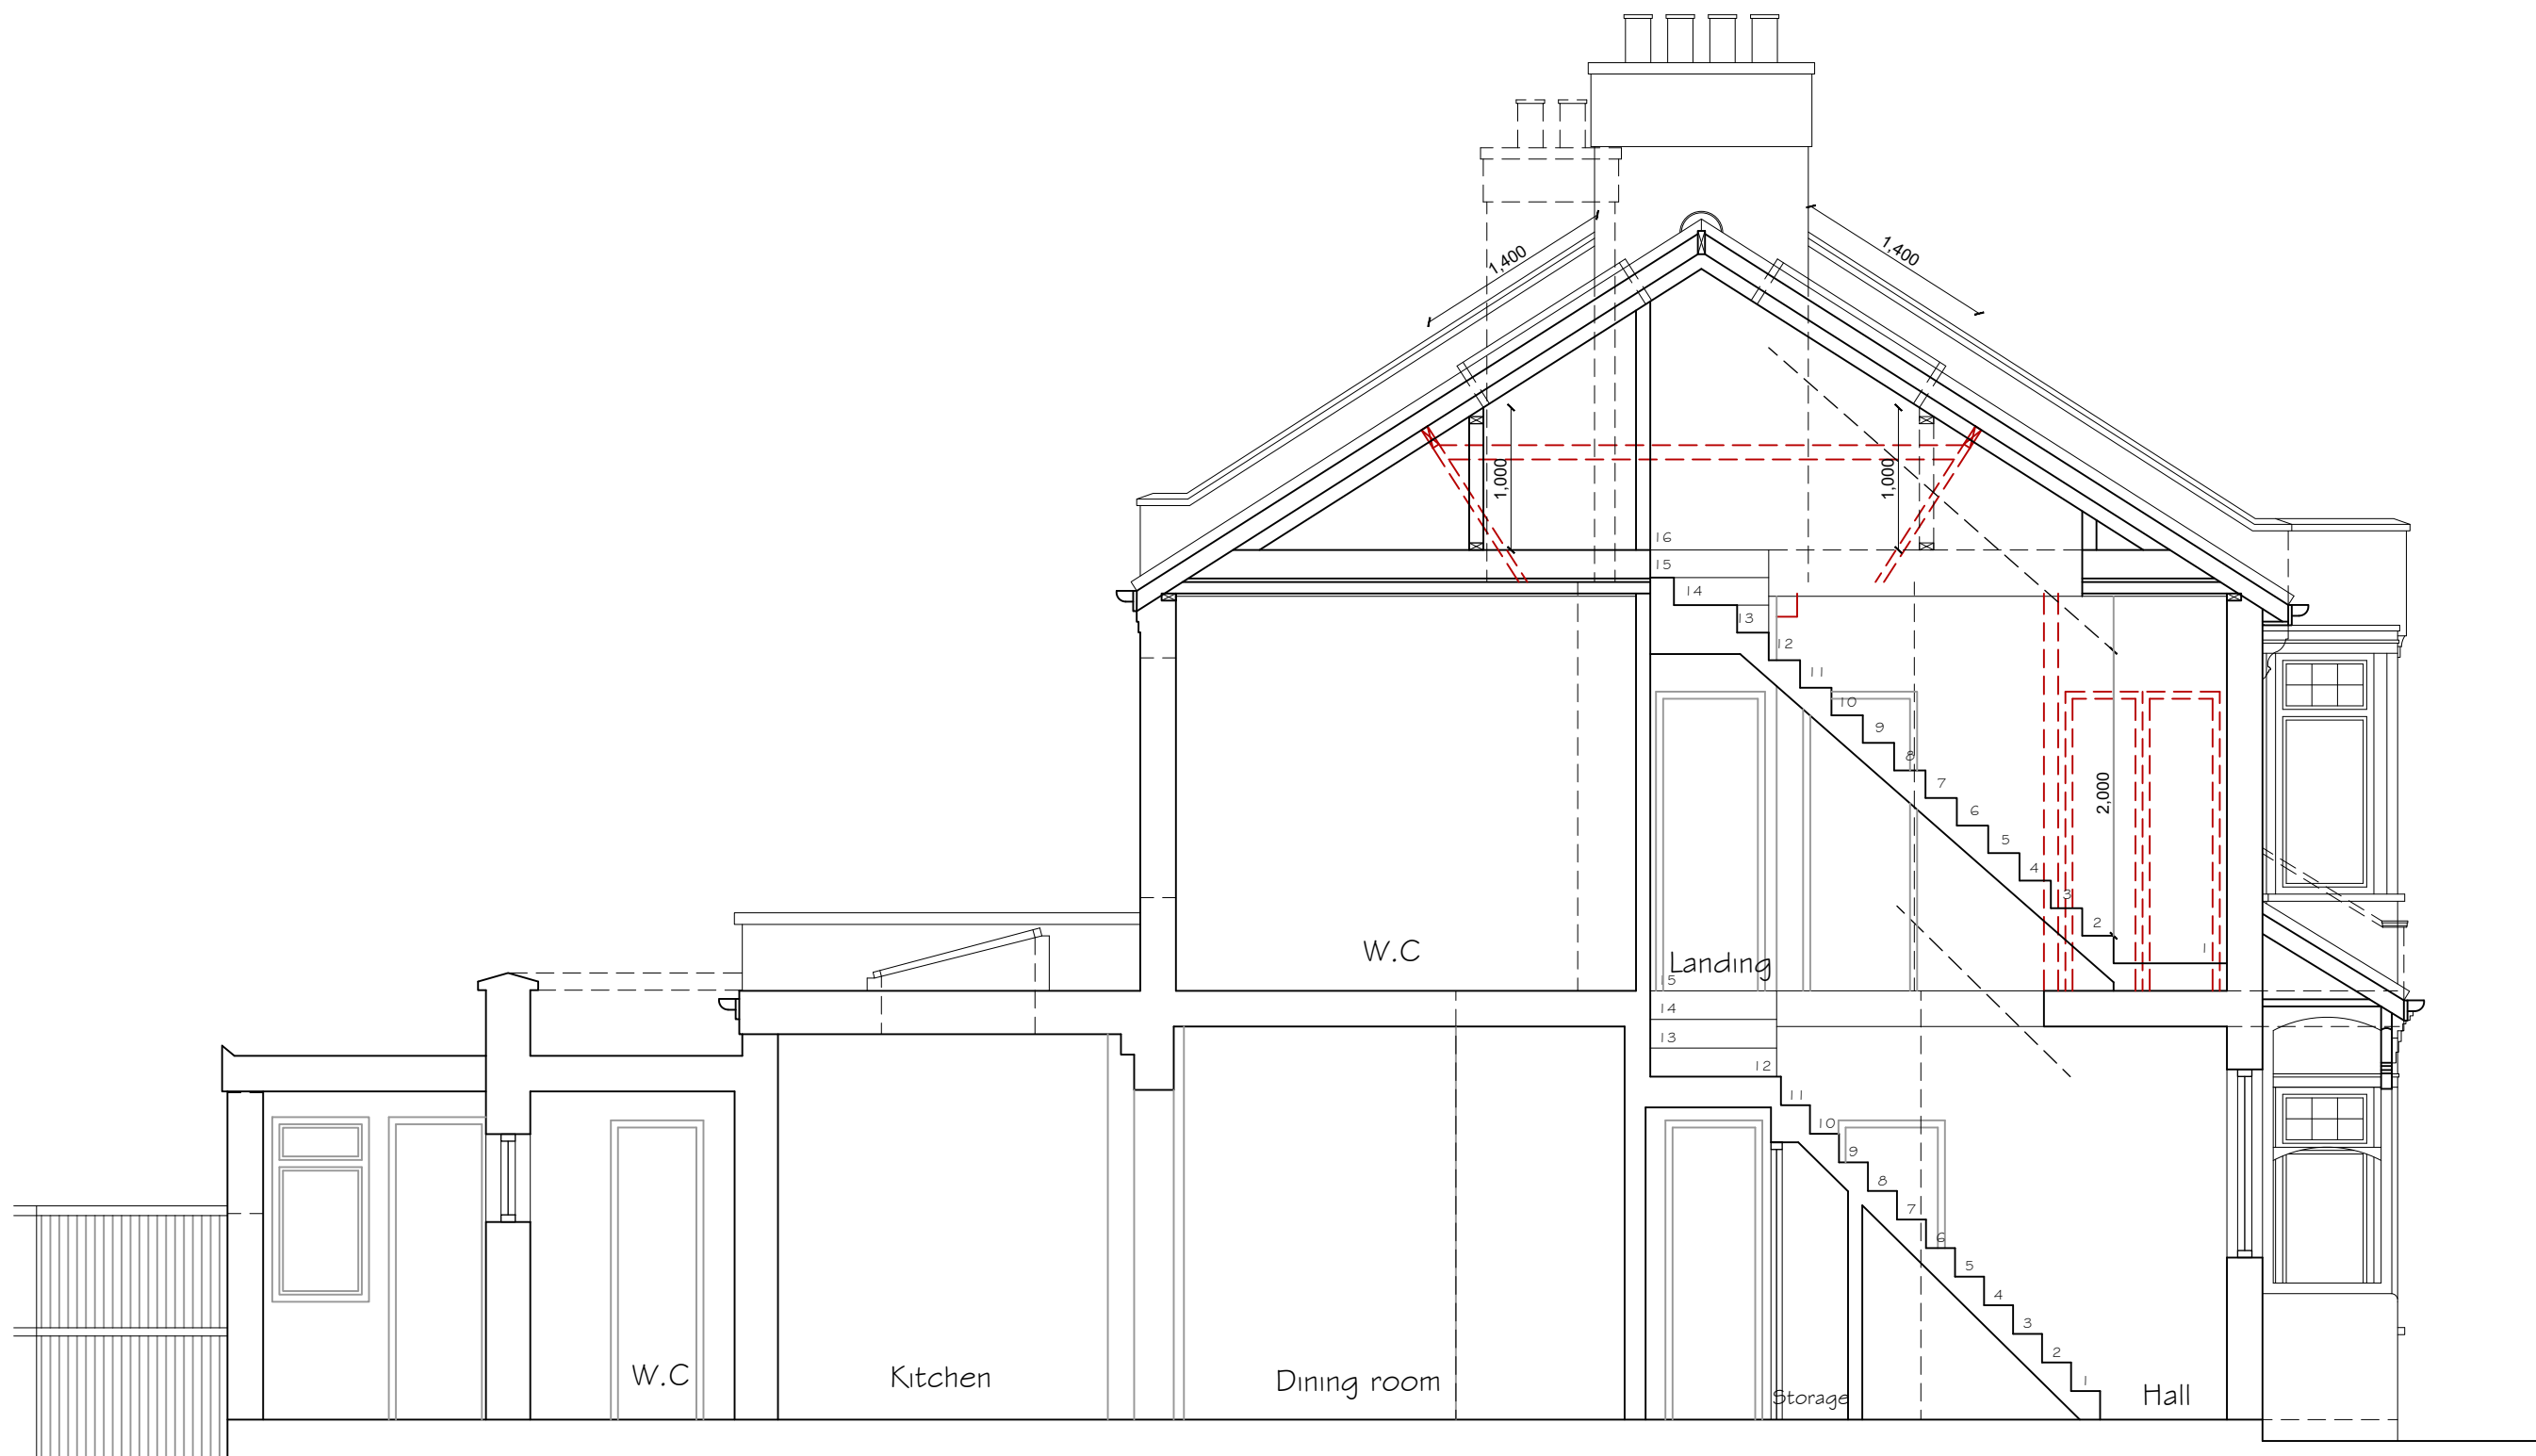

PROPOSED SECTION A-A

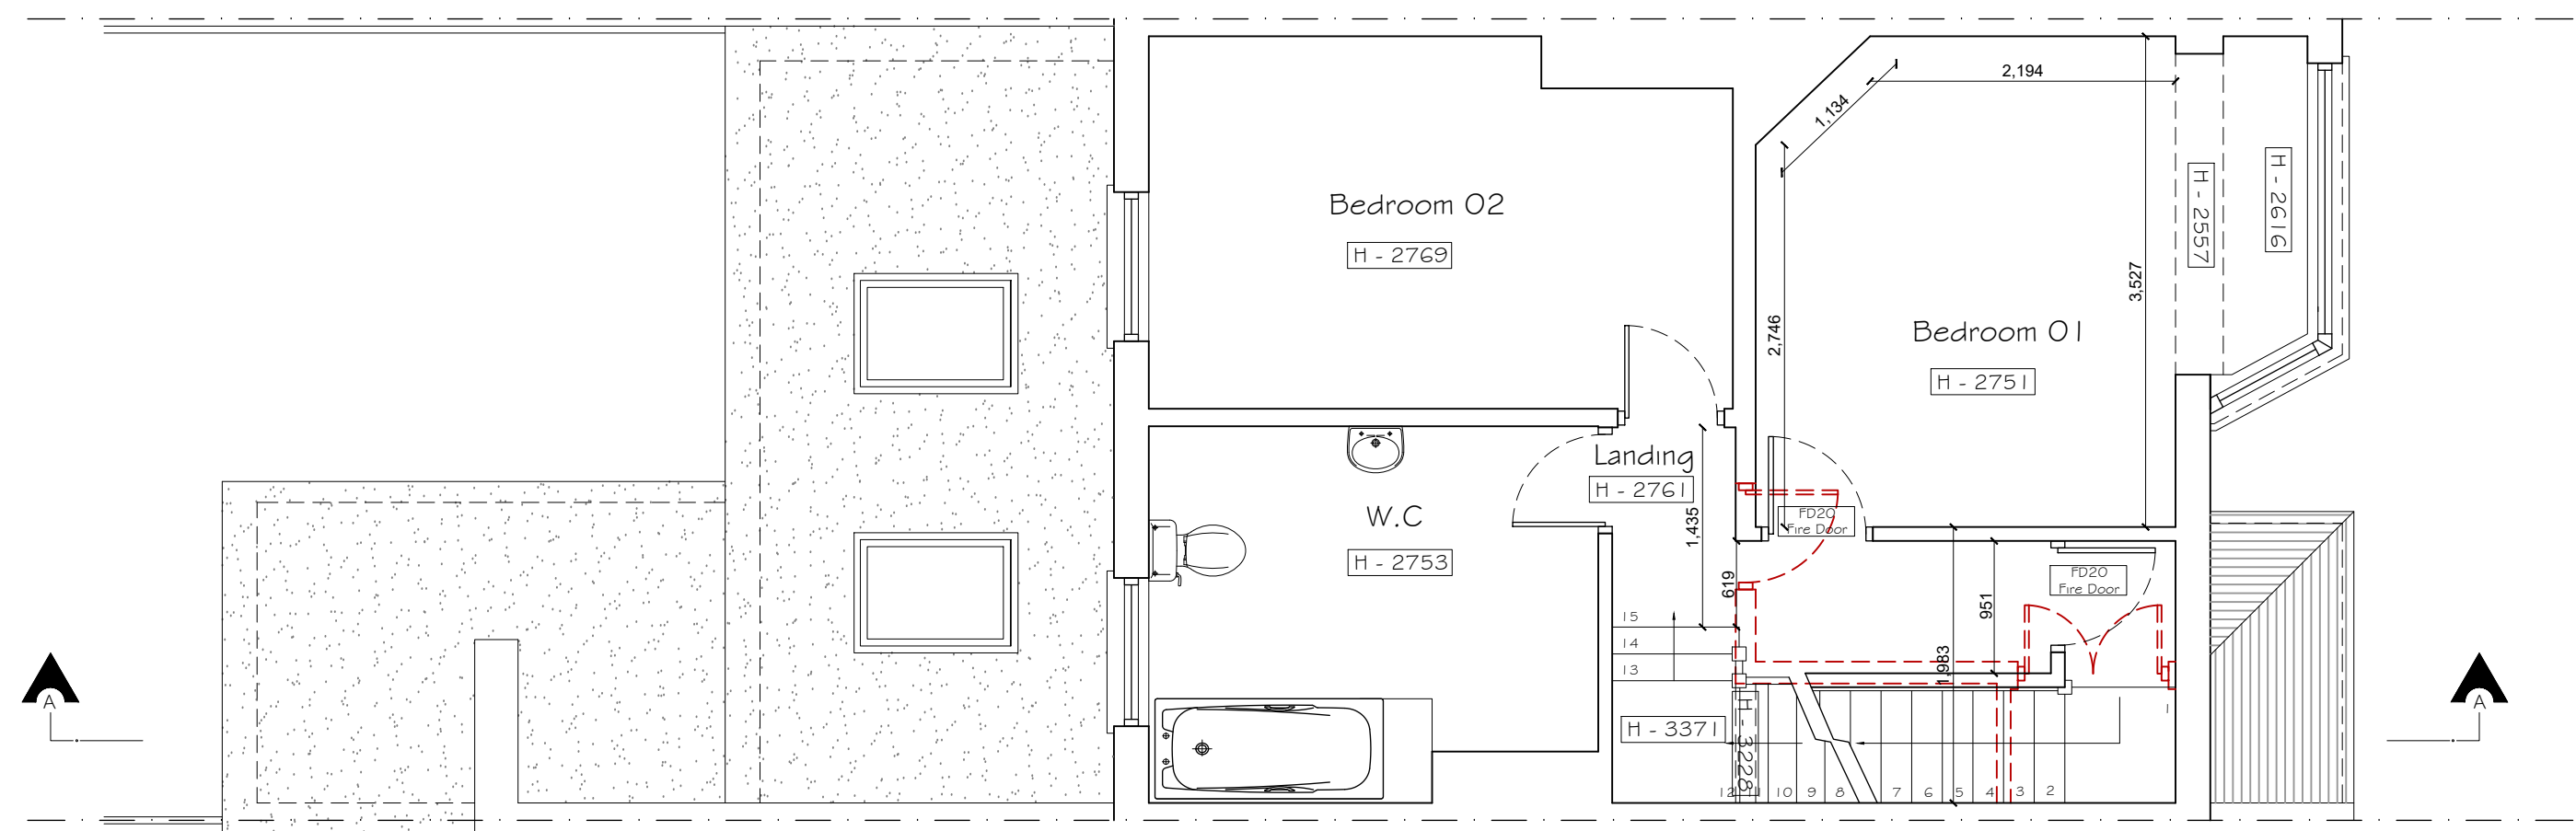

PROPOSED FIRST FLOOR PLAN

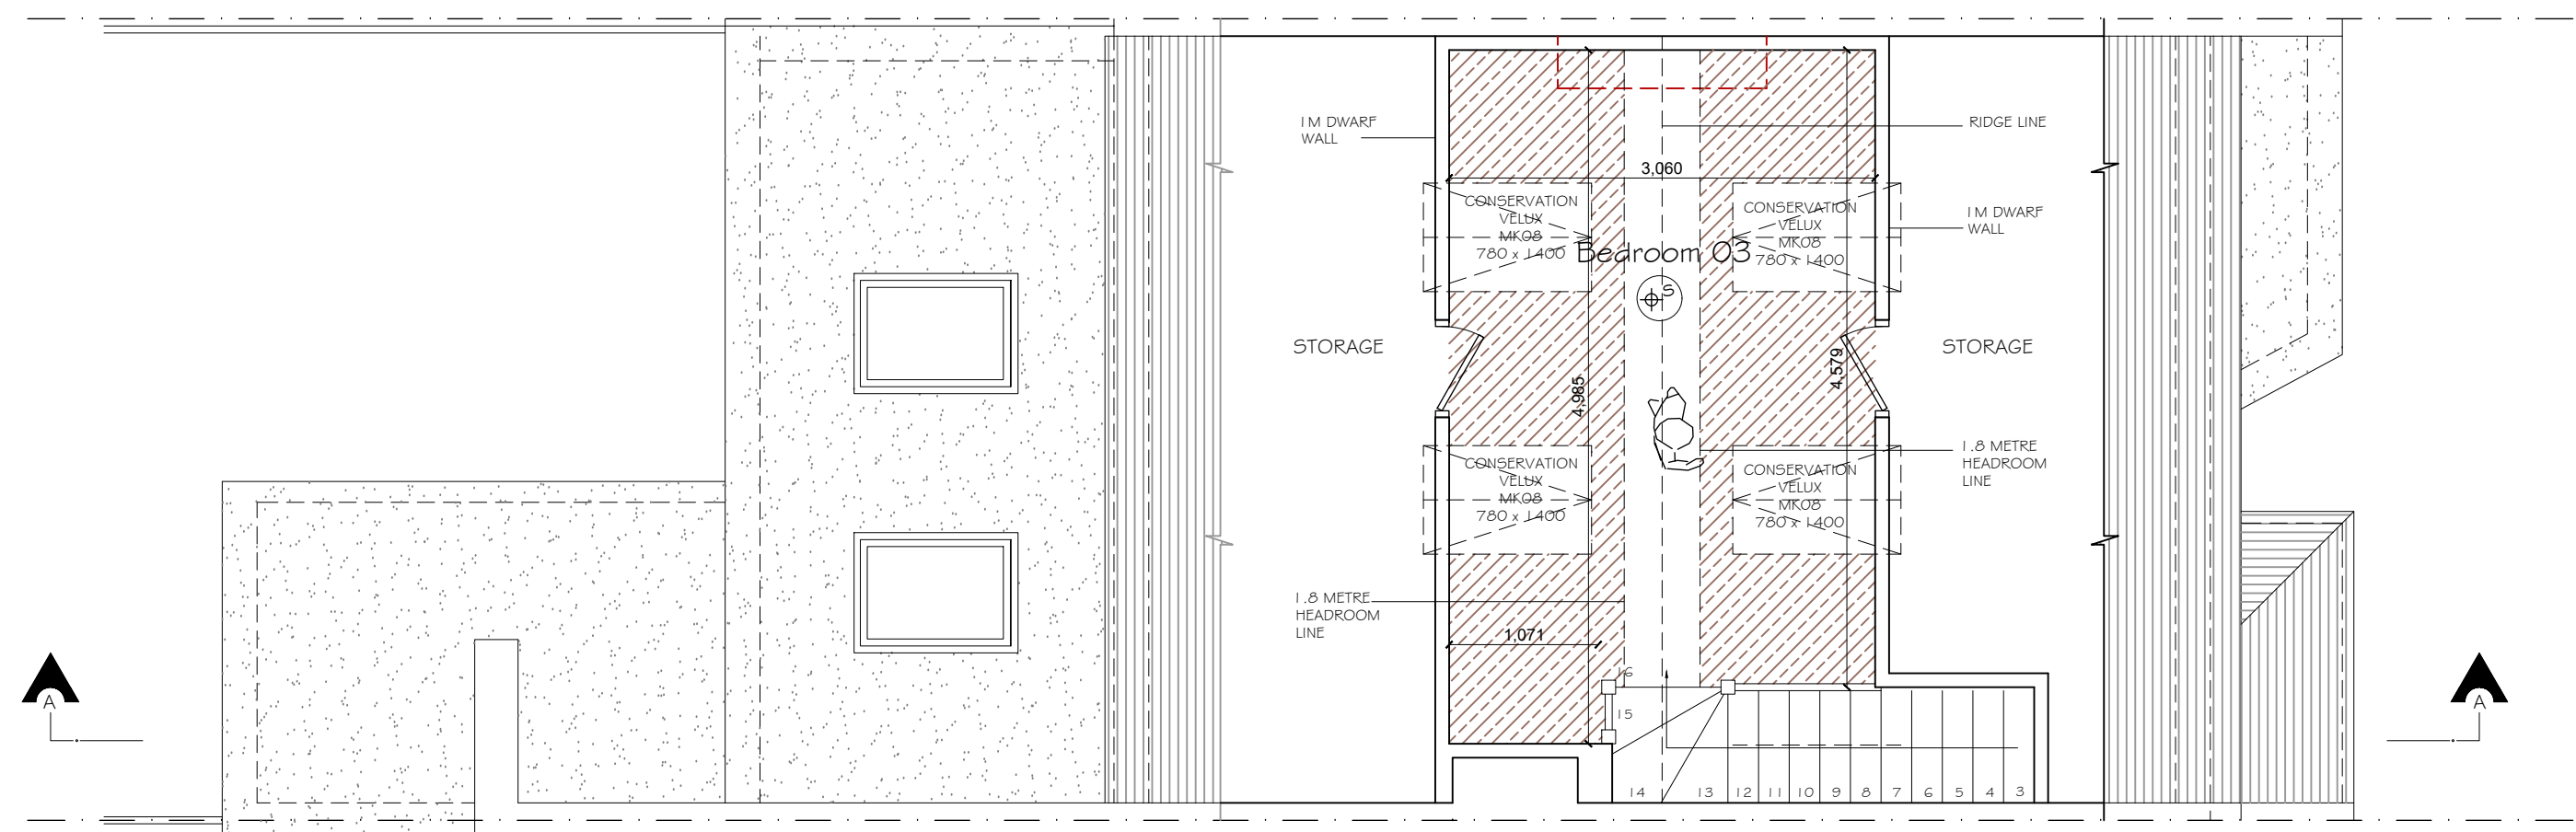

PROPOSED LOFT PLAN

Copyright © Studio 136 Architects Ltd
This drawing which is the property of Studio 136 Architects Ltd is the subject of Intellectual Property Rights including copyright and design right and shall not be reproduced, copied, loaned or submitted to any other party without the written consent of Studio 136 Architects Ltd

This drawing is not to be scaled. Only figured dimensions to be taken. Any discrepancies to be reported to the Studio 136 Architects Ltd prior to setting out or ordering of any materials



Project

LOFT CONVERSION AT
88 RUSSELL AVENUE

N22 6PS

Client

MS. MCAALLISTER
88 RUSSELL AVENUE

N22 6PS

Drawing Title

PROPOSED PLANS
SECTION & ELEVATIONS

Scale

1:100 / 1:50 @ A1

Drawn

FEBRUARY 2023

Checked

--

Authorised

--

Drawing Number

ST_FEB 23_88 RUS_002

Rev

A