



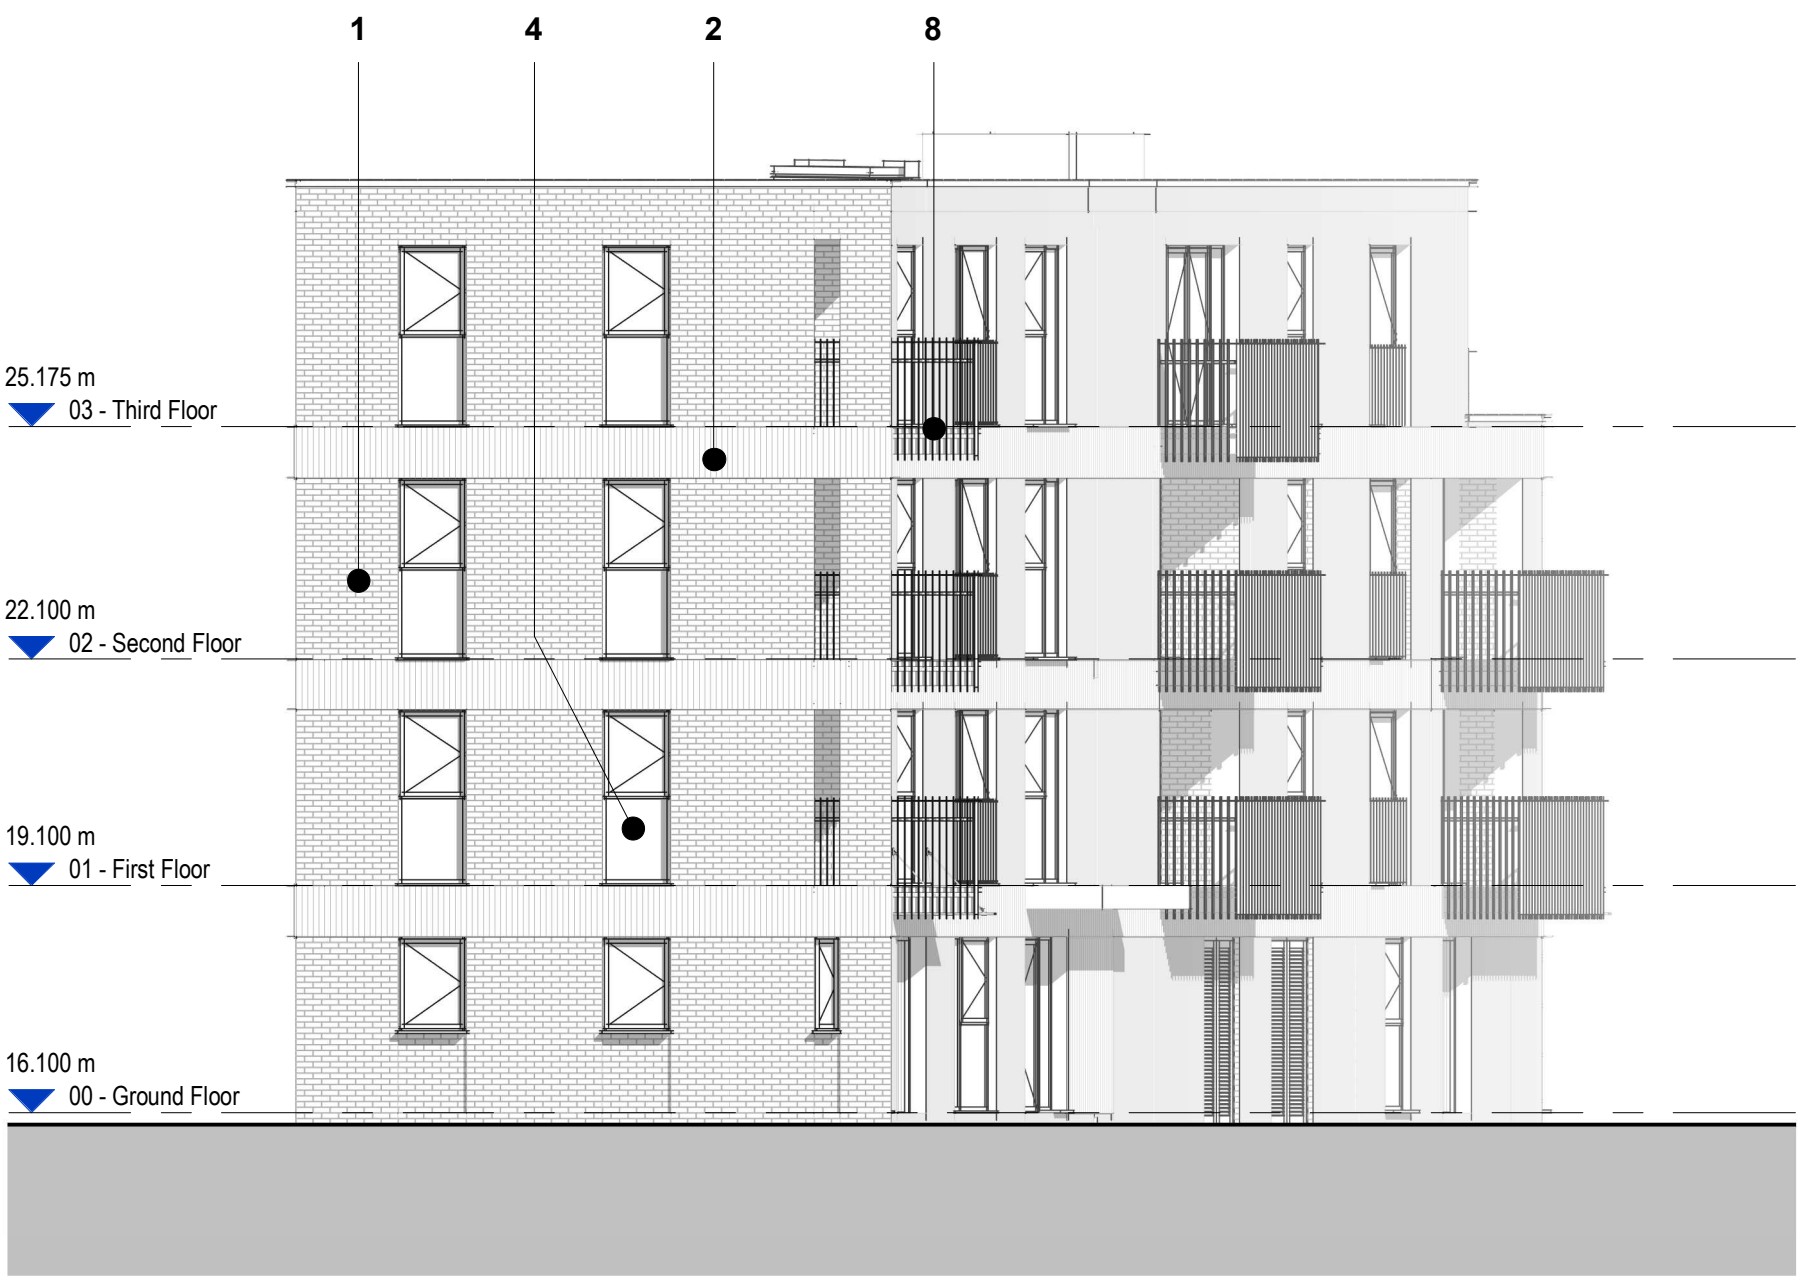


1
PROPOSED FRONT ELEVATION
(SOUTH)
1 : 100

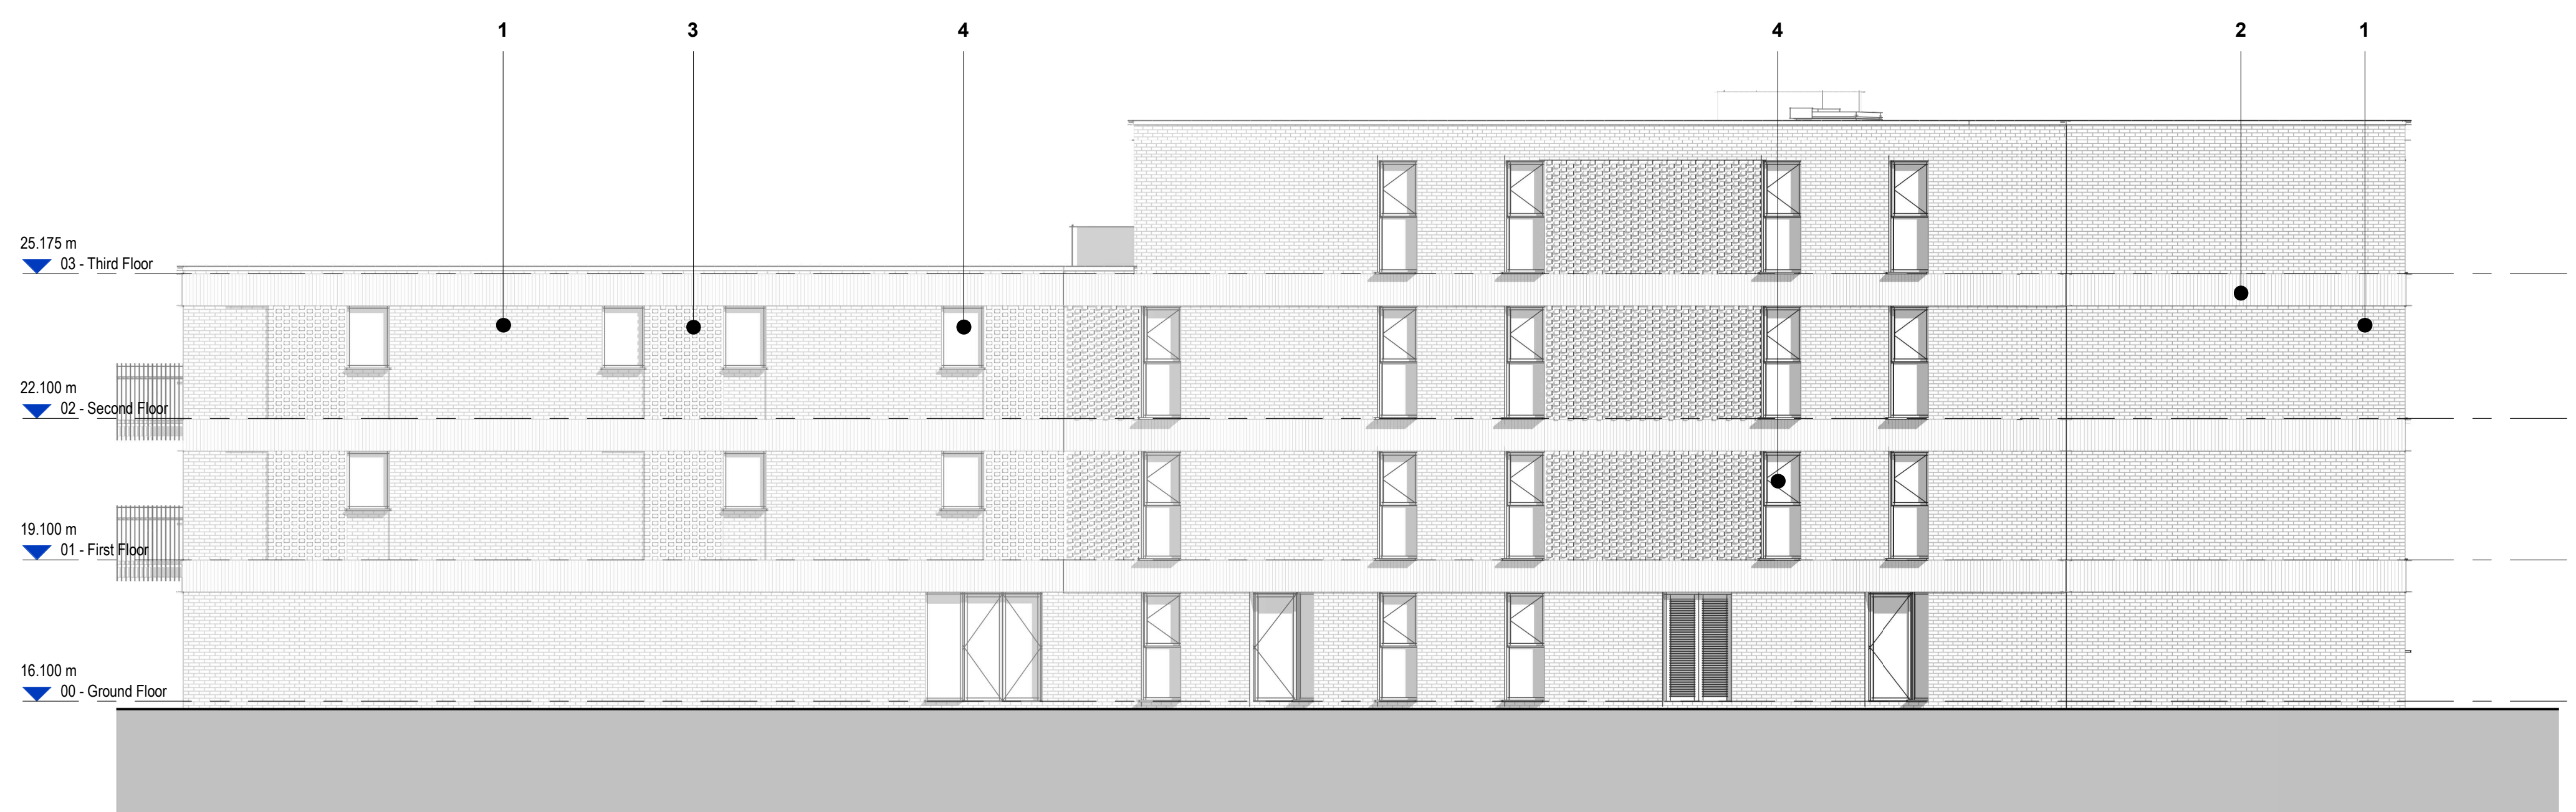

2
PROPOSED SIDE ELEVATION
(WEST)
1 : 100



3
PROPOSED REAR ELEVATION
(NORTH)
1 : 100

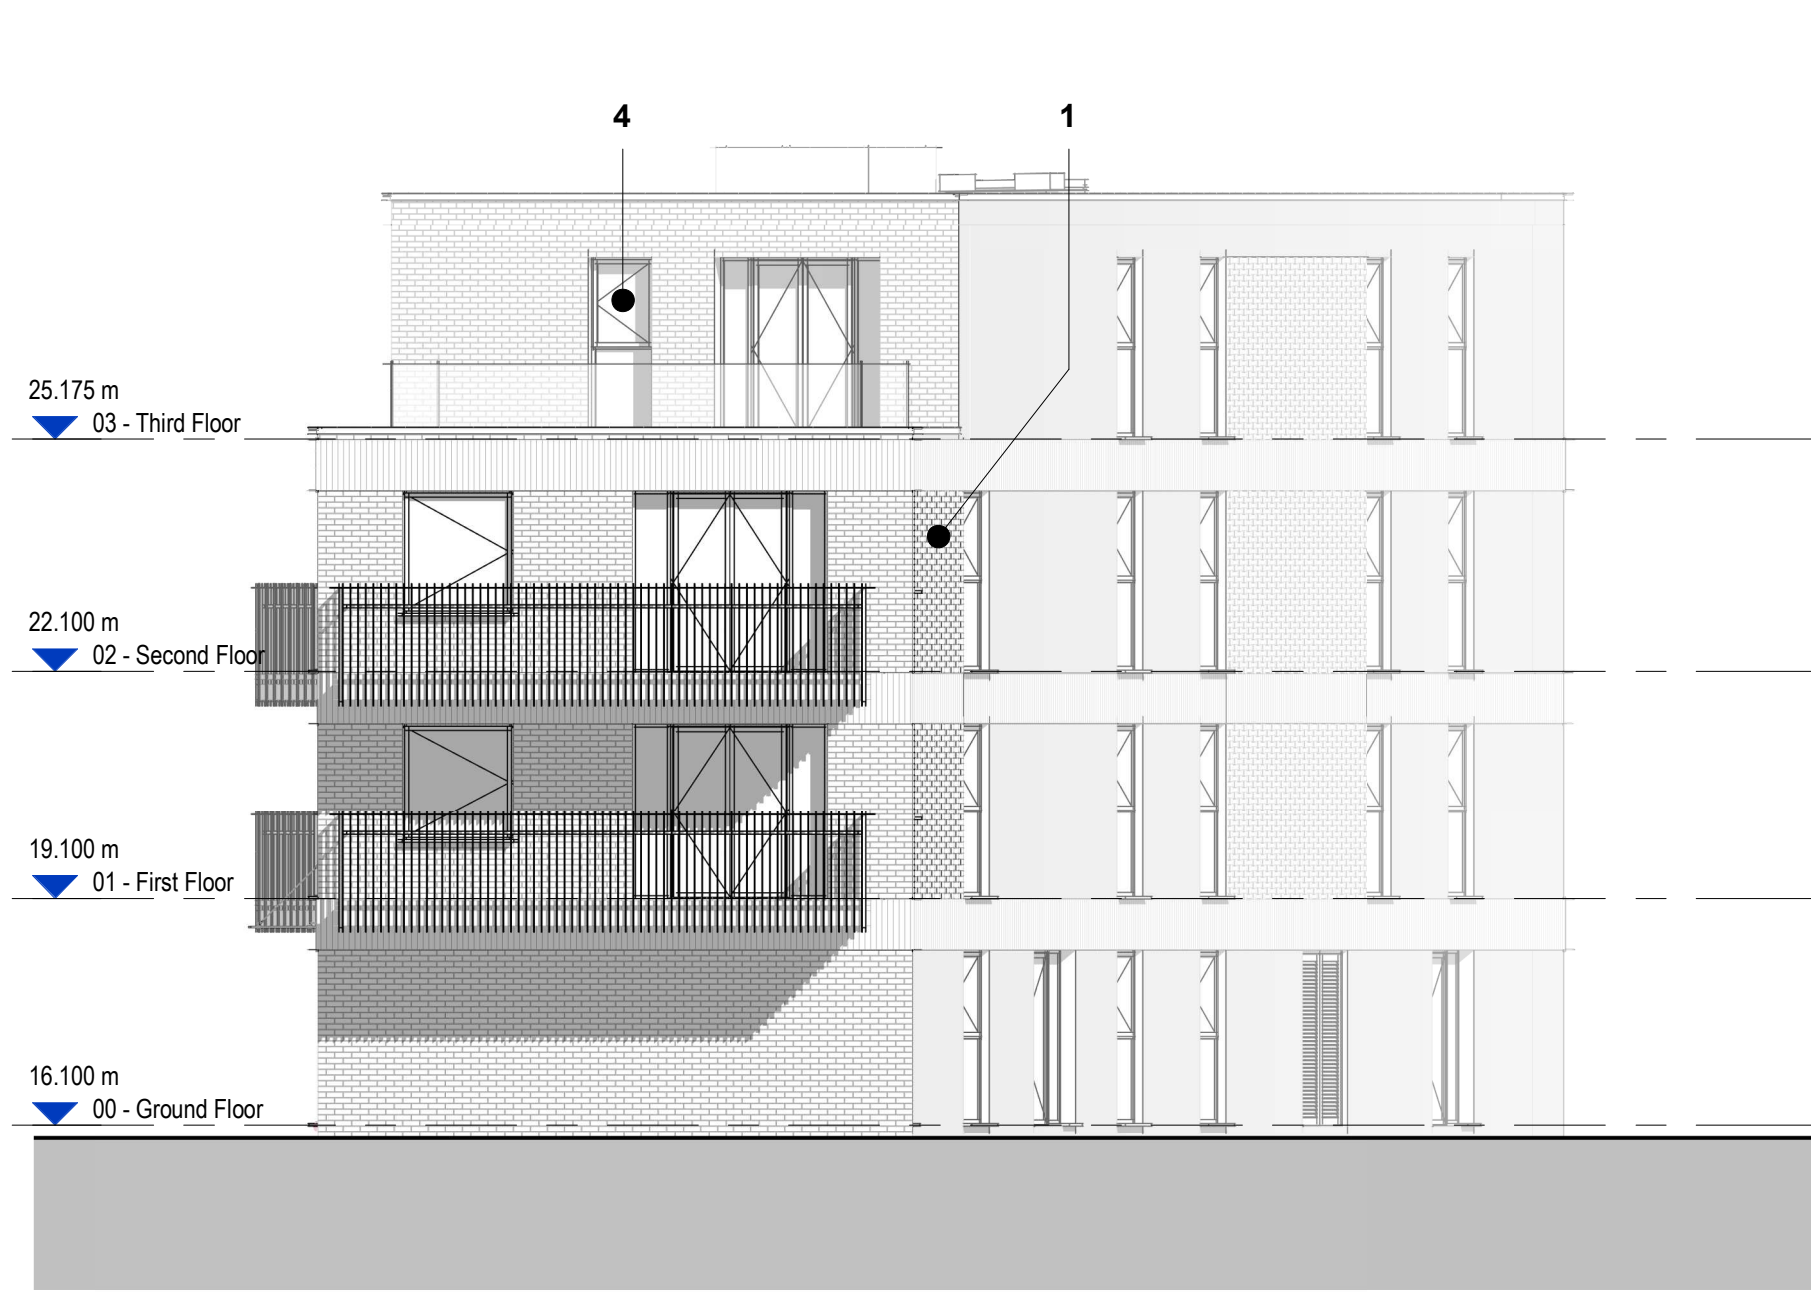

4
PROPOSED SIDE ELEVATION
(EAST)
1 : 100

NOTE: THIS DRAWING IS TO BE READ IN CONJUNCTION WITH ALL OTHER RELEVANT INFORMATION PROVIDED WITHIN THE PLANNING APPLICATION.

PLEASE REFER TO ARCHITECTURE 519 SITE WIDE DRAWINGS FOR BLOCK POSITIONING.

FOR RENDERED ELEVATIONS, REFER TO ARCHITECTURE 519 DESIGN AND ACCESS STATEMENT

PLANNING

1:100

0m

2m

4m

6m

8m

10m

The copyright of this drawing is vested with Corstorphine & Wright Ltd and must not be copied or reproduced without the consent of the company.

13

RECESS PANEL REMOVED FROM WINDOW

02.03.23

WT

SU

12

WINDOWS TO SOUTH ELEVATION AMENDED IN LINE WITH CLIENTS COMMENTS

02.03.23

WT

SU

11

WINDOWS TO SOUTH ELEVATION UPDATED WIDTH AND INCLUSION OF RECESS PANEL TO GFL

01.03.23

WT

SU

10

DRAWING SHEET UPDATED. PLOTS 9, 11-14 & 16-17 ADDED. ROOF ACCESS HATCH INDICATED

14.12.21

DTC

AB

09

ENTRANCE AREA UPDATED FOLLOWING LA COMMENTS

27.09.19

DTC

AB

08

ADDITIONAL WINDOWS ADDED TO EAST ELEVATION. ENTRANCE CANOPY ADDED TO MAIN ENTRANCE

26.09.109

DTC

AB

07

EAST ELEVATION BALCONIES UPDATED. GROUND FLOOR AMENITY SPACE INDICATED

26.09.19

DTC

AB

06

NEW APRATMENT LAYOUTS TO PLOTS 11,12,16 AND 17

10.07.19

JLR

AB

05

PLOT 13 & 14 REDESIGNED IN ACCORDANCE WITH PLANNING COMMENTS

28.05.19

DTC

NB

04

PLANNING ISSUE

14.03.19

DTC

AB

Rev

Description

Date

Draw

Chk

3

1

MATERIAL KEY

1.

BUFF FACING BRICKWORK - SPEC TBC

2.

BRICK SOLDIER COURSE - AS MAIN BRICK

3.

PROJECTING BRICKWORK, COLOUR TO MATCH MAIN BRICKWORK

4.

DOUBLE GLAZED WINDOWS AND DOORS. FRAME COLOUR - LIGHT GREY

5.

ALUMINIUM FRAMED, GLAZED COMMUNAL ENTRANCE DOOR WITH FIXED SIDE LIGHT, FRAME COLOUR- LIGHT GREY

6.

TIMBER LOOK PRIVATE ENTRANCE DOOR - COLOUR TO MATCH CLADDING

7.

METAL LOUVRED DOORS

8.

VERTICAL METAL RAIL TO BALCONY - COLOUR TO MATCH WINDOW FRAMES

9.

GLAZED BALUSTRADE

10.

TIMBER LOOK GARAGE DOOR- COLOUR TO MATCH CLADDING

11.

SOLID ENTRANCE CANOPY - FINISH TO MATCH BALCONY FINISH

12.

CONTRASTING PANEL - FINISH TO MATCH HORIZONTAL BANDING

This drawing (or any part thereof) may not be copied, transmitted or disclosed to any third party or unauthorised person without the prior written permission of C+W Architects. This drawing is to be read in conjunction with all other relevant drawings prepared by consultants and subcontractors. Report any discrepancies to the architect or representatives thereof. © all rights reserved. No part of this drawing may be reproduced or transmitted in any form or by any means without the written permission of the copyright holder. Once printed and distributed, this document is assumed uncontrolled. Do not scale from this drawing. Work only to printed dimensions. All site dimensions shall be verified by the contractor on site prior to commencing any works.

Client:

FRANKUM MEWS DEVELOPMENT LTD.

Project:

FRANKUM MEWS, CRAWLEY ROAD, WOOD GREEN

Drawing Title:

BLOCK B - PROPOSED ELEVATIONS

Drawing Status:

PLANNING

Manchester Studio

The Stables, Paradise Wharf, Ducie Street, Manchester, M1 2JN

0161 272 8100

corstorphine-wright.com

Drawing No.

WDG -CWA -B -XX -DR -1A - 2101

Drawn

Checked

Paper Size

Scale

Date

Revision

WT

SU

A1

As indicated

02/03/23

P-13