





01/2224_PA_EX_300
EXISTING FRONT ELEVATION
1:100

SLATE ROOF
WHITE UPVC
WHITE PAINTED
TIMBER SASH
WHITE PAINTED
RENDER
RED BRICK
BLACK CAST IRON
RWP
WHITE UPVC
WHITE PAINTED
TIMBER SASH
SLATE ROOF
BLACK UPVC
GUTTER
WHITE PAINTED
TIMBER SASH
WHITE PAINTED
TIMBER
RED BRICK
BLACK UPVC RWP
WHITE UPVC

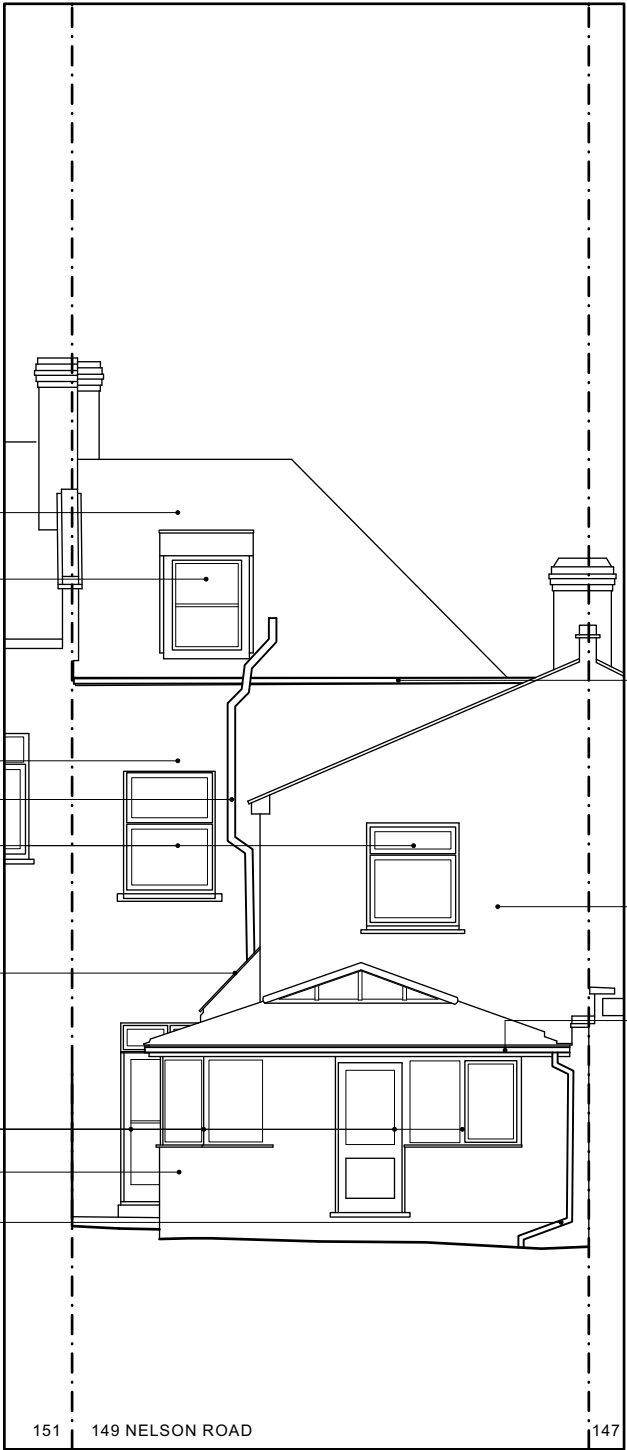

02/2224_PA_EX_300
EXISTING REAR ELEVATION
1:100

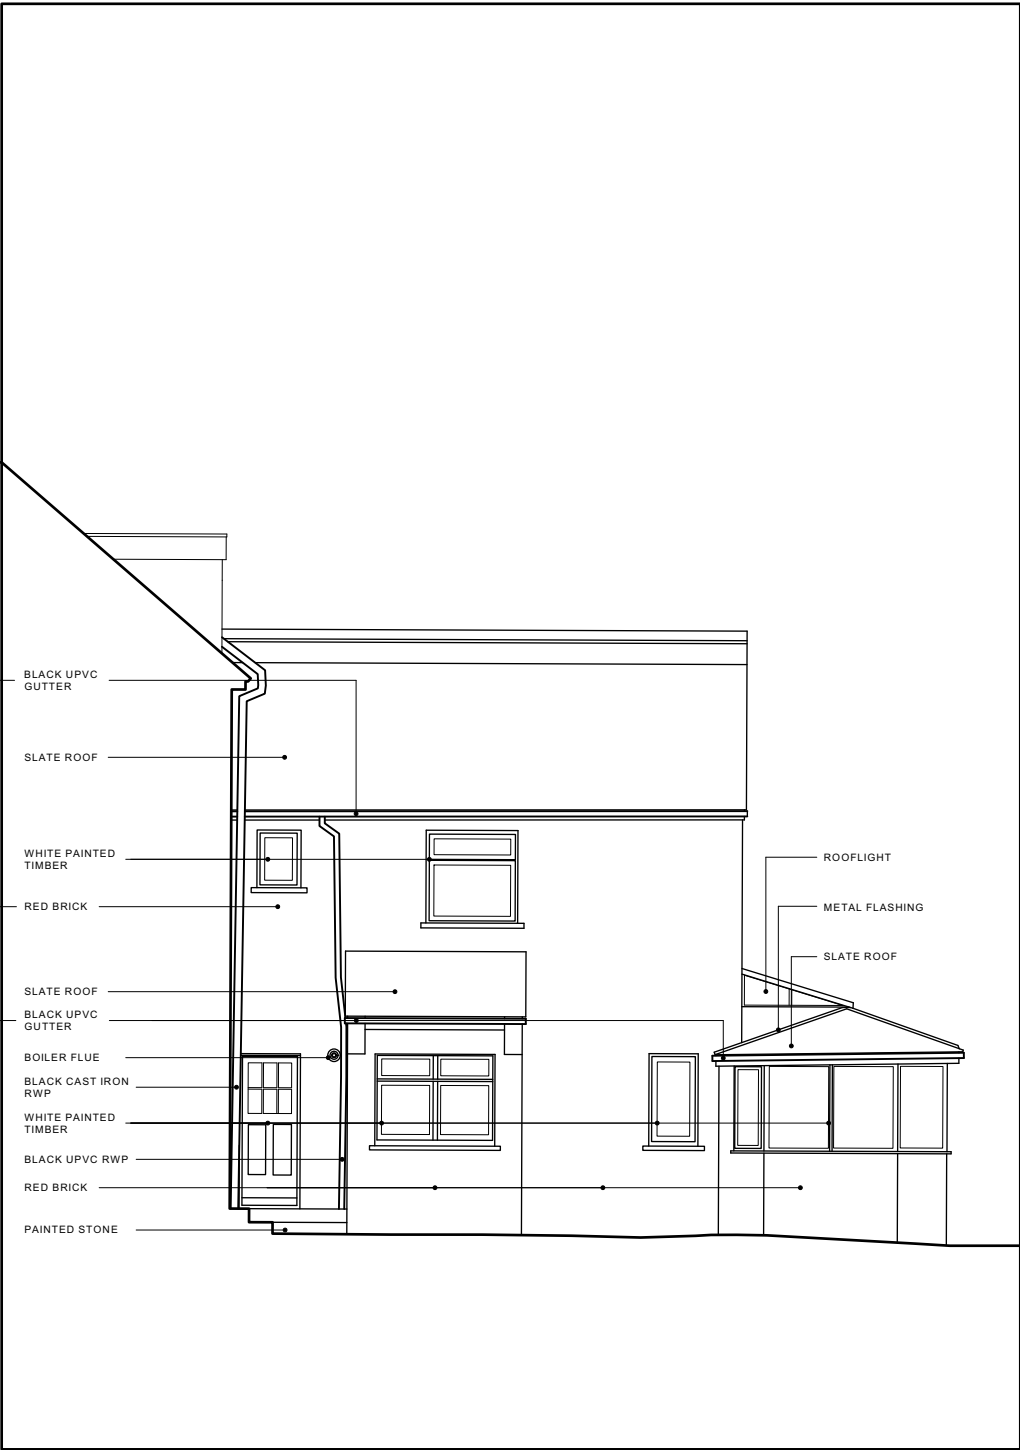

03/2224_PA_EX_300
EXISTING SIDE REAR ELEVATION
1:100

BLACK UPVC
GUTTER
SLATE ROOF
WHITE PAINTED
TIMBER
RED BRICK
SLATE ROOF
BLACK UPVC
GUTTER
BOILER FLUE
BLACK CAST IRON
RWP
WHITE PAINTED
TIMBER
BLACK UPVC RWP
RED BRICK
PAINTED STONE

ROOFLIGHT
METAL FLASHING
SLATE ROOF

0 1 2 3 4 5 M

NOTES

DO NOT SCALE
ALL DIMENSIONS TO BE CHECKED ON SITE

A PLANNING 12.01.2023

REV NOTES DATE

PROJECT TITLE
2224: 149A NELSON ROAD

SITE ADDRESS
149A NELSON ROAD
CROUCH END

ARCHITECT
ARTARCHITECTS

Unit 37 Spectrum House 32-34 Gordon House Rd London NW5 1LP
+44 (0) 207 043 3041 info@artarchitects.co.uk

TITLE
EXISTING ELEVATIONS

DATE
JANUARY 2023

SCALE
1/100 @ A3

DRAWN
KC

STATUS
PLANNING

DRG No
2224_PA_EX_300
REV. A