



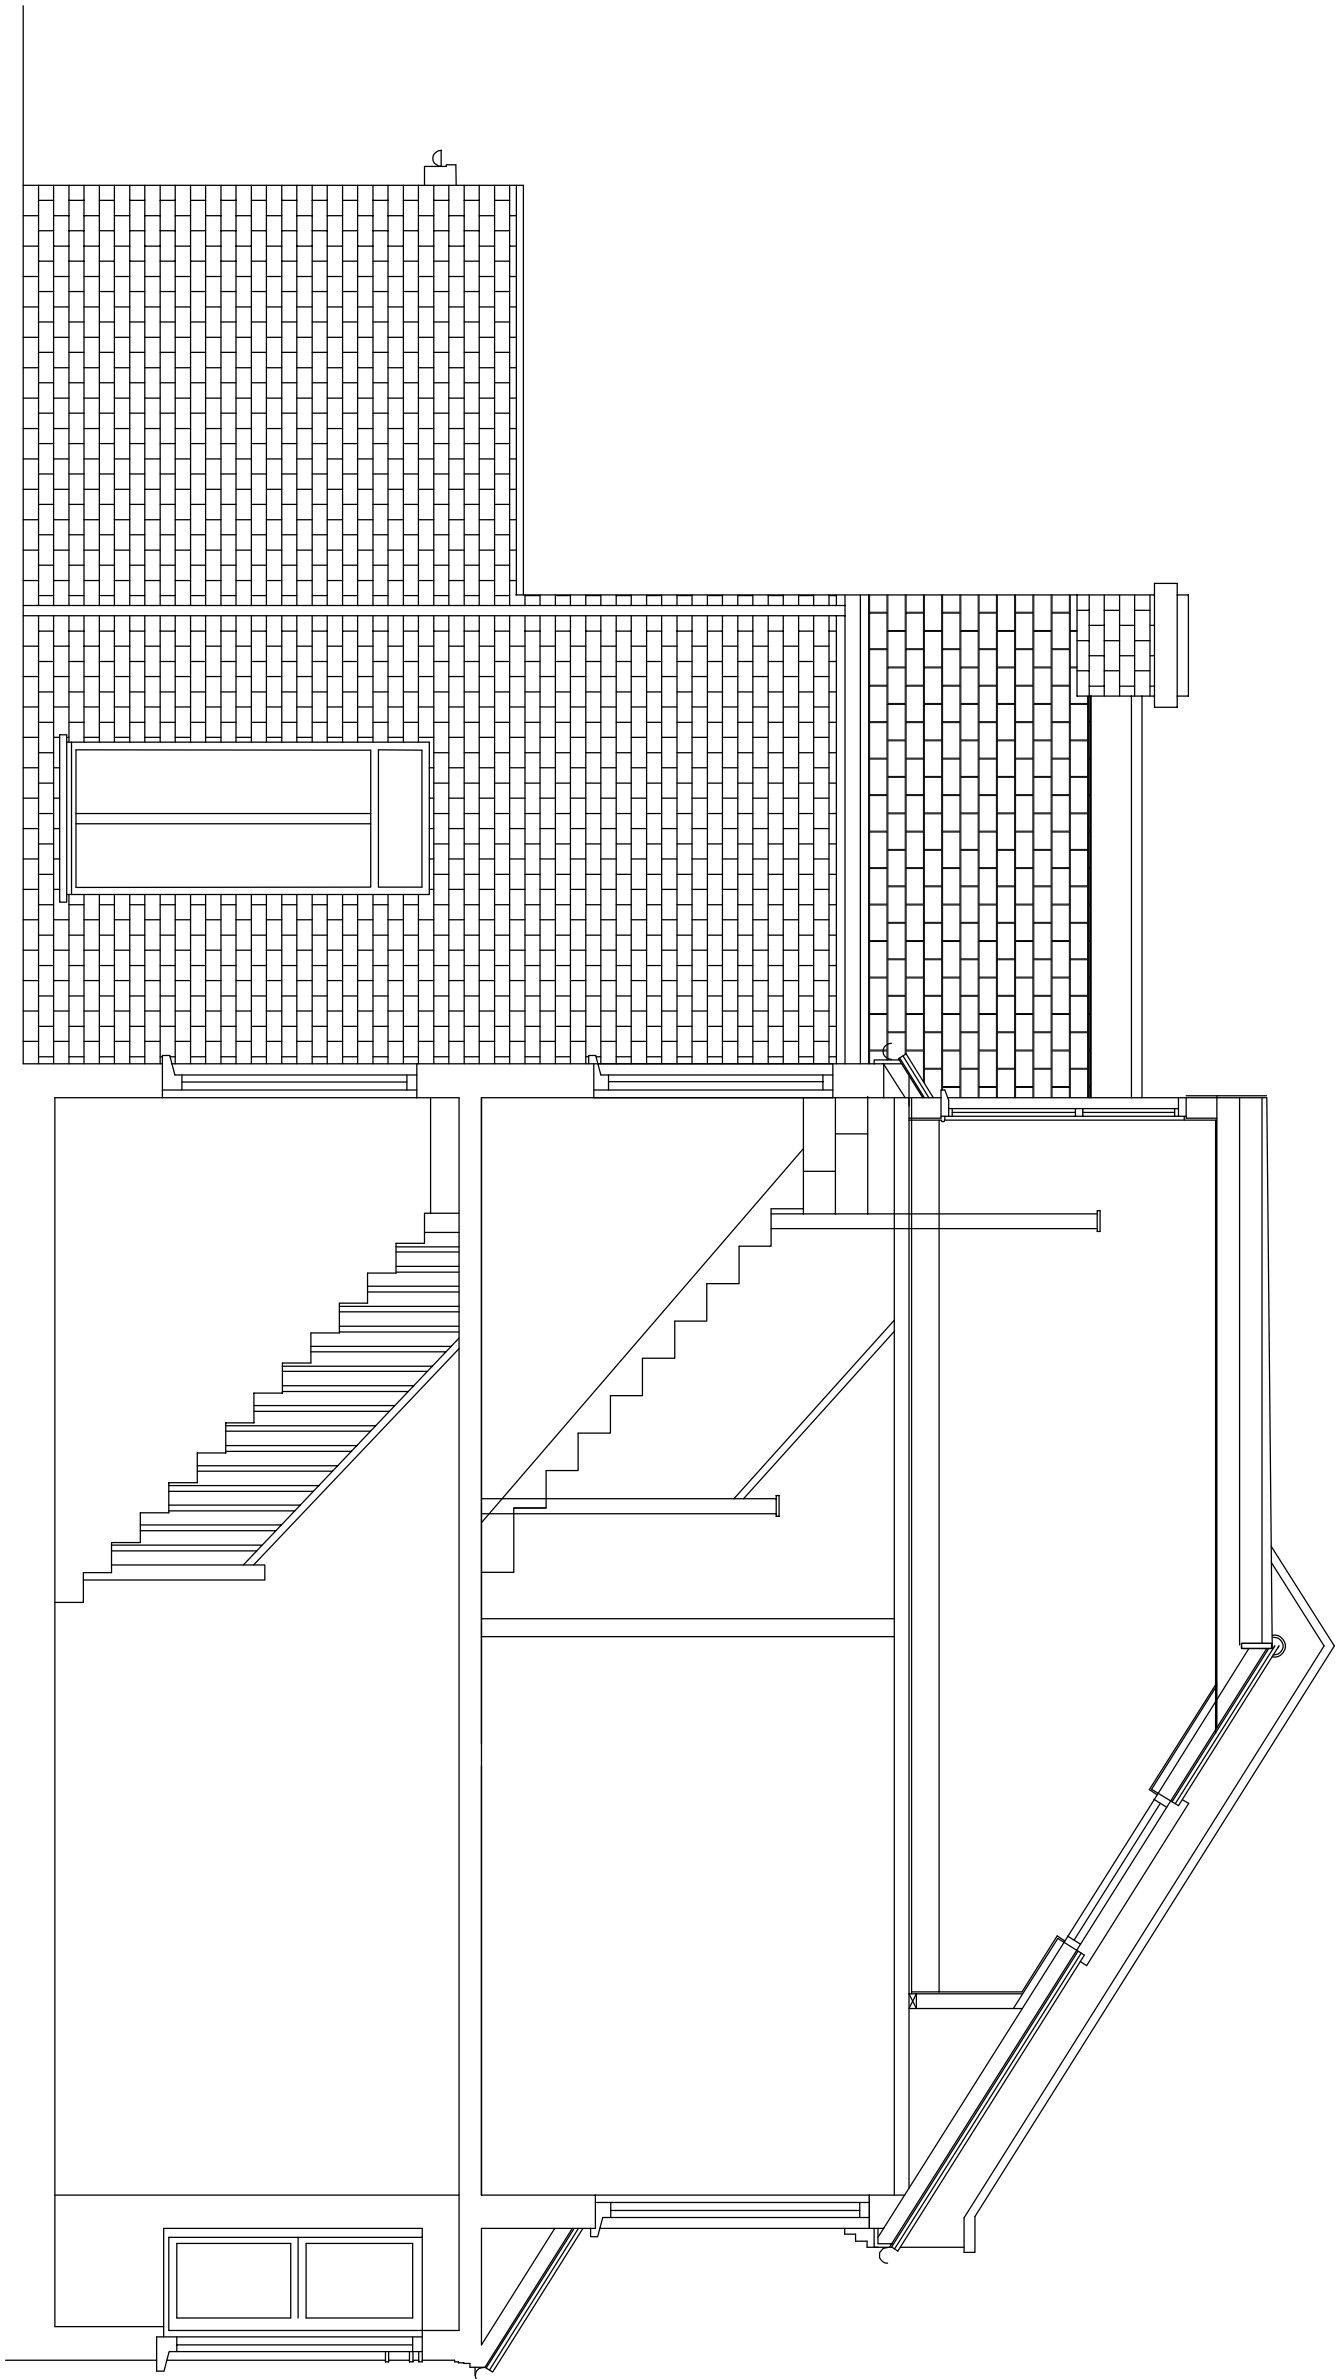


EXISTING SIDE ELEVATION

MAIN HOUSE WALLS (GROUND FLOOR - FIRST FLOOR) - SOLID BRICKWORK CONSTRUCTION 215mm ttk
MAIN HOUSE WALLS (FIRST FLOOR - EAVES) - SOLID BRICKWORK CONSTRUCTION 215mm ttk
ROOFS - CONCRETE TILES COLOUR ORANGE
DOORS - SOLID OAK TIMBER
WINDOWS - SASHED

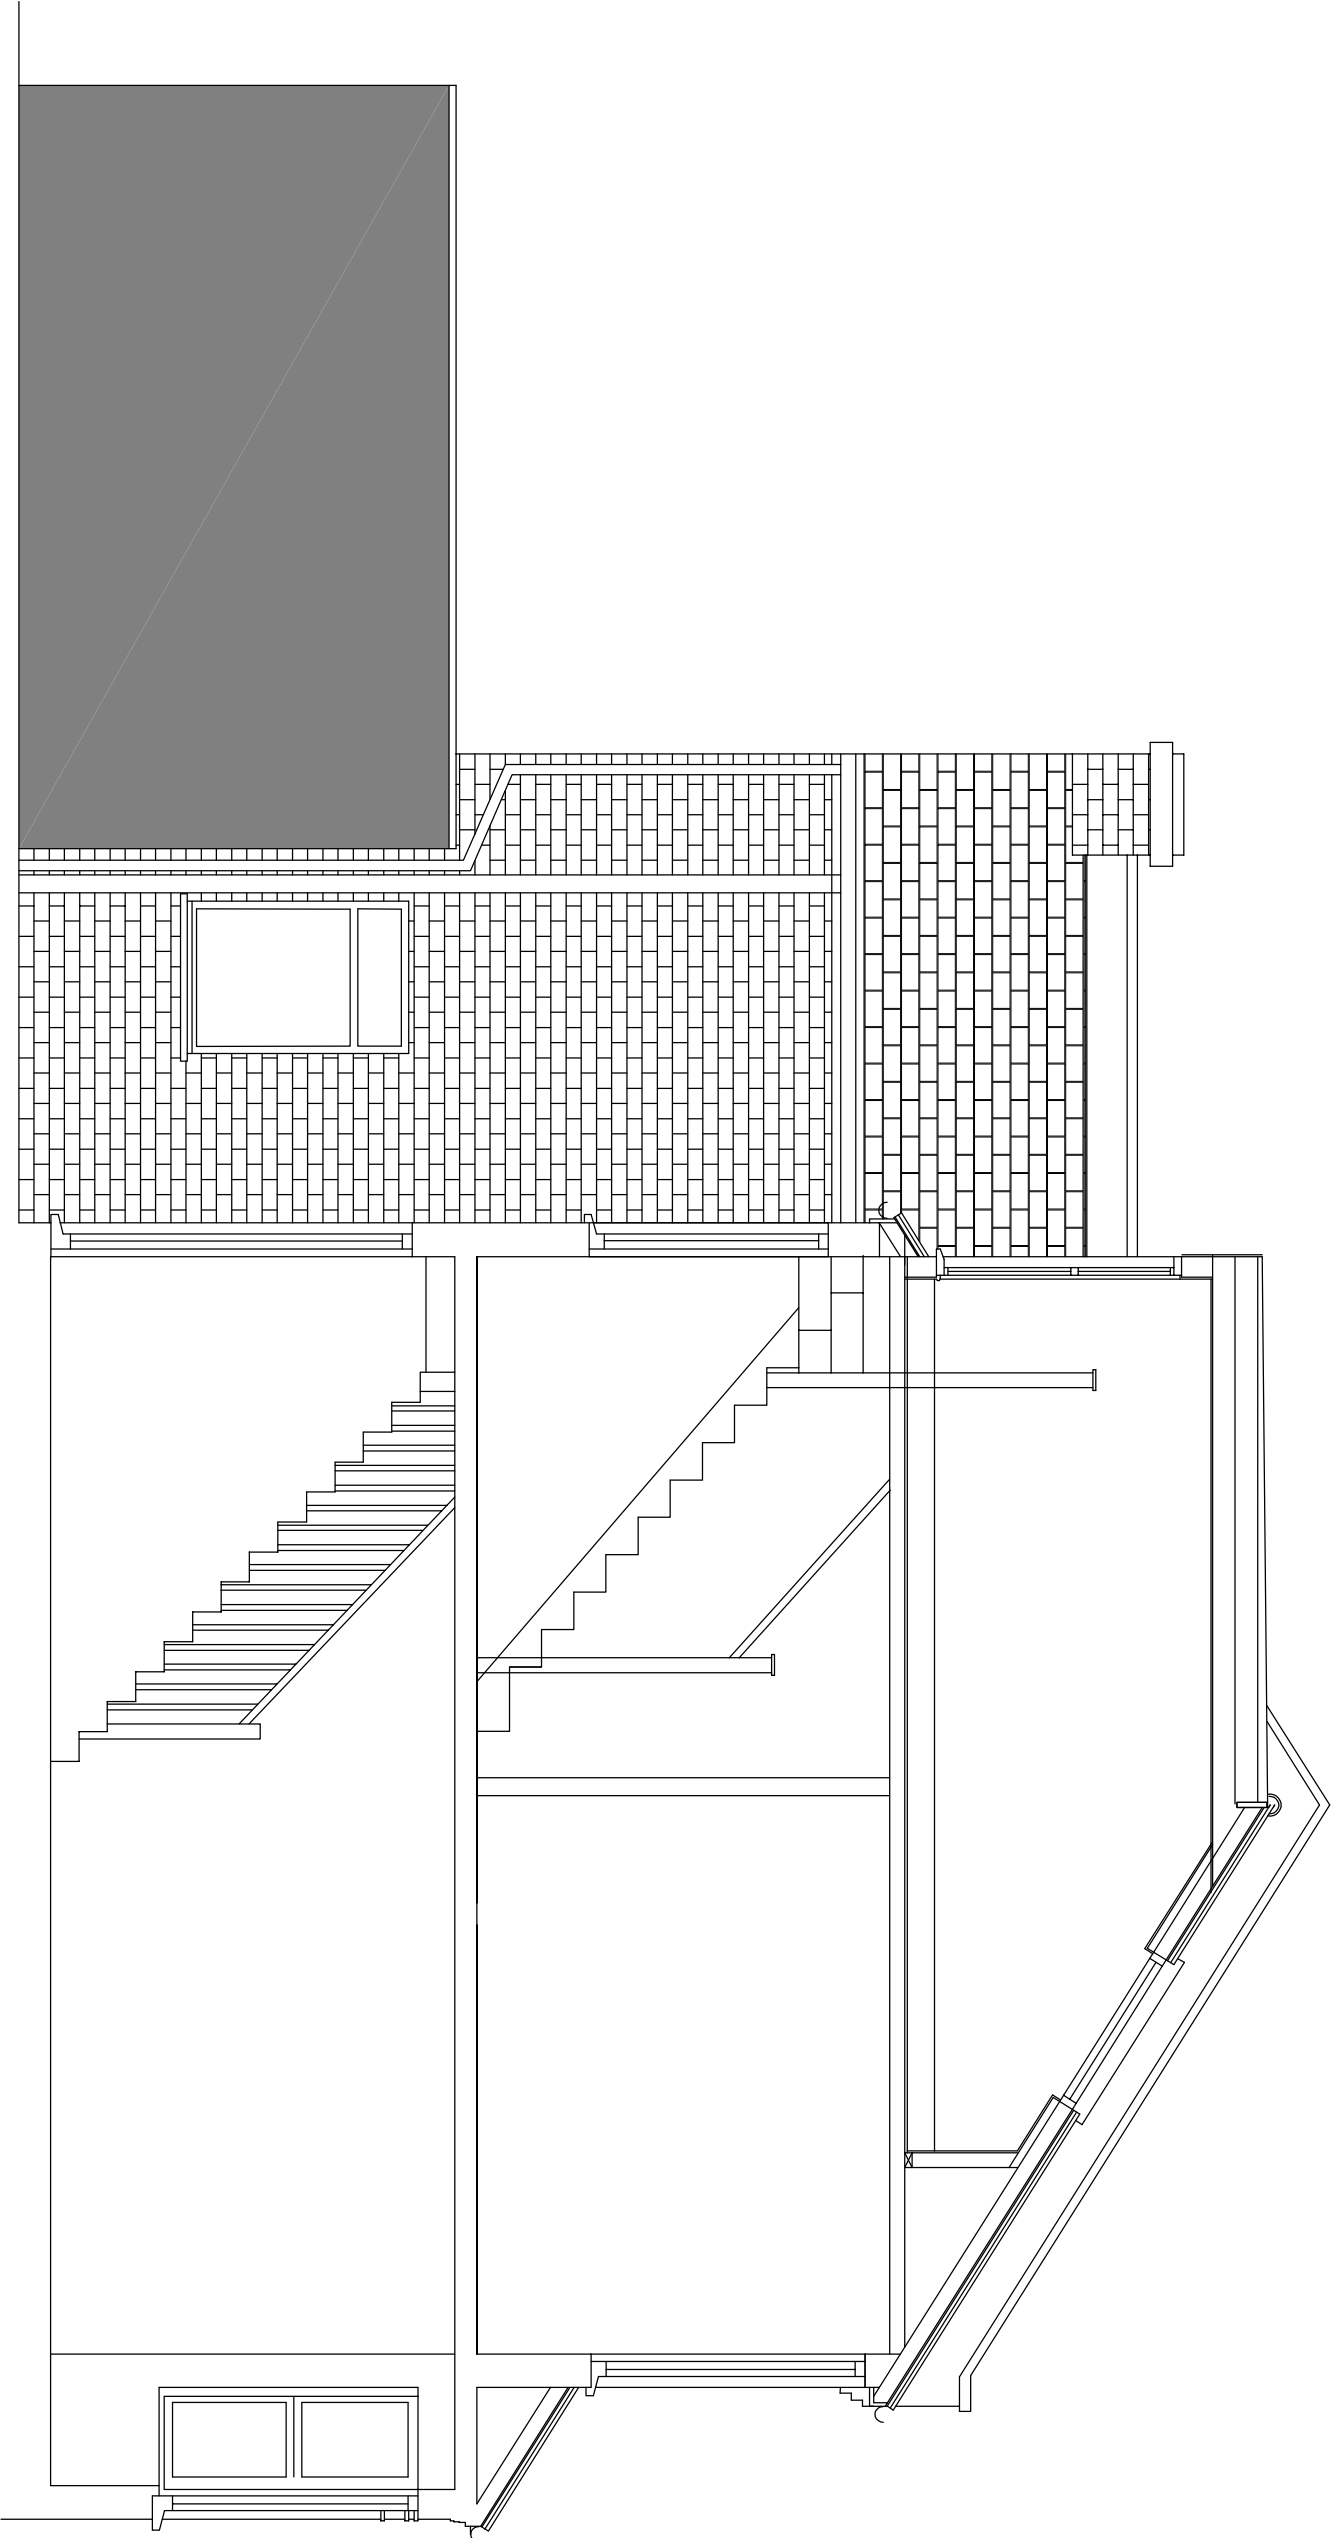


PROPOSED SIDE ELEVATION

MAIN HOUSE WALLS (GROUND FLOOR - FIRST FLOOR) - SOLID BRICKWORK CONSTRUCTION 215mm ttk
MAIN HOUSE WALLS (FIRST FLOOR - EAVES) - SOLID BRICKWORK CONSTRUCTION 215mm ttk
ROOFS - CONCRETE TILES COLOUR ORANGE
DOORS - SOLID OAK TIMBER
WINDOWS - SASHED

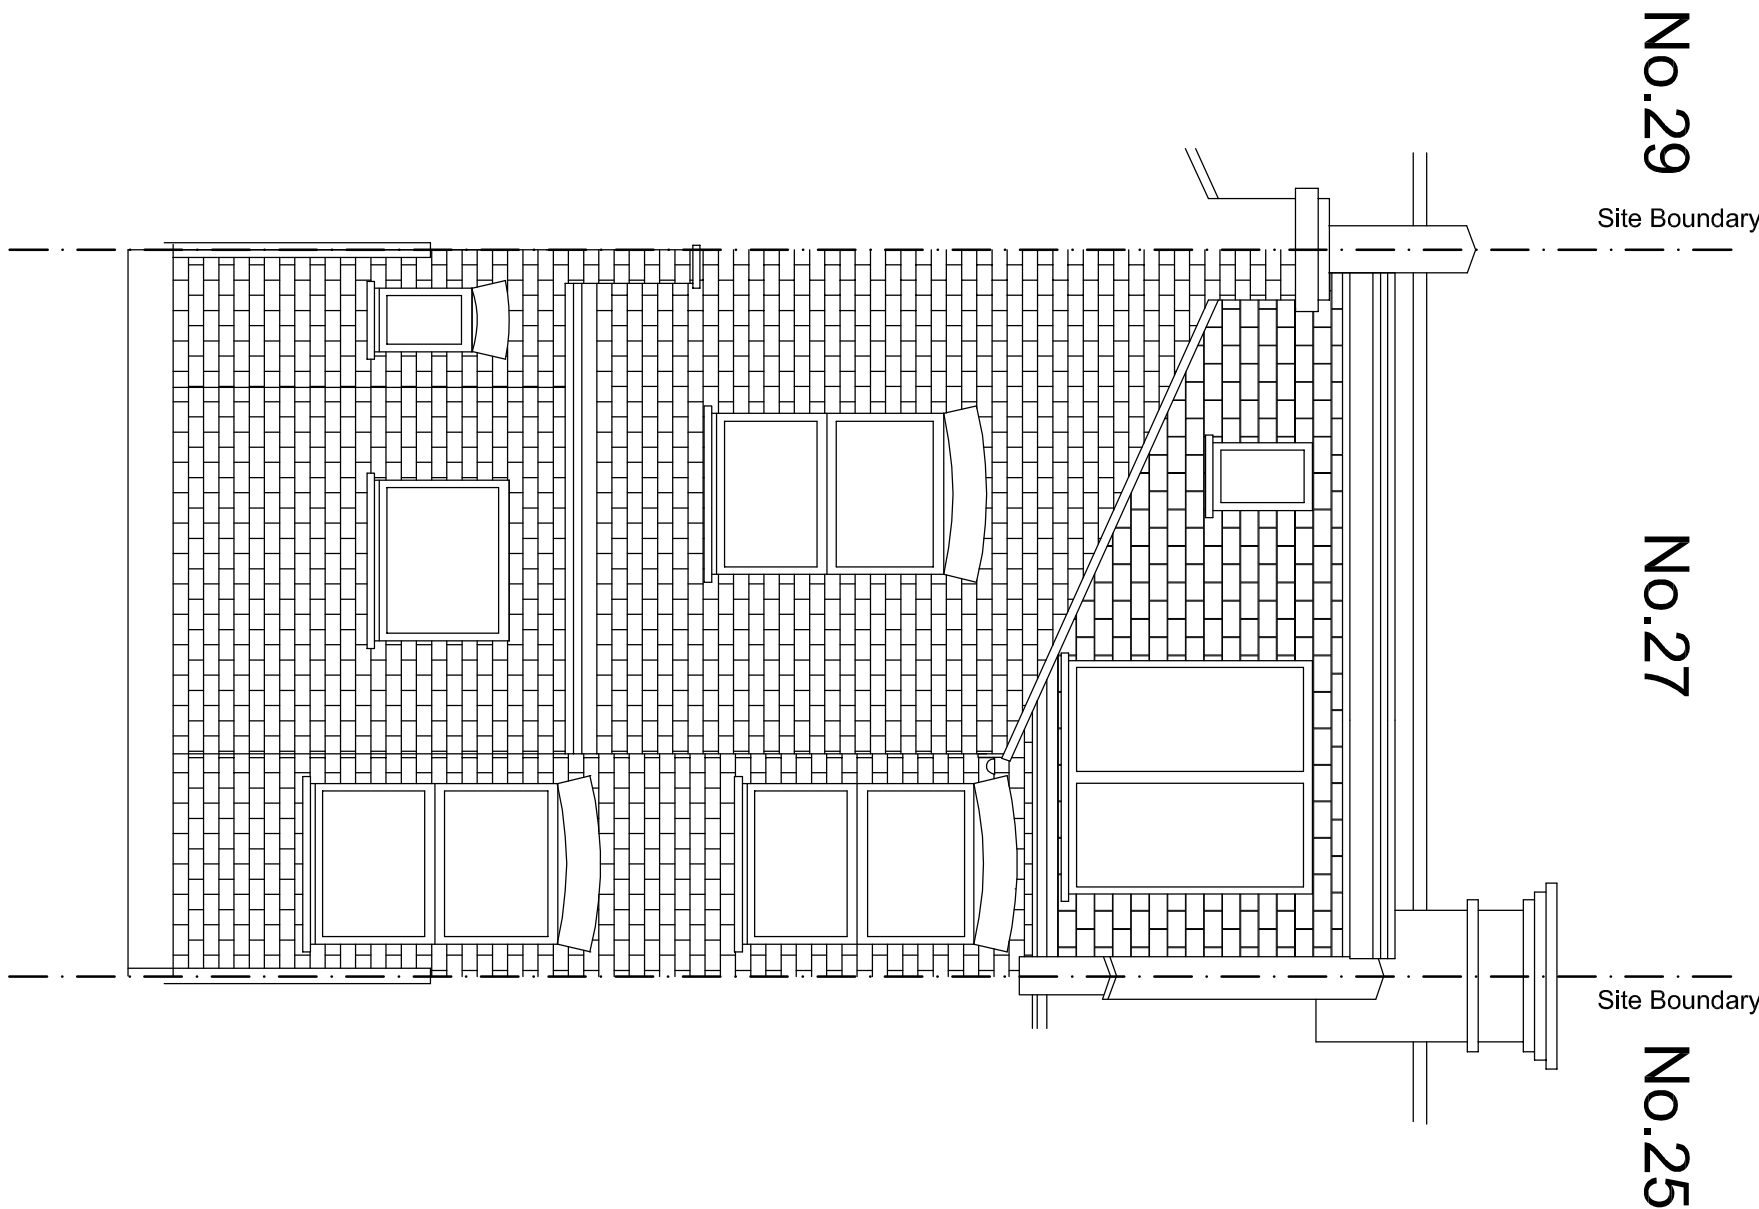


EXISTING REAR ELEVATION

MAIN HOUSE WALLS (GROUND FLOOR - FIRST FLOOR) - SOLID BRICKWORK CONSTRUCTION 215mm ttk
MAIN HOUSE WALLS (FIRST FLOOR - EAVES) - SOLID BRICKWORK CONSTRUCTION 215mm ttk
ROOFS - CONCRETE TILES COLOUR ORANGE
DOORS - SOLID OAK TIMBER
WINDOWS - SASHED

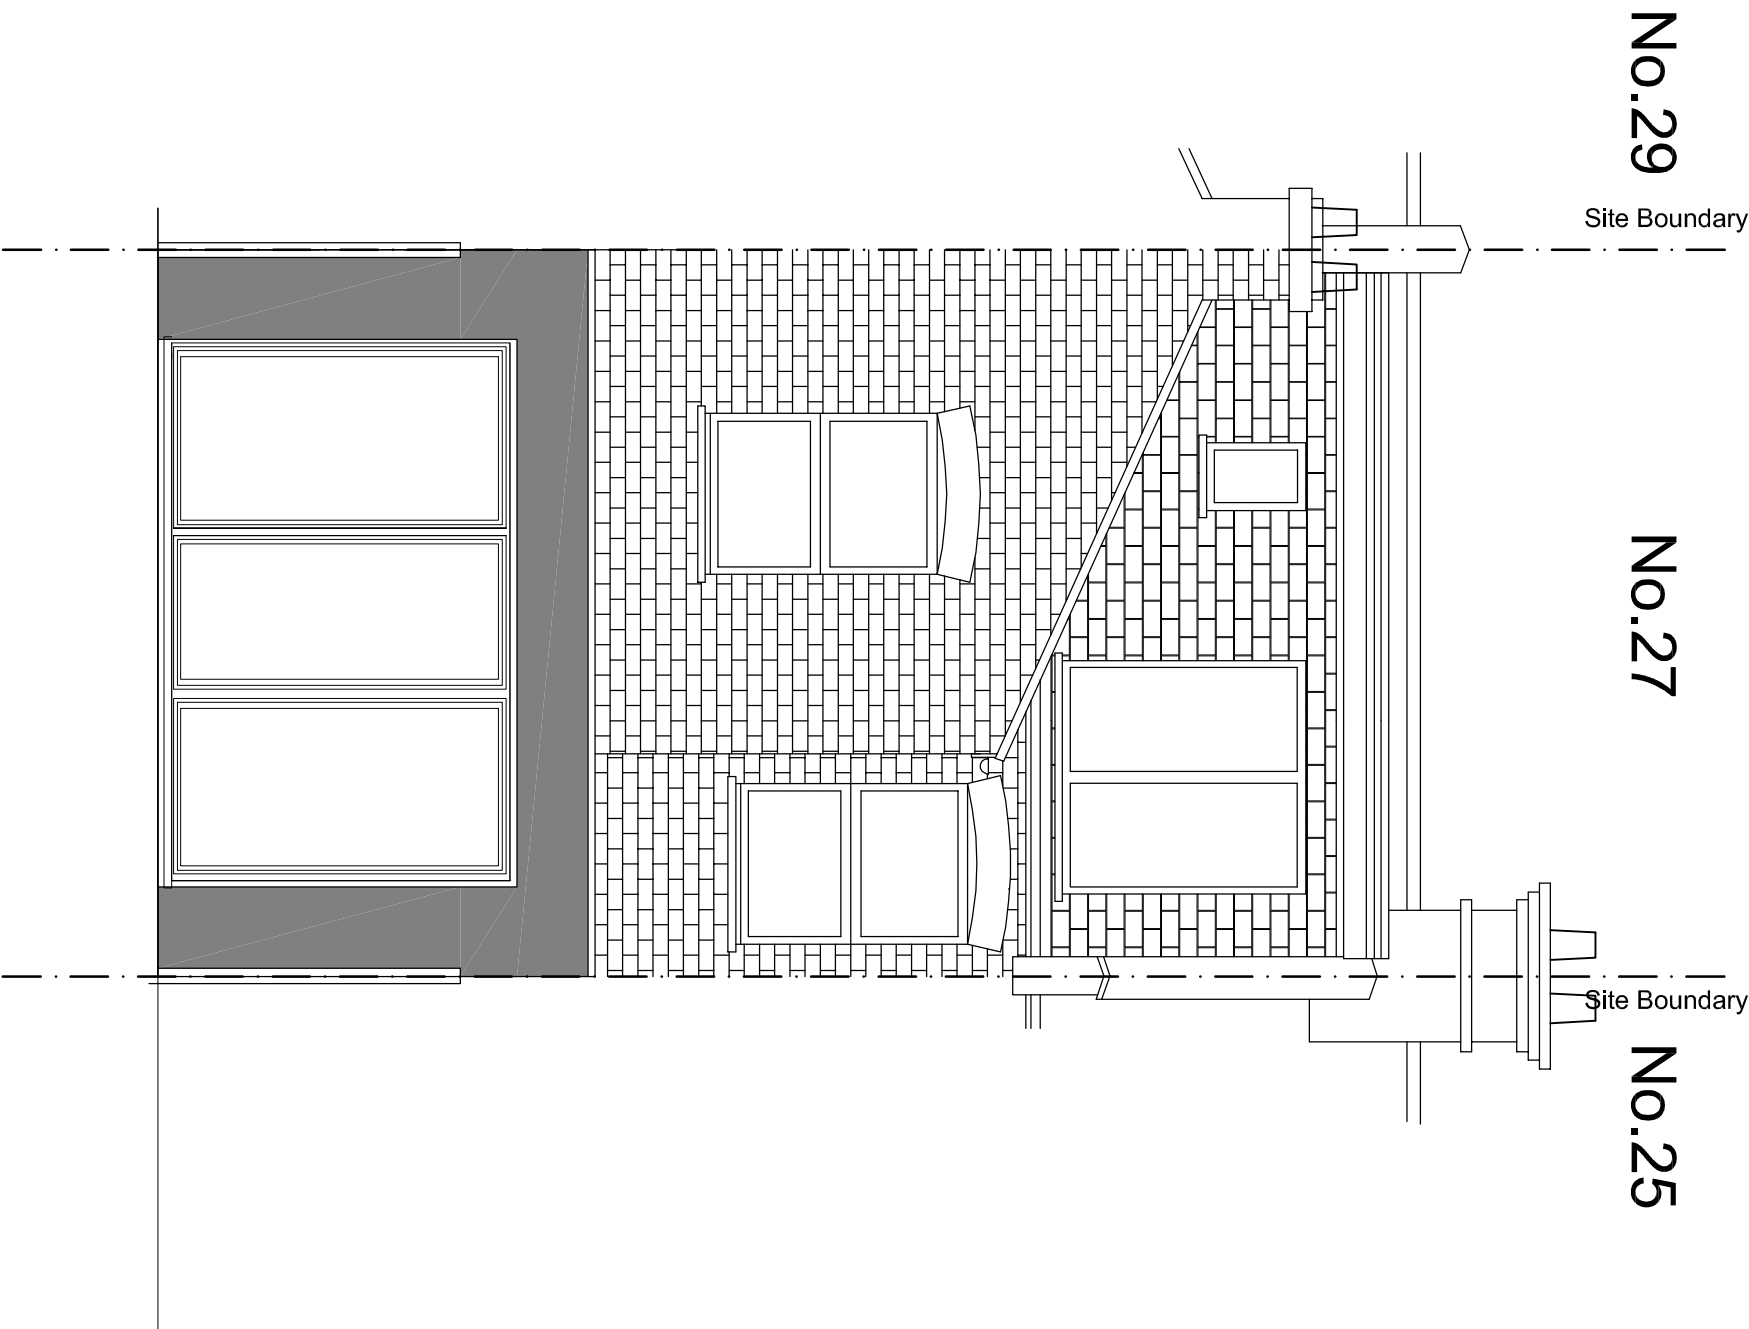

PROPOSED REAR ELEVATION

MAIN HOUSE WALLS (GROUND FLOOR - FIRST FLOOR) - SOLID BRICKWORK CONSTRUCTION 215mm ttk
MAIN HOUSE WALLS (FIRST FLOOR - EAVES) - SOLID BRICKWORK CONSTRUCTION 215mm ttk
ROOFS - CONCRETE TILES COLOUR ORANGE
DOORS - SOLID OAK TIMBER
WINDOWS - SASHED

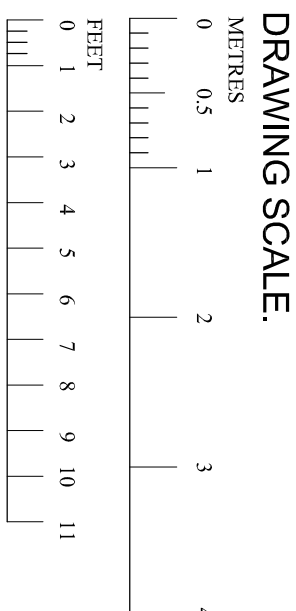

1	20/02/24	AJS	Issued for Planning approval
Ver	Date	Drawn	Amendment

Mr & Mrs BROWNE
27, ASHFIELD ROAD
LONDON, N4 1NY

PROPOSED SINGLE STOREY
REAR EXTENSION
EXISTING & PROPOSED
ELEVATIONS

Status

PLANNING ISSUE

Drawn	A.Sparks
Scales	1:50
Drawing No	Ver
1400-04	1