



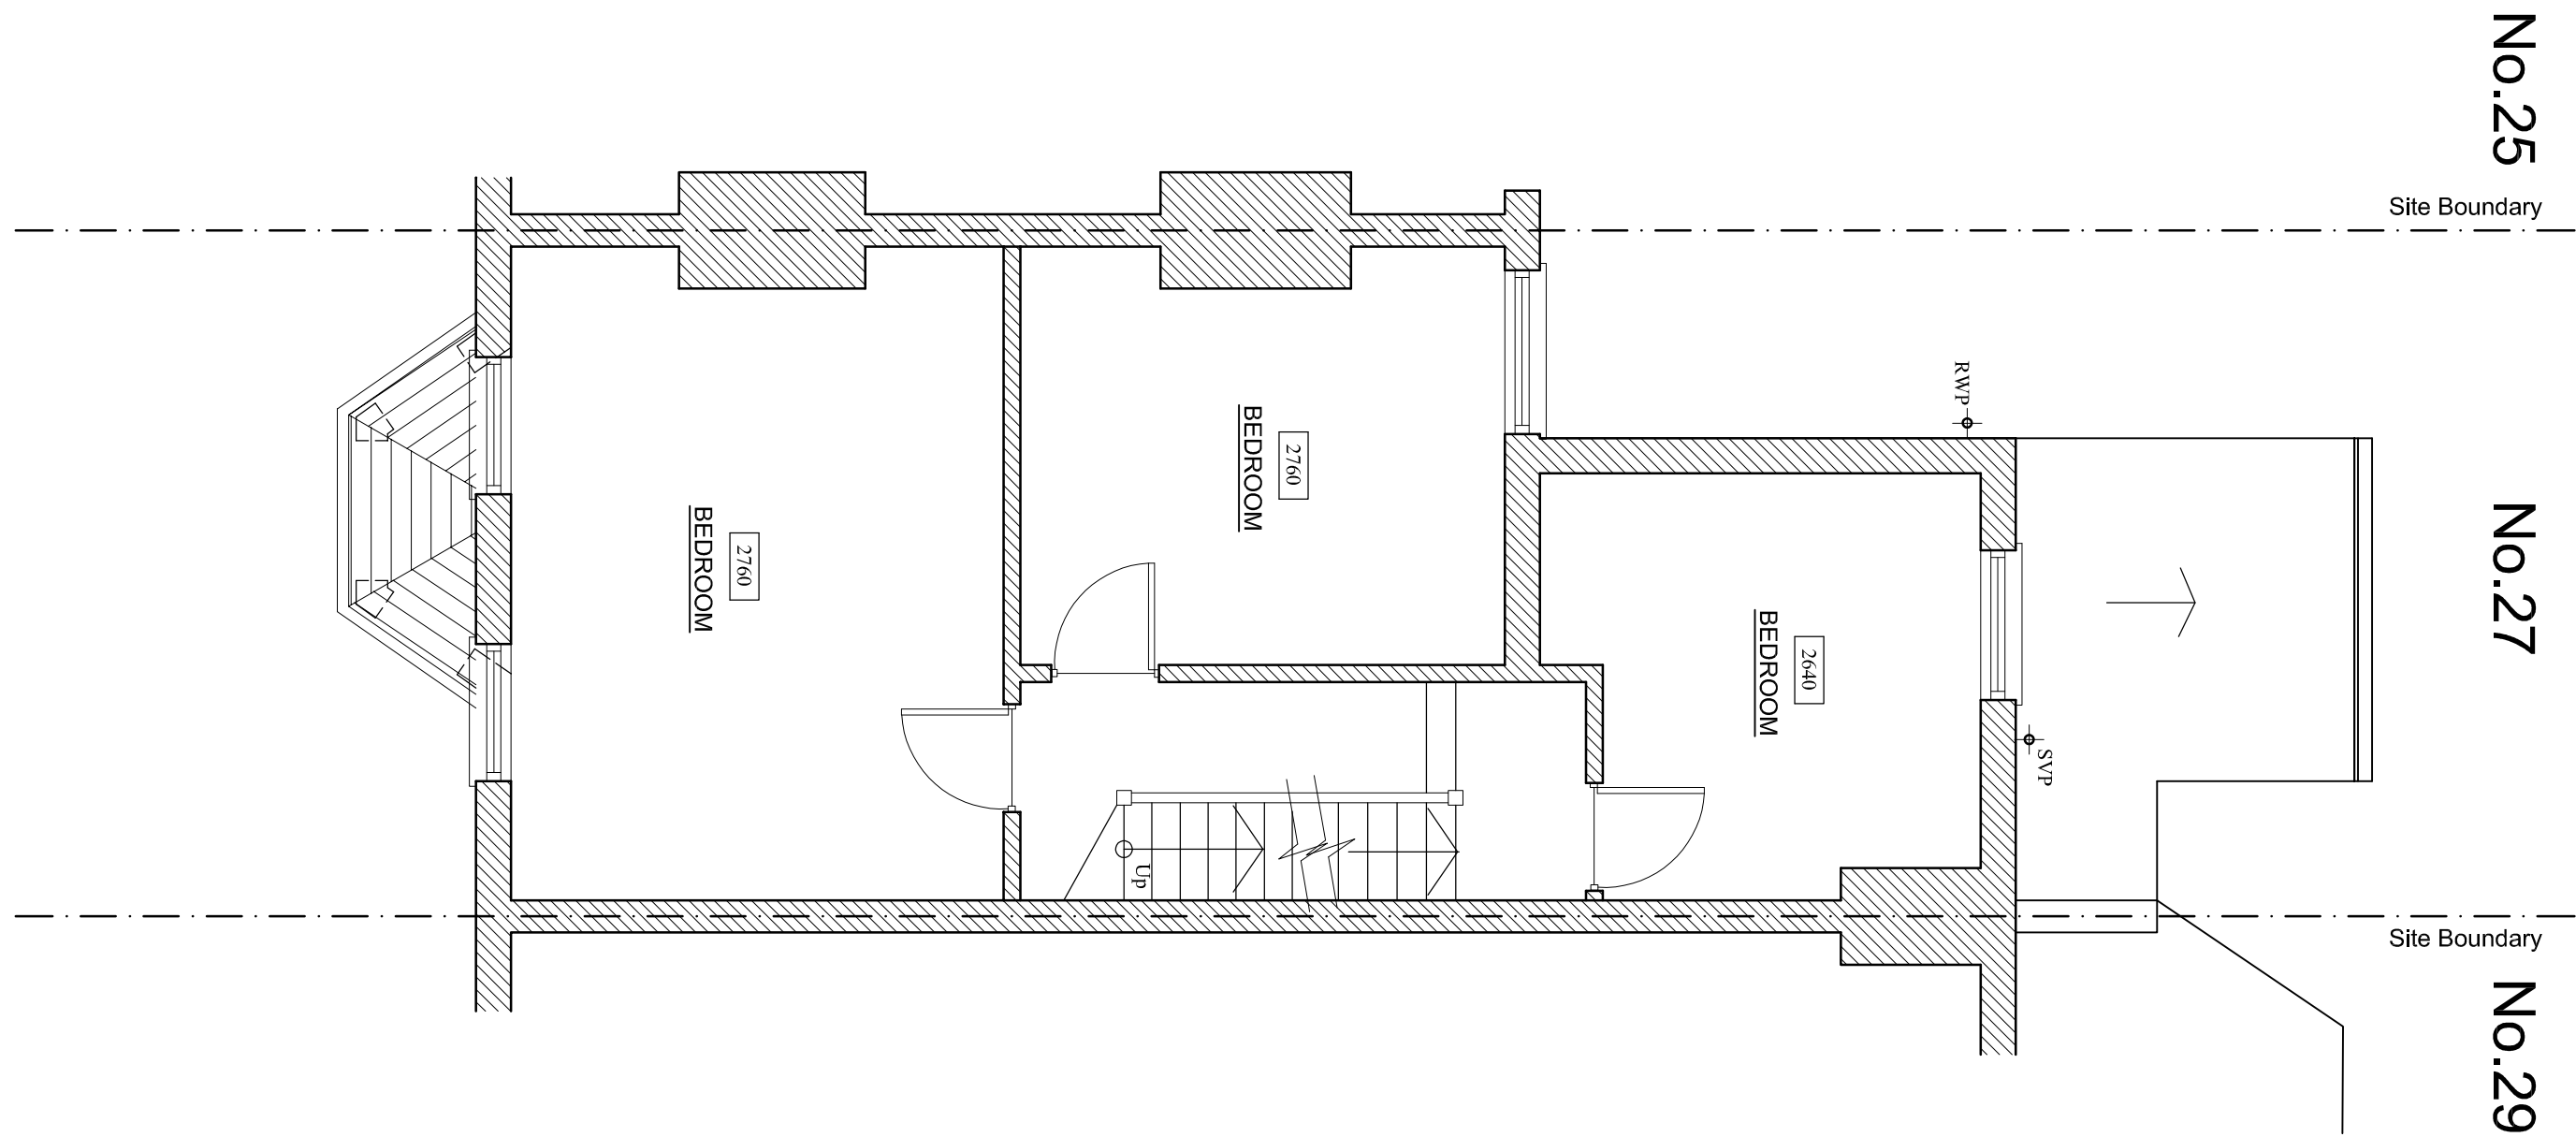

EXISTING FIRST FLOOR PLAN

MAIN HOUSE WALLS (GROUND FLOOR - FIRST FLOOR) : SOLID BRICKWORK CONSTRUCTION 215mm thk
ROOFS - CONCRETE TILES COLOUR ORANGE
DOORS - SOLID OAK TIMBER
WINDOWS - SASHED

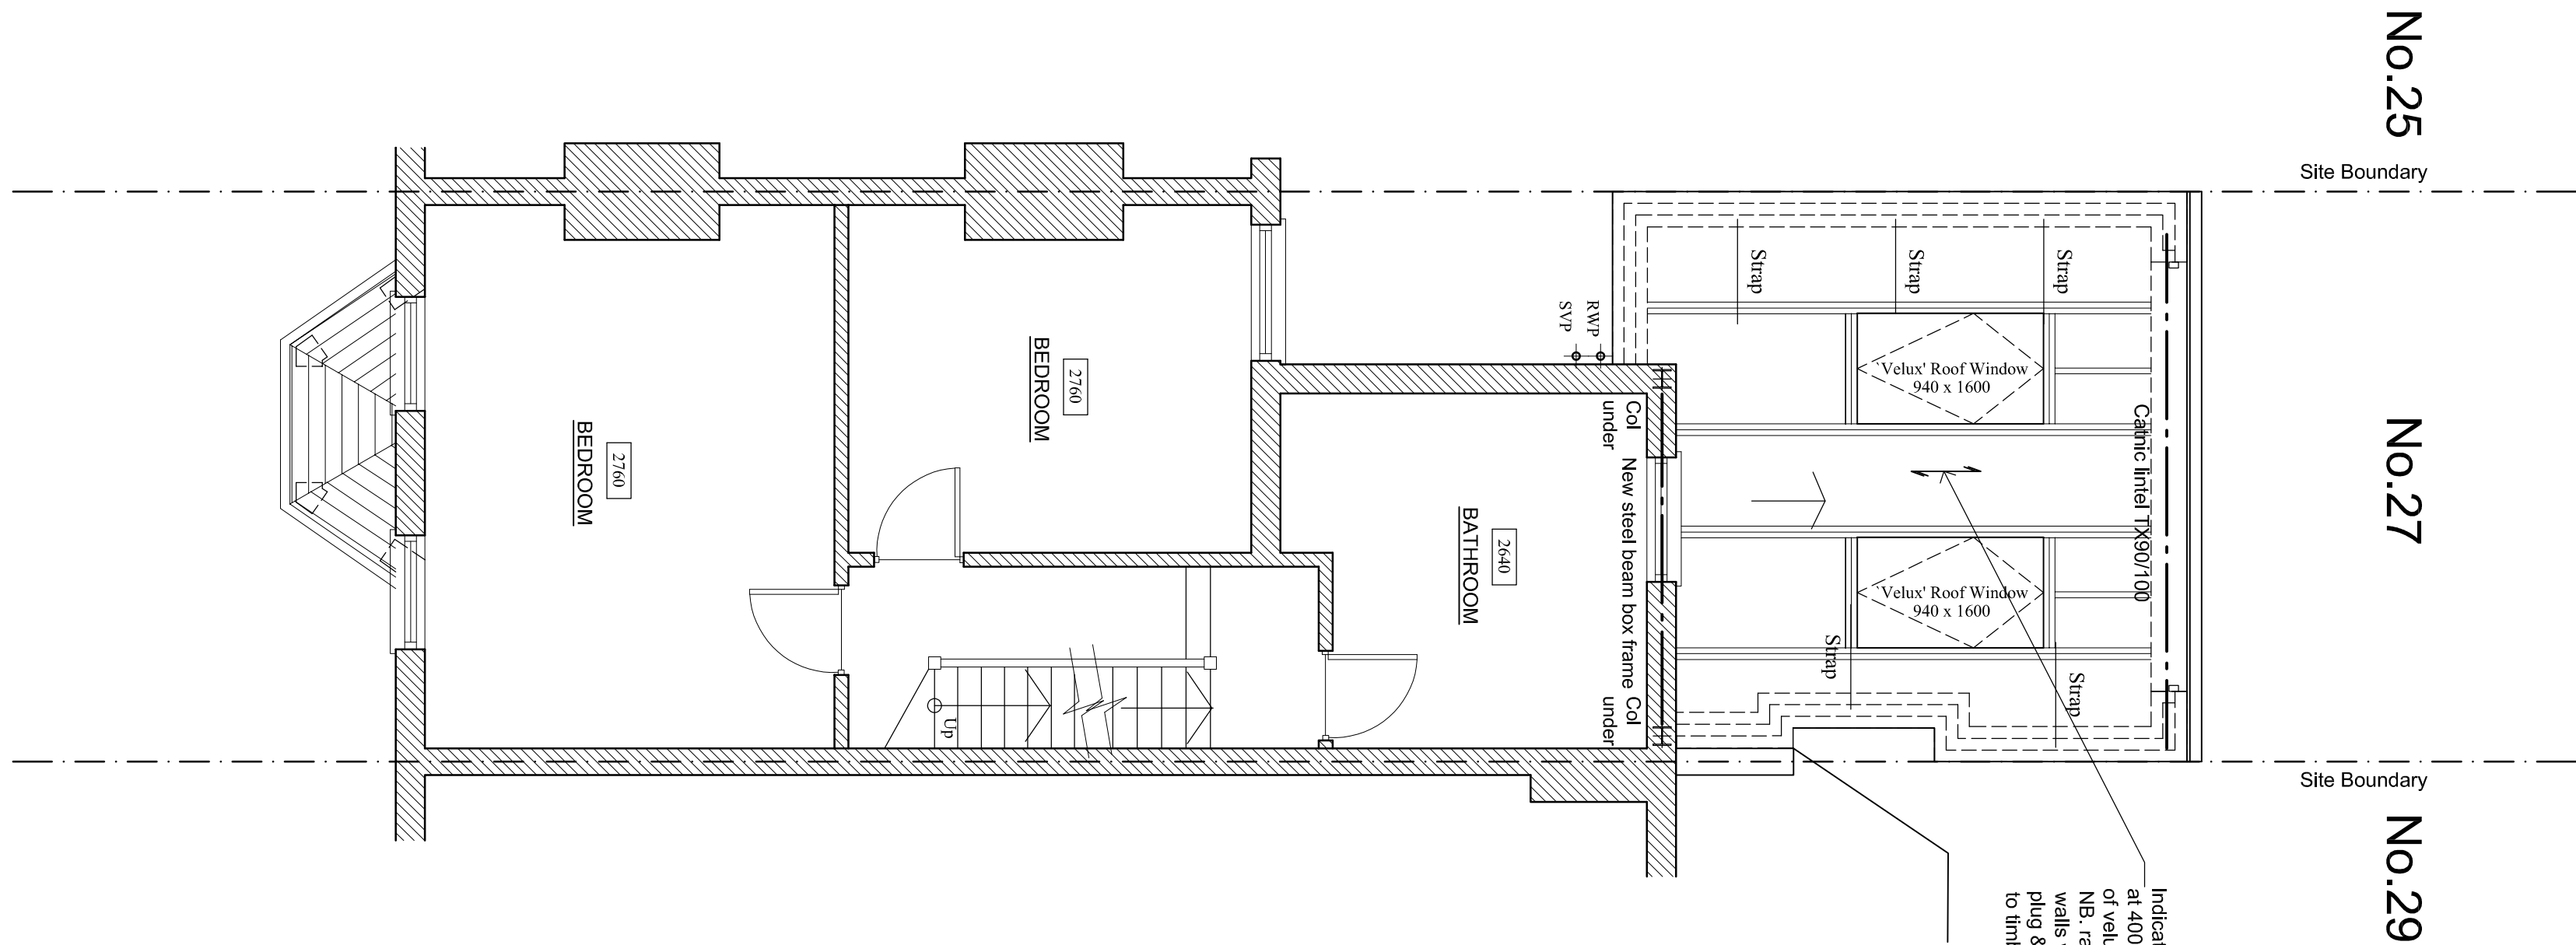


PROPOSED FIRST FLOOR PLAN

MAIN HOUSE WALLS (GROUND FLOOR - FIRST FLOOR) : SOLID BRICKWORK CONSTRUCTION 215mm thk
ROOFS - CONCRETE TILES COLOUR ORANGE
DOORS - SOLID OAK TIMBER
WINDOWS - SASHED

ALL NEW ELECTRICAL WORK IS TO BE DESIGNED, INSTALLED, INSPECTED AND TESTED IN ACCORDANCE WITH BS7671 (I.E. WIRING REGULATIONS 18TH EDITION). THE WORKS ARE TO BE UNDERTAKEN BY AN INSTALLER REGISTERED UNDER A SUITABLE ELECTRICAL SELF-CERTIFICATION SCHEME, OR ALTERNATIVELY BY A SUITABLY QUALIFIED PERSON, WITH A CERTIFICATE OF COMPLIANCE PRODUCED BY THAT PERSON TO BUILDING CONTROL ON COMPLETION OF THE WORKS.

DRAWING SCALE.

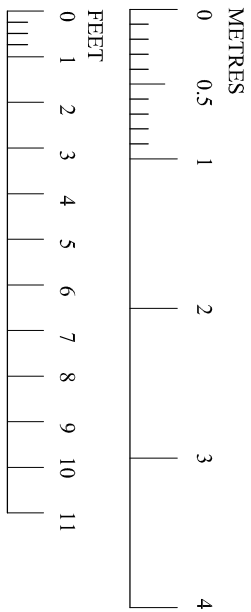

1	20/02/23	AUS Issued for Planning approval
Ver	Date	Drawn / Amendment

Mr & Mrs BROWNE
27, ASHFIELD ROAD
LONDON, N4 1NY

PROPOSED SINGLE STOREY
REAR EXTENSION
EXISTING & PROPOSED
LAYOUTS

Status

PLANNING ISSUE

Drawn A.Sparks

Scales 1:50

Drawing No 1400-02 Ver 1