






LOCATION PLAN 1:1250

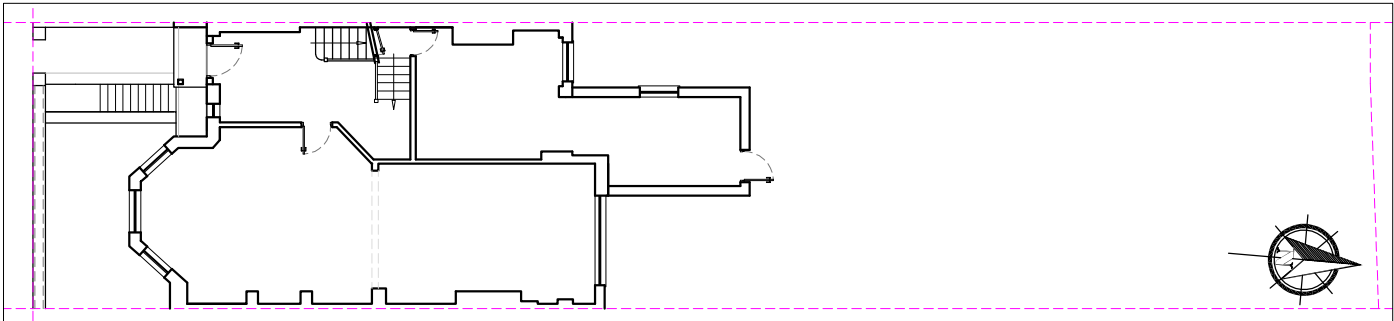






EXISTING BLOCK PLAN 1:200

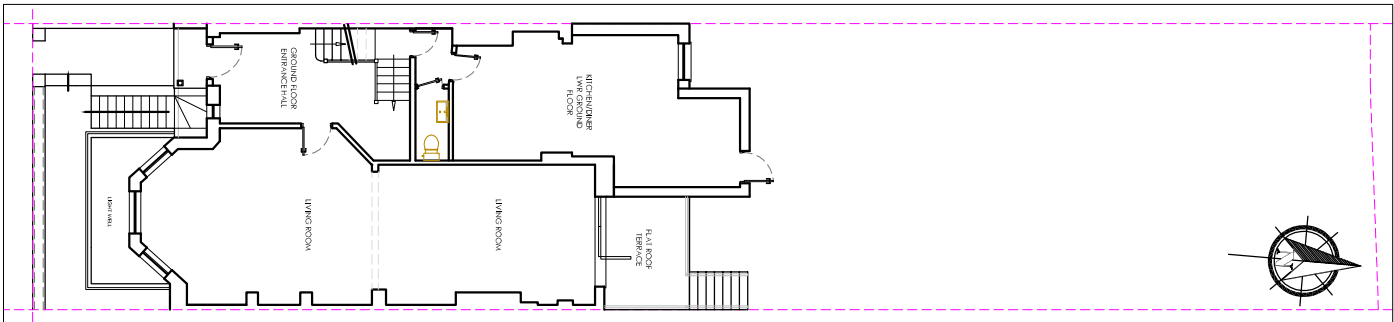

PROPOSED BLOCK PLAN 1:200

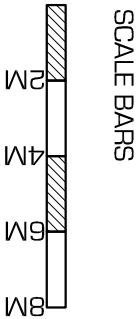


BASEMENT CONSULTING LTD 758-760 GREAT CAMBRIDGE ROAD ENFIELD, MIDDLESEX, EN1 3GN Tel: (020) 8443 7099	BLOCK PLAN		drawn: --	chk: --	date: 03.11.2022
			council: Haringey		scale: 1:200 @ A3
	customer name & site address: Mr & Mrs Field 27 Woodland Rise London, N10 3UP	works: Basement Conversion	reference: ---	rev: ---	Dwg no. WO-22-LOC

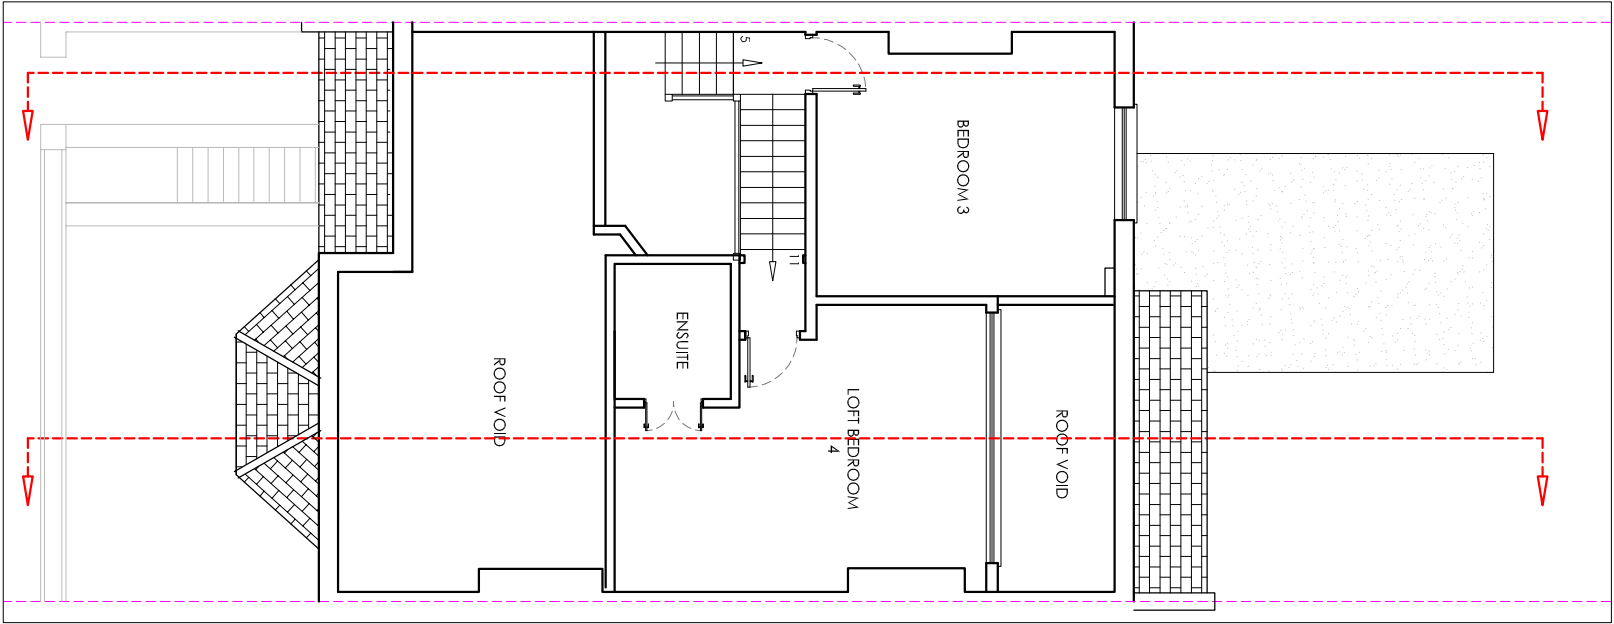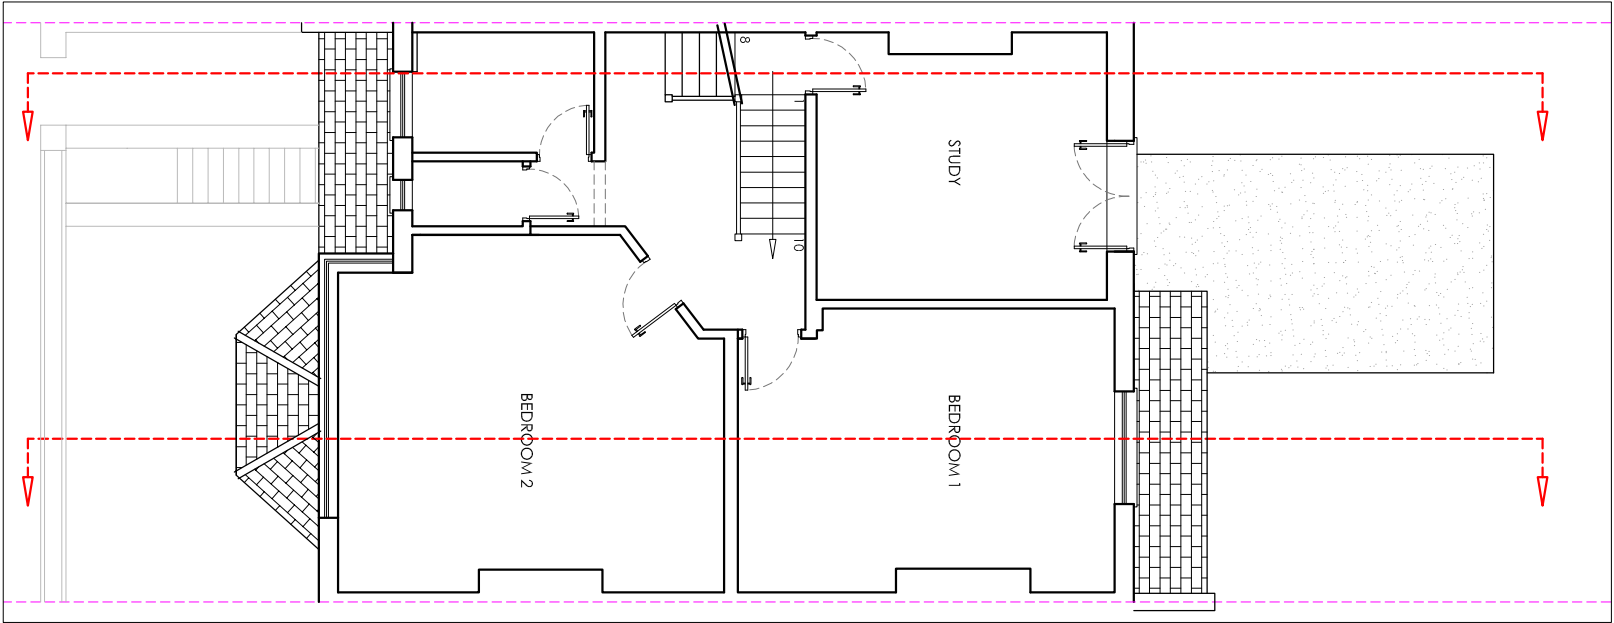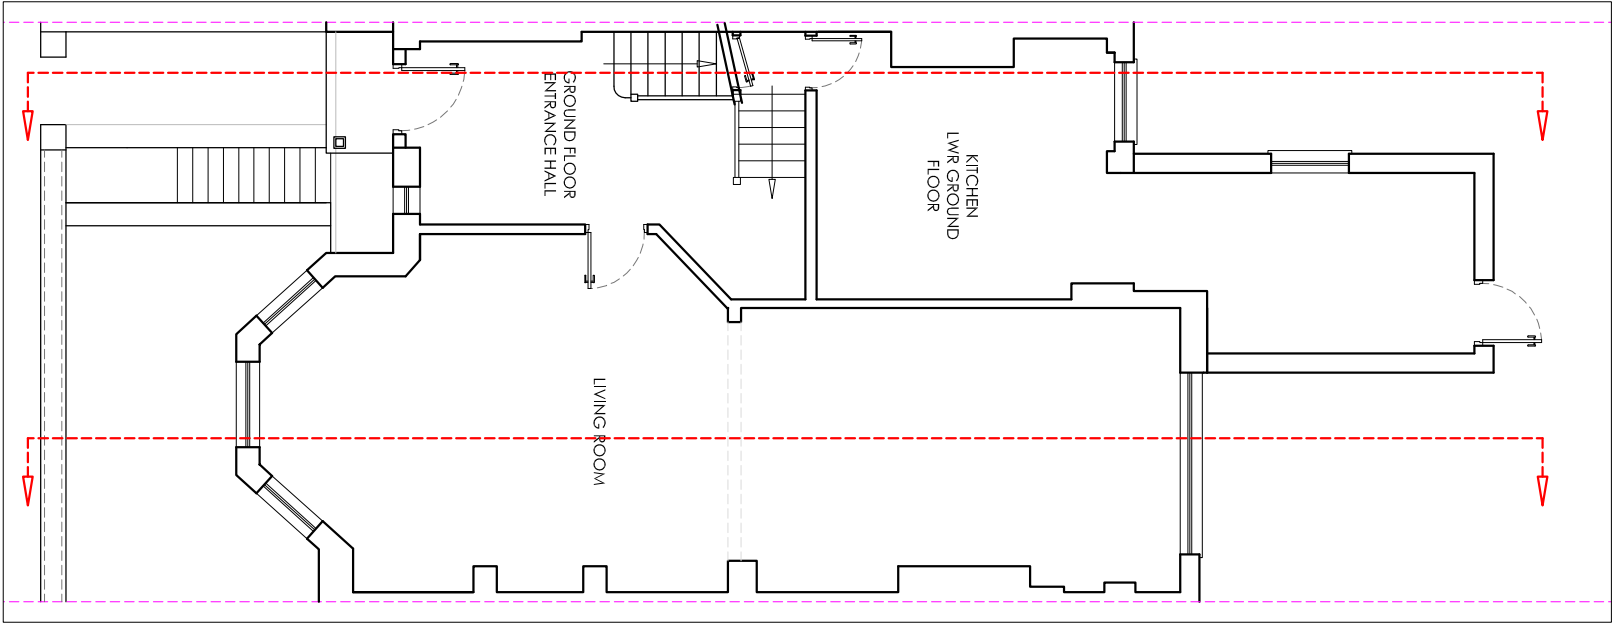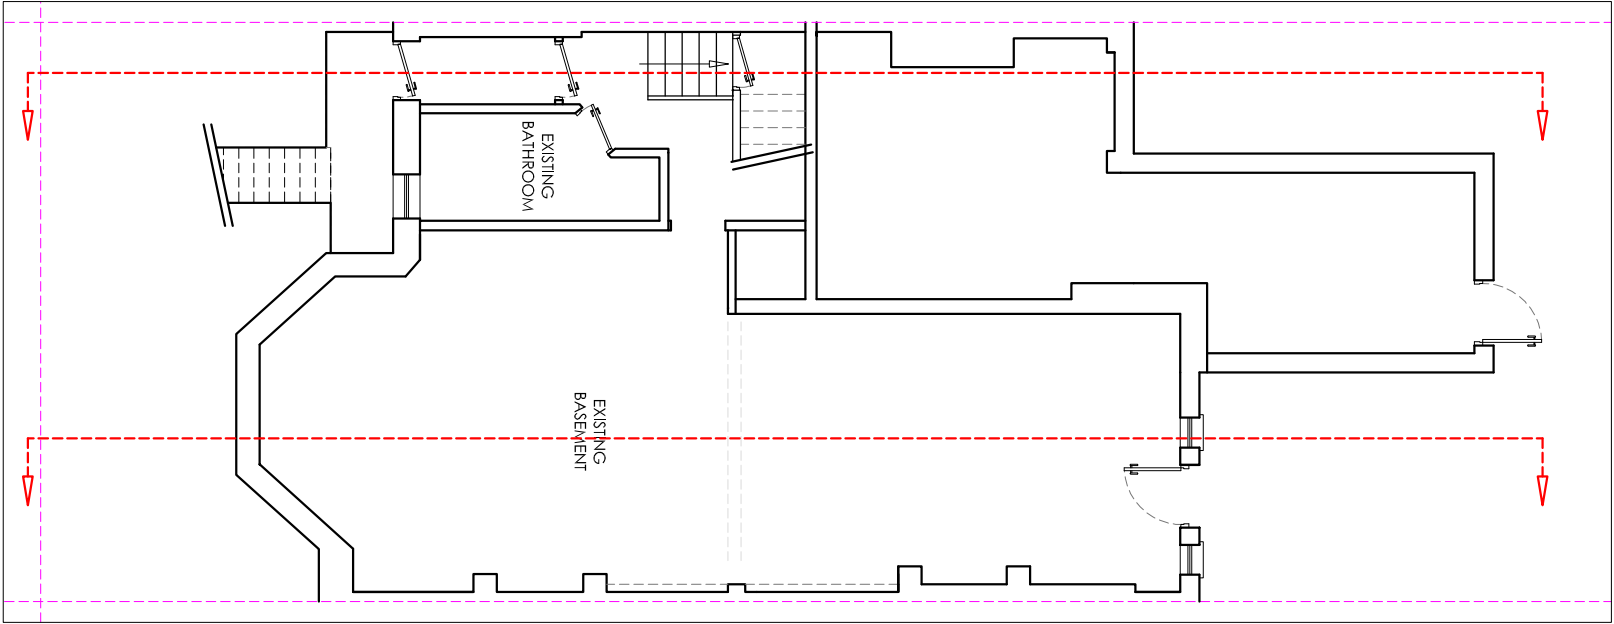
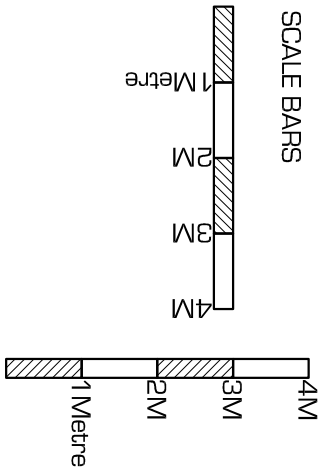


BASEMENT CONSULTING LTD 758-760 GREAT CAMBRIDGE ROAD ENFIELD, MIDDLEX, EN1 3GN Tel: (020) 8443 7099 Mr & Mrs Field 27 Woodland Rise London, N10 3UP	EXISTING PLANS		drawn: --	chk: --	date: 03.11.2022
			council: Haringey		scale: 1:100 @ A3
	customer name & site address:	works:	reference: ---	rev: --	Dwg no. WO-22-B01

EXISTING FRONT ELEVATION

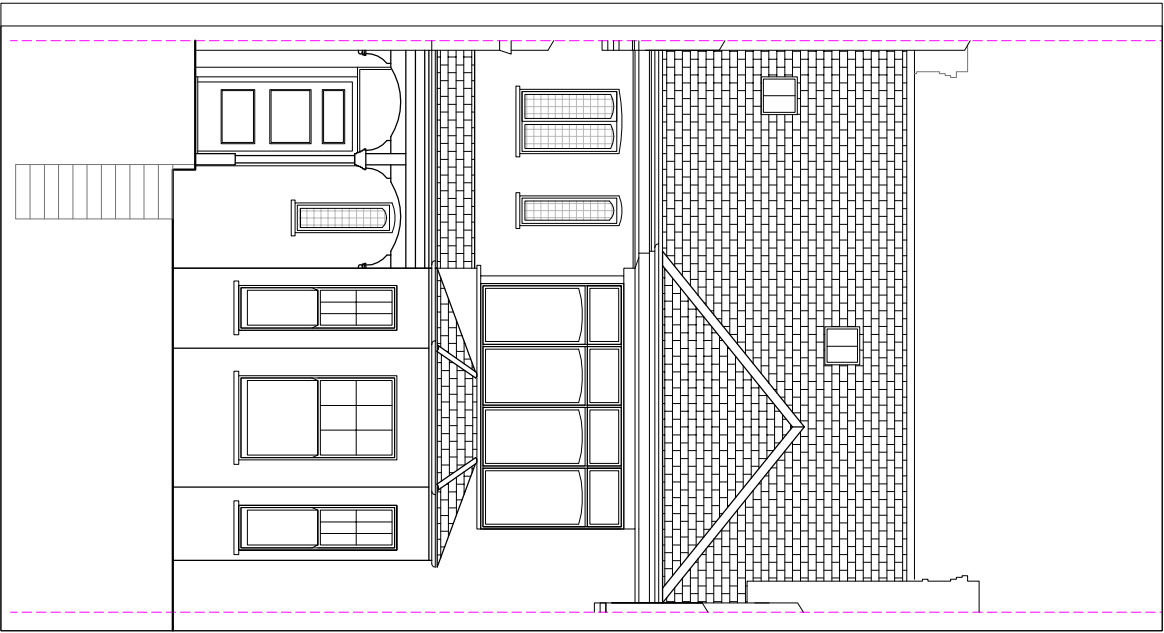

EXISTING REAR ELEVATION

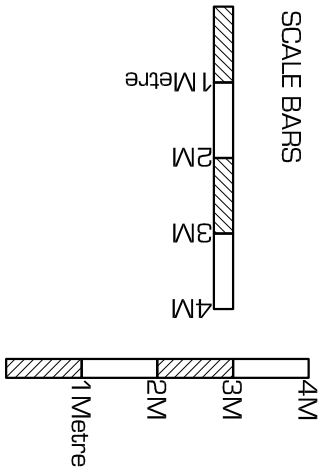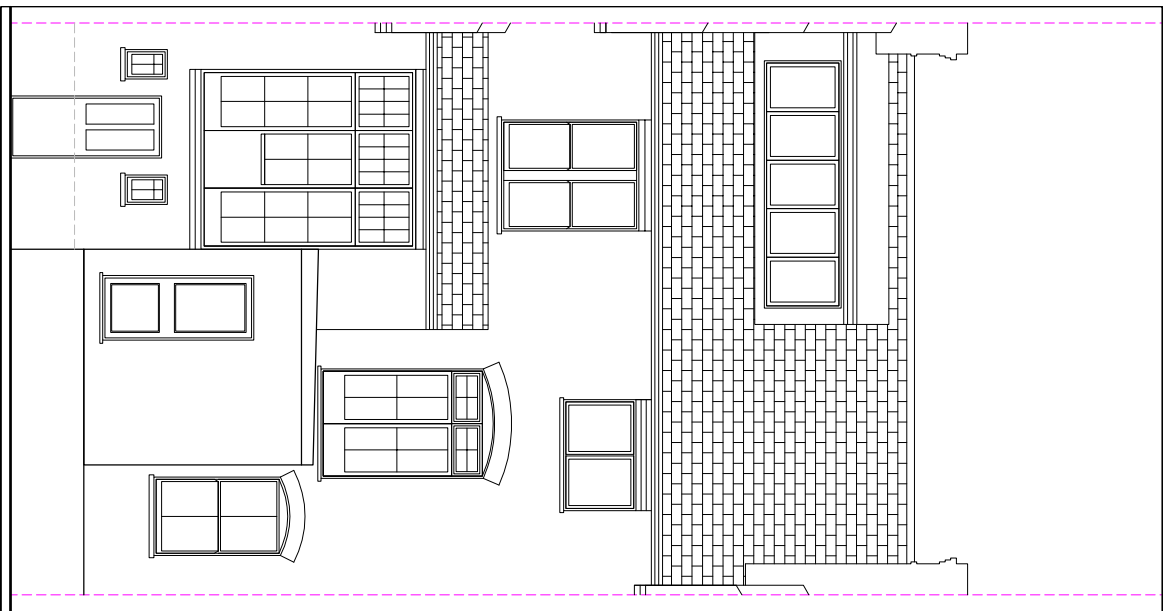

BASEMENT CONSULTING LTD



758-760 GREAT CAMBRIDGE ROAD
ENFIELD, MIDDLEX, EN1 3GN

Tel: (020) 8443 7099



EXISTING ELEVATIONS

customer name & site address:

Mr & Mrs Field
27 Woodland Rise
London, N10 3UP

works:

Basement Conversion

drawn:

--

chk:

--

date:

03.11.2022

council:

Haringey

scale:

1:100 @ A3

reference:


rev:

--


Dwg no.

WO-22-B02

EXISTING SECTION A

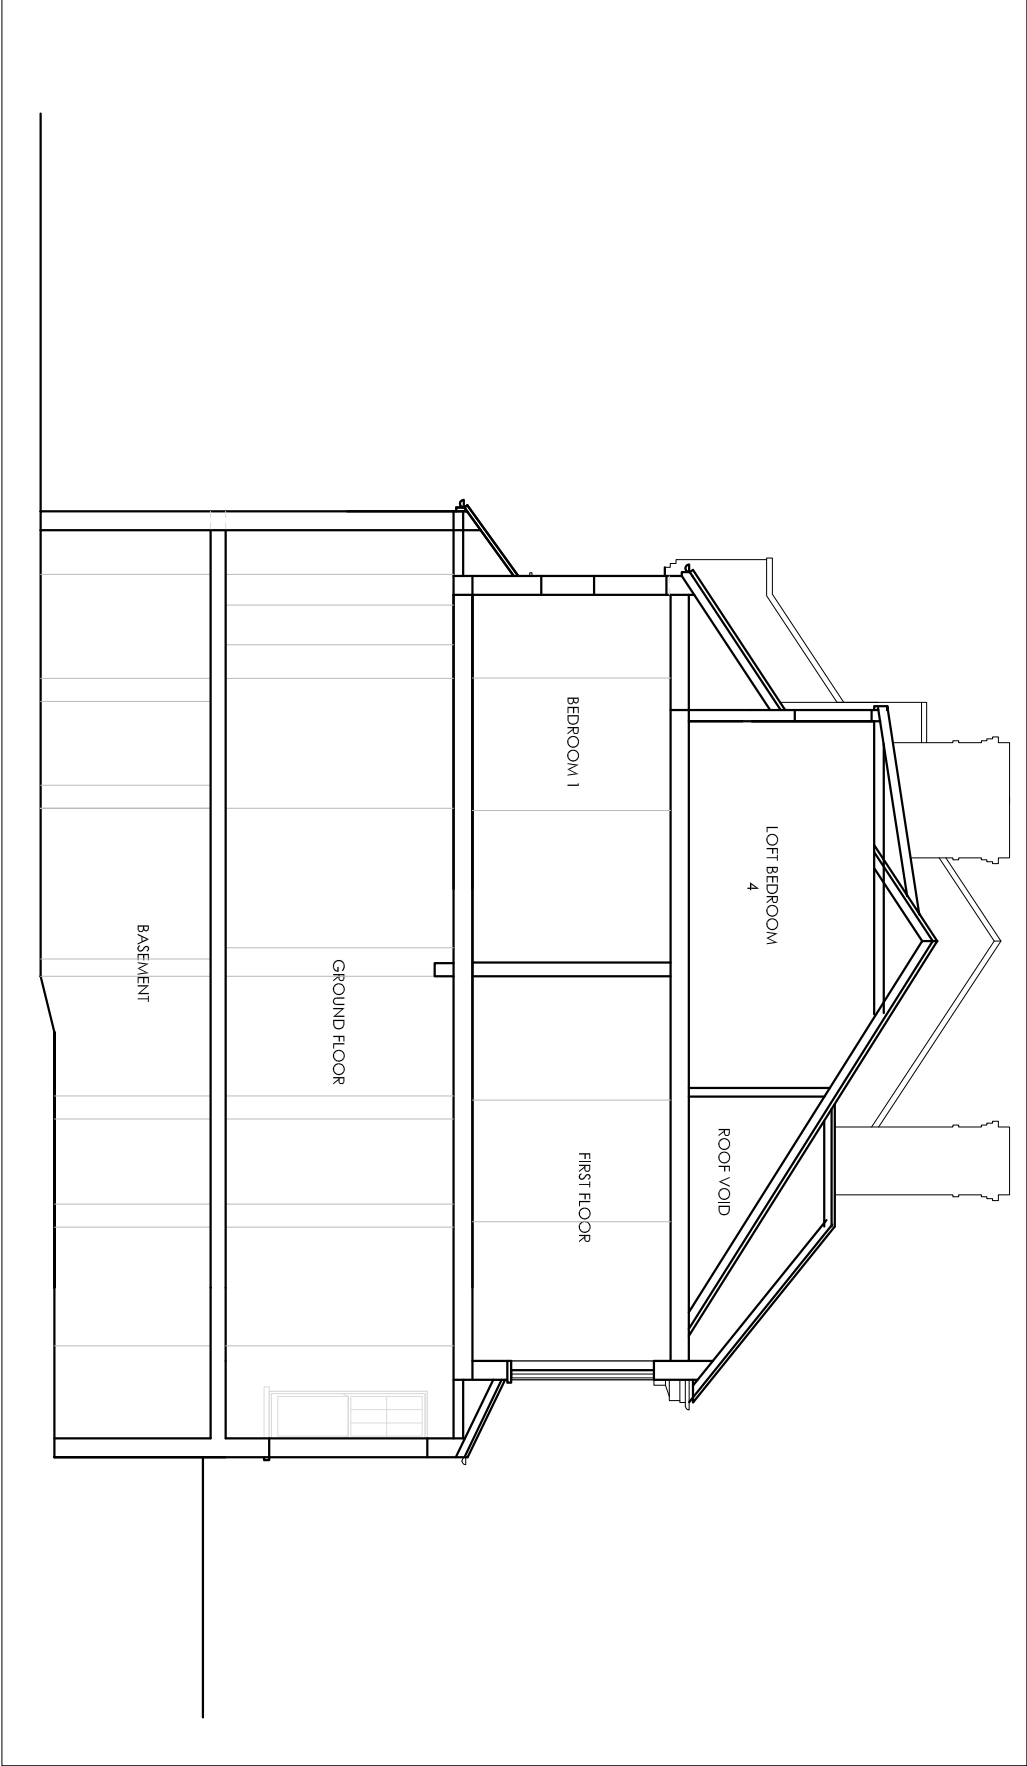

EXISTING SECTION A

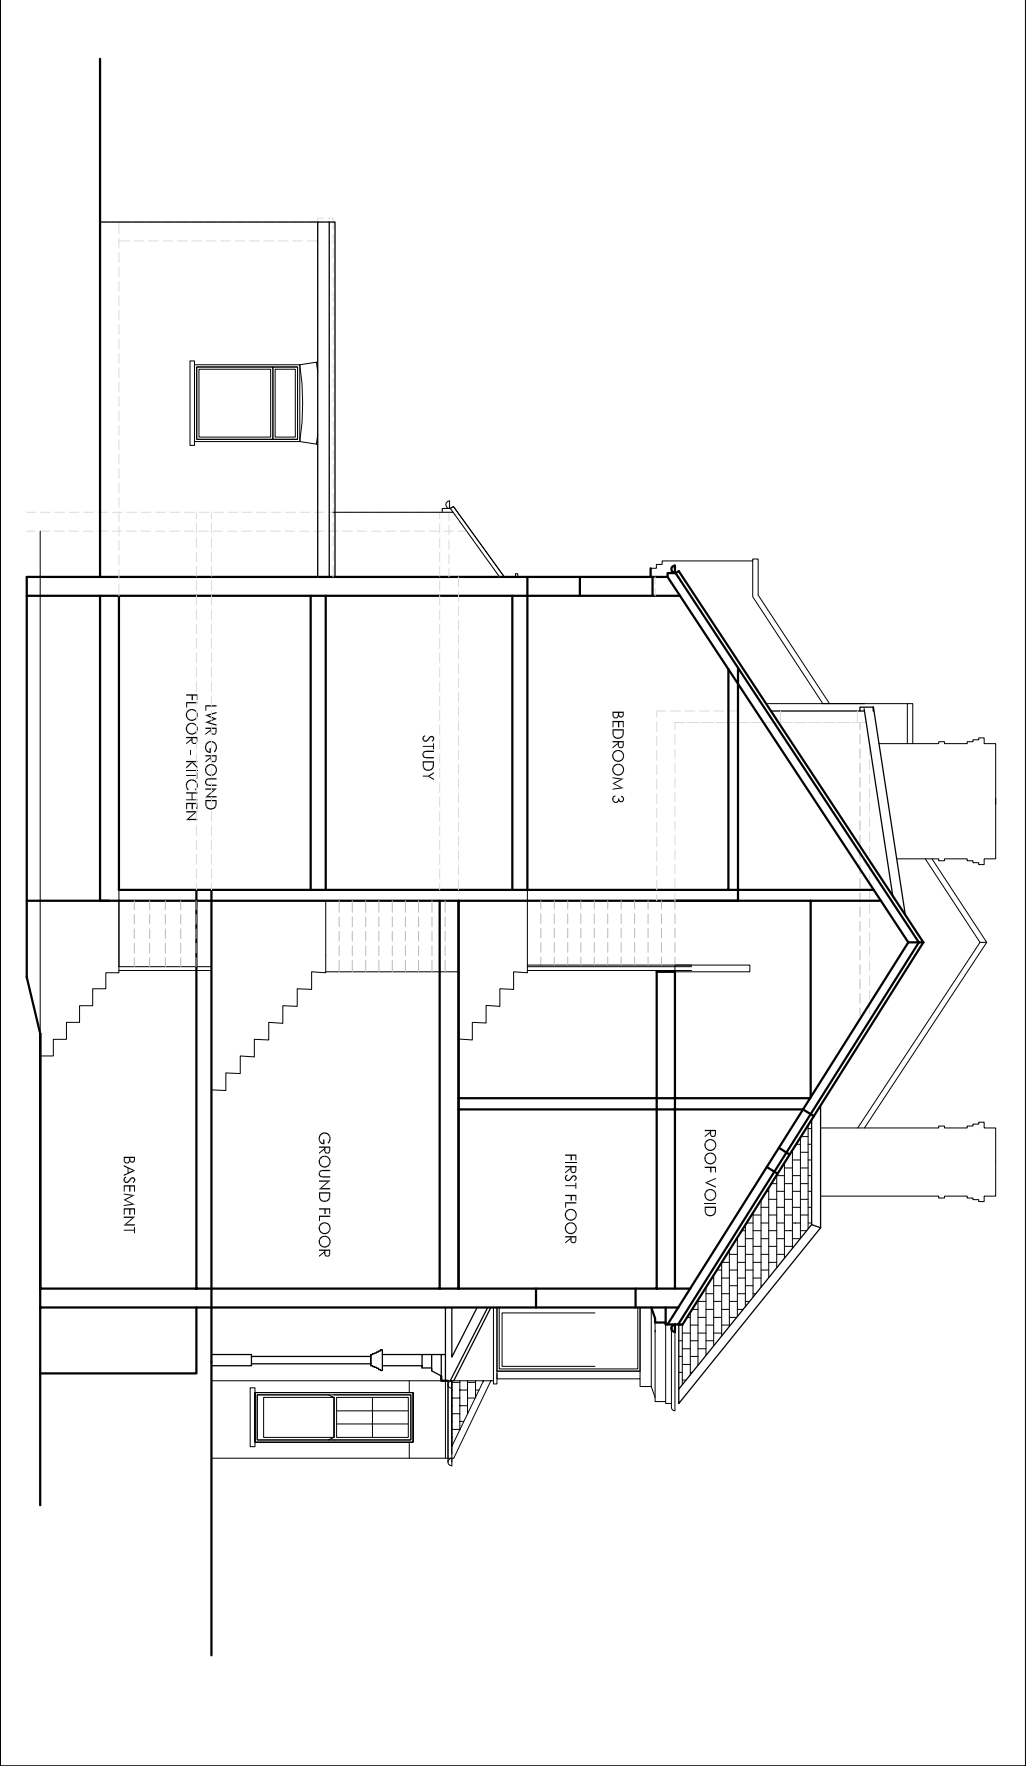

BASEMENT CONSULTING LTD



758-760 GREAT CAMBRIDGE ROAD
ENFIELD, MIDDLEX, EN1 3GN

Tel: (020) 8443 7099



EXISTING SECTIONS

customer name & site address:

Mr & Mrs Field
27 Woodland Rise
London, N10 3UP

works:

Basement Conversion

drawn:

--

chk:

--

date:

03.11.2022

council:

Haringey

scale:

1:100 @ A3






reference:

rev:




-

Dwg no.

WO-22-B03

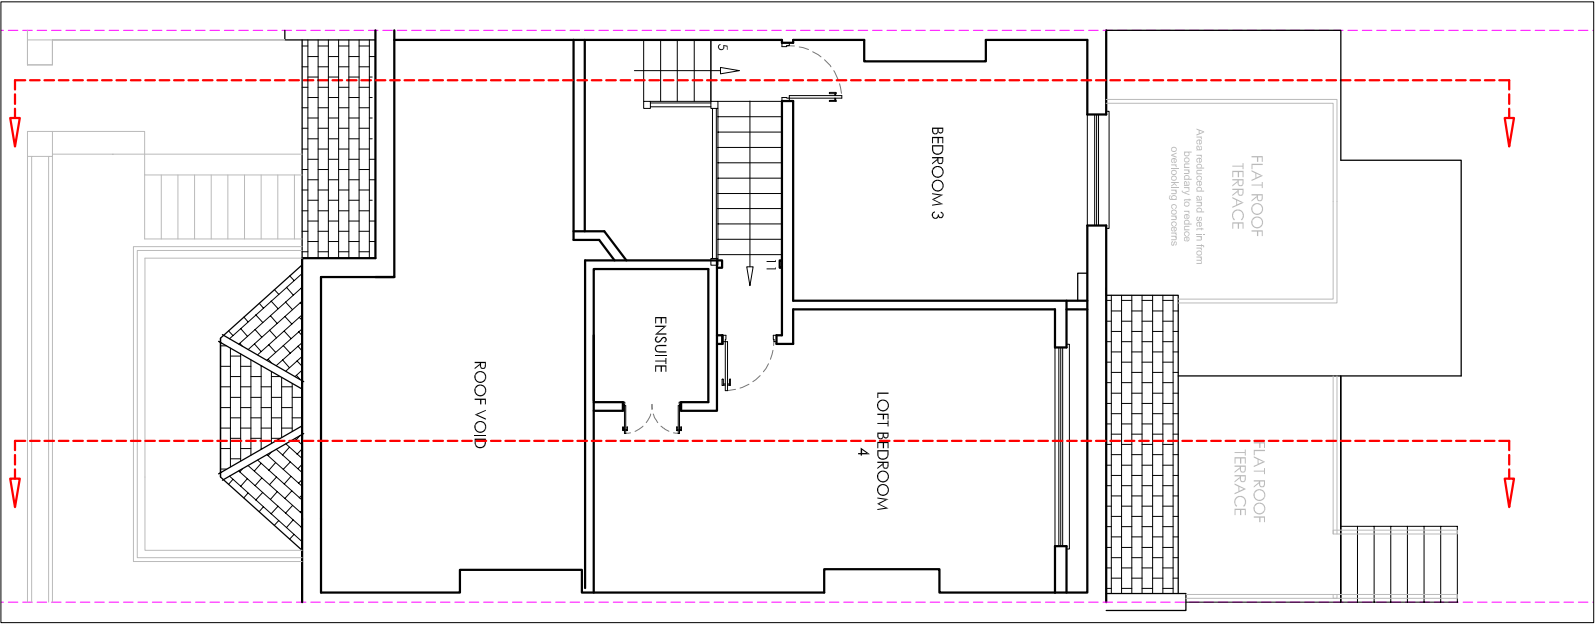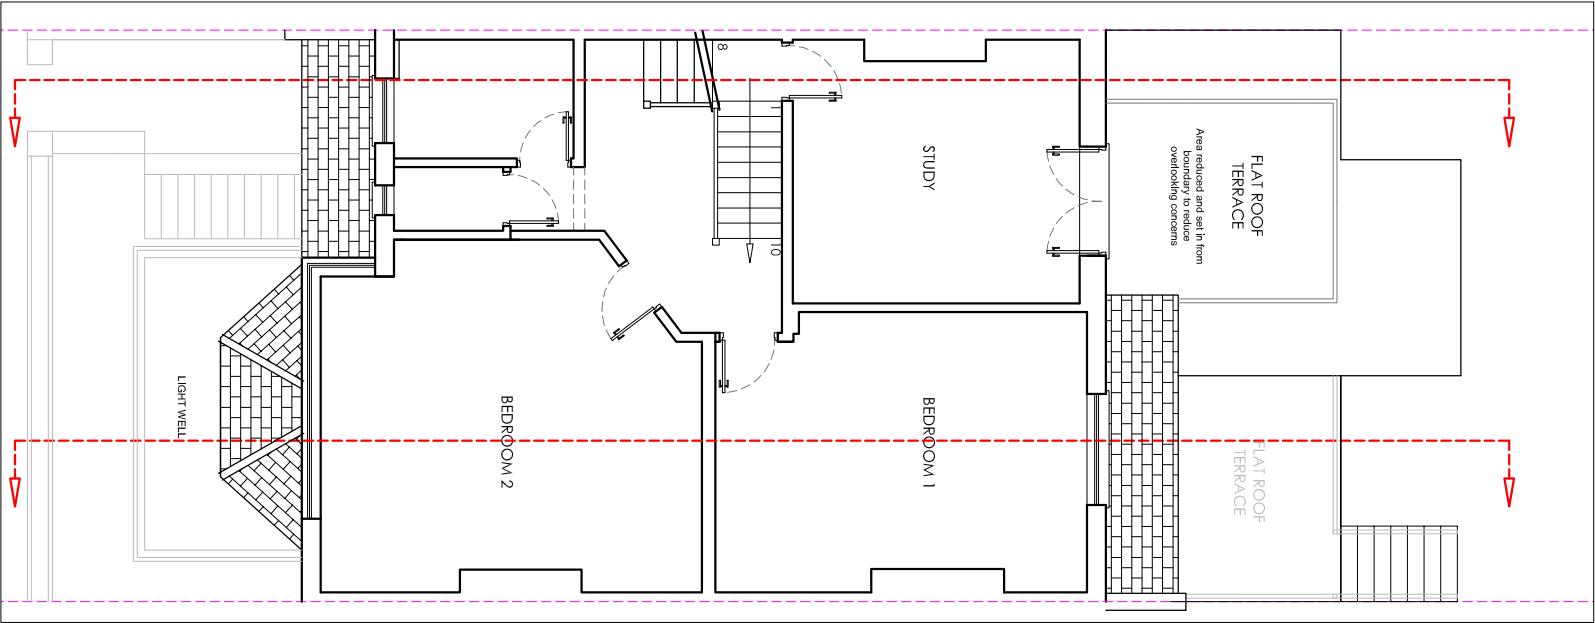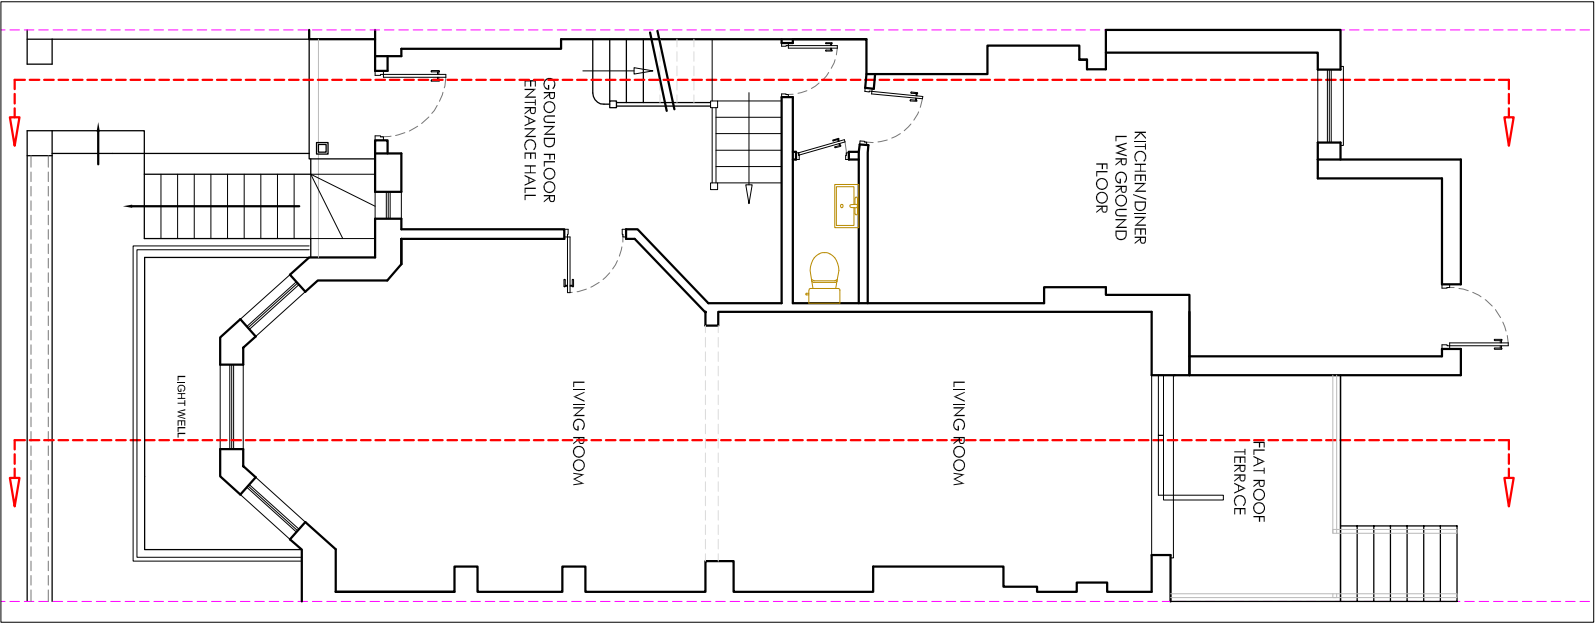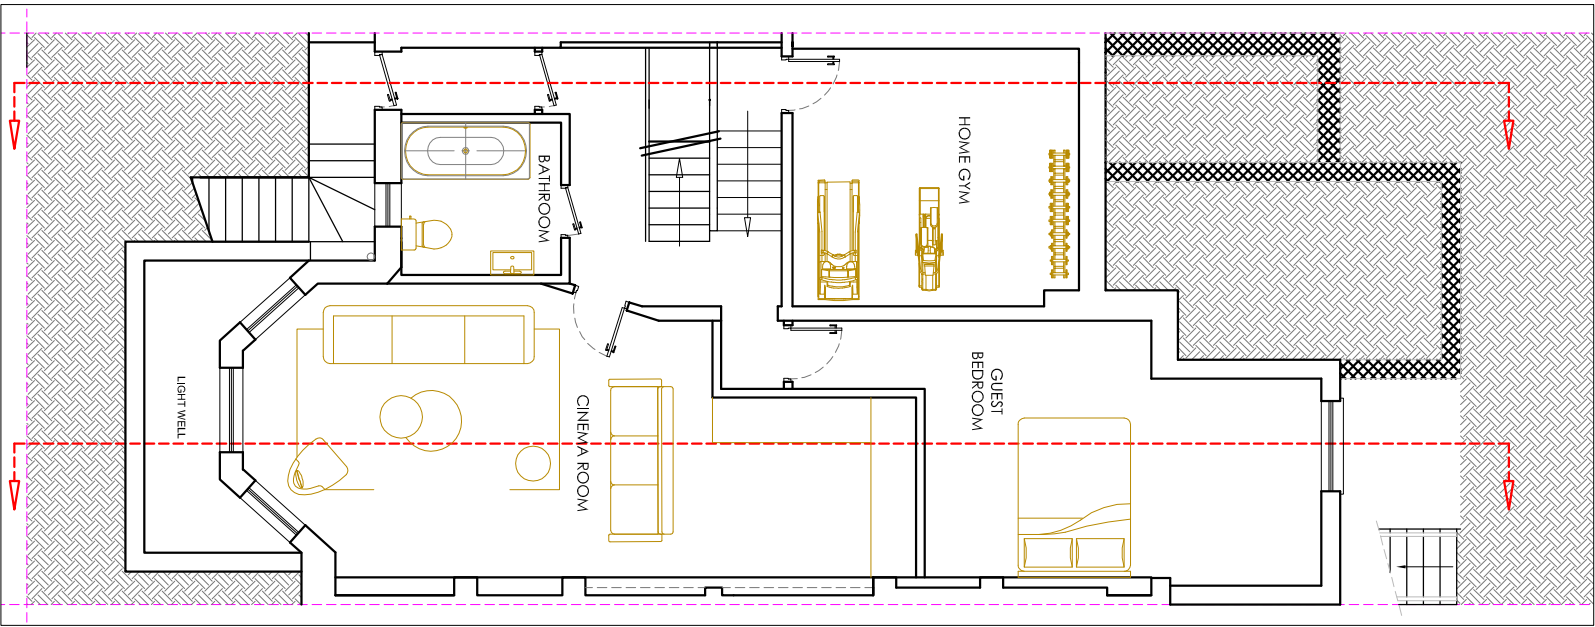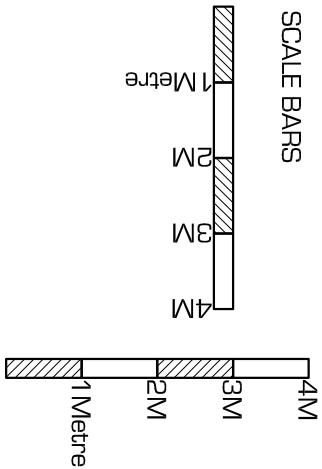

BASEMENT CONSULTING LTD 758-760 GREAT CAMBRIDGE ROAD ENFIELD, MIDDLEX, EN1 3GN Tel: (020) 8443 7099 Mr & Mrs Field 27 Woodland Rise London, N10 3UP	PROPOSED PLANS		drawn: --	chk: --	date: 03.11.2022
			council: Haringey		scale: 1:100 @ A3
	customer name & site address:	works:	reference: ---	rev: --	Dwg no. WO-22-B04
		Basement Conversion			

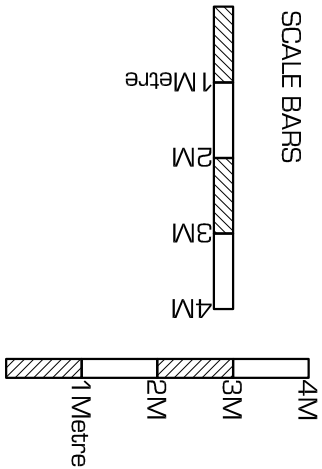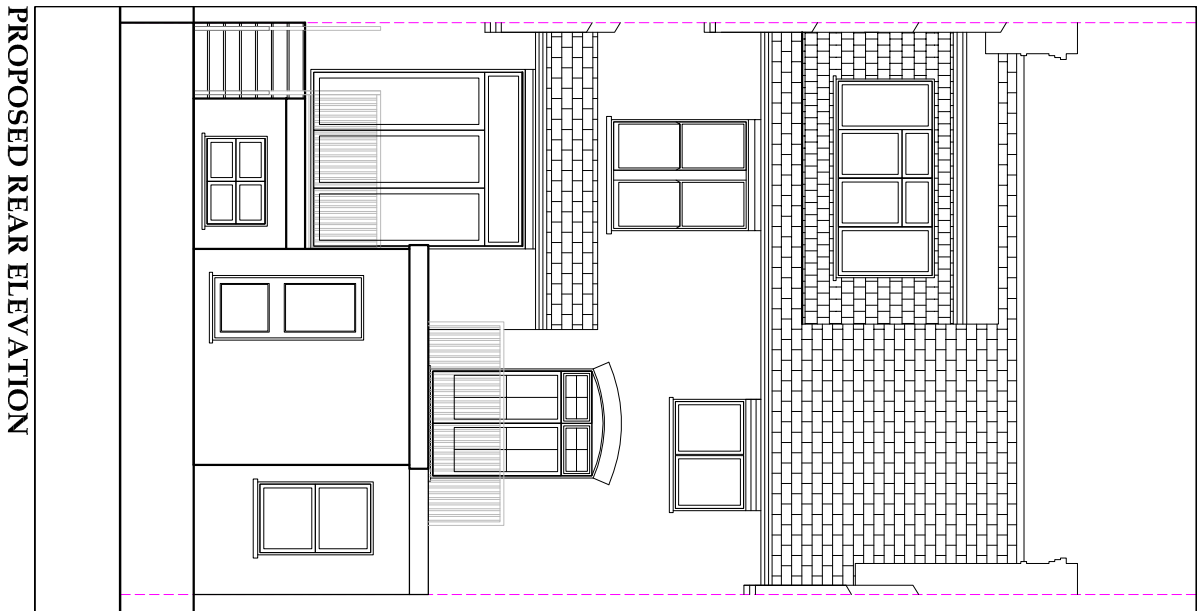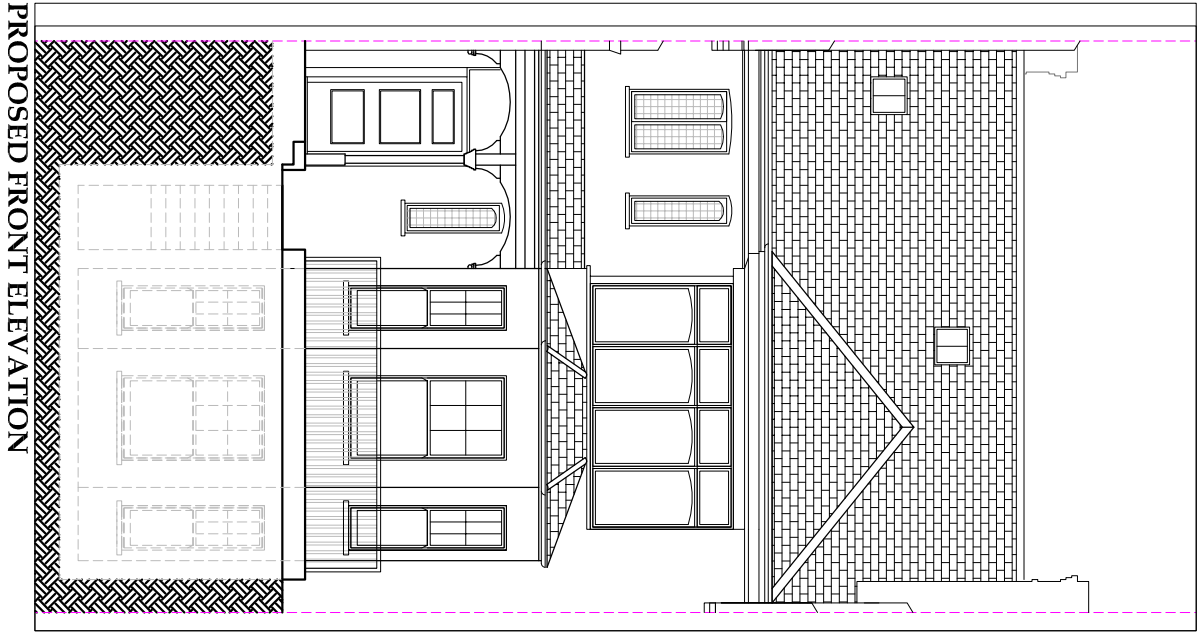

BASEMENT CONSULTING LTD



758-760 GREAT CAMBRIDGE ROAD
ENFIELD, MIDDLEX, EN1 3GN

Tel: (020) 8443 7099



PROPOSED ELEVATIONS

customer name & site address:

Mr & Mrs Field
27 Woodland Rise
London, N10 3UP

works:

Basement Conversion

drawn:

--

chk:

--

date:

25.01.2023

council:

Haringey

scale:

1:100 @ A3


reference:

rev:

--

Dwg no.

WO-22-B05

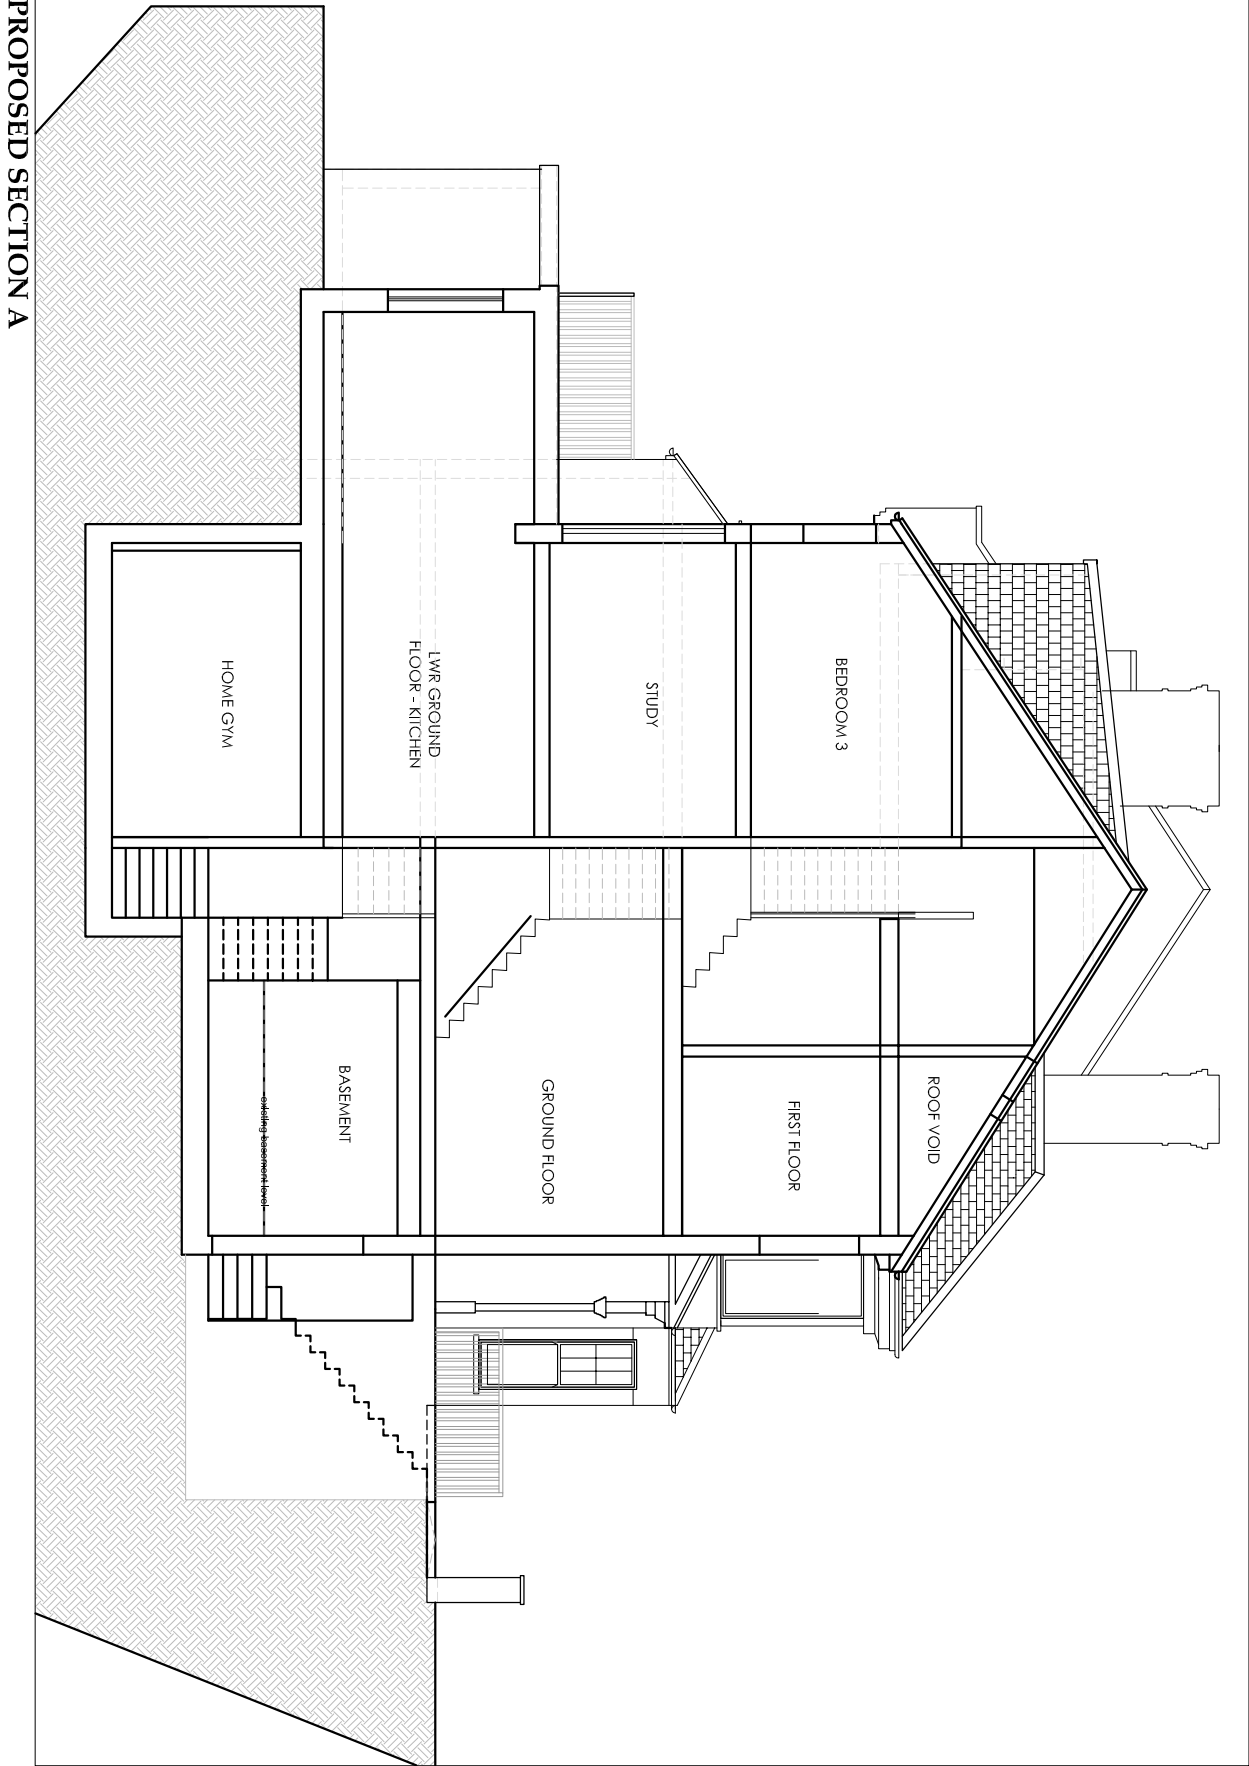

BASEMENT CONSULTING LTD



758-760 GREAT CAMBRIDGE ROAD
ENFIELD, MIDDLEX, EN1 3GN

Tel: (020) 8443 7099



PROPOSED SECTION A

customer name & site address:

Mr & Mrs Field
27 Woodland Rise
London, N10 3UP

works:

Basement Conversion

drawn:

--

chk:

--

date:

25.01.2023

council:

Haringey

scale:

1:100 @ A3


reference:

rev:

-

Dwg no.

WO-22-B06

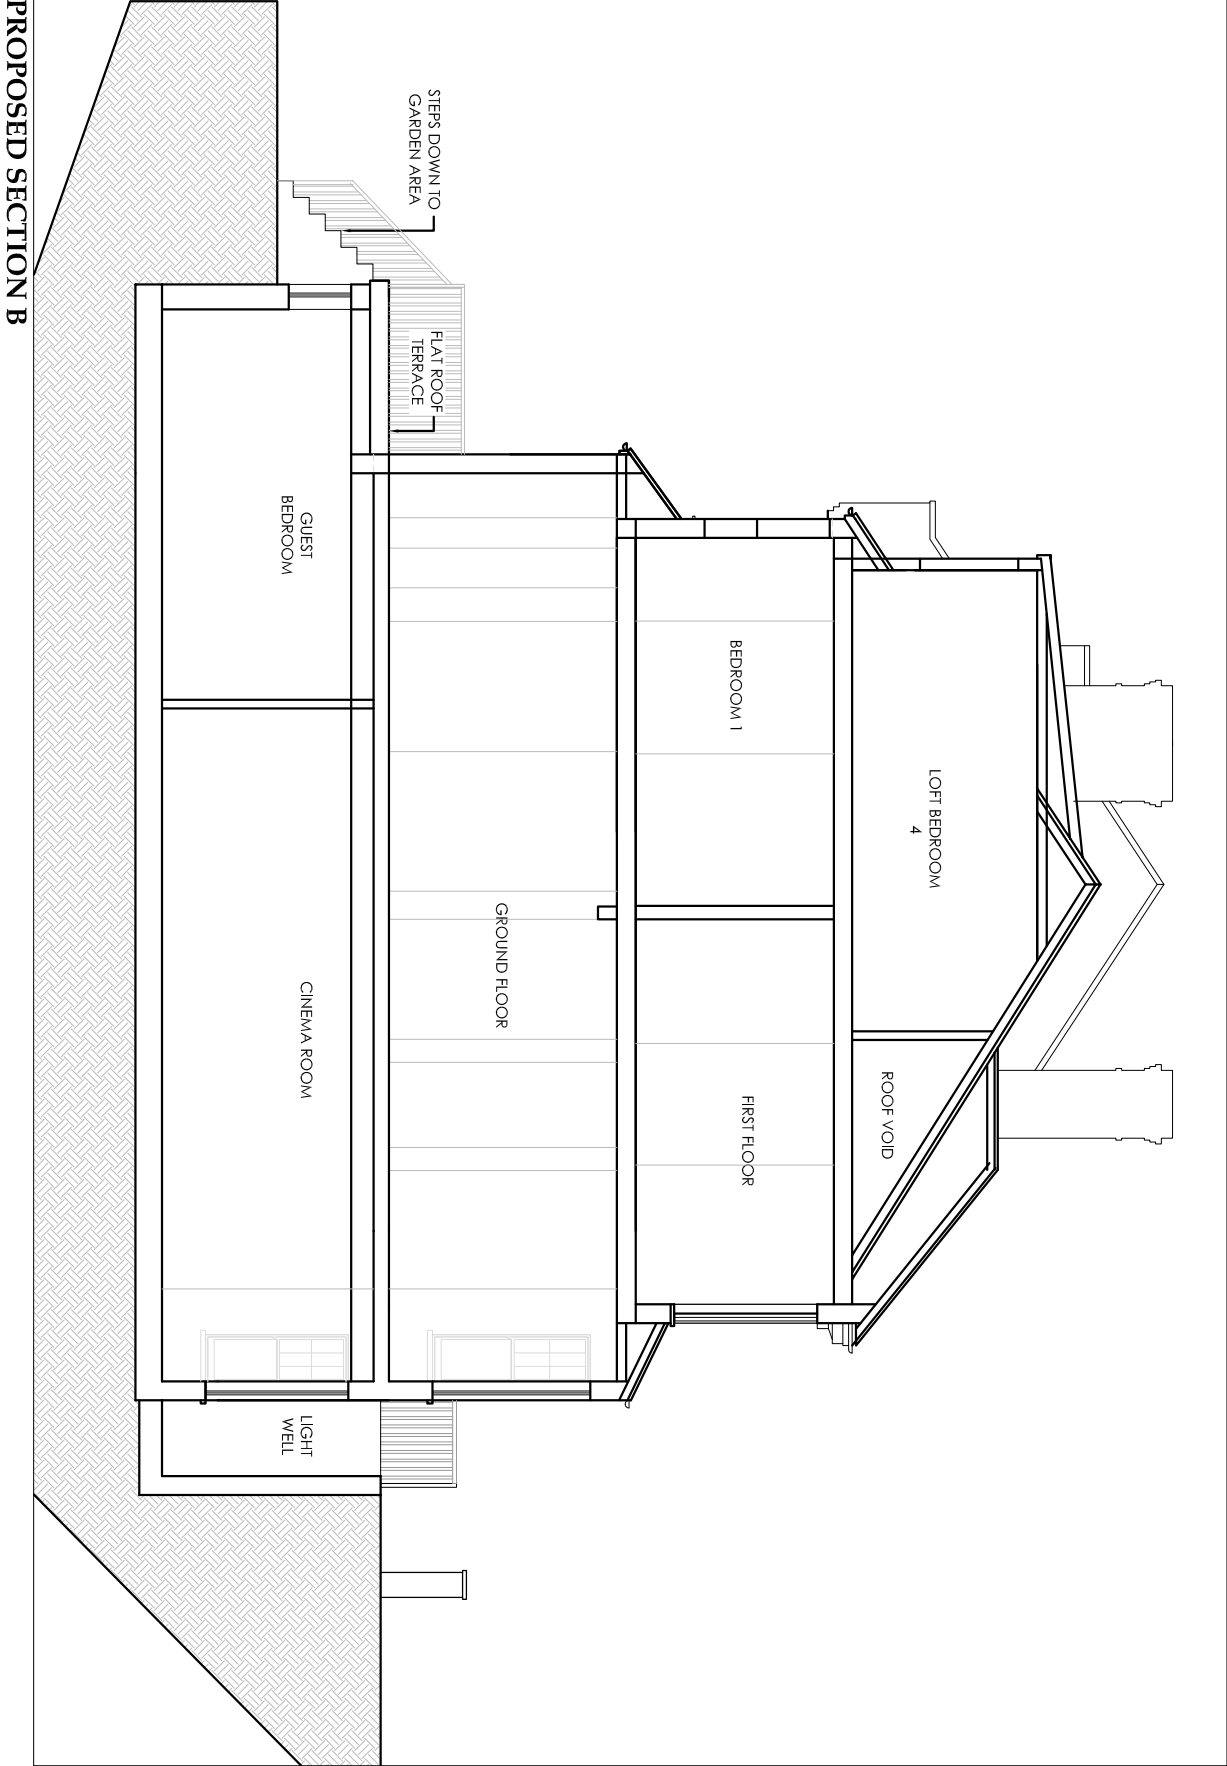

BASEMENT CONSULTING LTD



758-760 GREAT CAMBRIDGE ROAD
ENFIELD, MIDDLEX, EN1 3GN

Tel: (020) 8443 7099



PROPOSED SECTION B

customer name & site address:

Mr & Mrs Field
27 Woodland Rise
London, N10 3UP

works:

Basement Conversion

drawn:

--

chk:

--

date:

25.01.2023

council:

Haringey

scale:

1:100 @ A3



reference:

rev:

-

Dwg no.

WO-22-B07

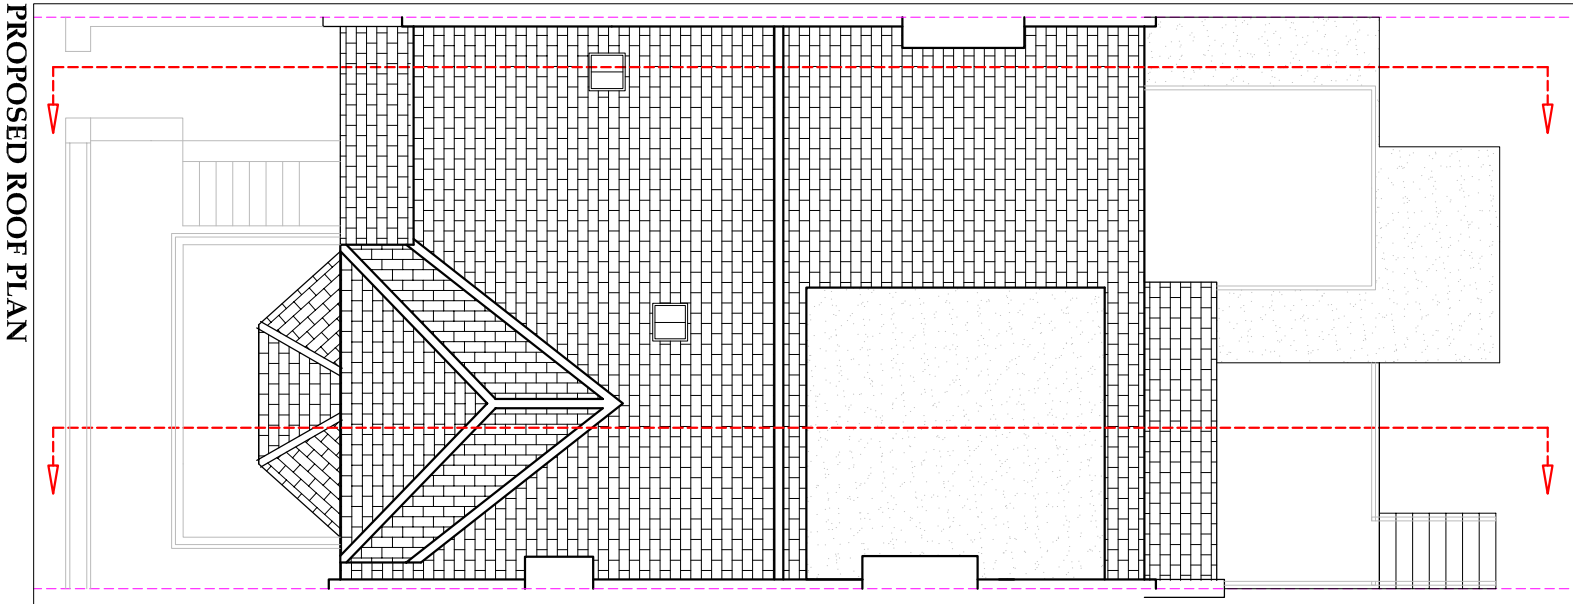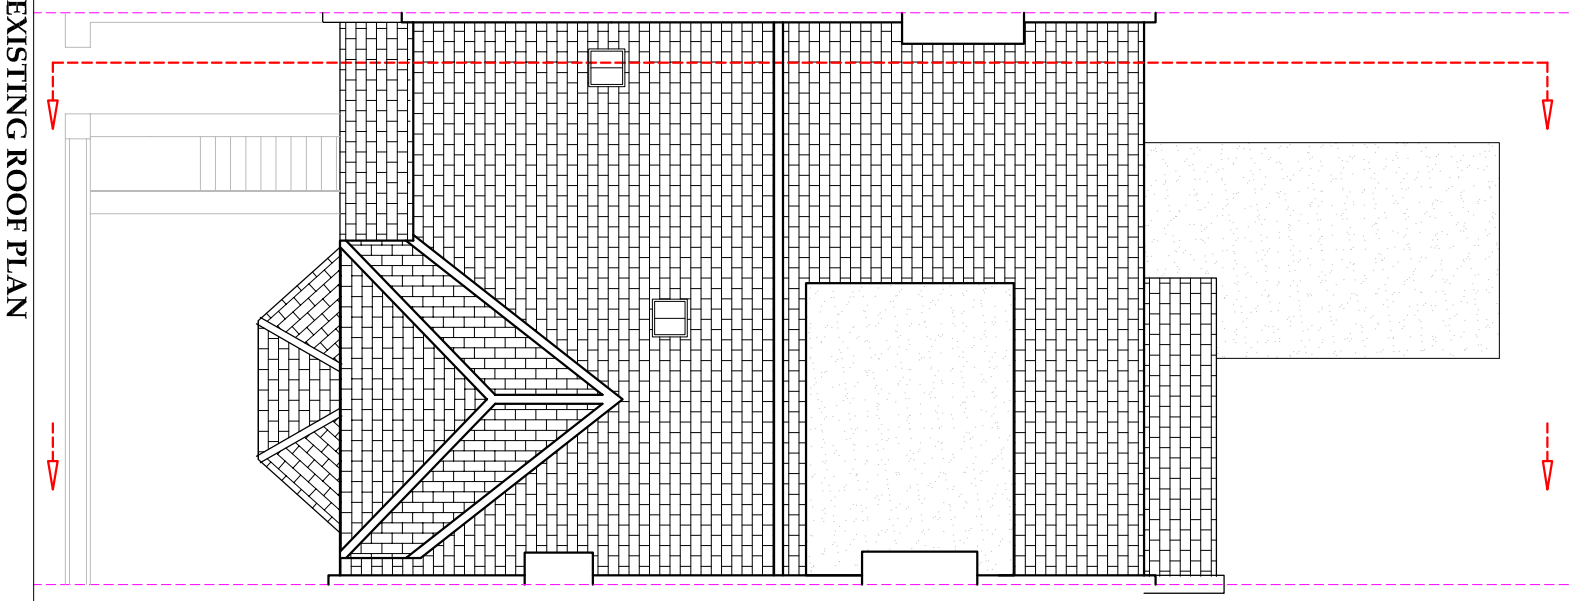

BASEMENT CONSULTING LTD



758-760 GREAT CAMBRIDGE ROAD
ENFIELD, MIDDLEX, EN1 3GN

Tel: (020) 8443 7099



EXISTING & PROPOSED
ROOF PLANS

customer name & site address:

Mr & Mrs Field
27 Woodland Rise
London, N10 3UP

works:

Basement Conversion

drawn:

--

chk:

--

date:

25.01.2023

council:

Haringey

scale:

1:100 @ A3

reference:

rev:

-

Dwg no.

WO-22-B08