




PROPOSED

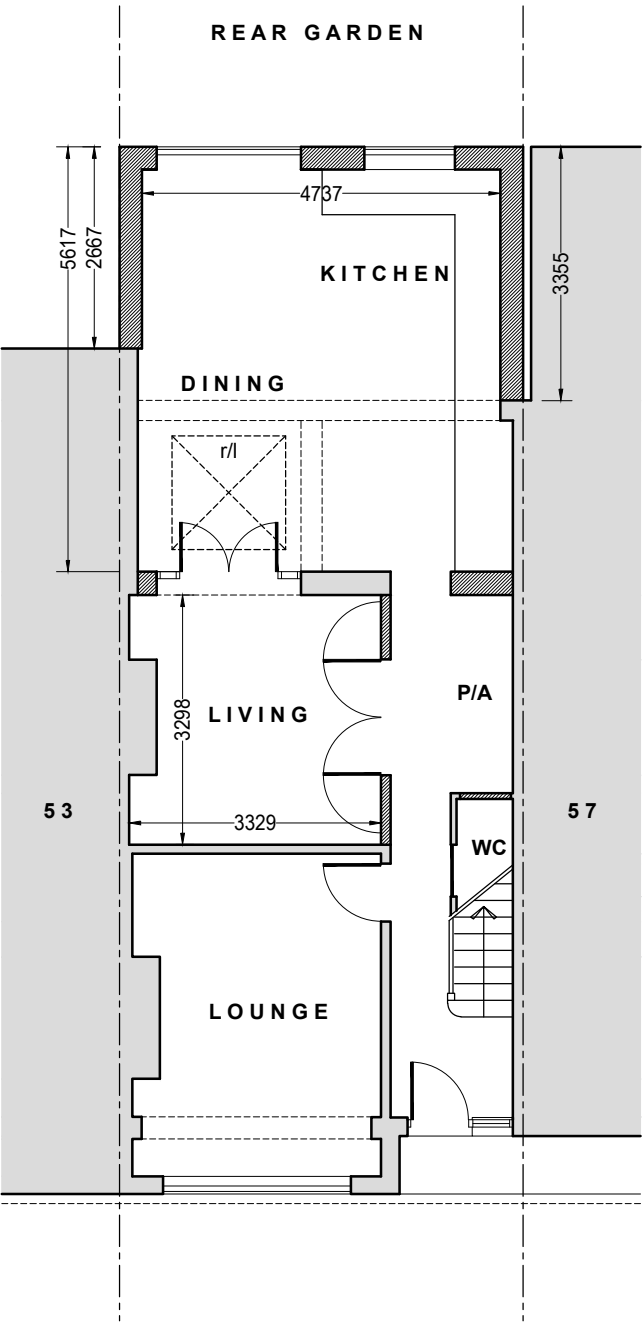

GROUND

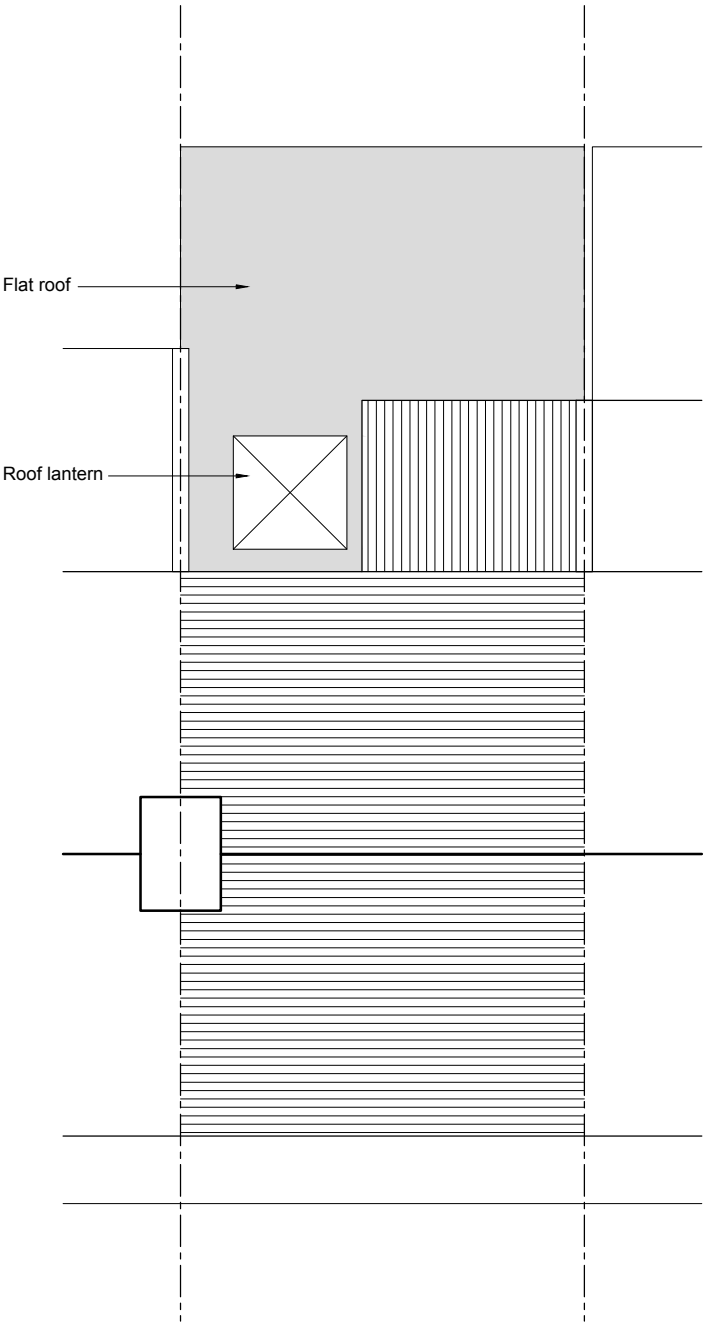

ROOF

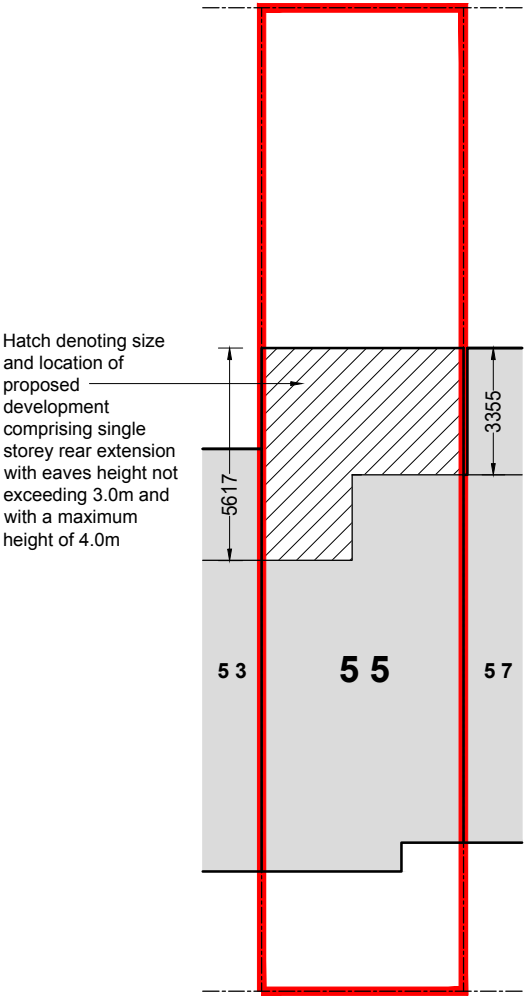

BLOCK PLAN

Scale 1:200



LOCATION PLAN

Scale 1:1250

CLIENT/SITE

Mr S Vhowmik
55 Sandford Ave, London
N22 5EJ

DETAILS

PROPOSED FLOOR / ROOF PLANS,
BLOCK AND LOCATION PLANS

DWG NO.

22 - 1059 - SK01 .

SCALE

1:100 1:250 1:1250 @ A3

22.11.2022

STUDIO E17
140 Normanshire Drive
Chingford
London E4 9HD

Architecture & Interior designs

0208 520 0557 • info@studioe17.com

REVISIONS	DATE
B A	

