



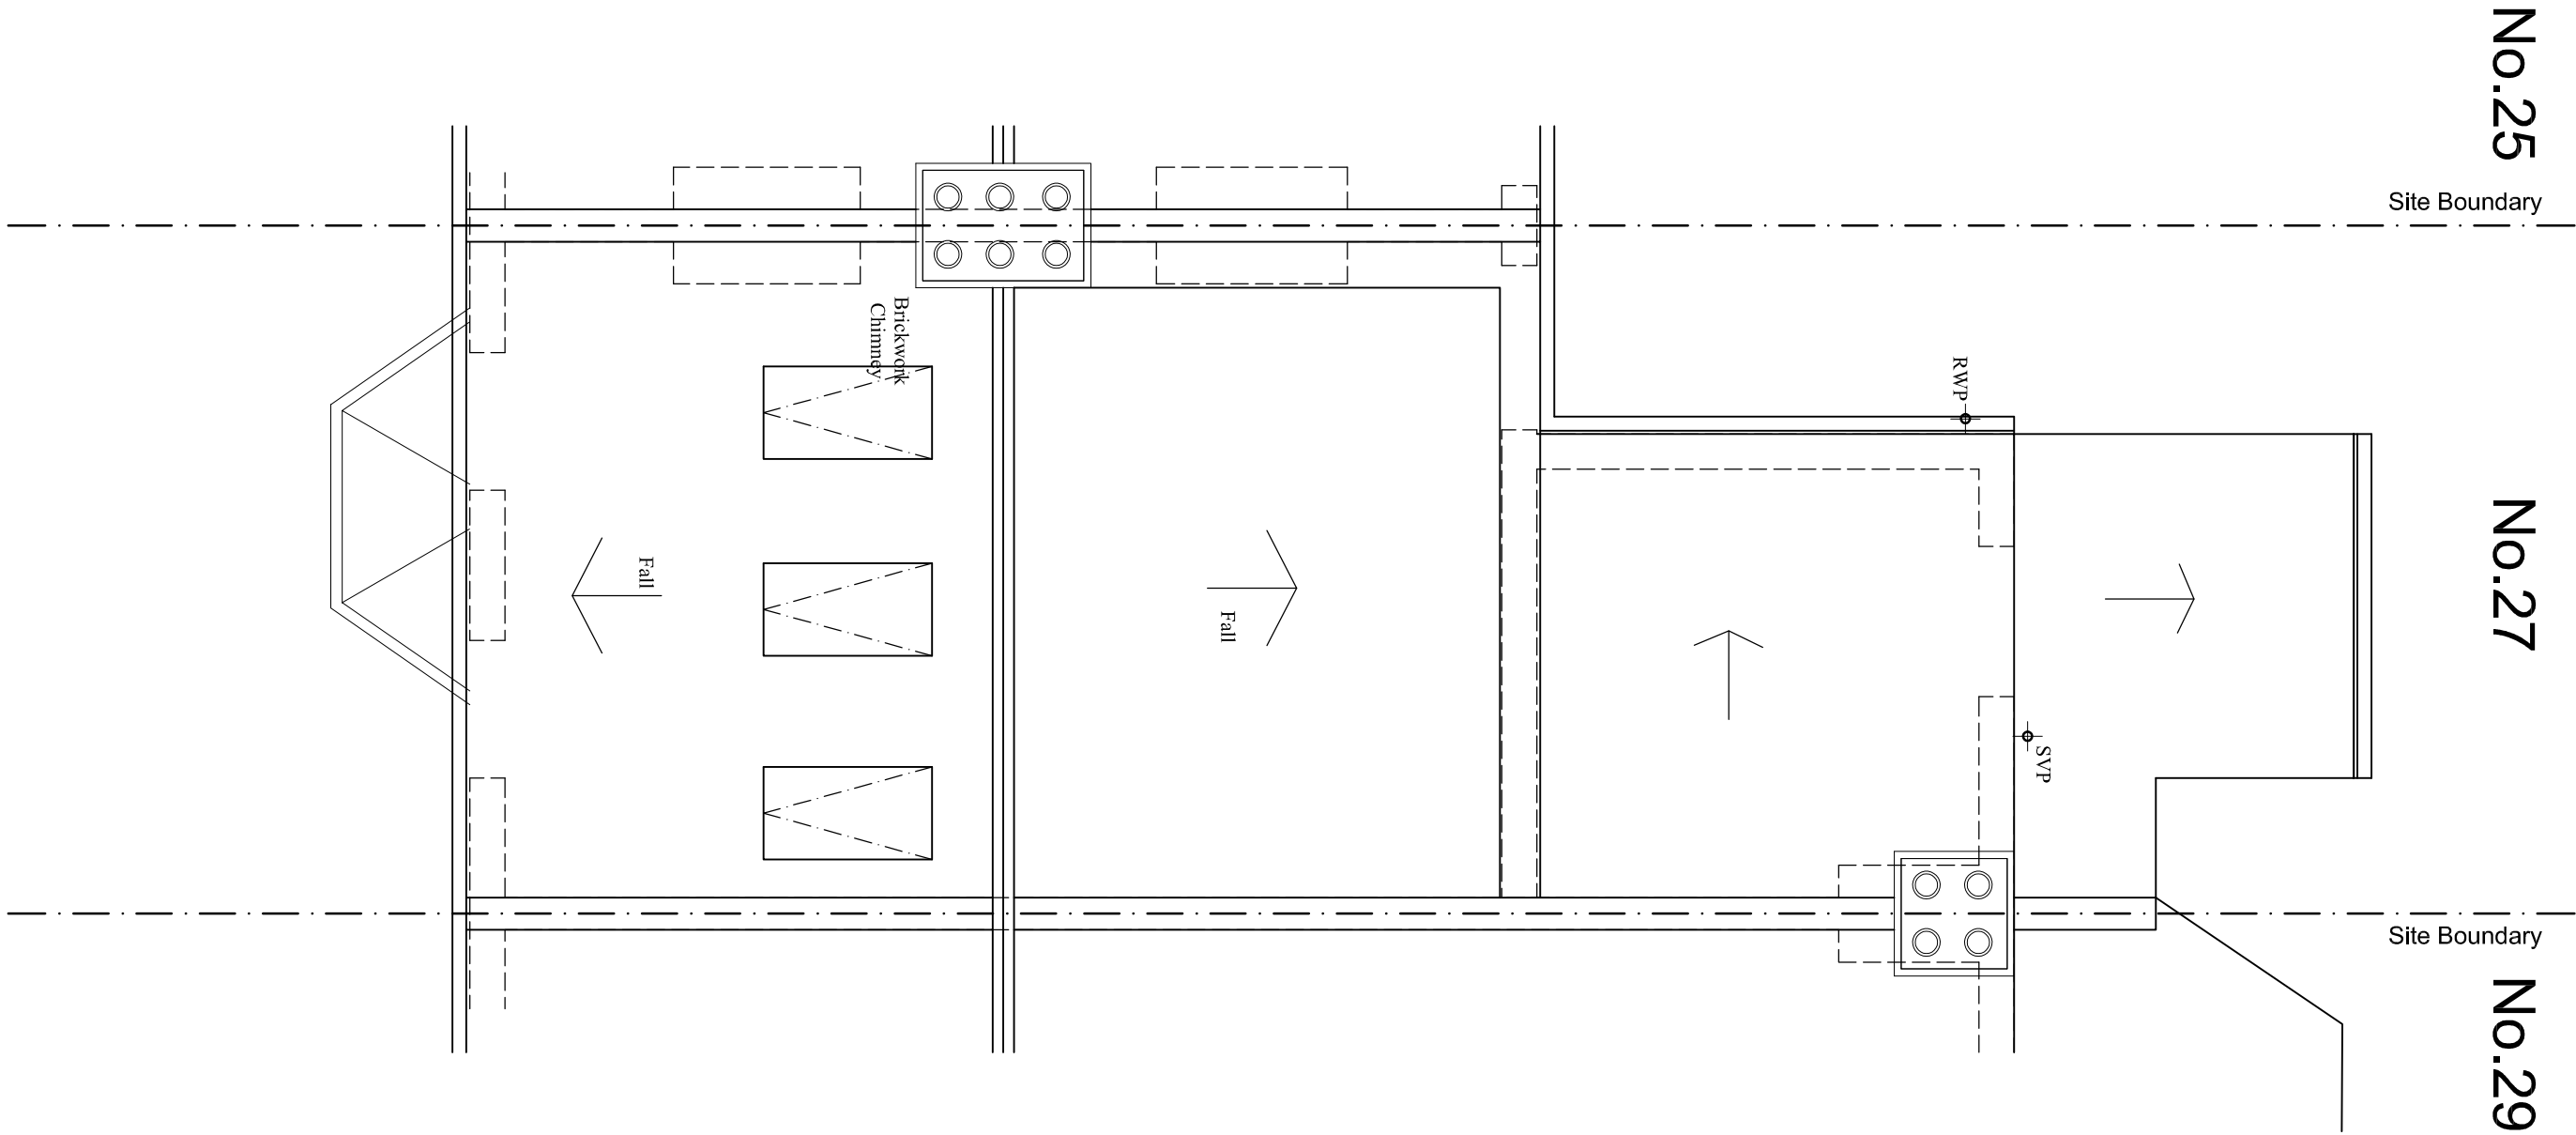

EXISTING ROOF PLAN


MAIN HOUSE WALLS (GROUND FLOOR - FIRST FLOOR) - SOLID BRICKWORK CONSTRUCTION 215mm blk
ROOFS - CONCRETE TILES COLOUR GRANGE
DOORS - SOLID OAK TIMBER
WINDOWS - SASHED

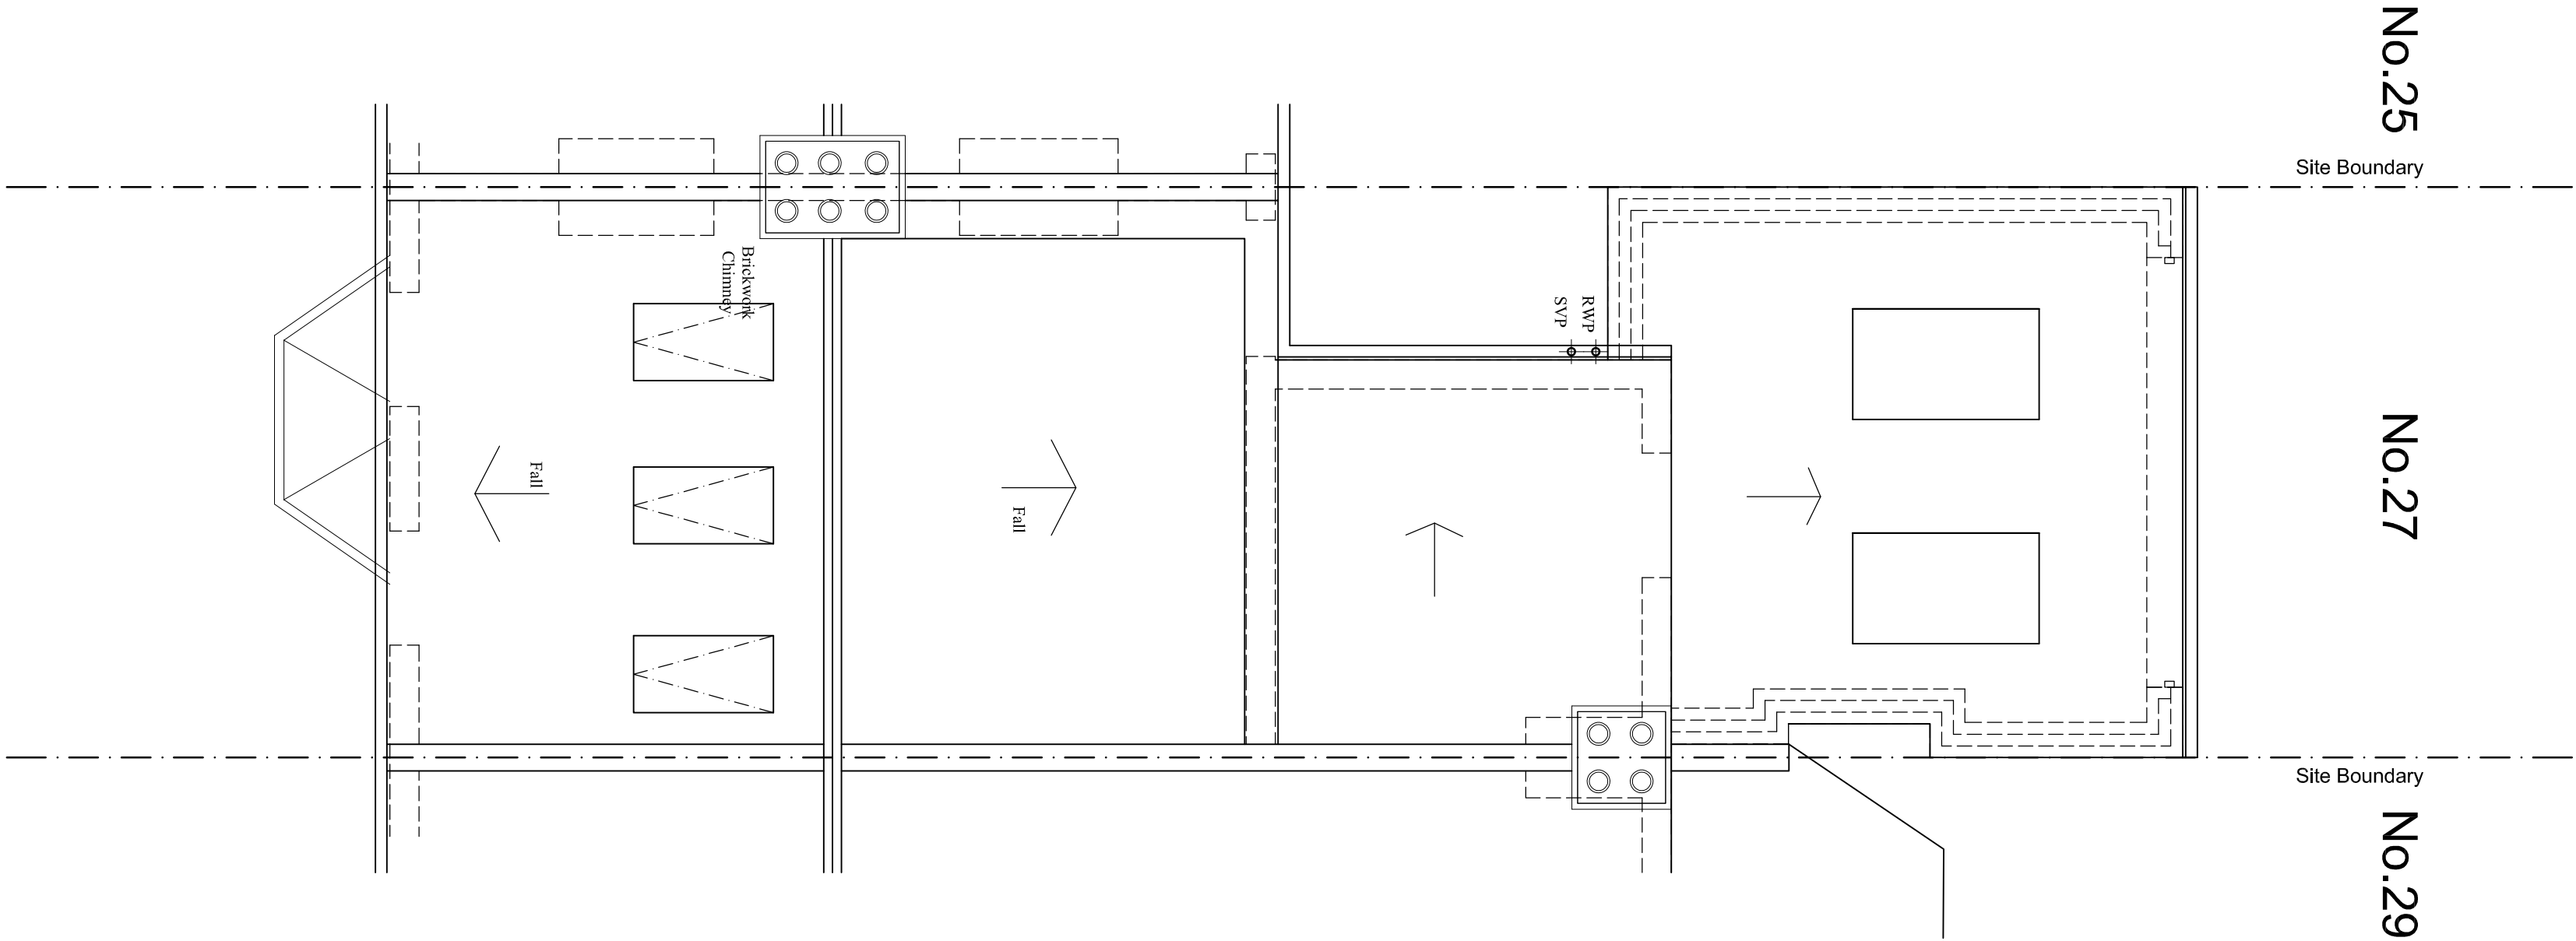

PROPOSED ROOF PLAN

MAIN HOUSE WALLS (GROUND FLOOR - FIRST FLOOR) - SOLID BRICKWORK CONSTRUCTION 215mm blk
ROOFS - CONCRETE TILES COLOUR GRANGE
DOORS - SOLID OAK TIMBER
WINDOWS - SASHED

DRAWING SCALE.

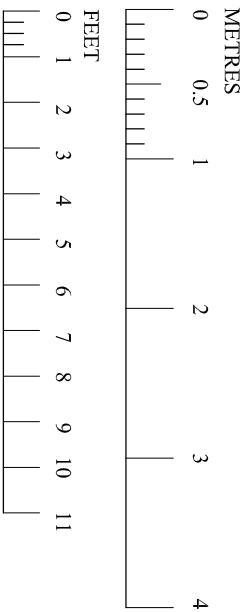

1	20/02/25	AJS	Issued for Planning approval
Ver	Date	Drawn	Amendment

Mr & Mrs BROWNE
27, ASHFIELD ROAD
LONDON, N4 1NY

PROPOSED SINGLE STOREY
REAR EXTENSION
EXISTING & PROPOSED
LAYOUTS

Status

PLANNING ISSUE

Drawn A.Sparks

Scales 1:50

Drawing No 1400-03 Ver 1