


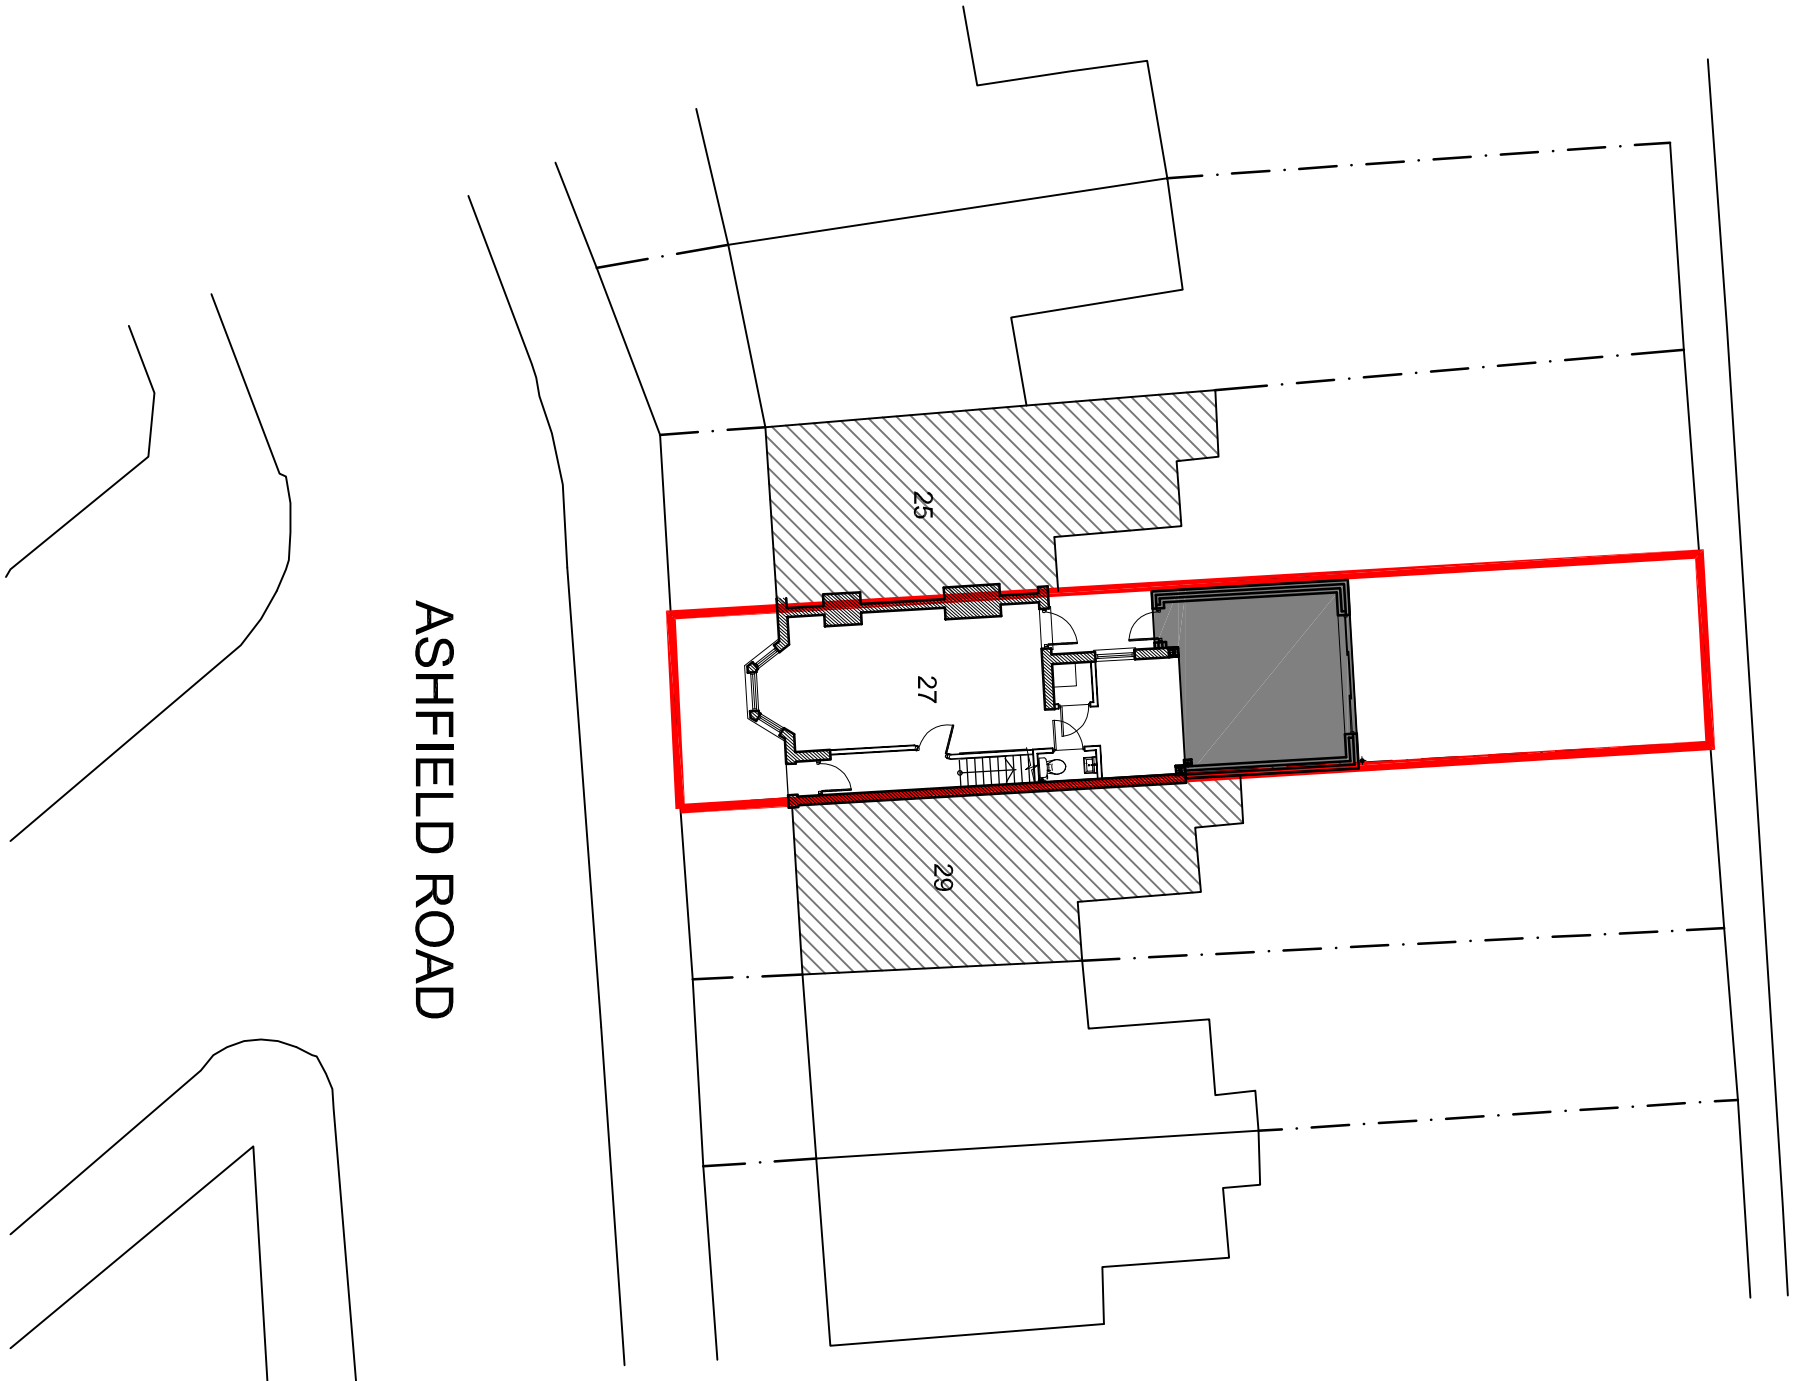


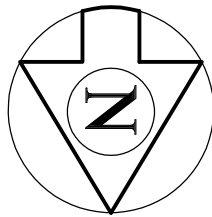

SITE PLAN (1:200)

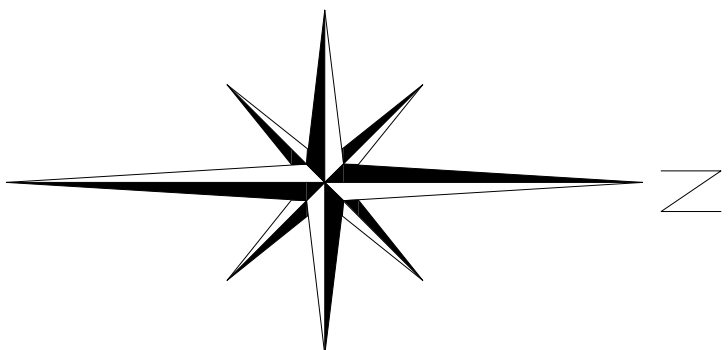

LOCATION PLAN (1:1250)

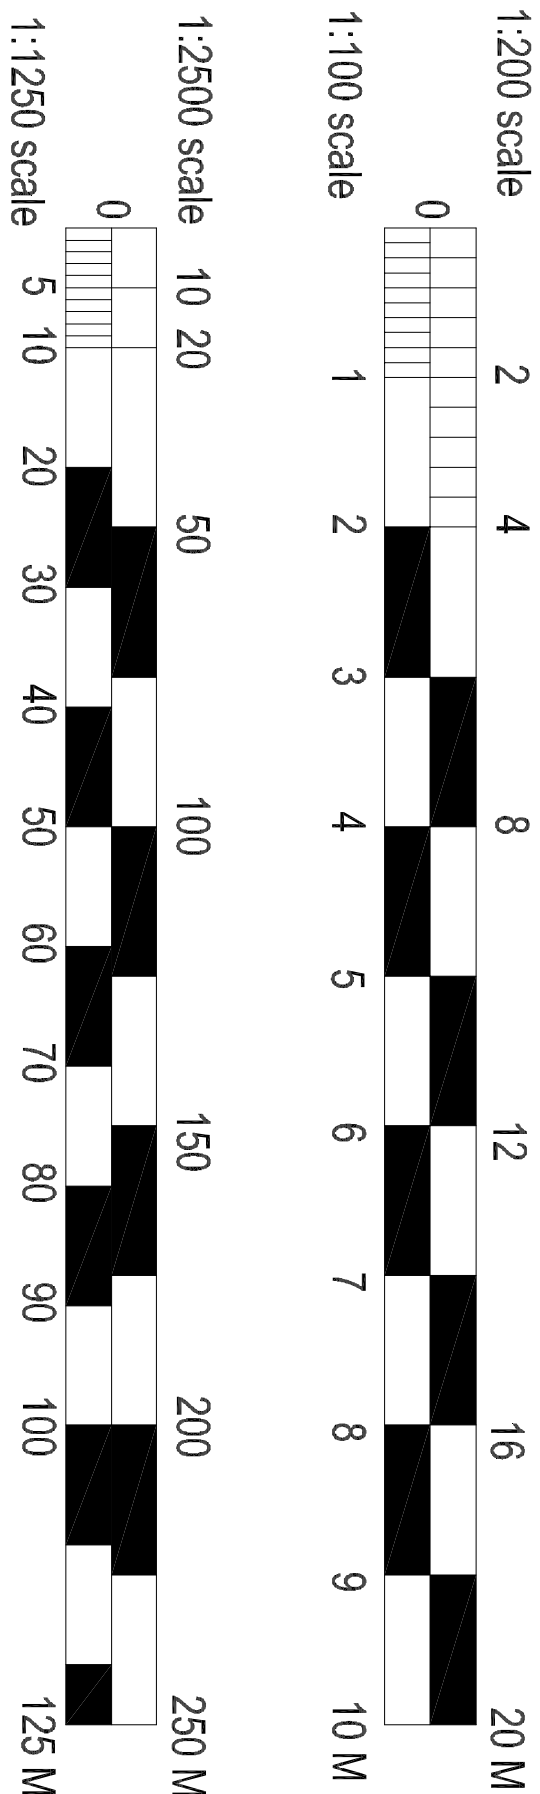

1	20/02/23	AUS Issued for Planning approval
Ver	Date	Drawn
		Amendment

Mr & Mrs BROWNE
27, ASHFIELD ROAD
LONDON, N4 1NY
PROPOSED SINGLE STOREY
REAR EXTENSION
SITE PLAN

Status

PLANNING ISSUE

Drawn A. Sparks

Scales AS SHOWN

Drawing No Ver

1400-SP01 1