



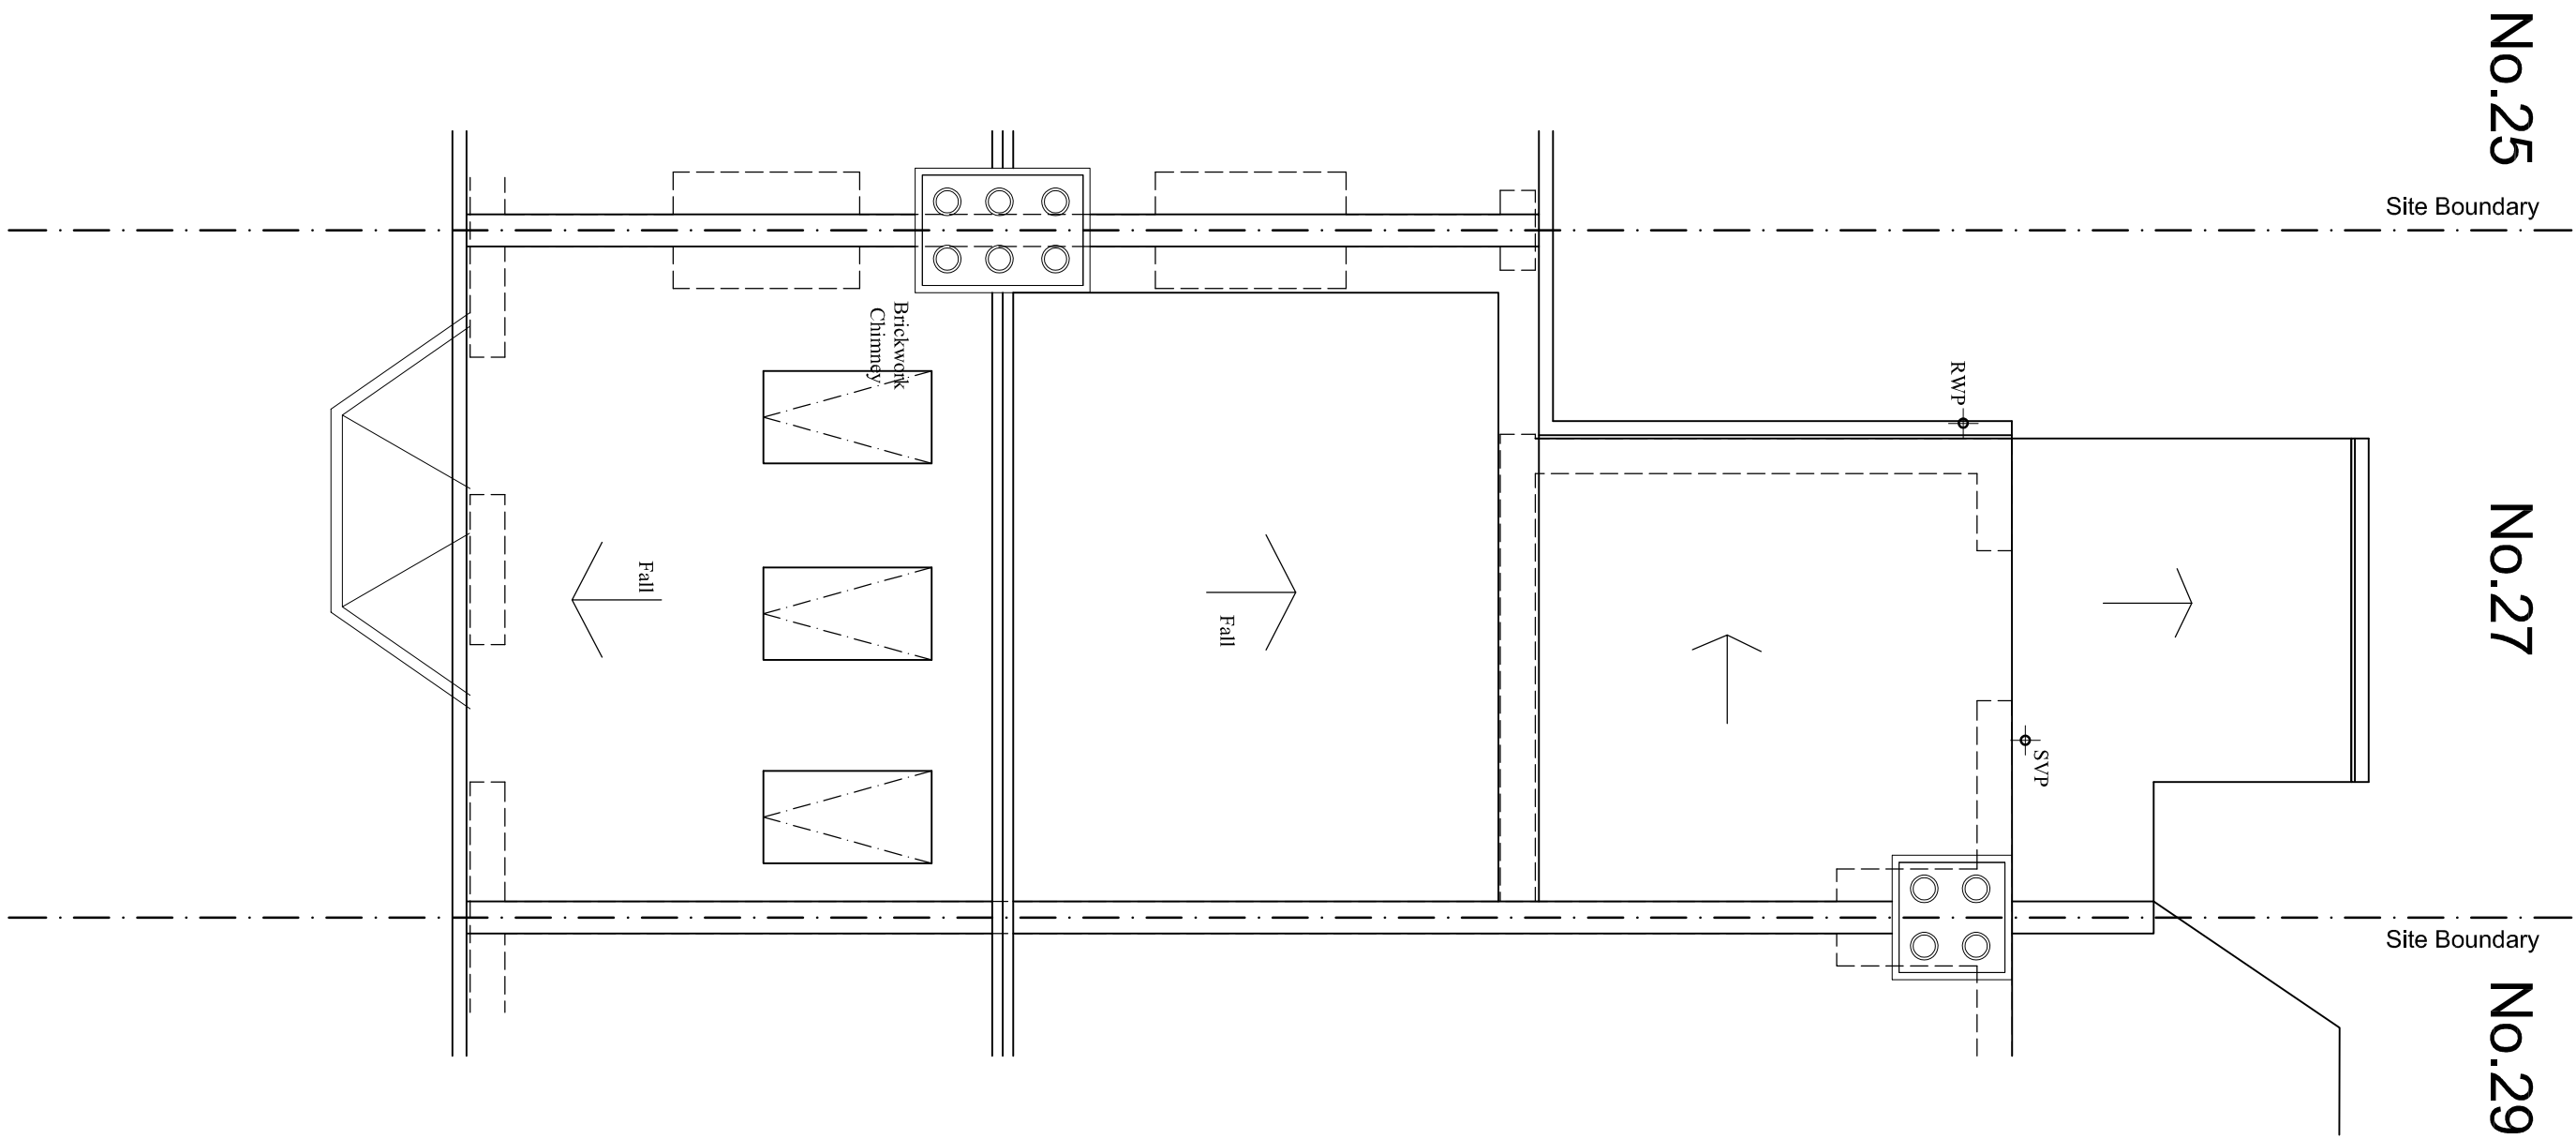

EXISTING ROOF PLAN


MAIN HOUSE WALLS (GROUND FLOOR - FIRST FLOOR) - SOLID BRICKWORK CONSTRUCTION 215mm thick
MAIN HOUSE WALLS (FIRST FLOOR - EAVES) - SOLID BRICKWORK CONSTRUCTION 215mm thick
ROOFS - CONCRETE TILES COLOUR GRANGE
DOORS - SOLID OAK TIMBER
WINDOWS - SHUTTERED

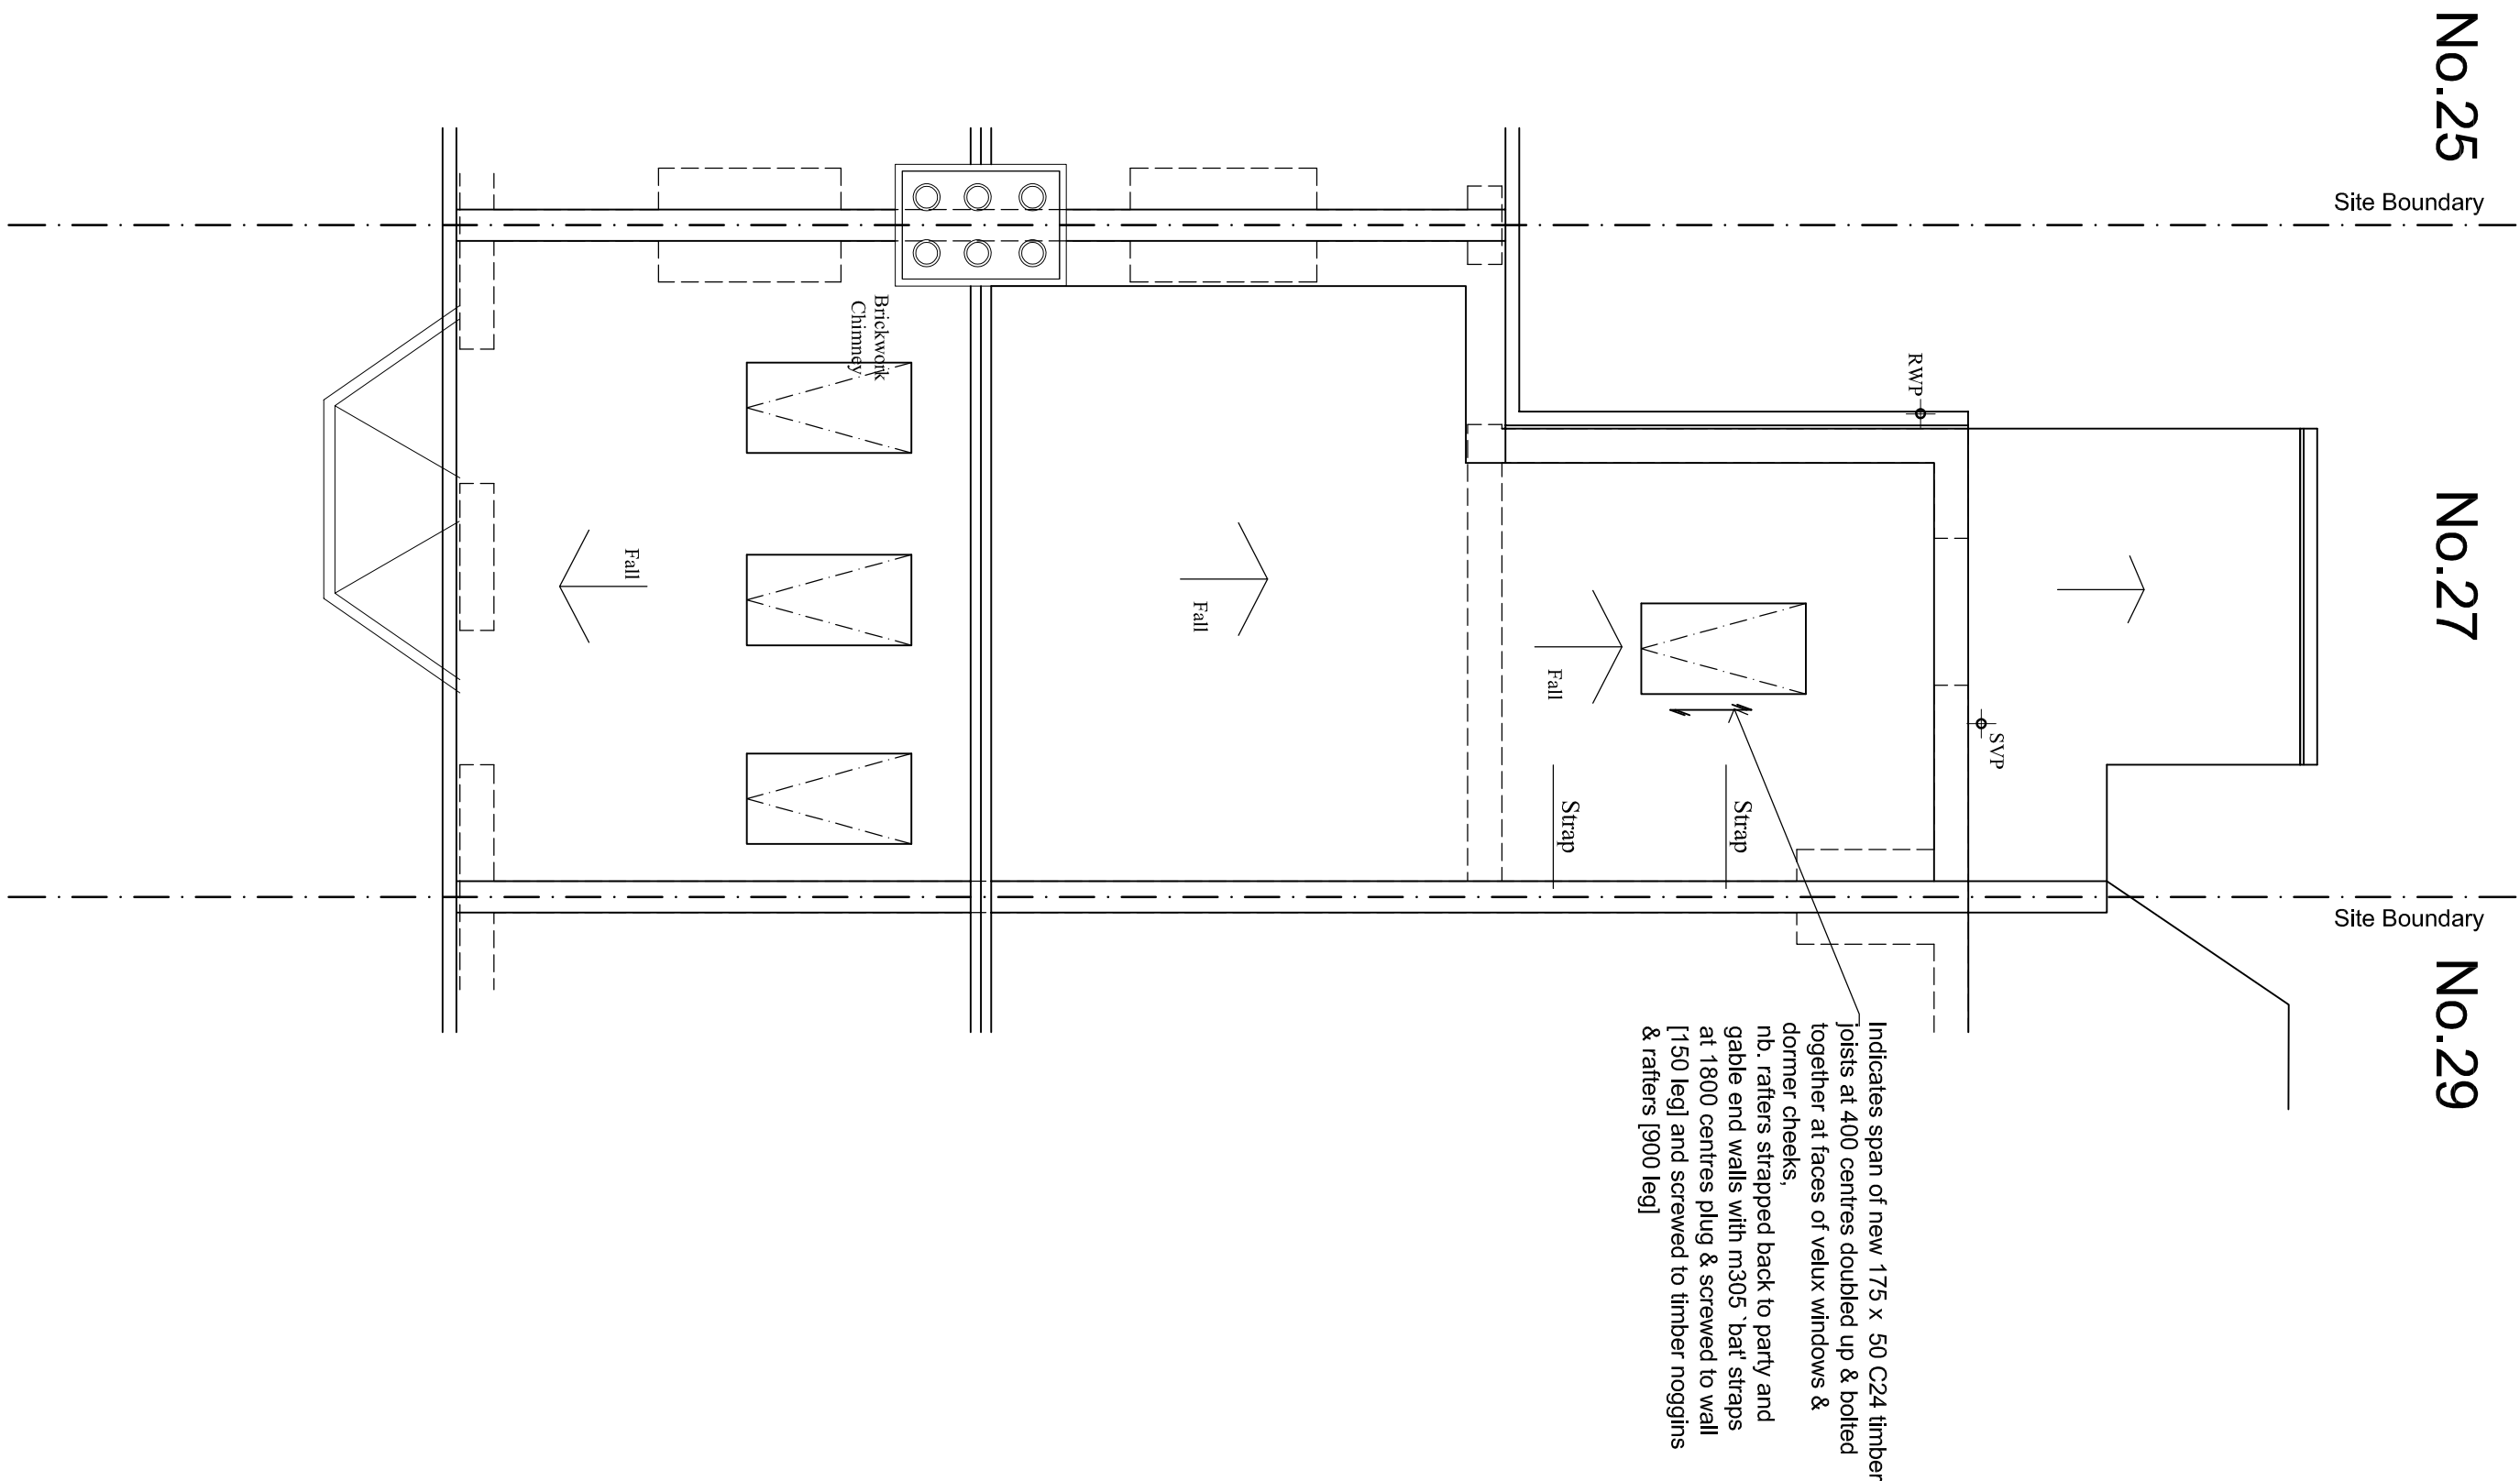

PROPOSED ROOF PLAN

MAIN HOUSE WALLS (GROUND FLOOR - FIRST FLOOR) - SOLID BRICKWORK CONSTRUCTION 215mm thick
MAIN HOUSE WALLS (FIRST FLOOR - EAVES) - SOLID BRICKWORK CONSTRUCTION 215mm thick
ROOFS - CONCRETE TILES COLOUR GRANGE
DOORS - SOLID OAK TIMBER
WINDOWS - SHUTTERED

DRAWING SCALE.

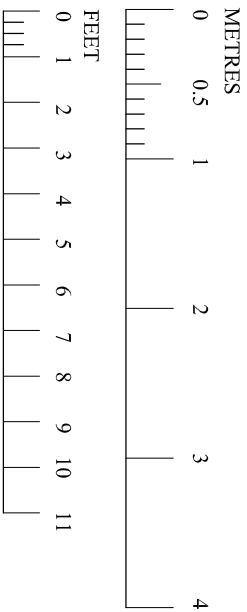

1	20/02/23	AUS Issued for Planning approval
Ver	Date	Drawn / Amendment

Mr & Mrs BROWNE
27, ASHFIELD ROAD
LONDON, N4 1NY
NEW ROOF DORMER
EXTENSION
EXISTING & PROPOSED
LAYOUTS

Status

PLANNING ISSUE

Drawn A.Sparks

Scales 1:50

Drawing No Ver

1400-13

1