



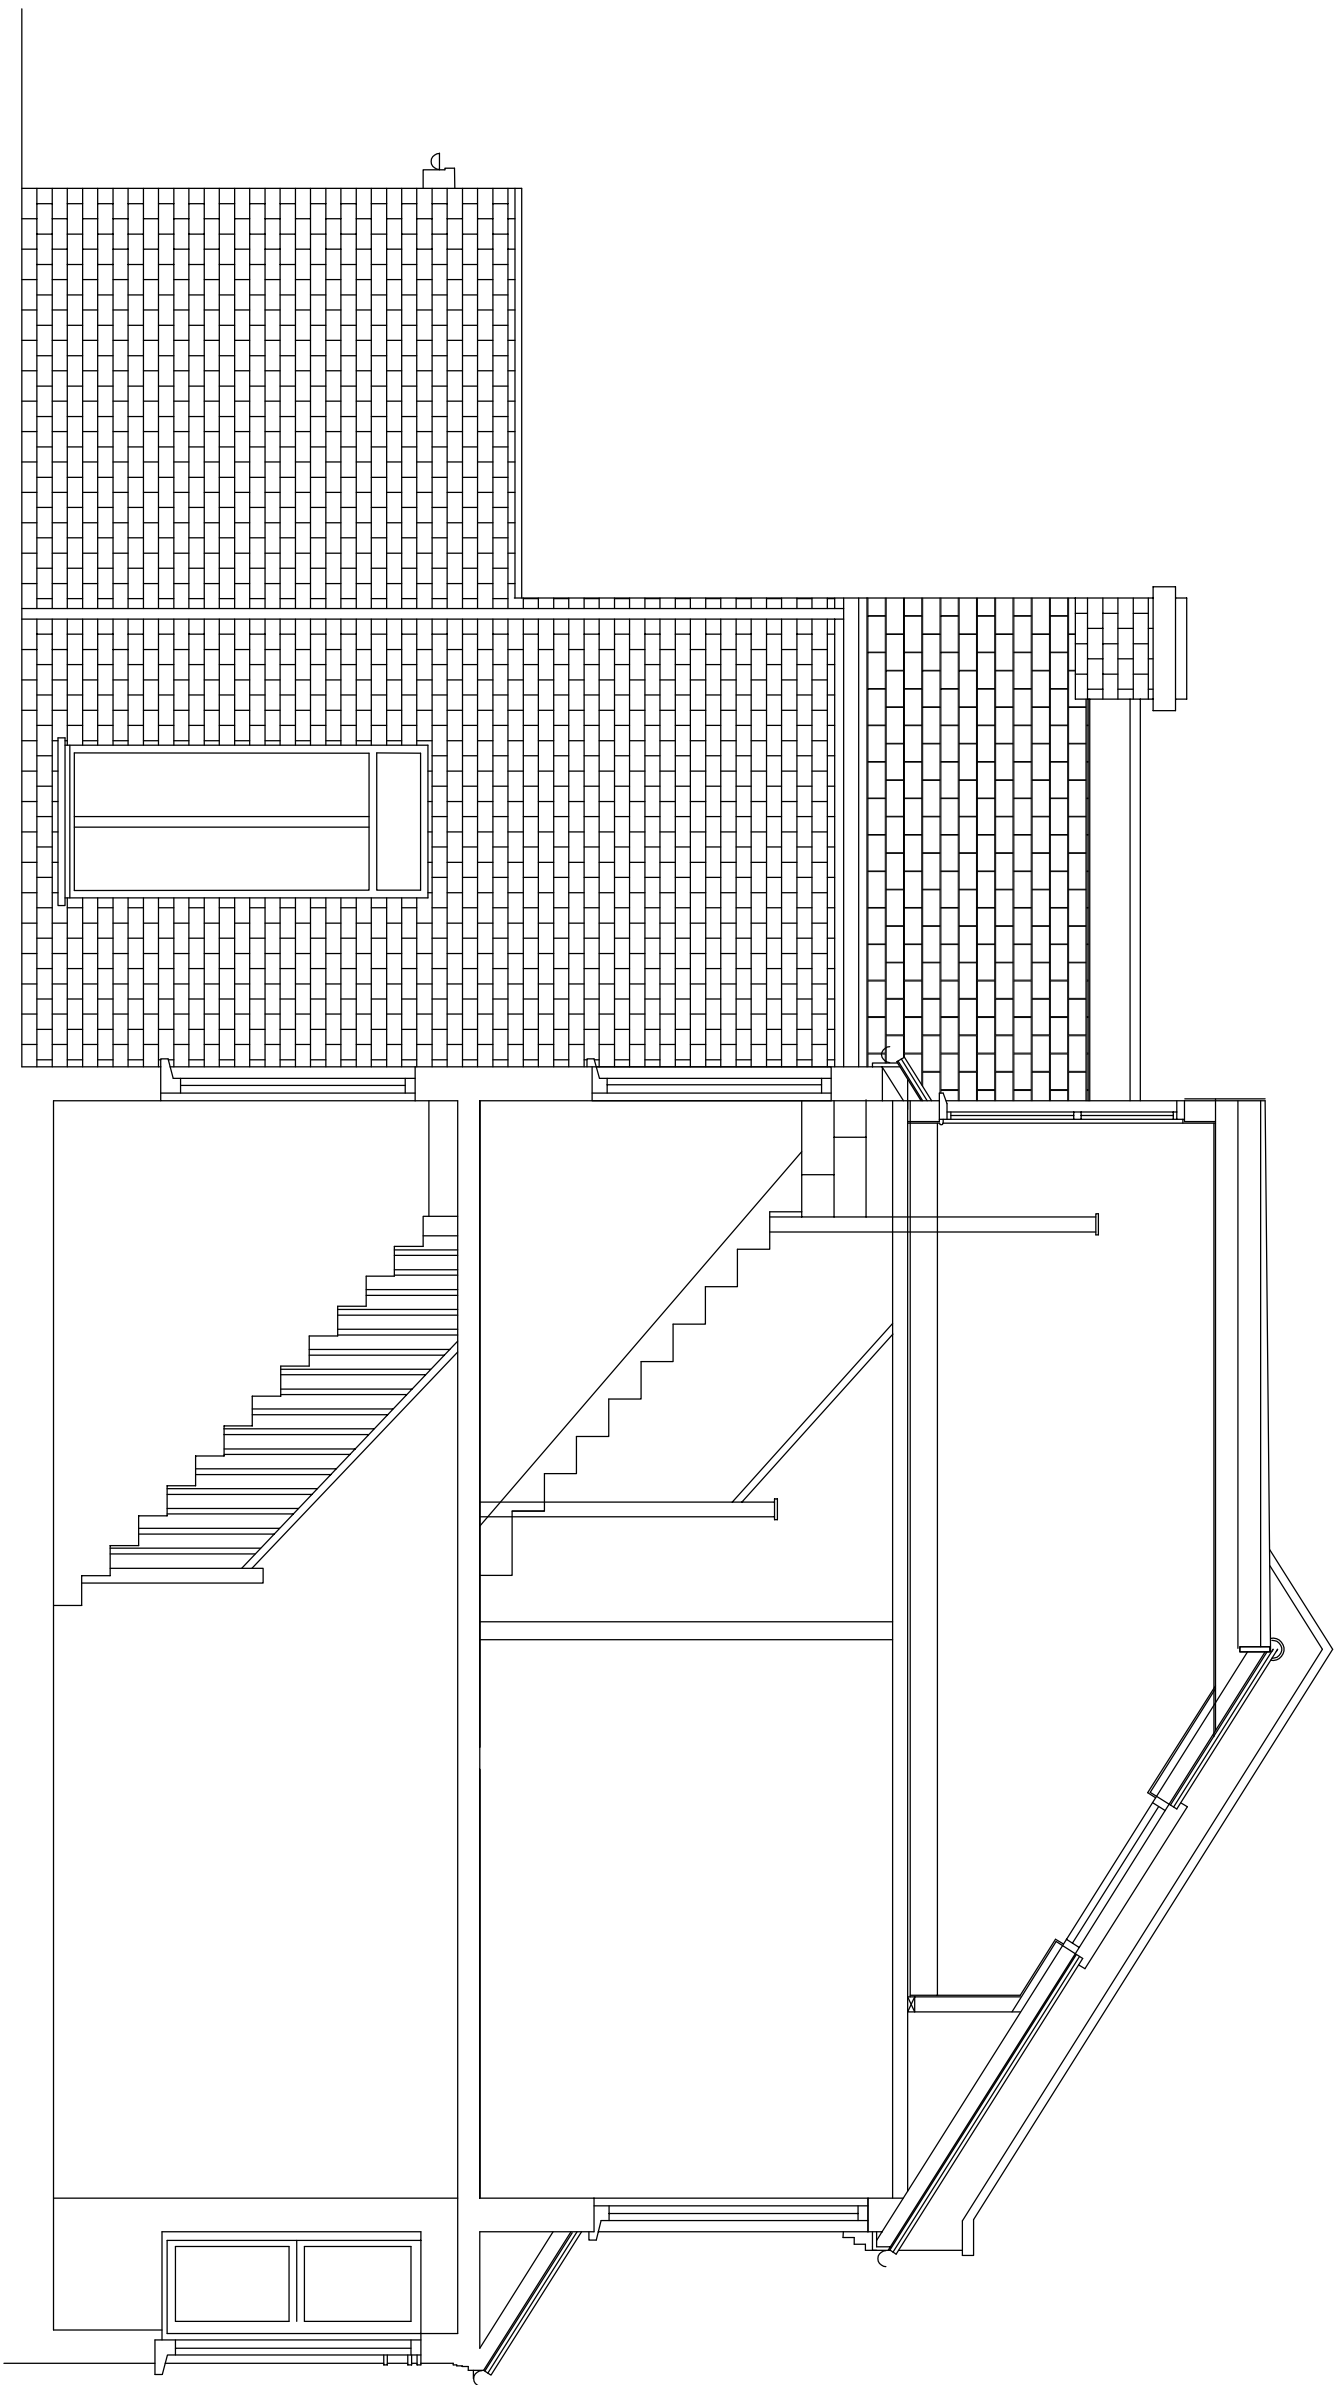


EXISTING SIDE ELEVATION

MAIN HOUSE WALLS (GROUND FLOOR - FIRST FLOOR): SOLID BRICKWORK CONSTRUCTION 215mm thk
MAIN HOUSE WALLS (FIRST FLOOR - EAVES): SOLID BRICKWORK CONSTRUCTION 215mm thk
ROOFS - CONCRETE TILES COLOUR ORANGE
DOORS - SOLID OAK TIMBER
WINDOWS - SHAPED

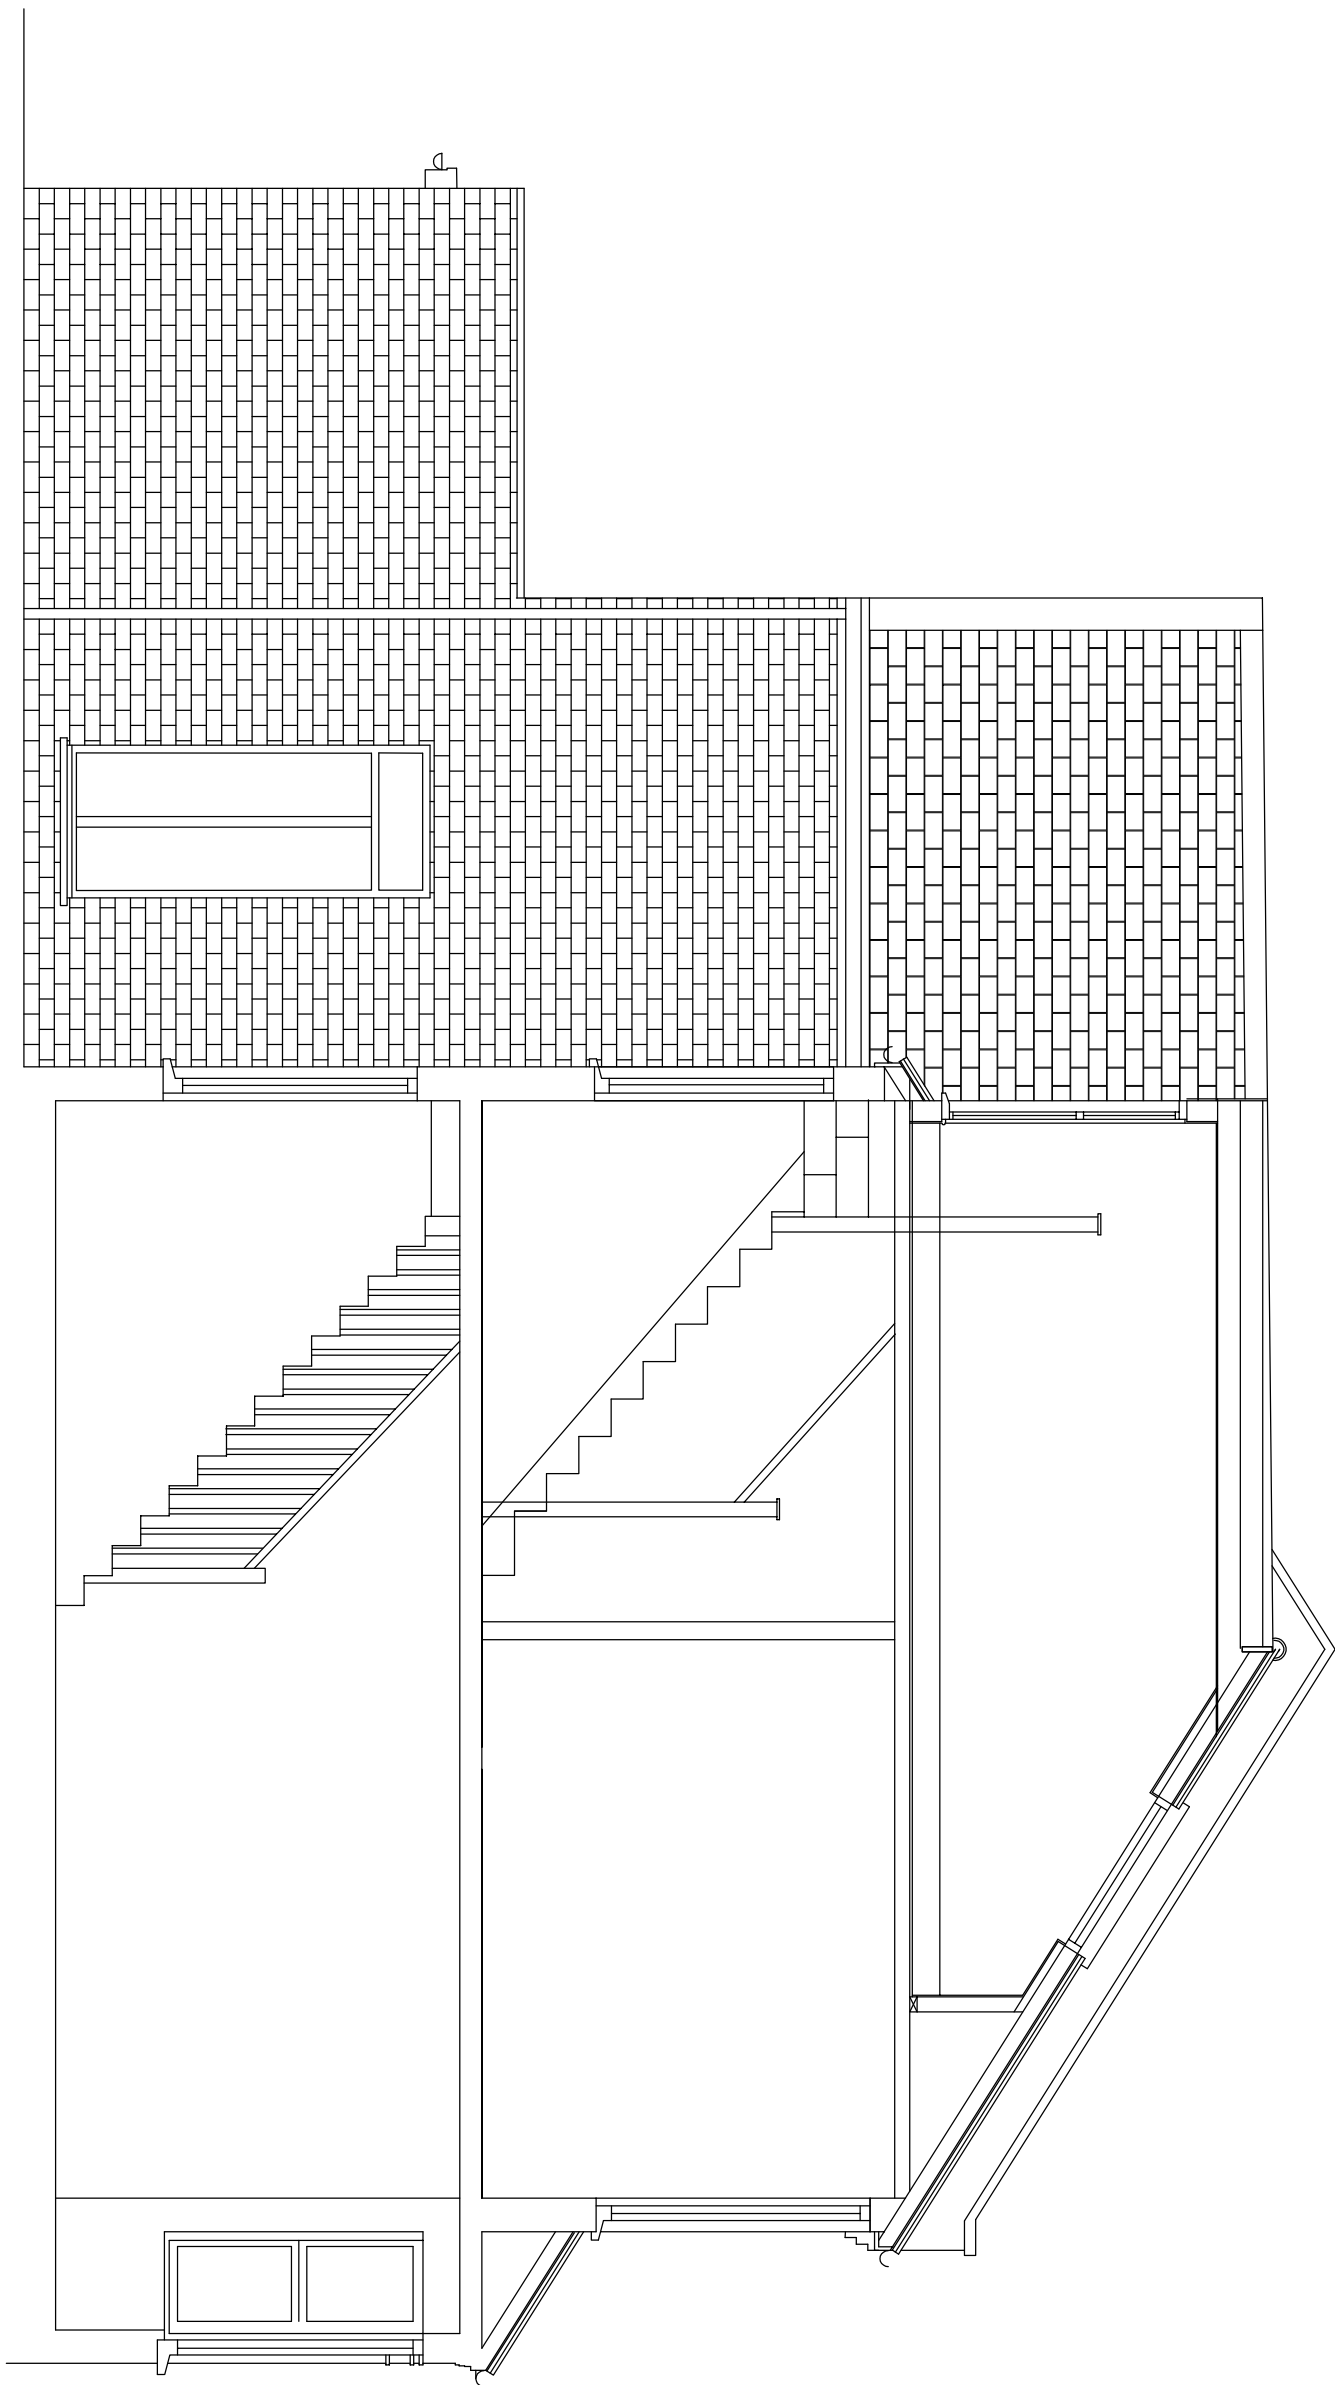


PROPOSED SIDE ELEVATION

MAIN HOUSE WALLS (GROUND FLOOR - FIRST FLOOR): SOLID BRICKWORK CONSTRUCTION 215mm thk
MAIN HOUSE WALLS (FIRST FLOOR - EAVES): SOLID BRICKWORK CONSTRUCTION 215mm thk
ROOFS - CONCRETE TILES COLOUR ORANGE
DOORS - SOLID OAK TIMBER
WINDOWS - SHAPED

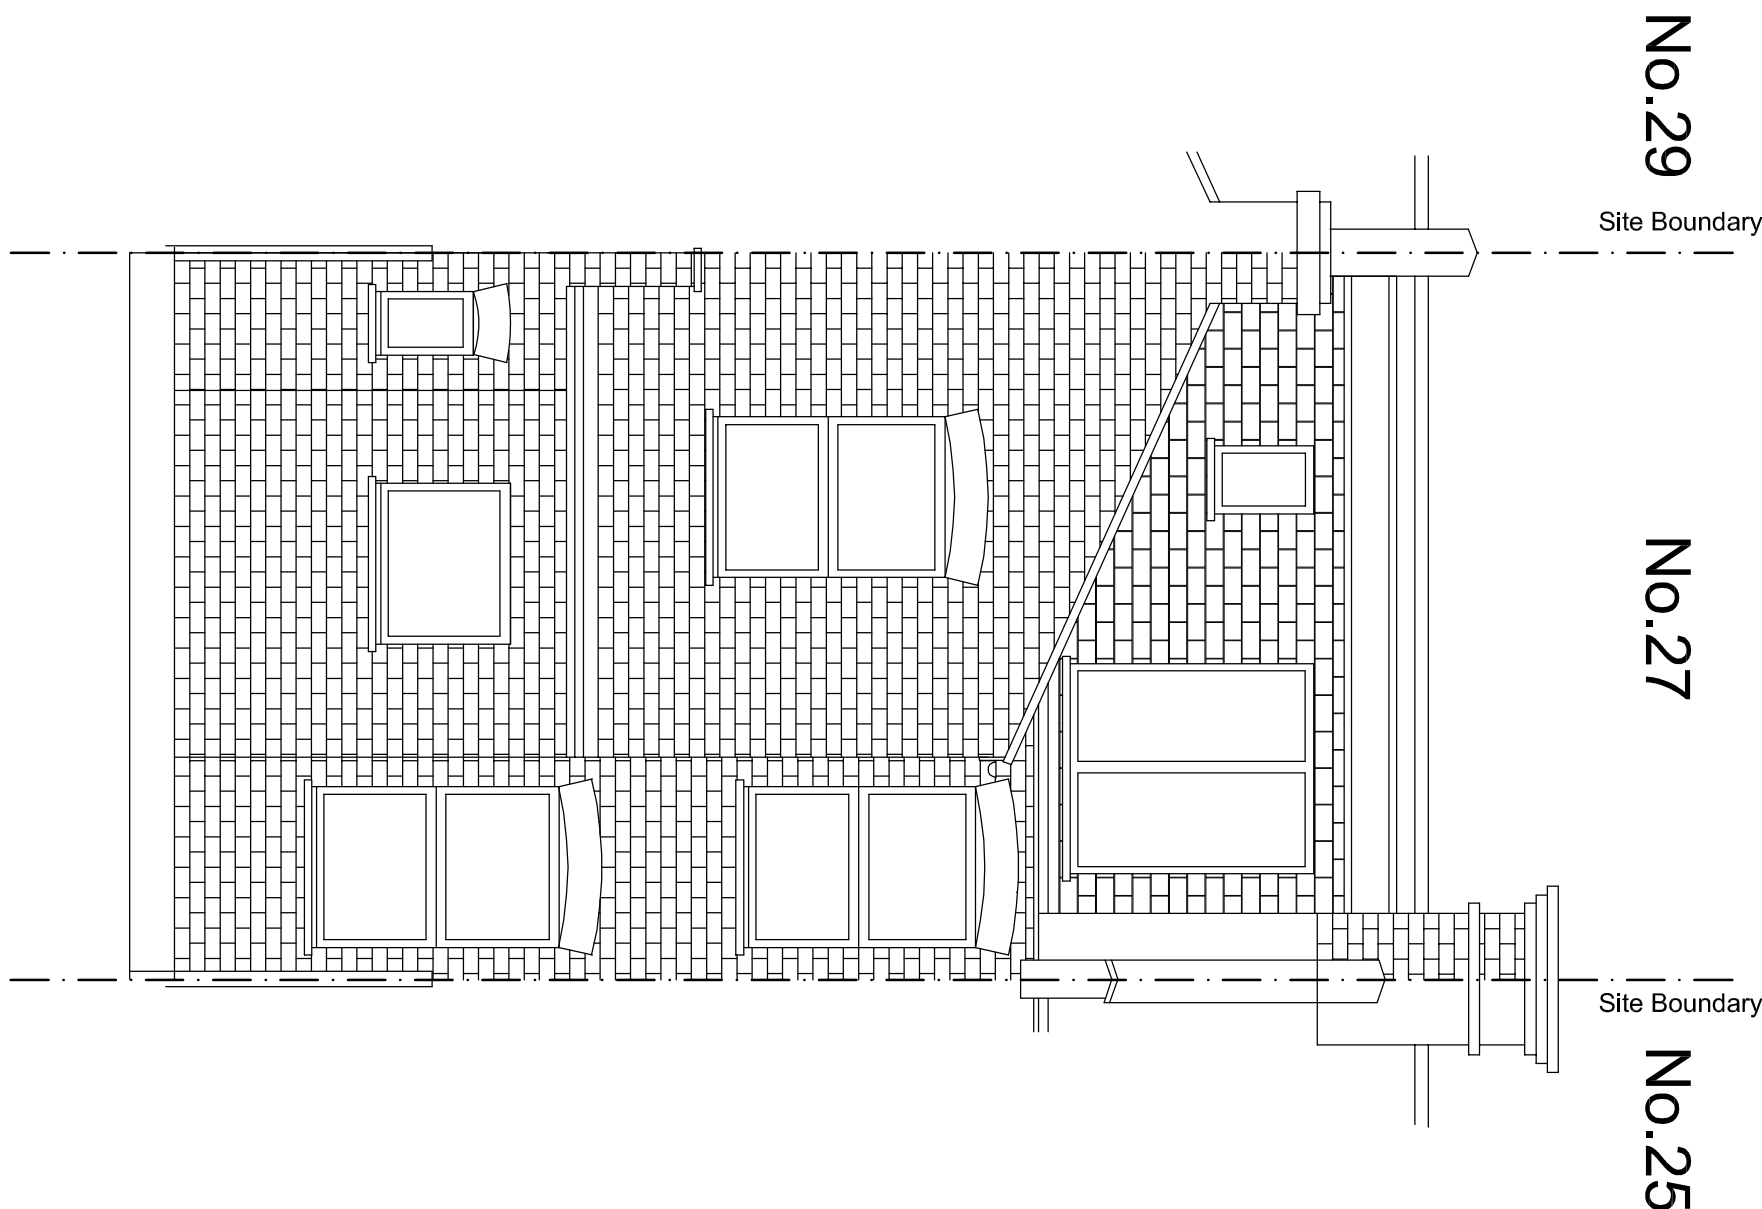

EXISTING REAR ELEVATION


MAIN HOUSE WALLS (GROUND FLOOR - FIRST FLOOR): SOLID BRICKWORK CONSTRUCTION 215mm thk
MAIN HOUSE WALLS (FIRST FLOOR - EAVES): SOLID BRICKWORK CONSTRUCTION 215mm thk
ROOFS - CONCRETE TILES COLOUR ORANGE
DOORS - SOLID OAK TIMBER
WINDOWS - SHAPED

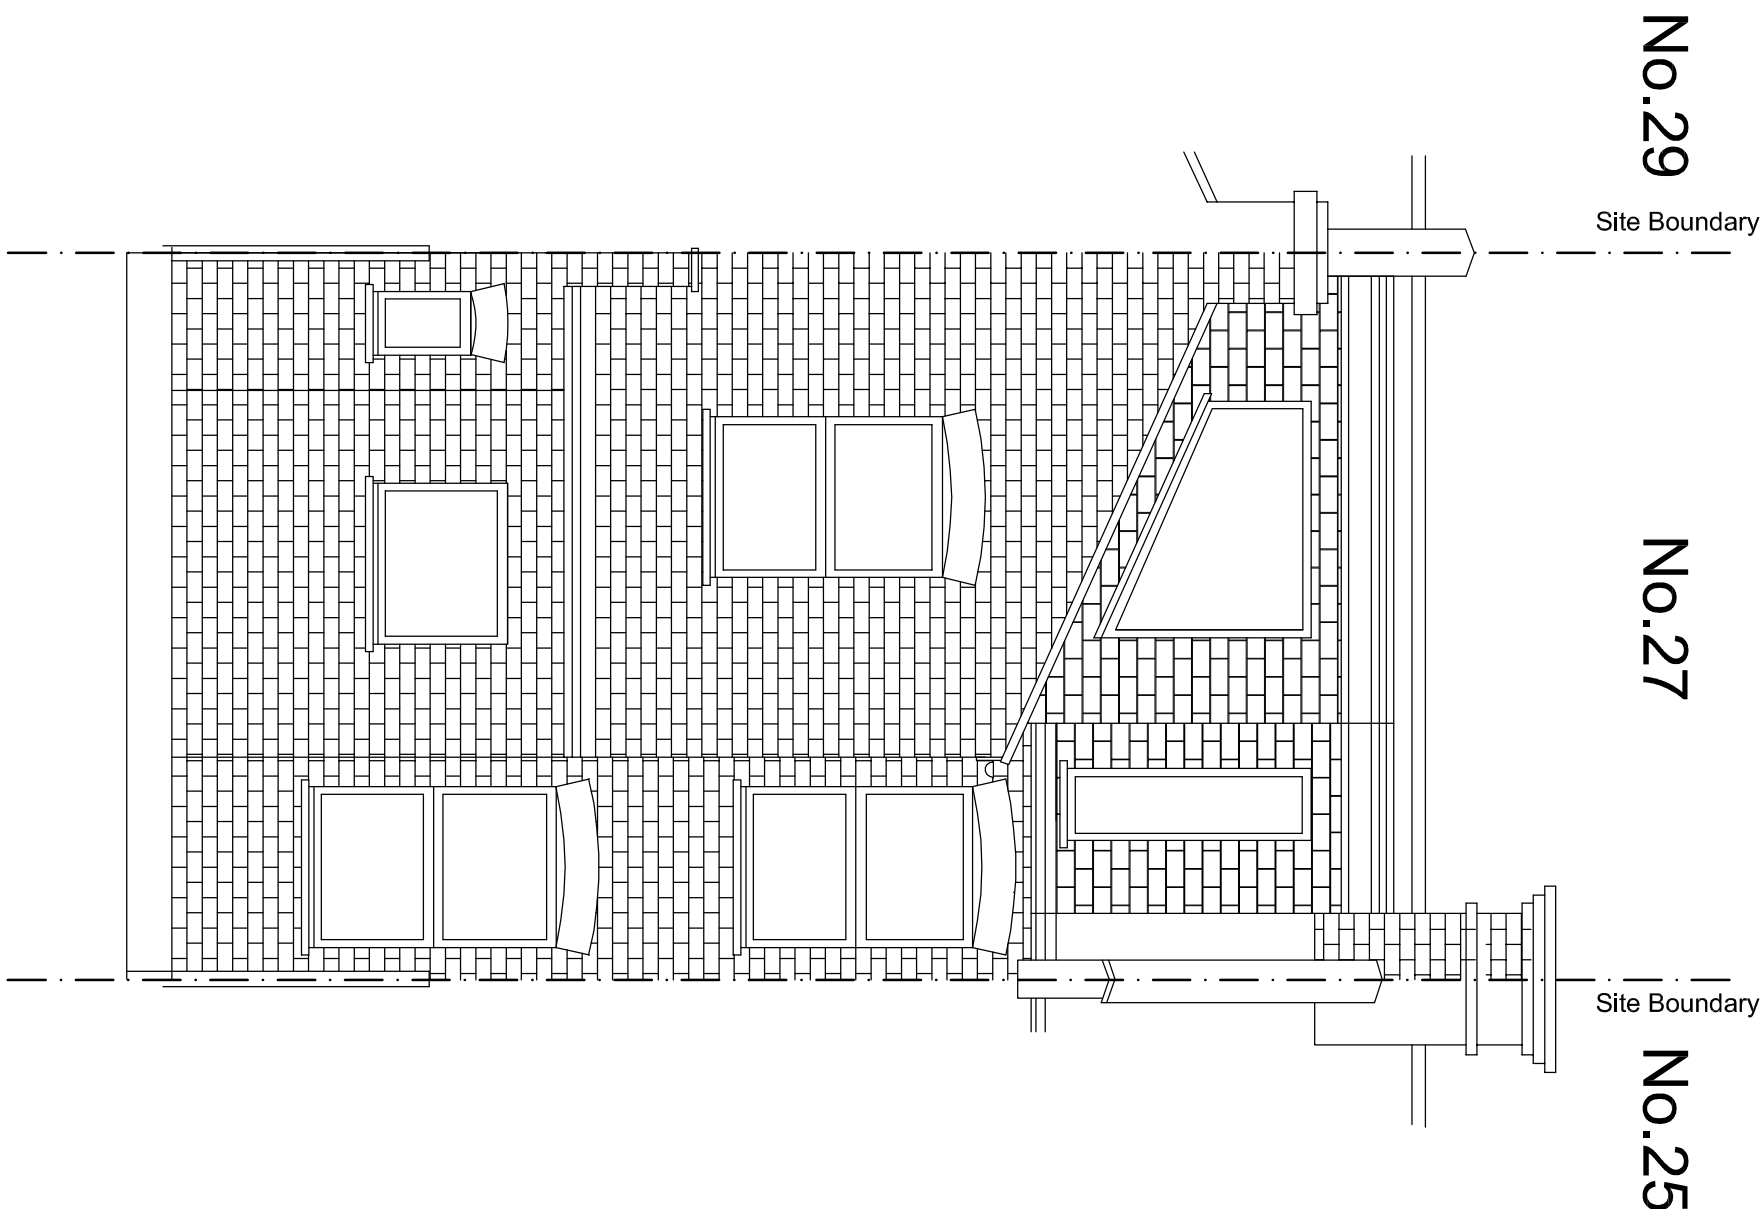

PROPOSED REAR ELEVATION

MAIN HOUSE WALLS (GROUND FLOOR - FIRST FLOOR): SOLID BRICKWORK CONSTRUCTION 215mm thk
MAIN HOUSE WALLS (FIRST FLOOR - EAVES): SOLID BRICKWORK CONSTRUCTION 215mm thk
ROOFS - CONCRETE TILES COLOUR ORANGE
DOORS - SOLID OAK TIMBER
WINDOWS - SHAPED

DRAWING SCALE.

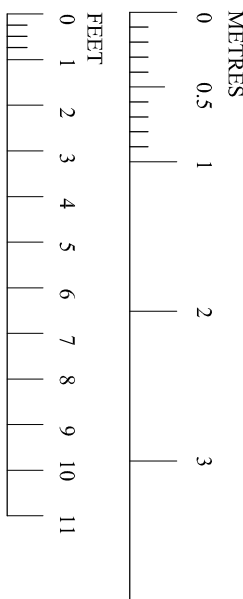

1	20/02/24	AJS	Issued for Planning approval
Ver	Date	Drawn	Amendment

Mr & Mrs BROWNE
27, ASHFIELD ROAD
LONDON, N4 1NY
NEW ROOF DORMER
EXTENSION
EXISTING & PROPOSED
ELEVATIONS

Status
PLANNING ISSUE

Drawn A.Sparks

Scales 1:50

Drawing No 1400-14 Ver 1