


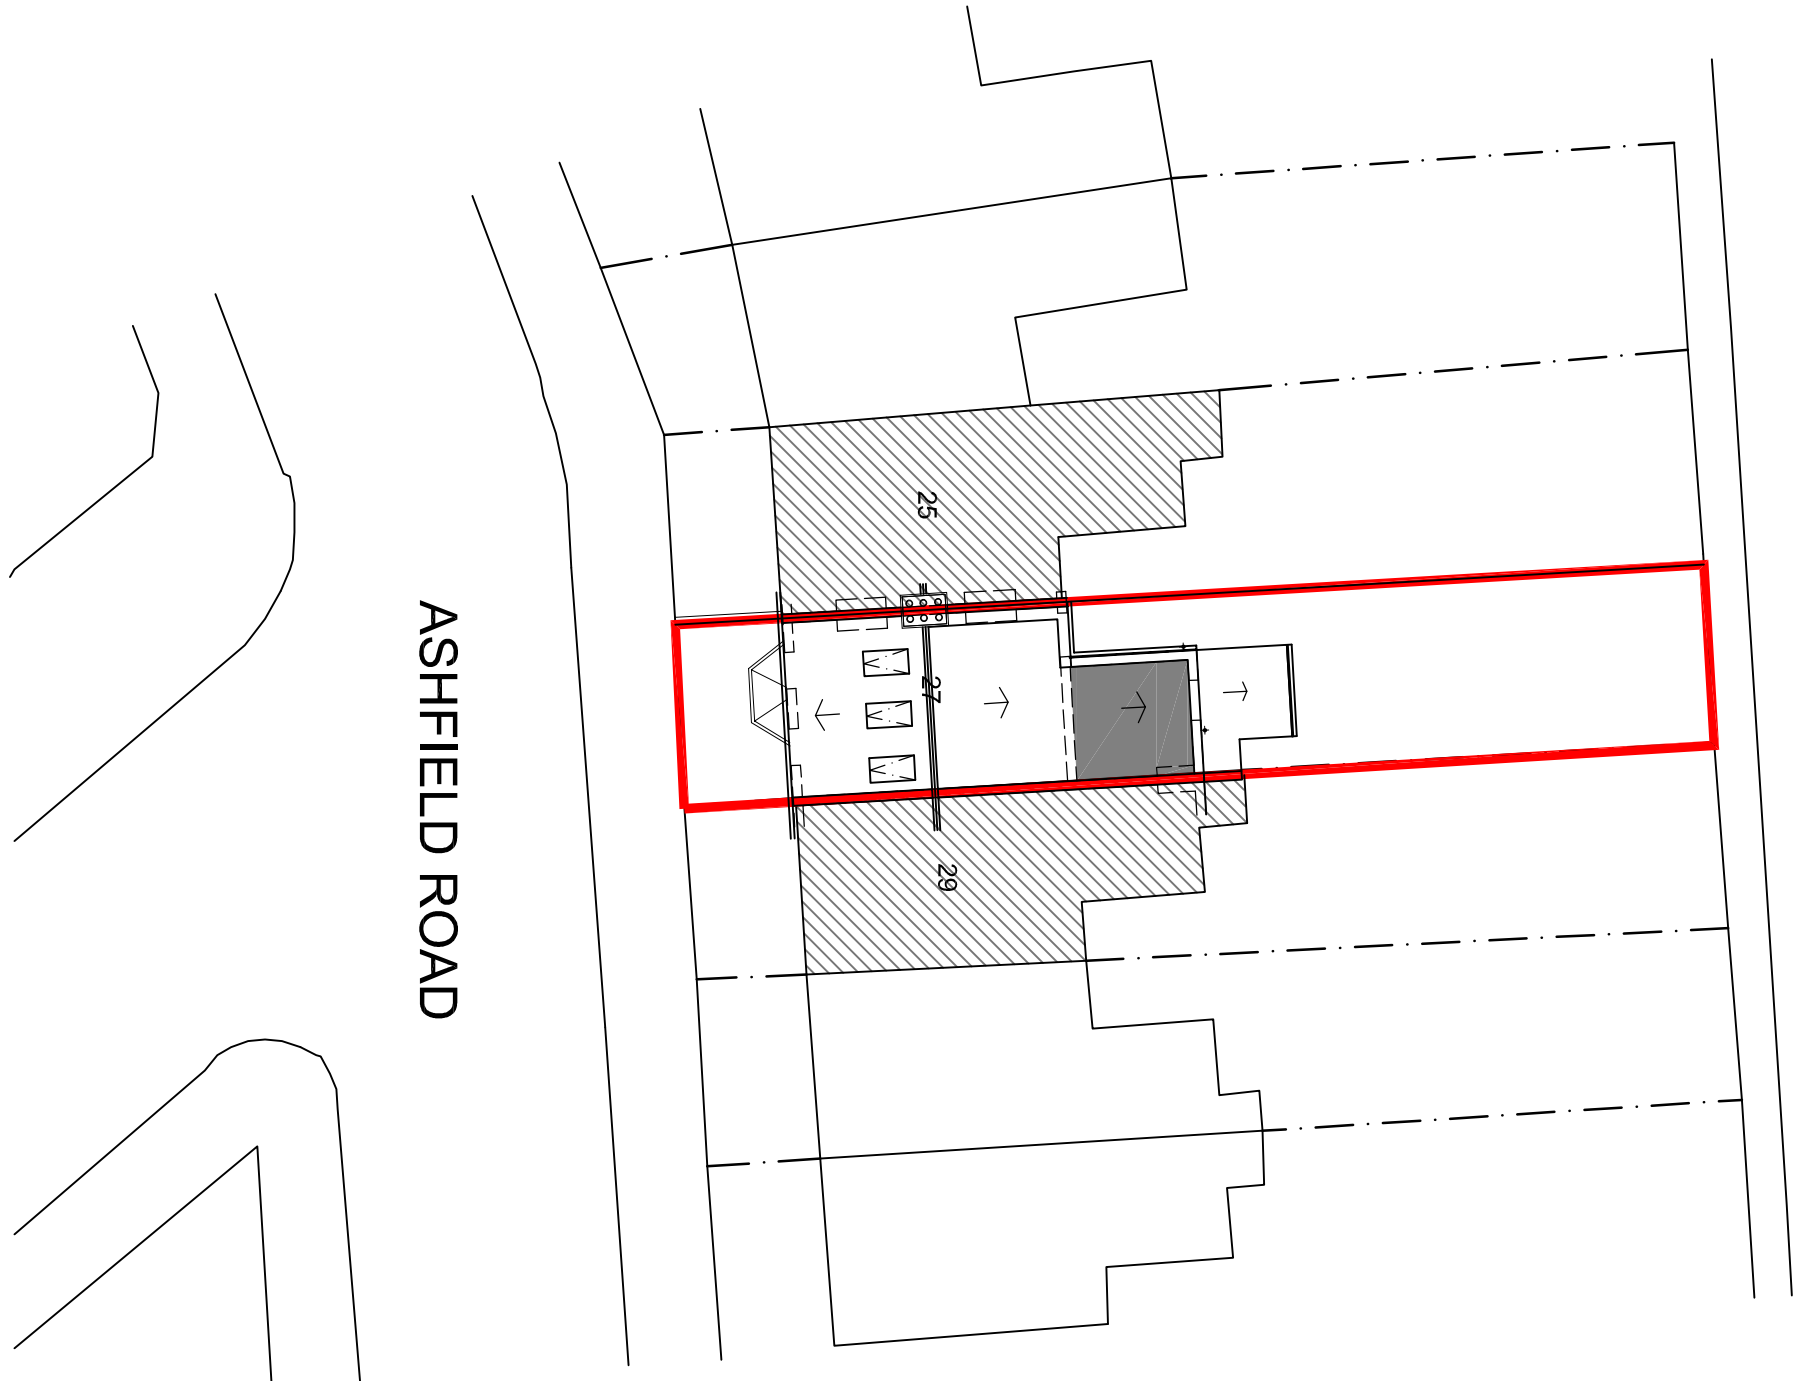


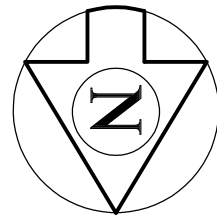

SITE PLAN (1:200)

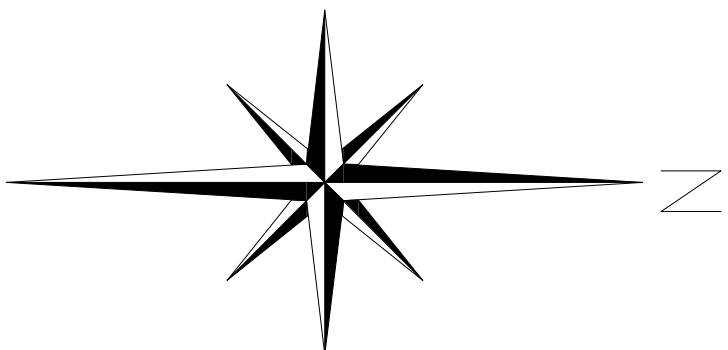

LOCATION PLAN (1:1250)

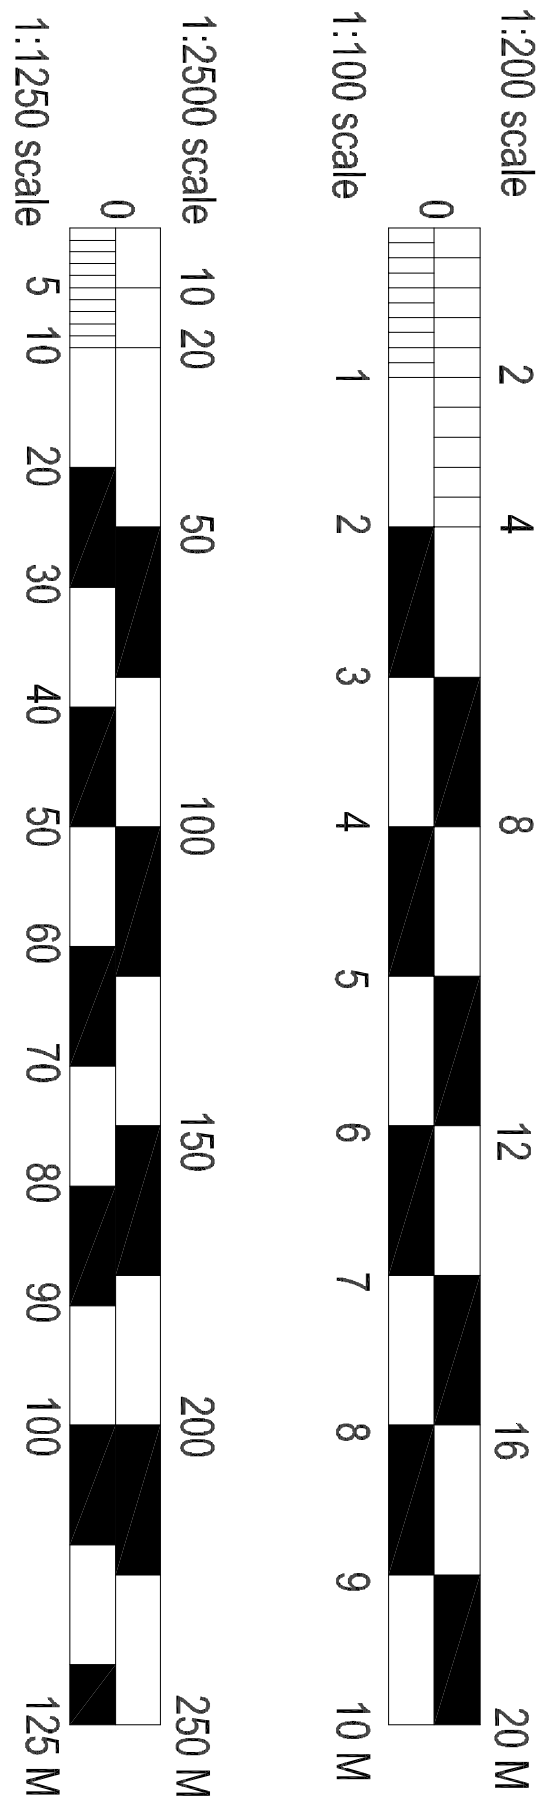

1	20/02/20	AUS Issued for Planning approval
Ver	Date	Drawn
		Amendment

Mr & Mrs BROWNE
27, ASHFIELD ROAD
LONDON, N4 1NY
NEW ROOF DORMER
EXTENSION
SITE PLAN

PLANNING ISSUE

Drawn	A.Sparks
Scales	AS SHOWN
Drawing No	Ver
1400-SPR01	1