


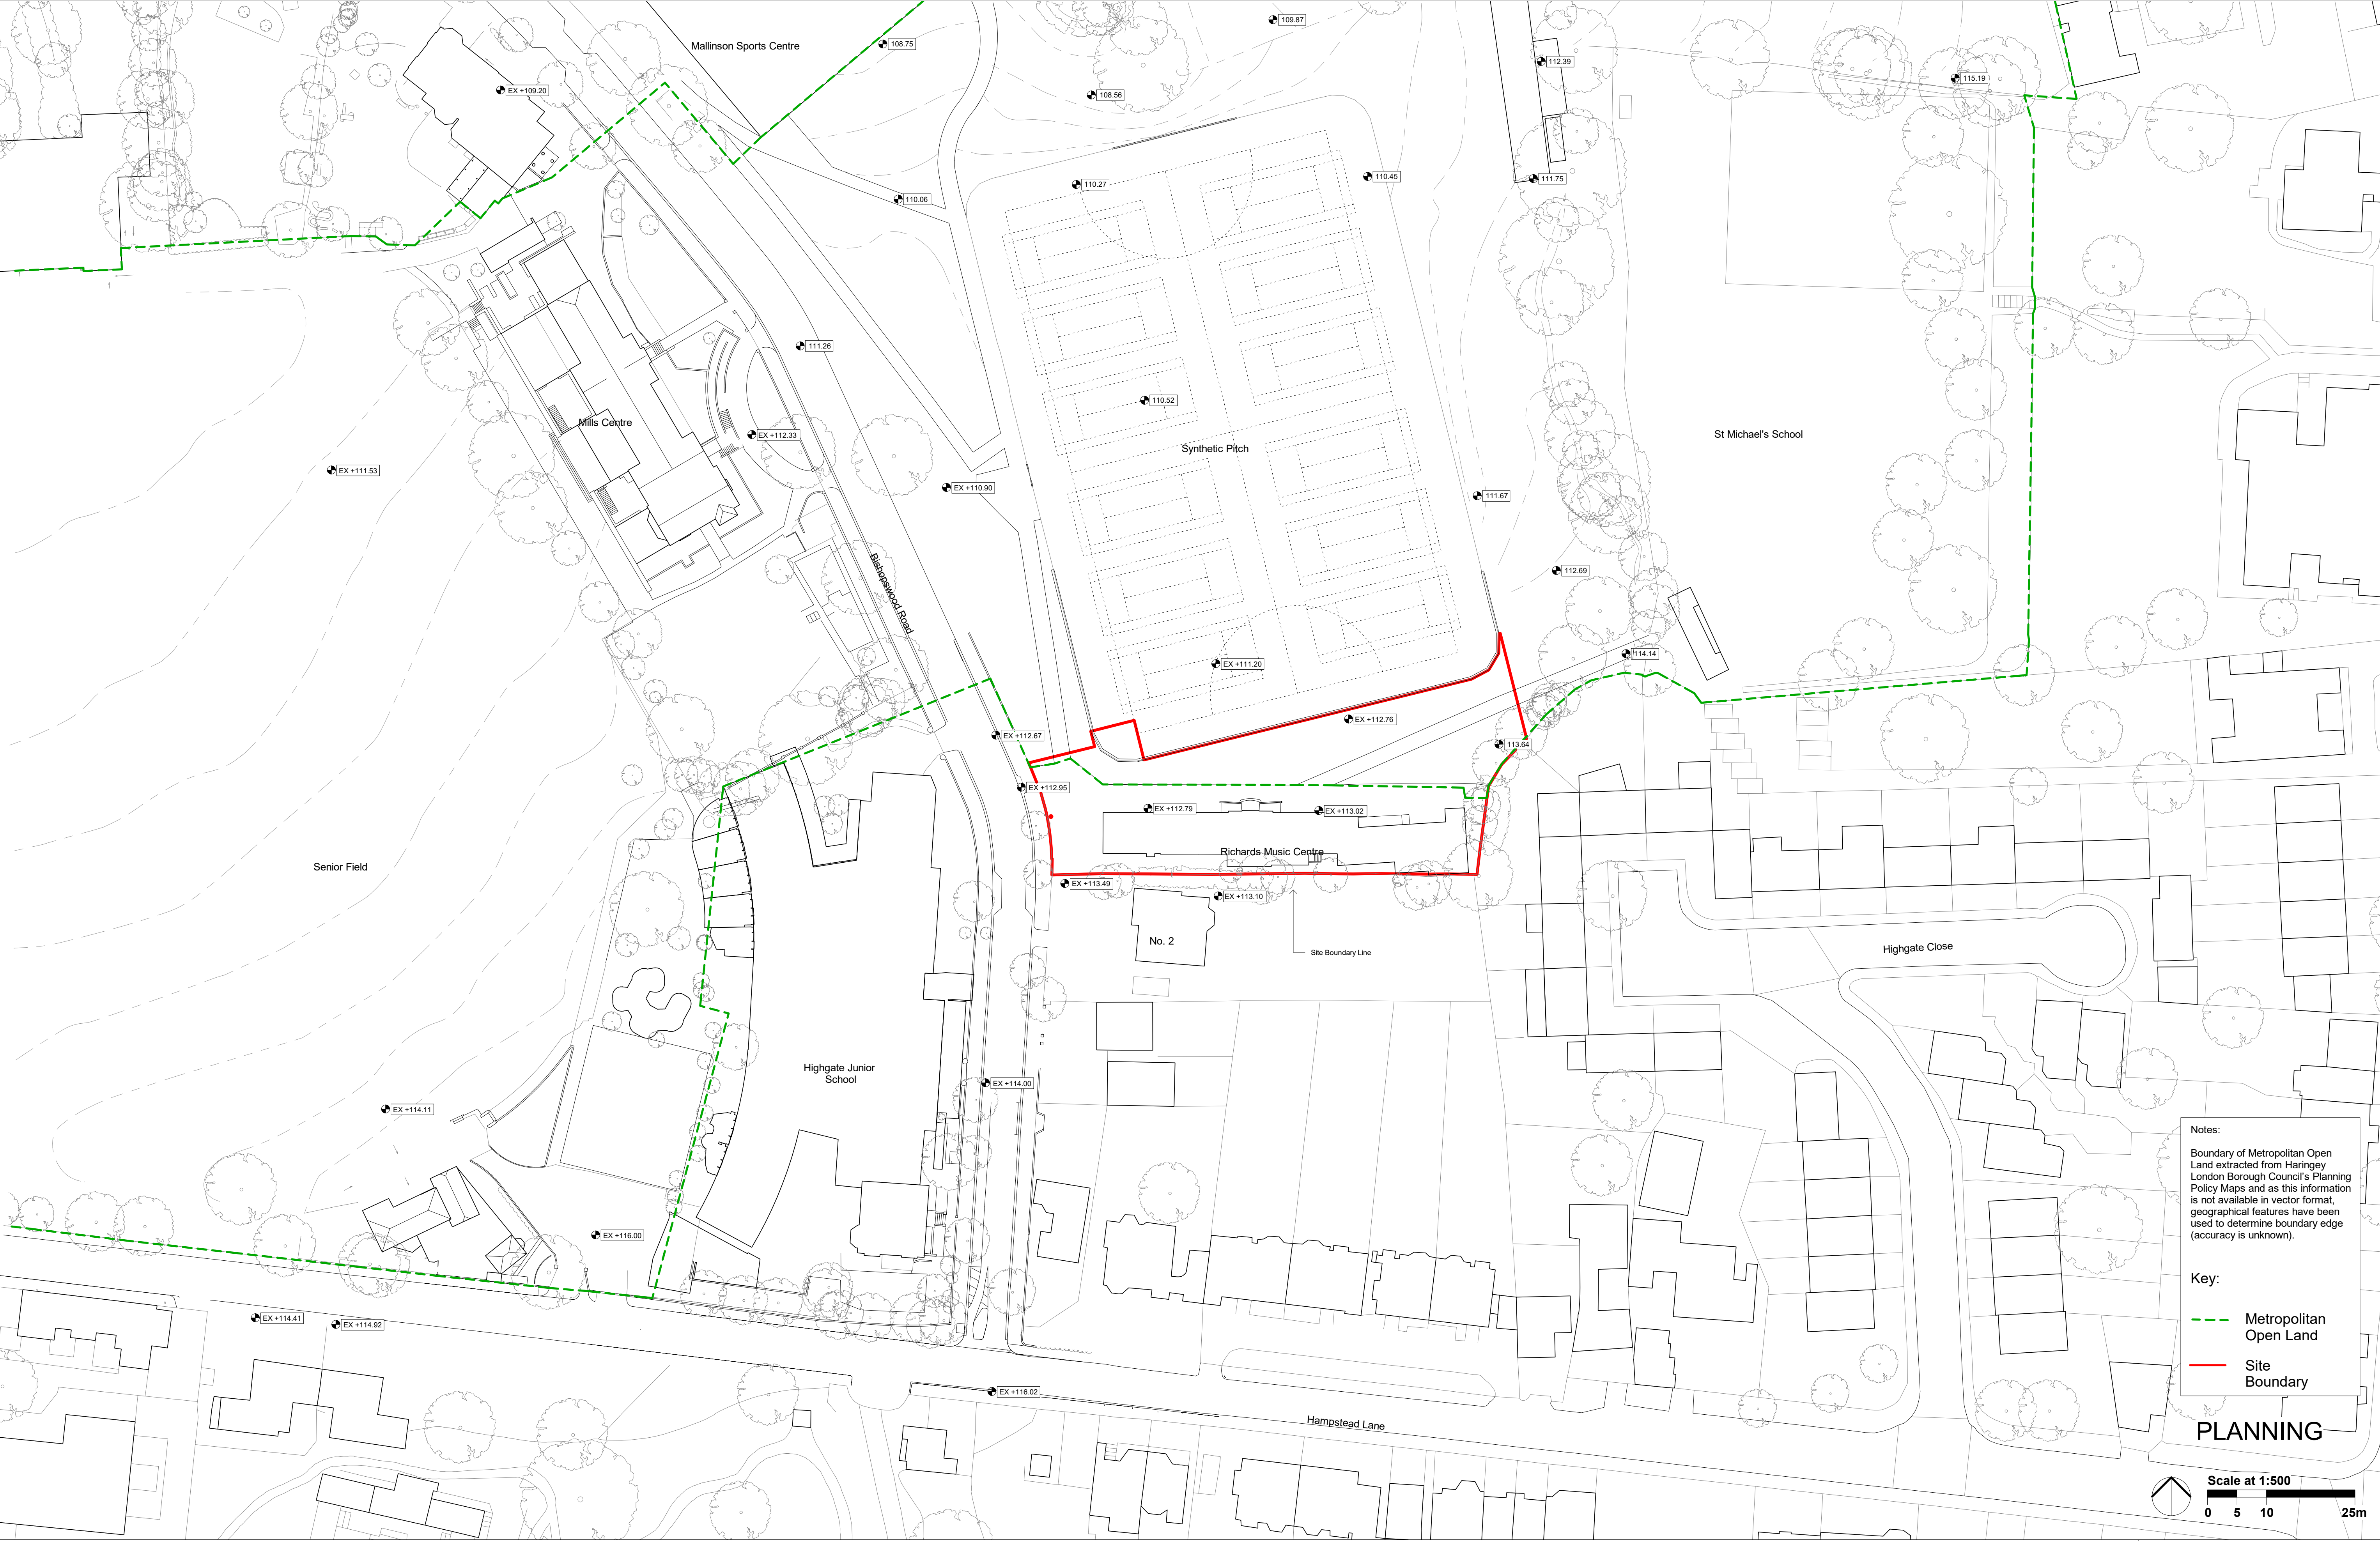

Work Package	Cost Check	Info/Briefing	Tender	Contract	Construction	Date	Rev.	Description	Approved By	Date	Rev.	Description	Approved By	Project	Highgate School Richards Music Centre 2	Sort Code	Drawing Number	Rev.
						10.02.2023	G	ISS 0005_Planning - Additional Information	MB					Subject	Existing Site Plan	A/Hs-RMC2	2100	G
														Architects	Hopkins Architects Limited 27 Broadley Terrace, London, NW1 6LG T: 020 7724 1751 E: mail@hopkins.co.uk	Date: 30.06.2018	Scale: 1 : 500	at A1