


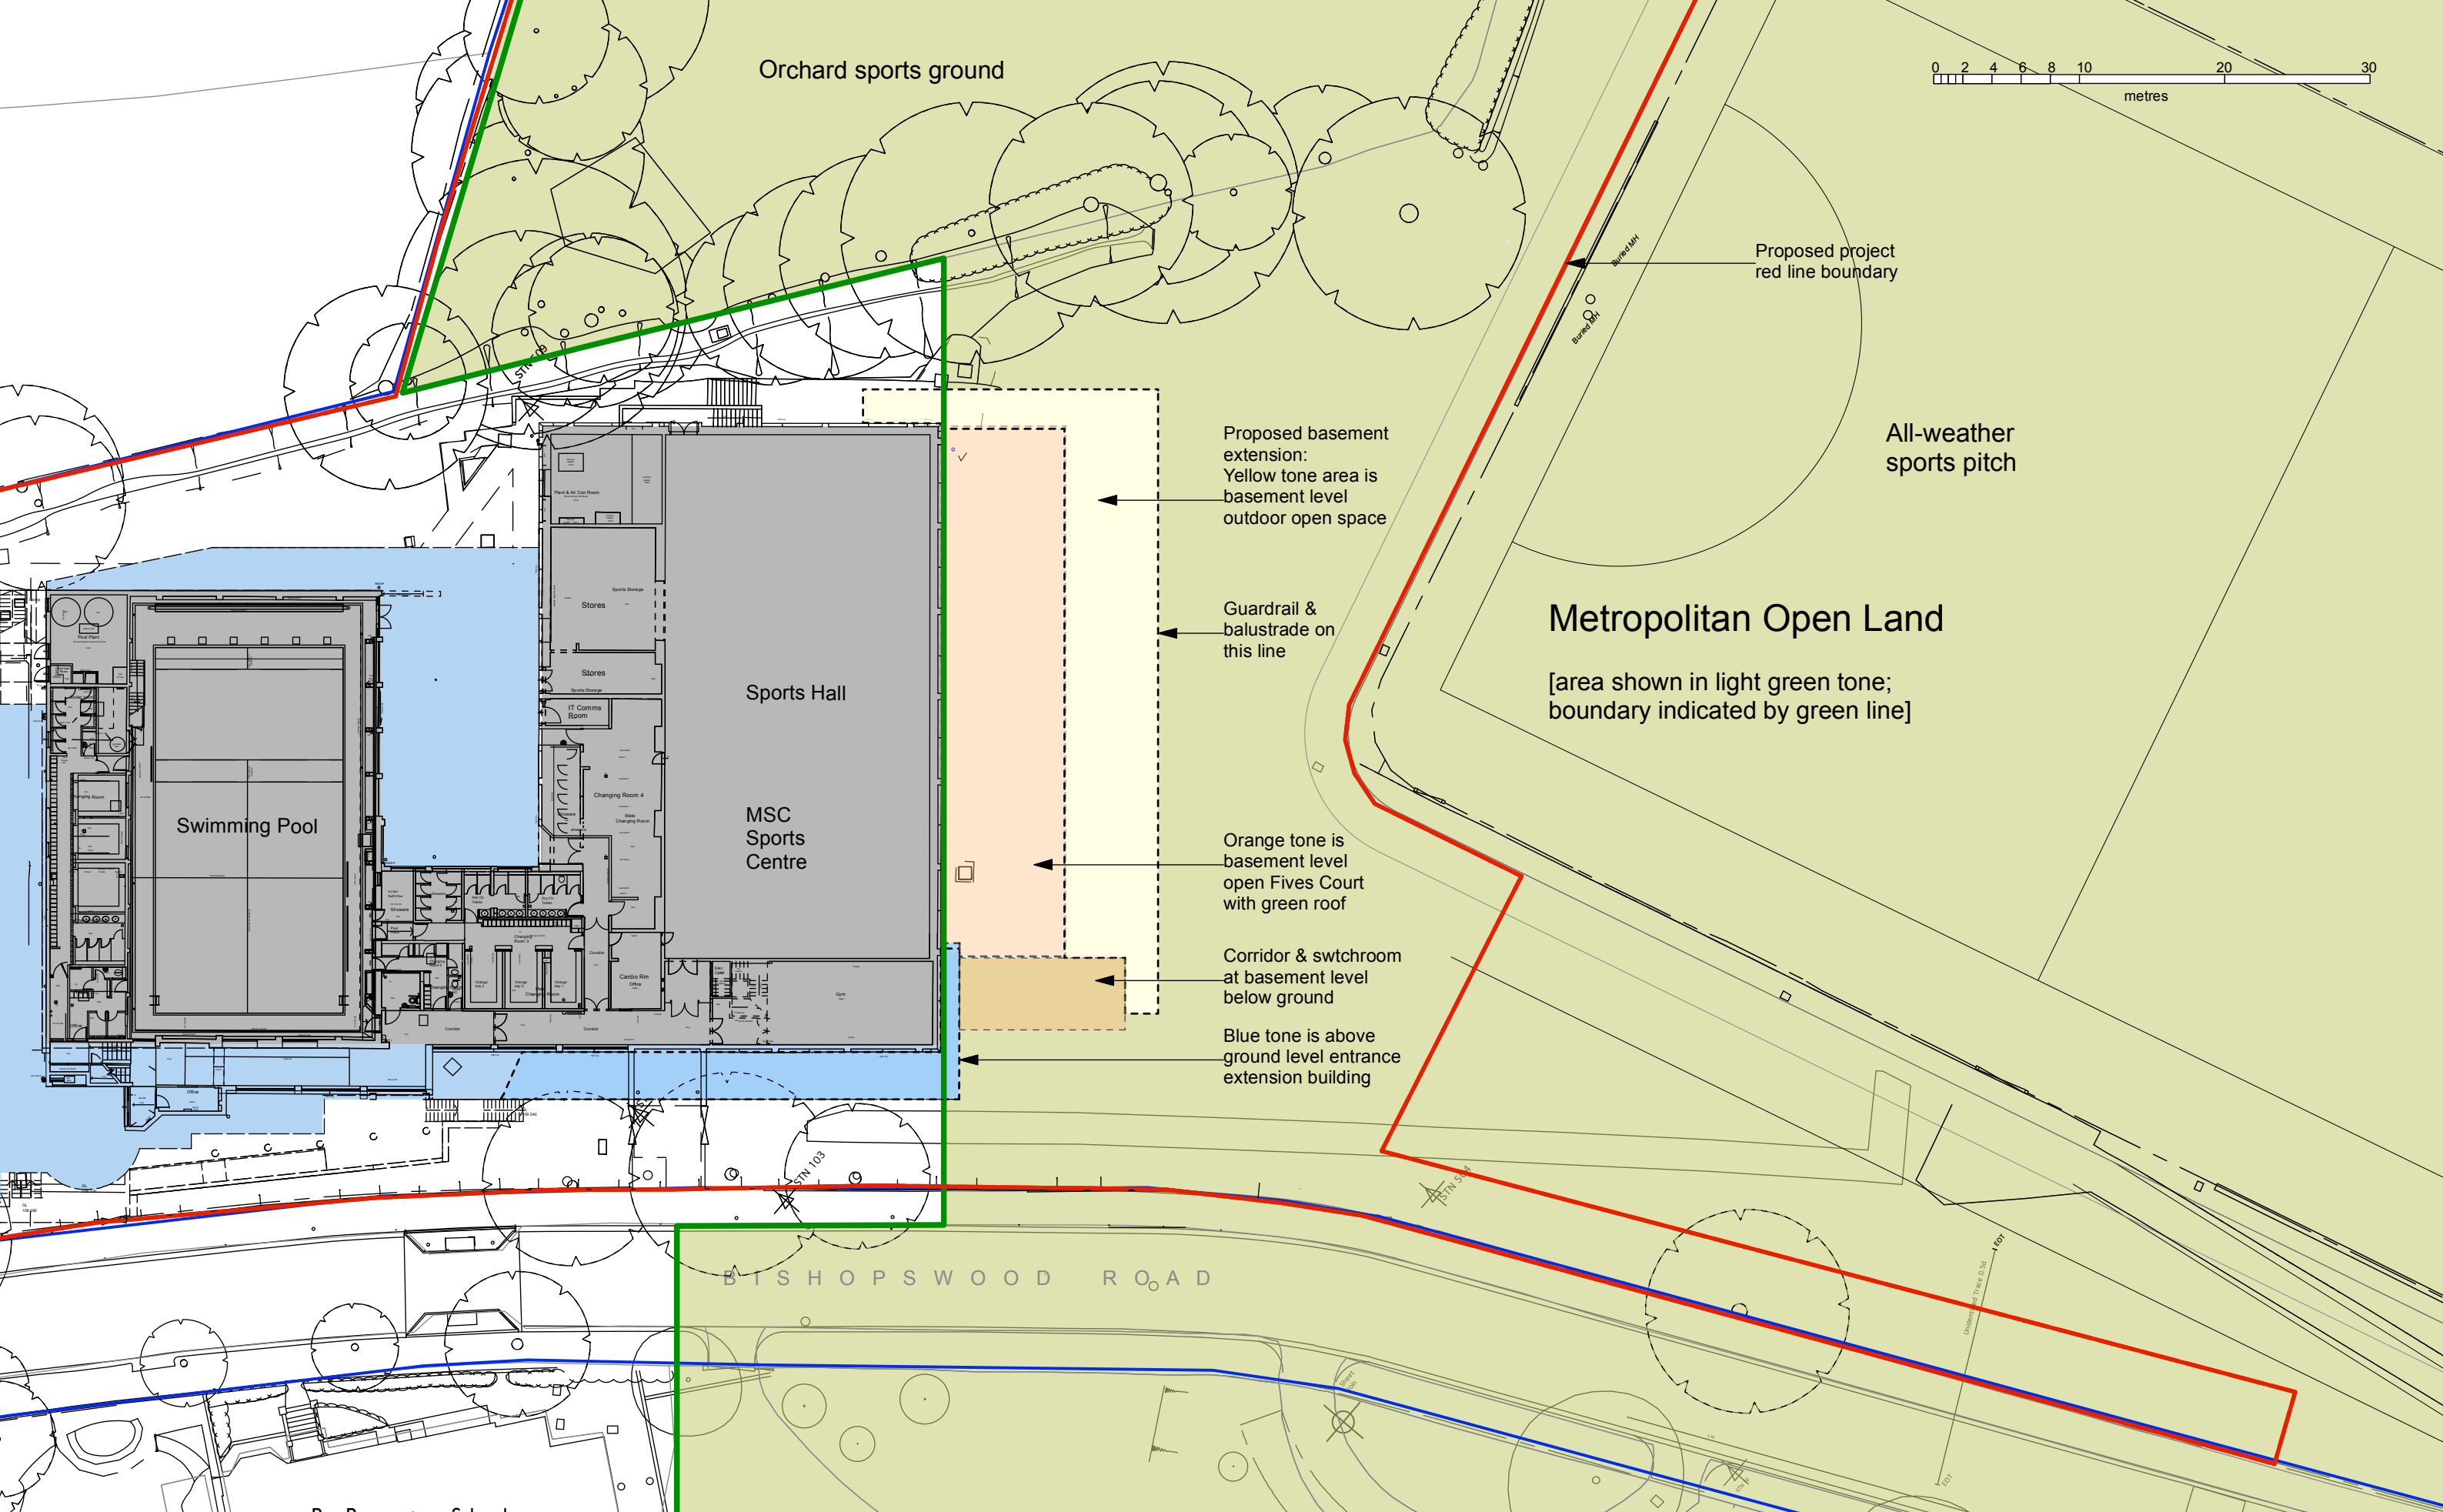

Orchard sports ground

0 2 4 6 8 10 20 30
metres

Proposed project
red line boundary

All-weather
sports pitch

Metropolitan Open Land

[area shown in light green tone;
boundary indicated by green line]

Proposed basement
extension:
Yellow tone area is
basement level
outdoor open space

Guardrail &
balustrade on
this line

Orange tone is
basement level
open Fives Court
with green roof

Corridor & switchroom
at basement level
below ground

Blue tone is above
ground level entrance
extension building

BISHOPSWOOD ROAD

ed tooveyarchitects

studio 401 royle building
31 wenlock road
london n1 7sh
07880 725763
edtoovey@yahoo.co.uk

Revisions:

PLANNING ISSUE

- Always take site measurements
to verify dimensions
- Refer to M&E Engineers
drawings for all services



Highgate School MSC 4-Phase Scheme

Part Ground Floor Plan Level 2 existing
Interface of Proposals with MOL

October 2022

Drwg No. 1182 / GA / 001 -

Scale 1:200@A1 / 1:400@A3