


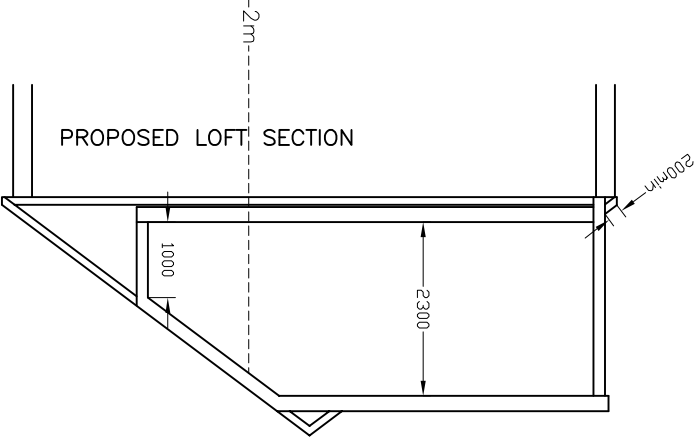
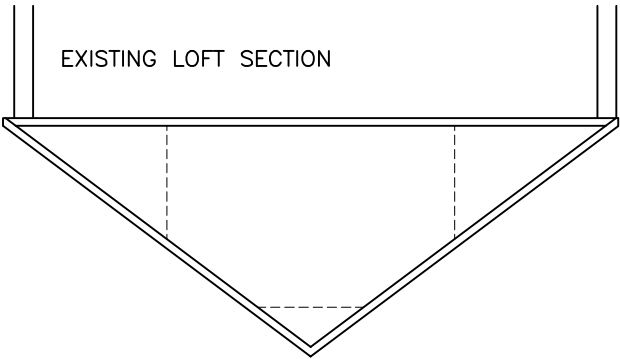
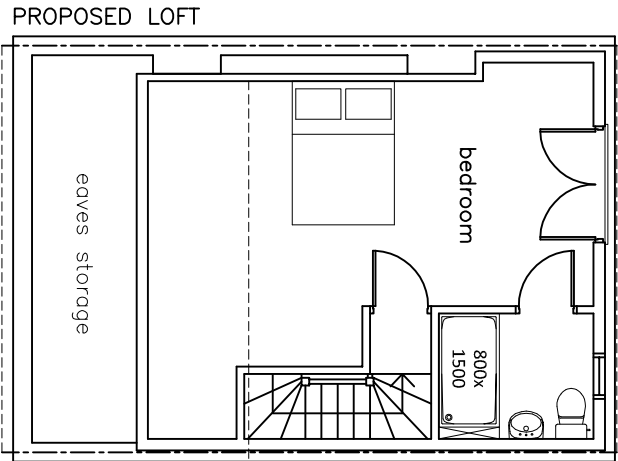
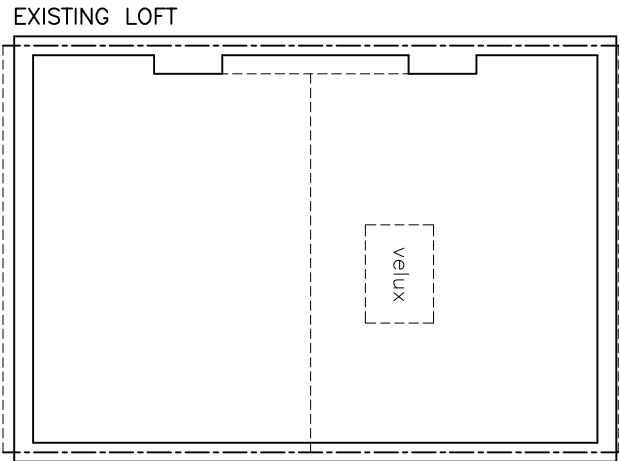
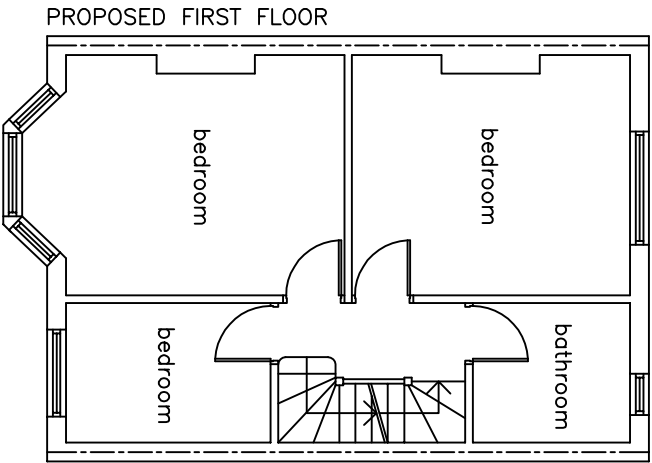


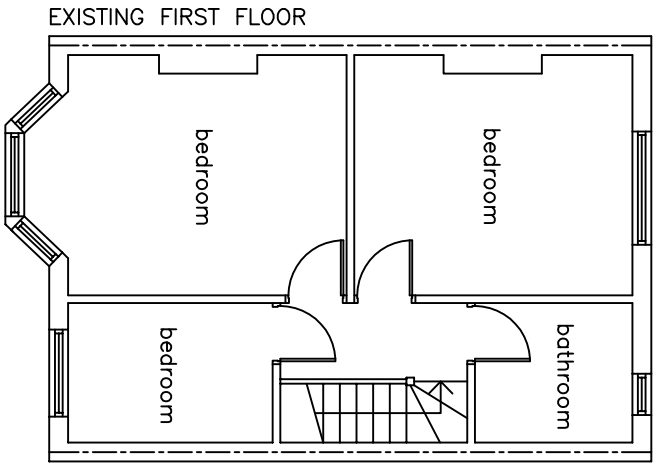


IONIC  www.ionicplanning.co.uk T: 0208 245 3074		ADDRESS: 48 CHALGROVE ROAD LONDON N17 0JD		DETAILS: REAR DORMER LOFT CONVERSION	
SCALE: 1:100		DATE: MAR 2023		SIZE: A3	
				DRAWING NO: 48/01	

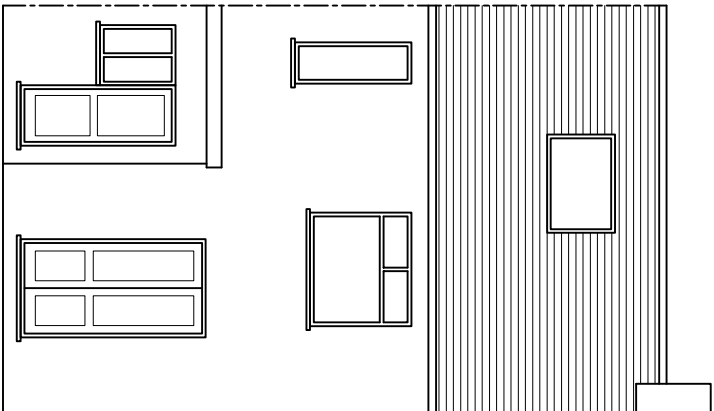


EXISTING REAR ELEVATION

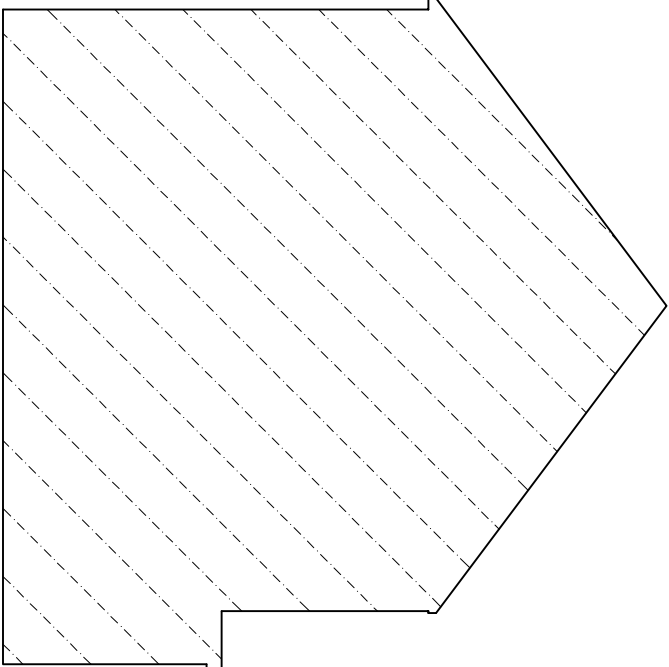


EXISTING SIDE ELEVATION

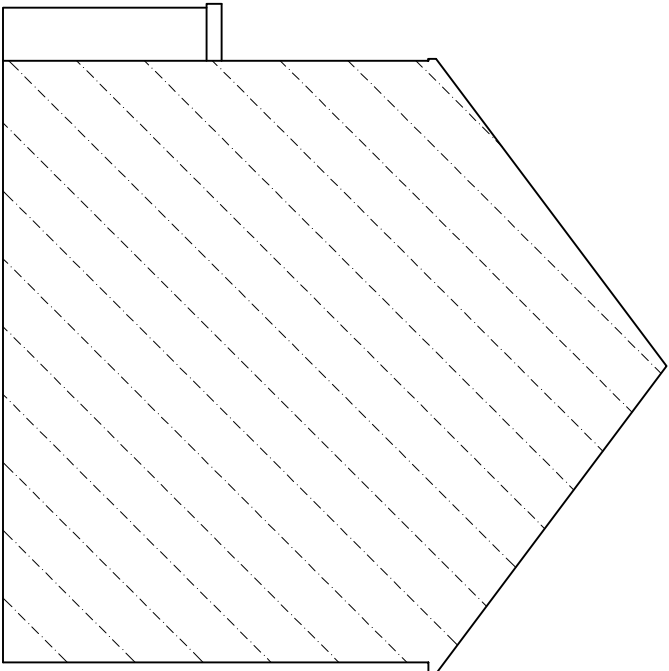


EXISTING SIDE ELEVATION

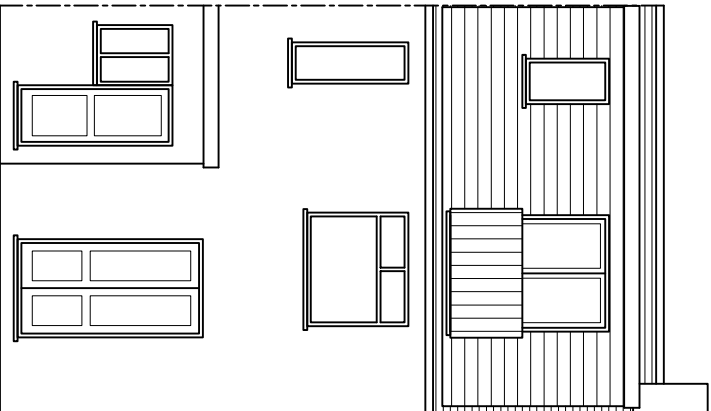

PROPOSED REAR ELEVATION
materials to match existing

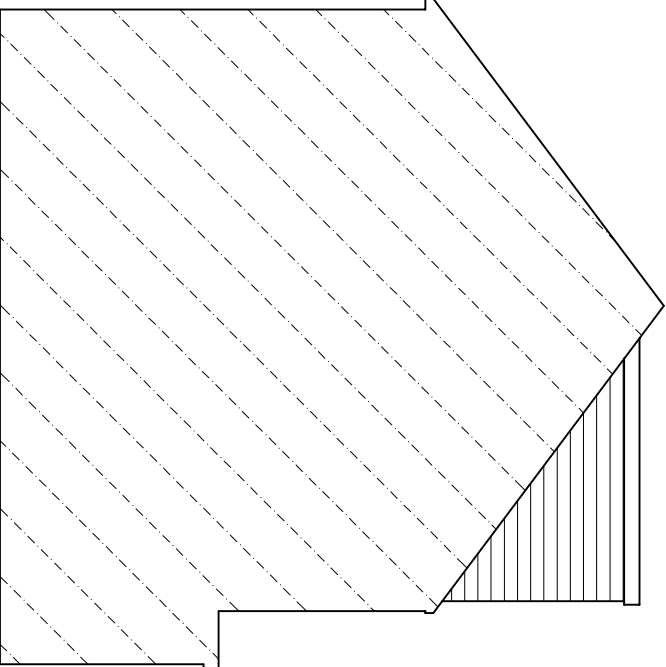

PROPOSED SIDE ELEVATION
materials to match existing

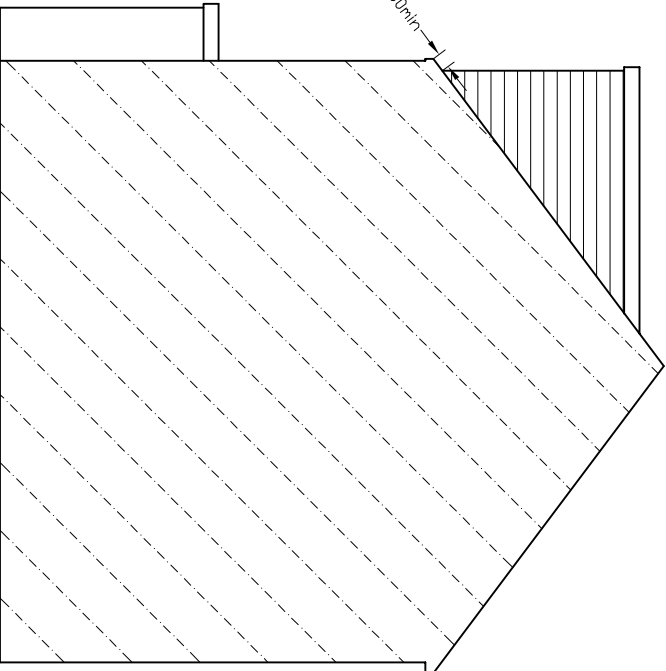

PROPOSED SIDE ELEVATION
materials to match existing



 www.ionicplns.co.uk T: 0208 245 3074		ADDRESS: 48 CHALGROVE ROAD LONDON N17 0JD		DETAILS: REAR DORMER LOFT CONVERSION	
SCALE: 1:100	DATE: MAR 2023	SIZE: A3	DRAWING NO: 48/02		