


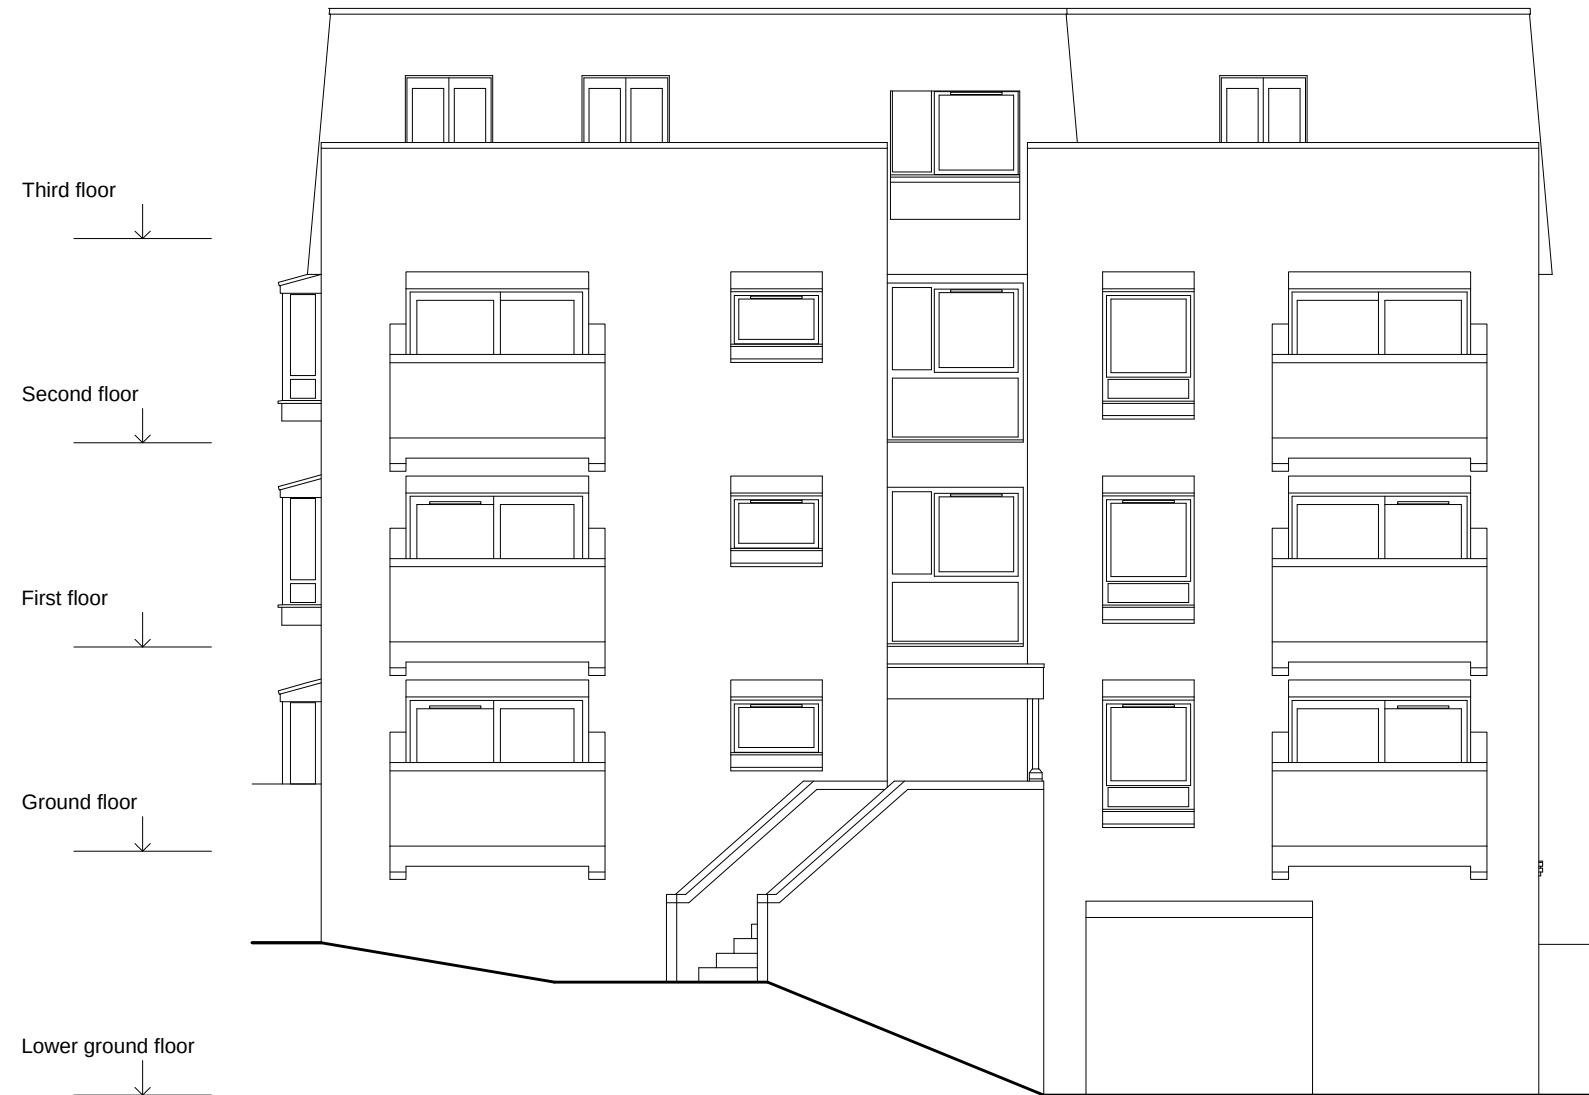

North elevation to Wood Lane

rev. date
* * *



client
WALDEN LODGE
MANAGEMENT COMPANY

property
WALDEN LODGE
48 WOOD LANE
LONDON N6 5UU

project
PROPOSED EXTERNAL DOOR &
& WINDOW REPLACEMENT

drawing
NORTH ELEVATION
AS EXISTING

scale
1: 100 @ A3

drawn
MPP

date
01-08-22

checked

drawing no.
249-P05

revision

Mike Prosser Ltd
Architect



81 Birdie Way
Hertford
SG13 7SY

tel 01992 503466
mob 07939 574641