



MapServe


Children, Young People
and Community Centre

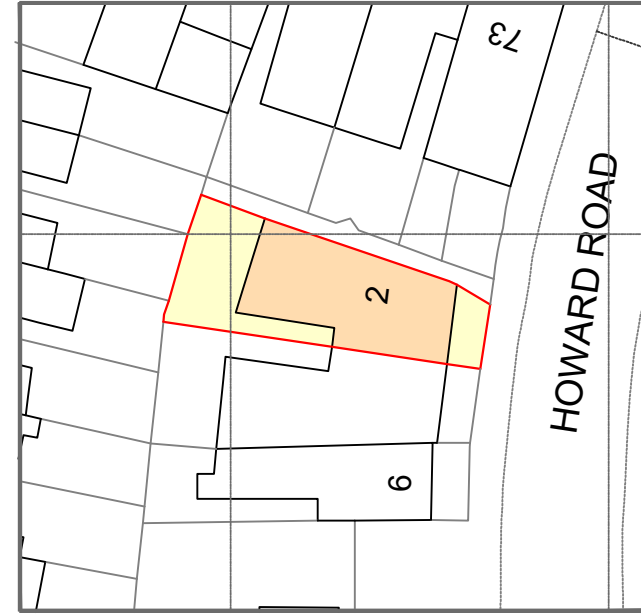

LOCATION PLAN
1:1250 @ A4

 

BLOCK PLAN
1:500 @ A4

 

address. 4 Grosvenor Way - E5 9ND - London
tel. 020 3781 8008
mail. office@redwoodsprojects.co.uk
web. www.redwoodsprojects.co.uk


Any errors on Dimensions to be reported to the
Architect prior to commencement of Works.
Dimensions and areas are based on survey information.
This drawing is copyright © Redwoods Projects.
All dimensions to be checked on site Prior work.

REFERENCE: 2 Howard Road, London
N15 6NL, UK


TITLE: LOCATION & BLOCK
PLANS

PROJECT No 973 | DATE: 06-03-2023


NAME: E 00 REV-A

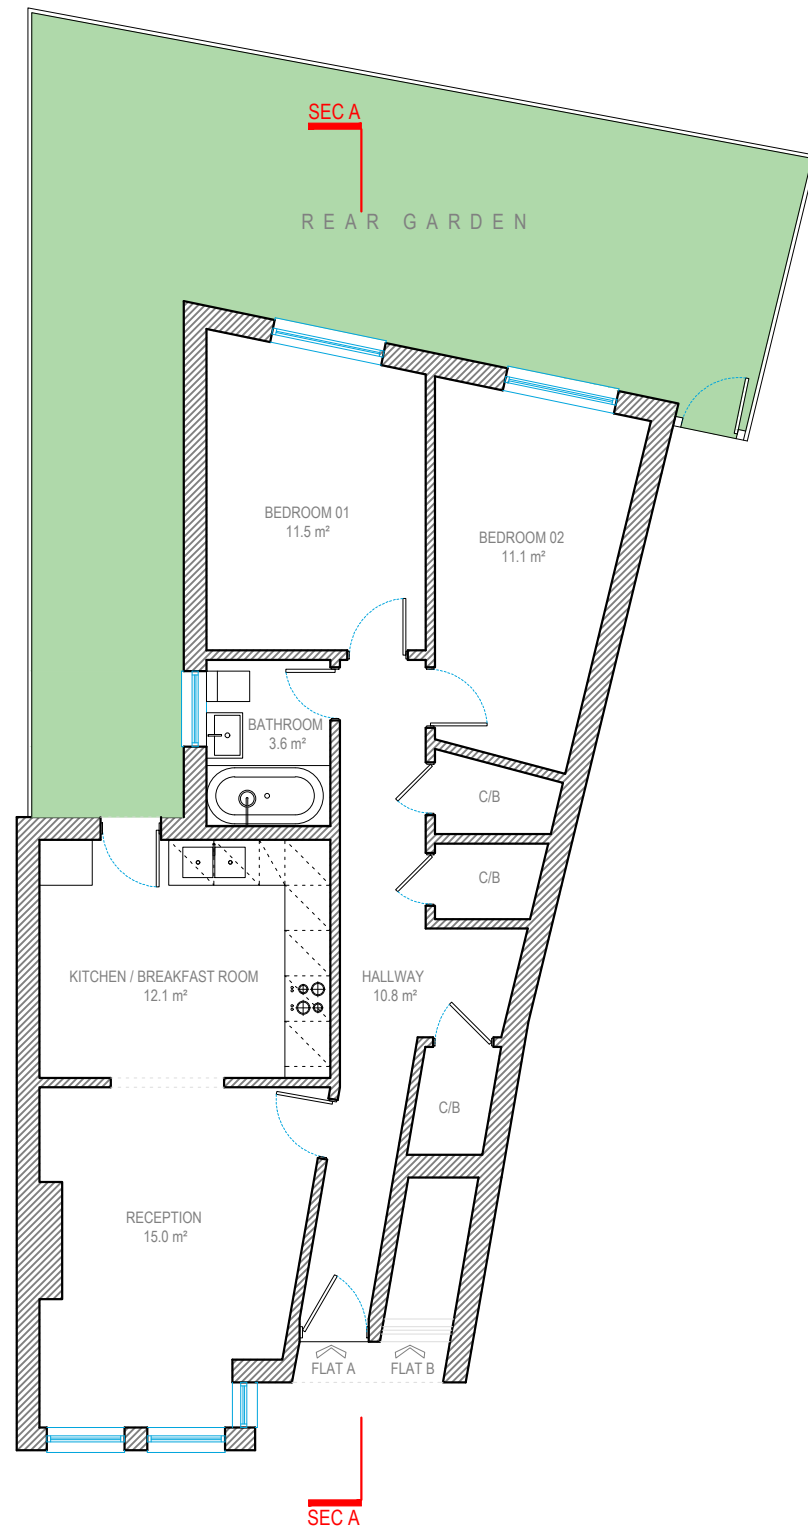

GROUND FLOOR

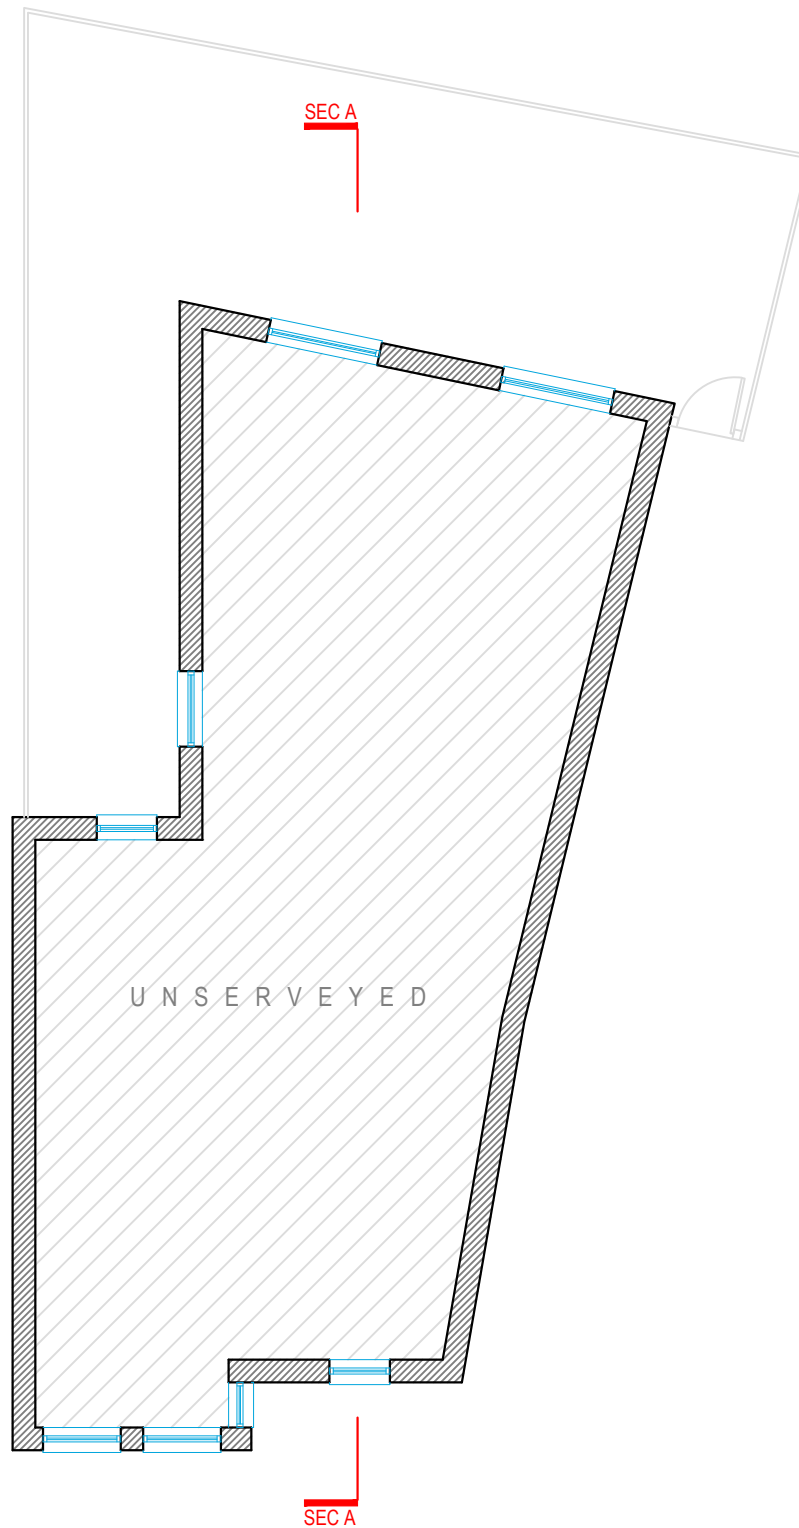

FIRST FLOOR

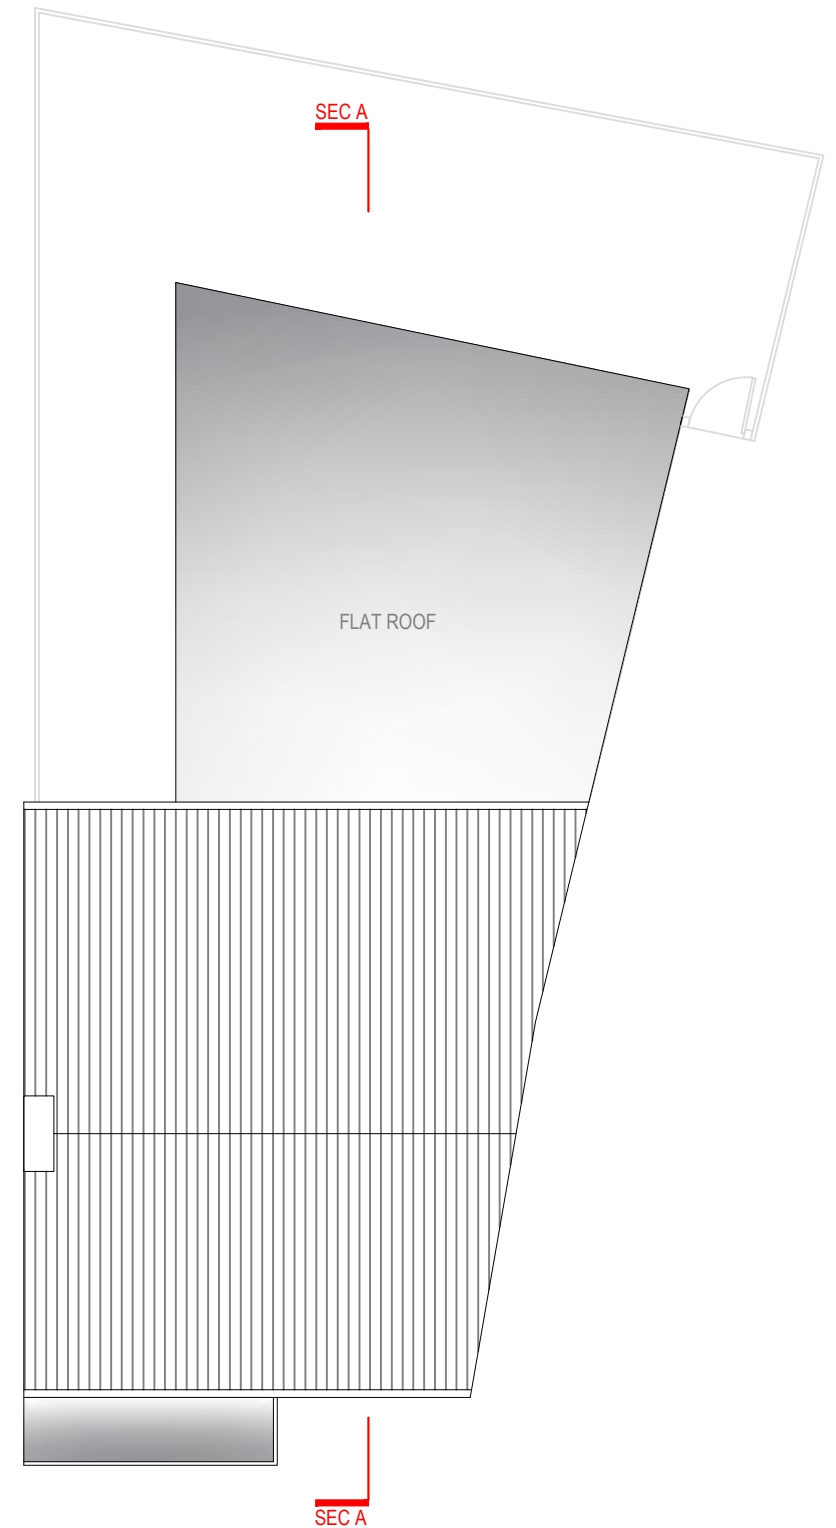

ROOF FLOOR

0 1 2 5m scale 1:100 @A3



address. 4 Grosvenor Way - E5 9ND - London
tel. 020 3781 8008
mail. office@redwoodsprojects.co.uk
web. www.redwoodsprojects.co.uk


Any errors on Dimensions to be reported to the Architect prior to commencement of Works.
Dimensions and areas are based on survey information.
This drawing is copyright © Redwoods Projects.
All dimensions to be checked on site Prior work.

REFERENCE: 2 Howard Road, London N15 6NL, UK

TITLE: EXISTING DRAWINGS Floor Plans


PROJECT No 973 | DATE: 06-03-2023

NAME: E 01

 





FRONT ELEVATION

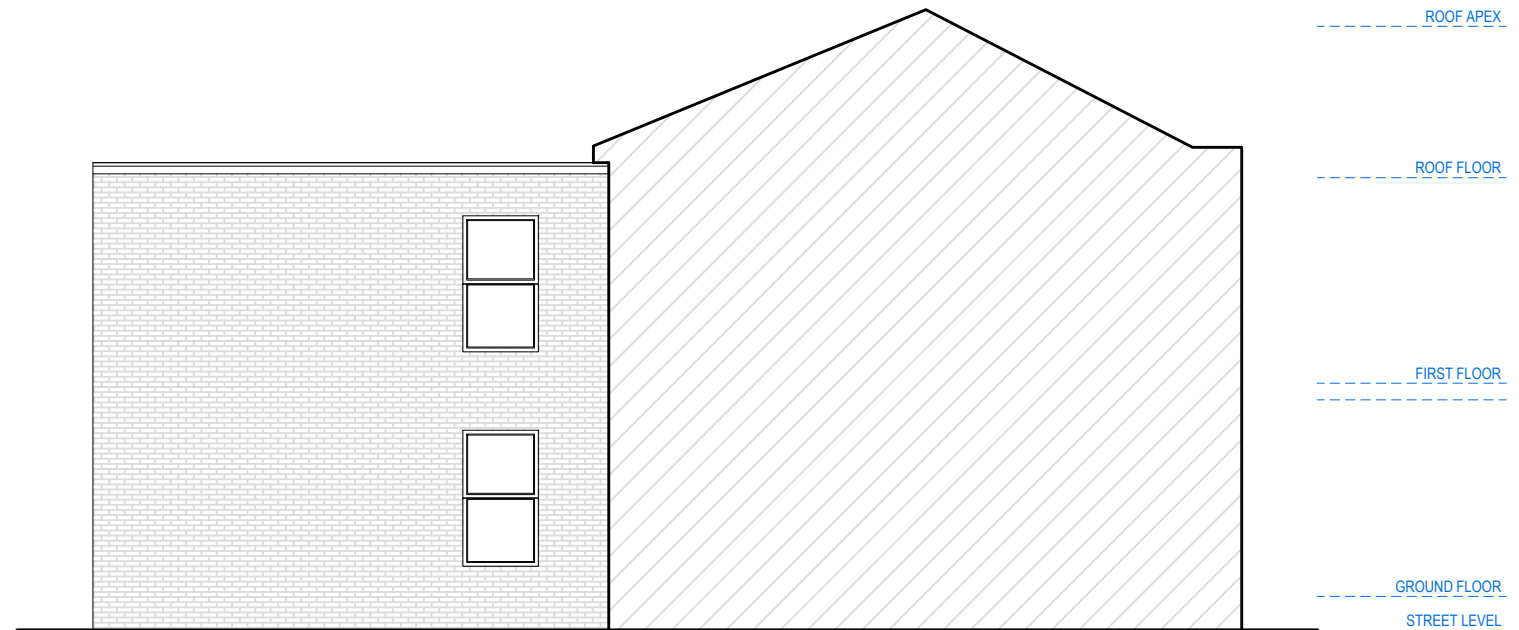

LEFT SIDE ELEVATION

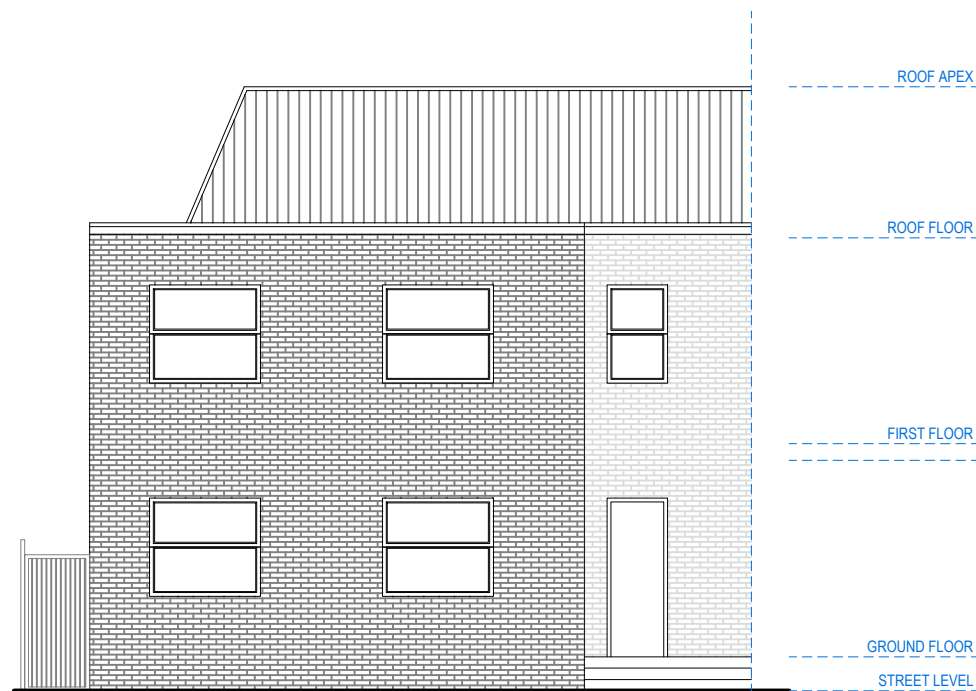

REAR ELEVATION

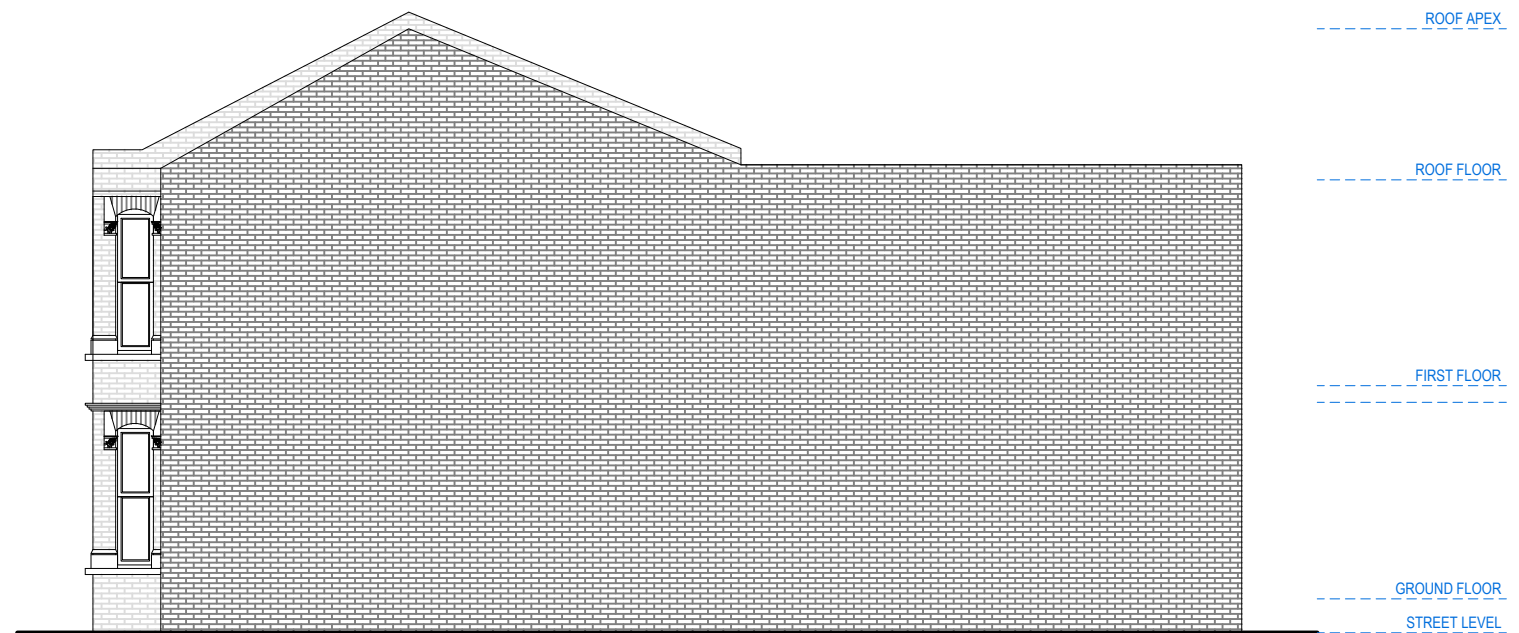

RIGHT SIDE ELEVATION

0 1 2 5m scale
1:100 @A3



address. 4 Grosvenor Way - E5 9ND - London
tel. 020 3781 8008
mail. office@redwoodsprojects.co.uk
web. www.redwoodsprojects.co.uk


Any errors on Dimensions to be reported to the Architect prior to commencement of Works.
Dimensions and areas are based on survey information.
This drawing is copyright © Redwoods Projects.
All dimensions to be checked on site Prior work.

REFERENCE: 2 Howard Road, London
N15 6NL, UK

TITLE: EXISTING DRAWINGS
ELEVATIONS

PROJECT No 973 | DATE: 06-03-2023

NAME: E 02

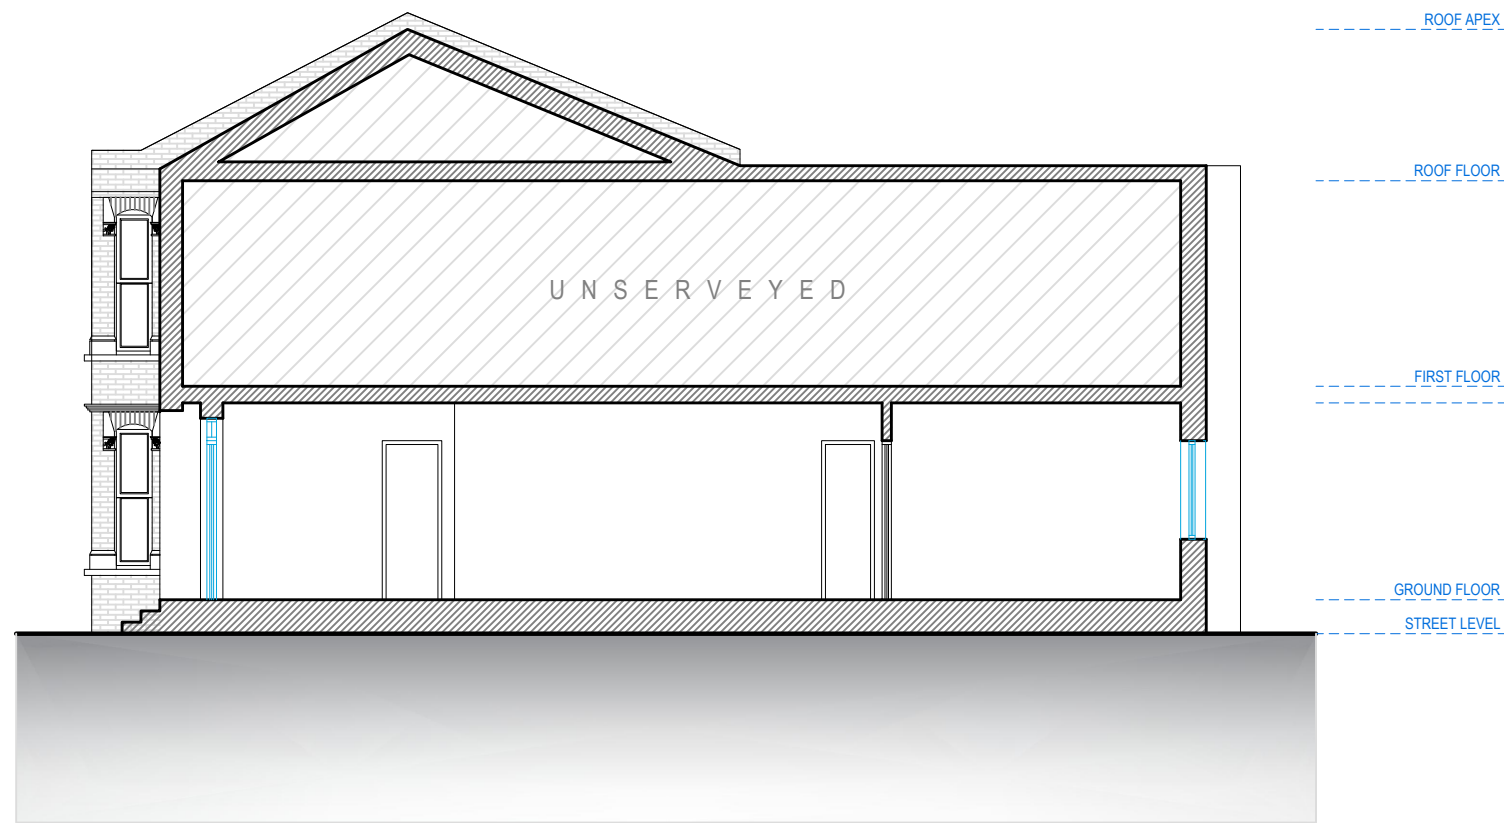

SECTION A.A

0 1 2 5m scale
1:100 @A3



address. 4 Grosvenor Way - E5 9ND - London
tel. 020 3781 8008
mail. office@redwoodsprojects.co.uk
web. www.redwoodsprojects.co.uk


Any errors on Dimensions to be reported to the Architect prior to commencement of Works.
Dimensions and areas are based on survey information.
This drawing is copyright © Redwoods Projects.
All dimensions to be checked on site Prior work.

REFERENCE: 2 Howard Road, London
N15 6NL, UK


TITLE: EXISTING DRAWINGS
SECTION

PROJECT No 973 | DATE: 06-03-2023


NAME: E 03

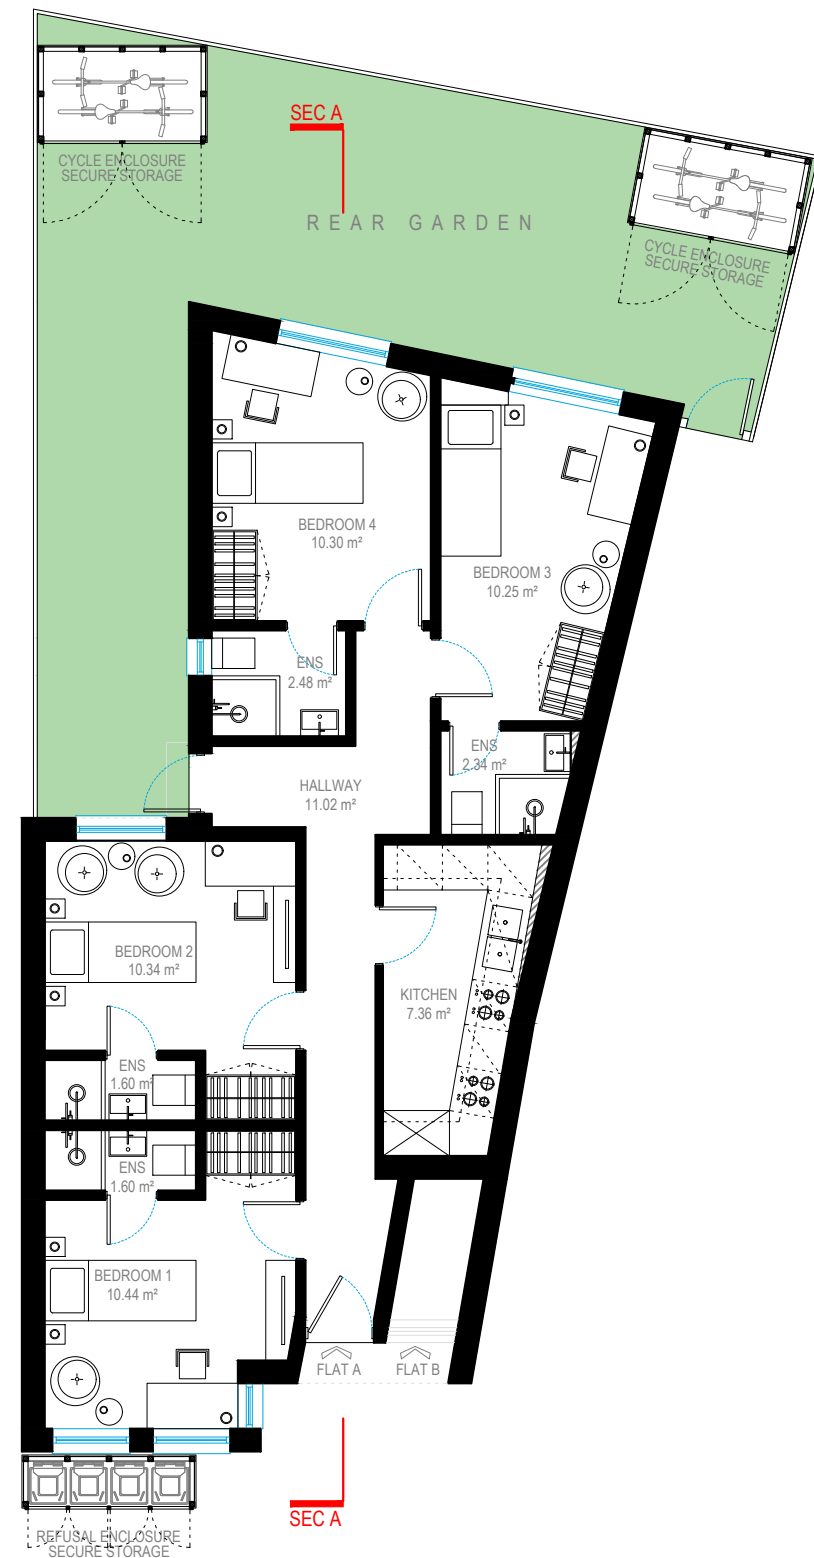



GROUND FLOOR

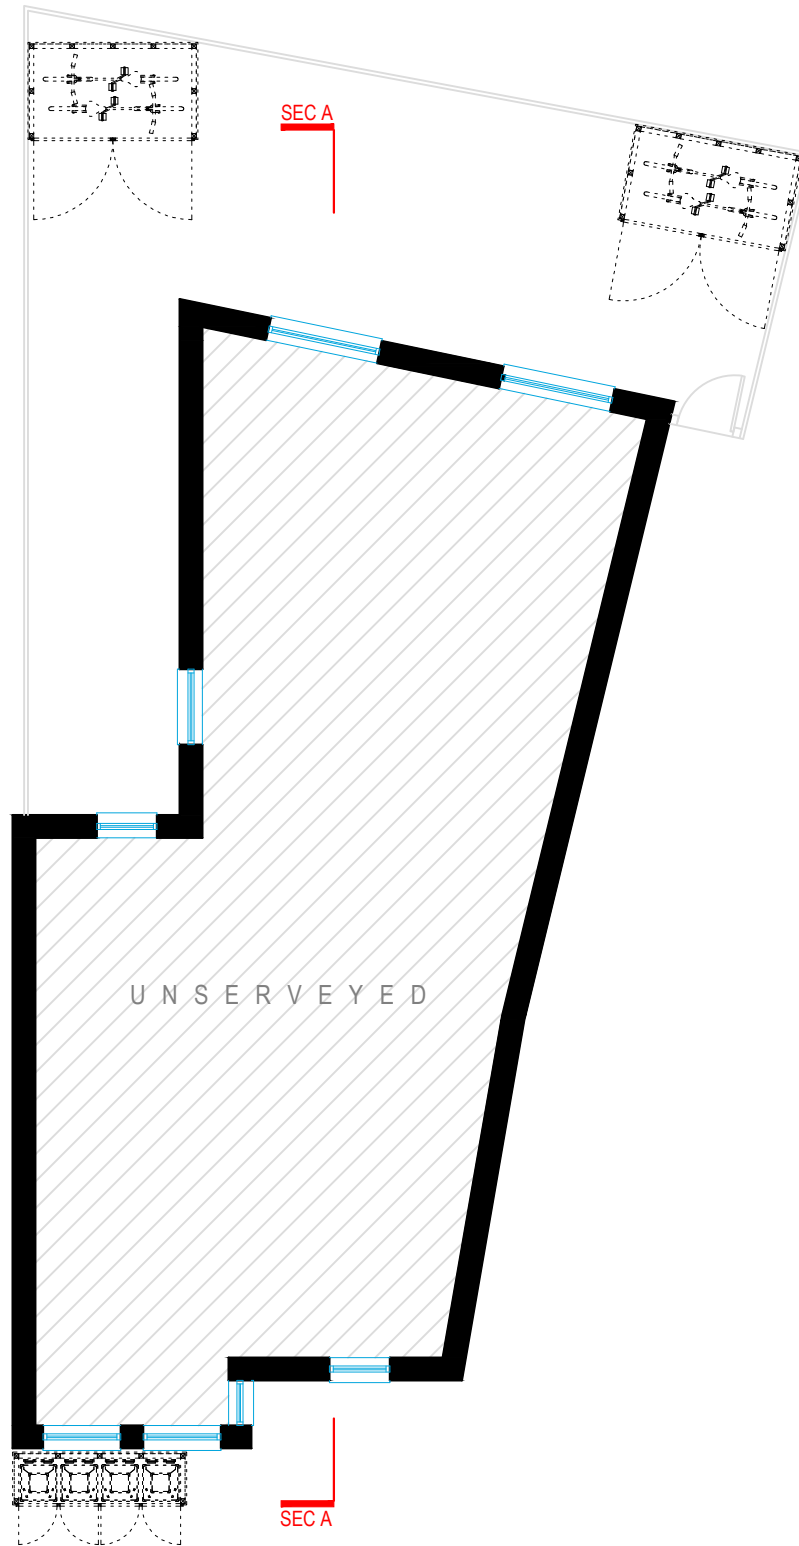

FIRST FLOOR

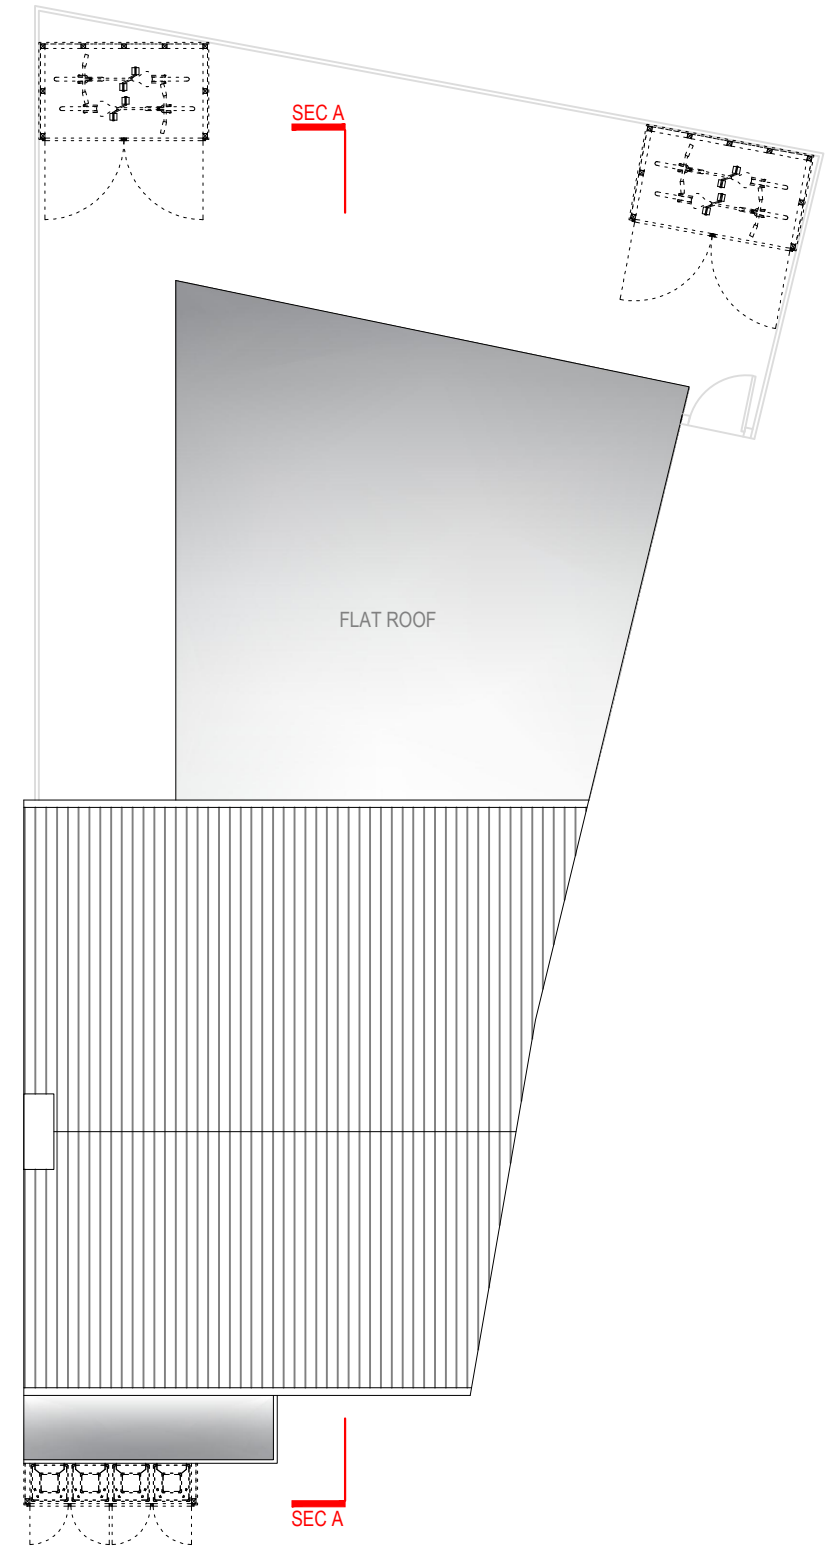

ROOF FLOOR

  

address. 4 Grosvenor Way - E5 9ND - London
tel. 020 3781 8008
mail. office@redwoodsprojects.co.uk
web. www.redwoodsprojects.co.uk

Any errors on Dimensions to be reported to the Architect prior to commencement of Works.
Dimensions and areas are based on survey information.
This drawing is copyright © Redwoods Projects.
All dimensions to be checked on site Prior work.

REFERENCE: 2 Howard Road, London N15 6NL, UK


TITLE: PROPOSED DRAWINGS
Floor Plans

PROJECT No 973 | DATE: 06-03-2023


NAME: P 01 REV-A




FRONT ELEVATION

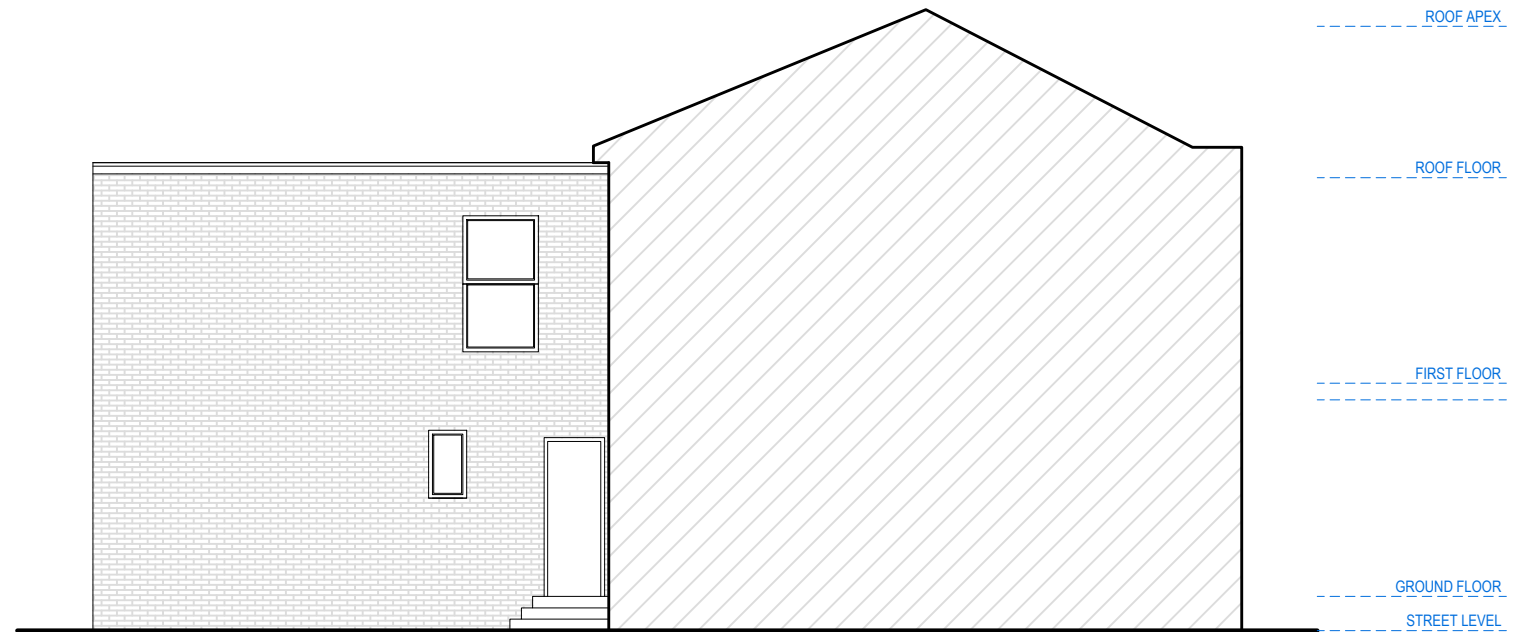

LEFT SIDE ELEVATION

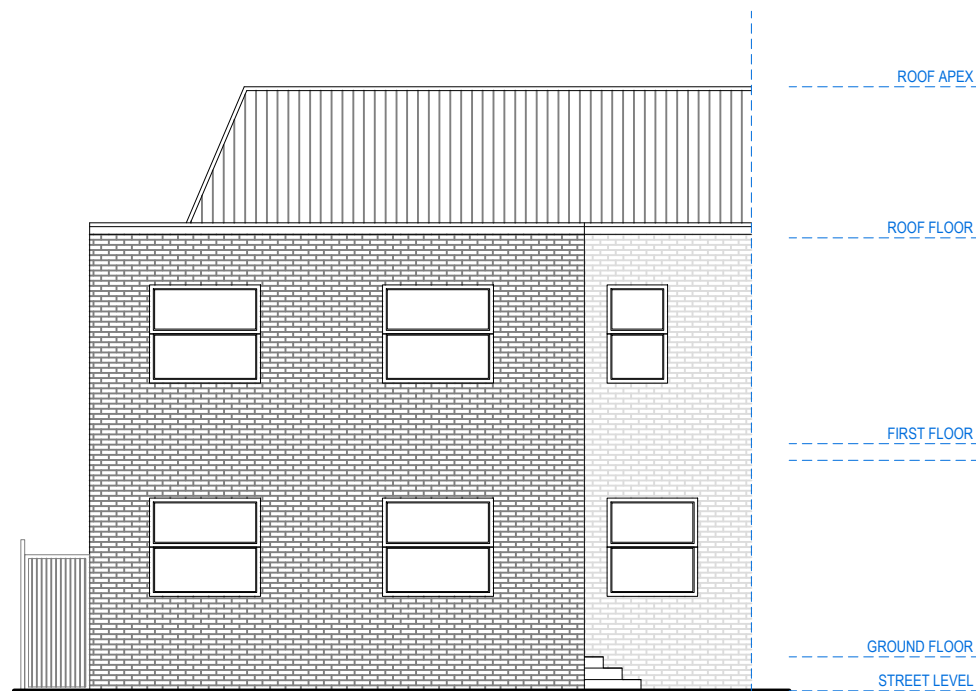

REAR ELEVATION

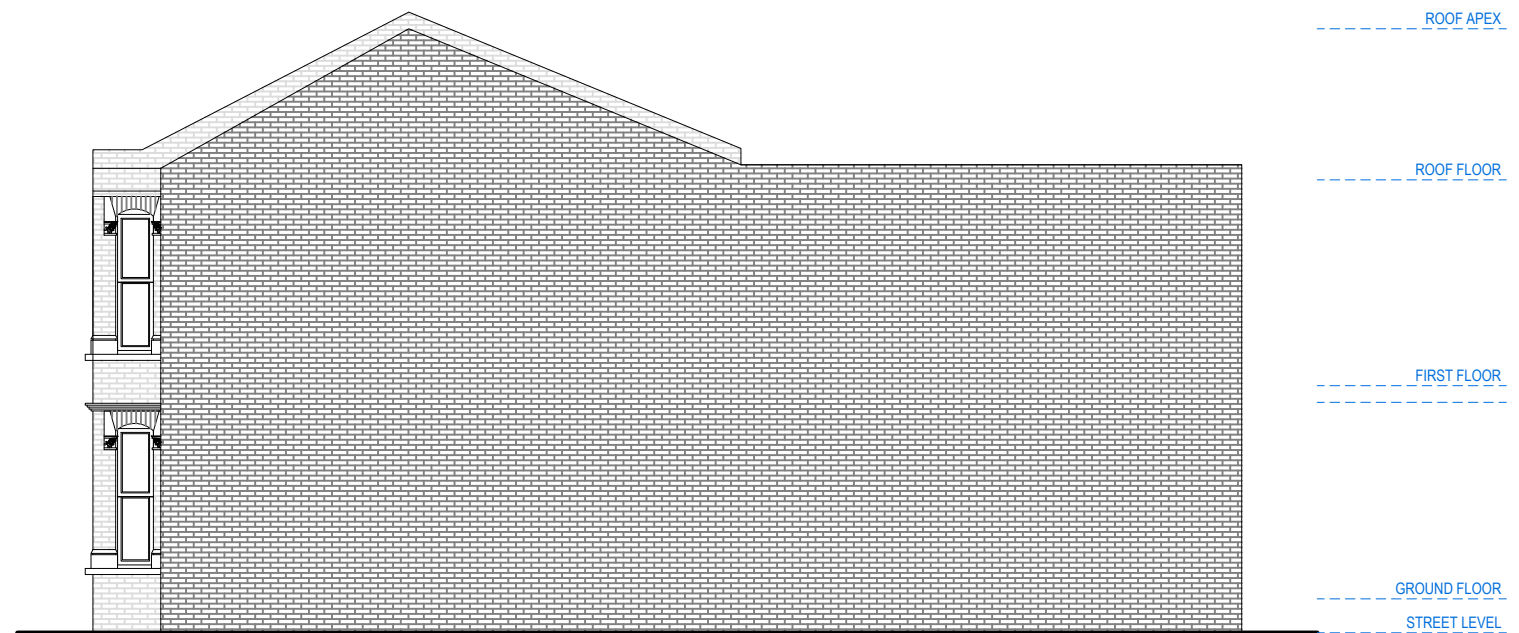

RIGHT SIDE ELEVATION

0 1 2 5m scale
1:100 @A3



address. 4 Grosvenor Way - E5 9ND - London
tel. 020 3781 8008
mail. office@redwoodsprojects.co.uk
web. www.redwoodsprojects.co.uk

Any errors on Dimensions to be reported to the Architect prior to commencement of Works.
Dimensions and areas are based on survey information.
This drawing is copyright © Redwoods Projects.
All dimensions to be checked on site Prior work.


REFERENCE: 2 Howard Road, London
N15 6NL, UK

TITLE: PROPOSED DRAWINGS
ELEVATIONS

PROJECT No 973 | DATE: 06-03-2023

NAME:

P 02 REV-A

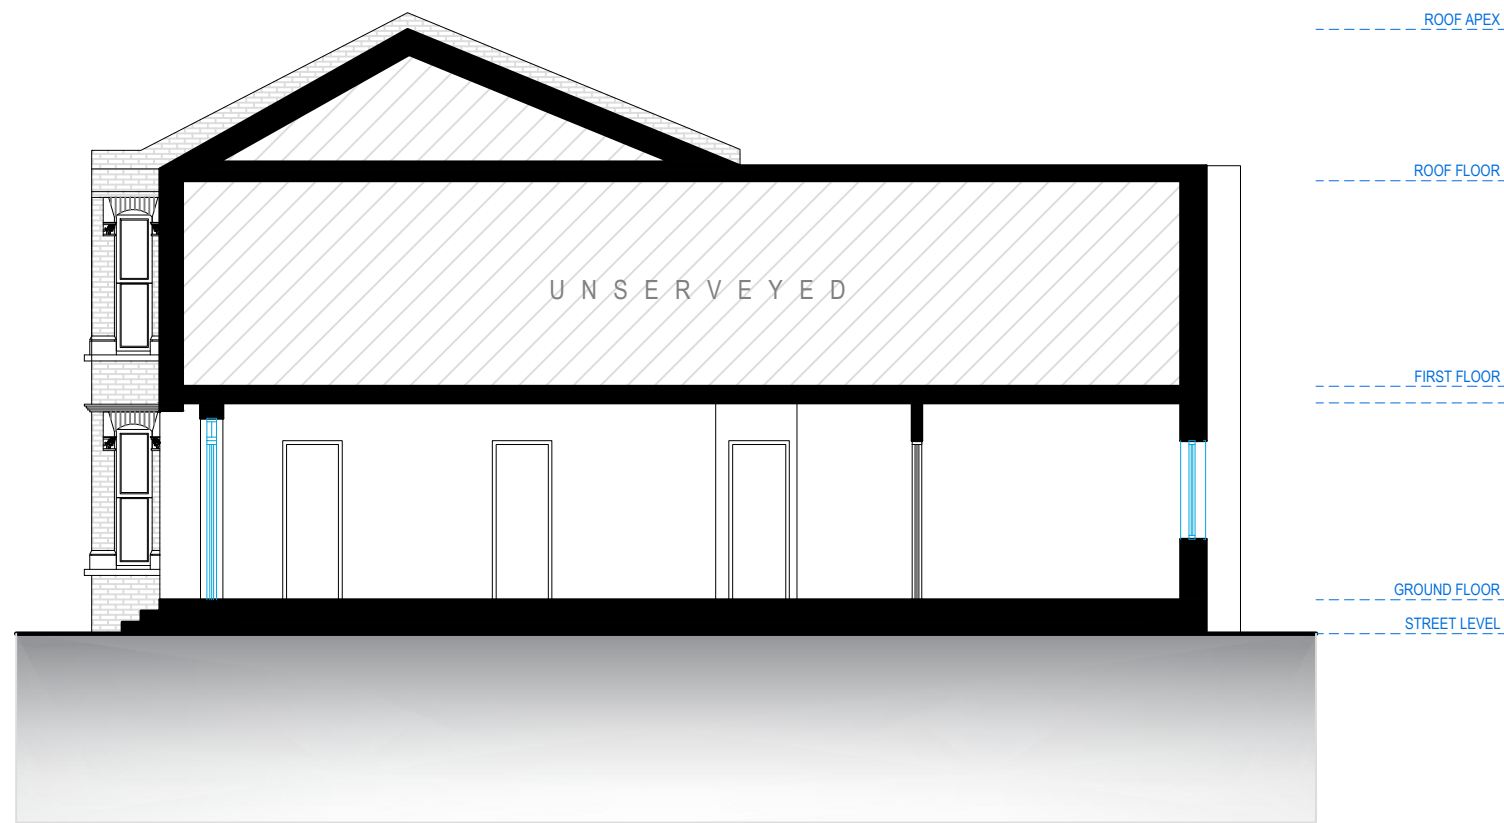

SECTION A.A

0 1 2 5m scale
1:100 @A3



address. 4 Grosvenor Way - E5 9ND - London
tel. 020 3781 8008
mail. office@redwoodsprojects.co.uk
web. www.redwoodsprojects.co.uk


Any errors on Dimensions to be reported to the Architect prior to commencement of Works.
Dimensions and areas are based on survey information.
This drawing is copyright © Redwoods Projects.
All dimensions to be checked on site Prior work.

REFERENCE: 2 Howard Road, London
N15 6NL, UK


TITLE: PROPOSED DRAWINGS
SECTION

PROJECT No 973 | DATE: 06-03-2023

NAME: P 03 REV-A

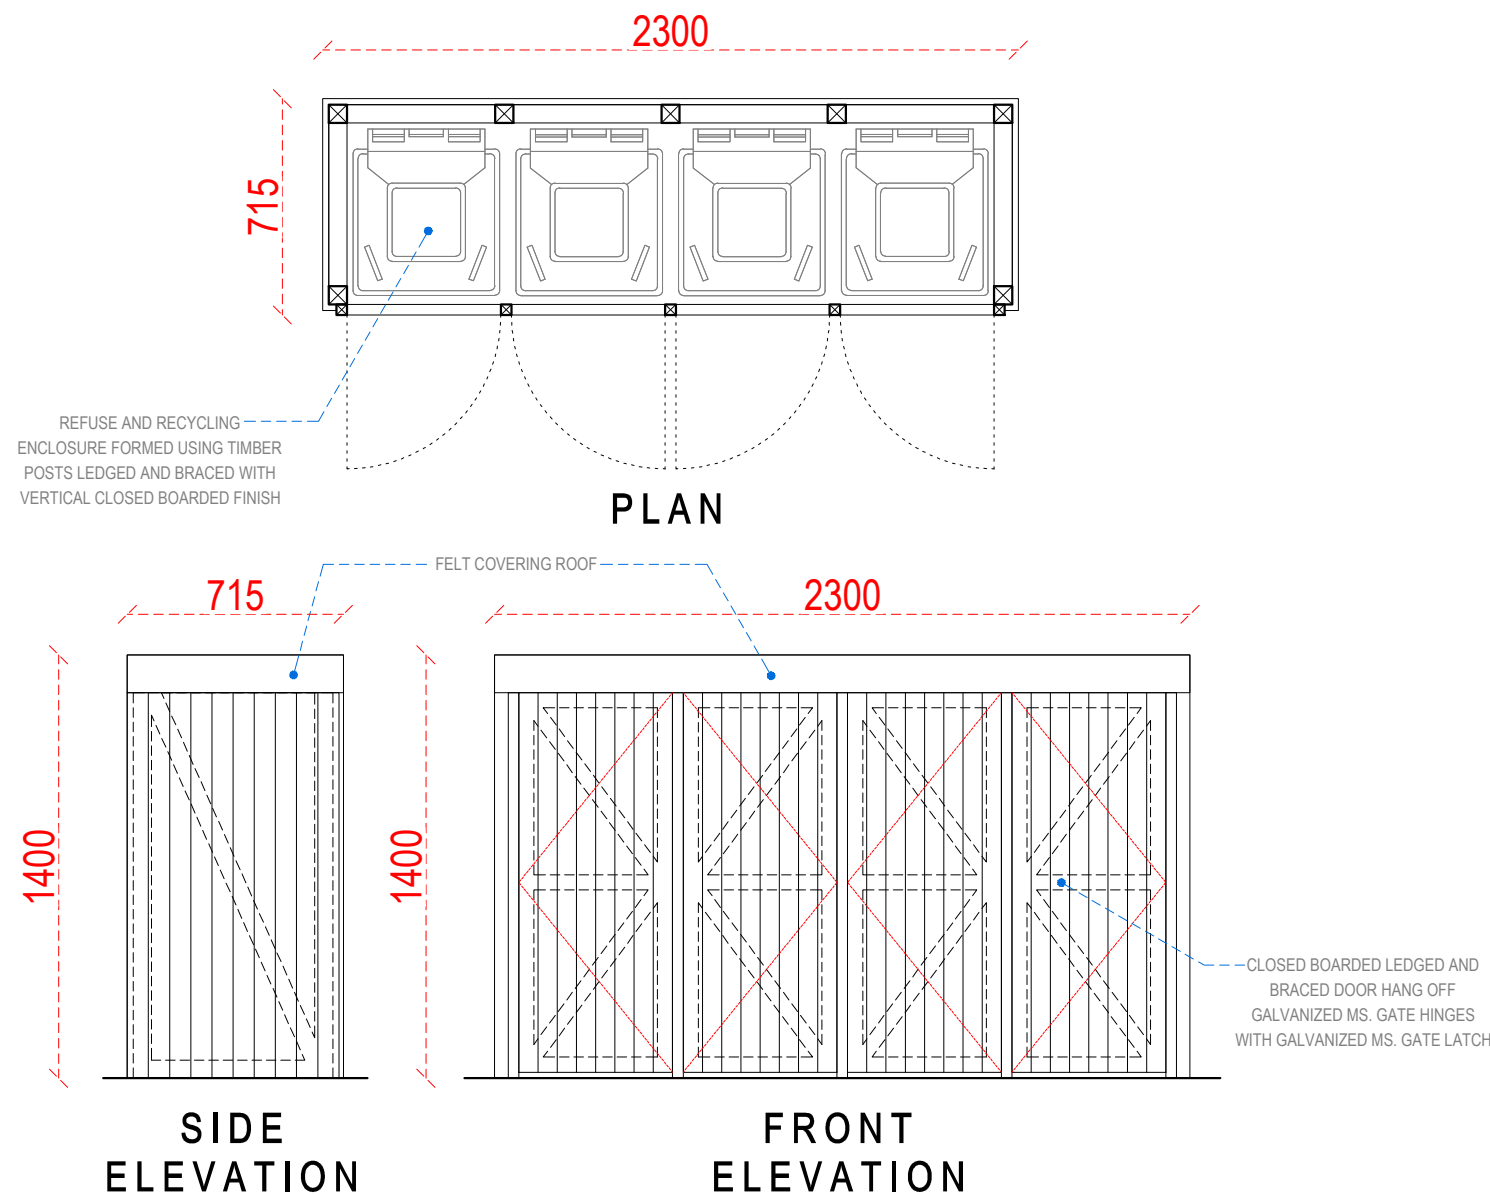

TIMBER REFUSE AND RECYCLING ENCLOSURE STORAGE DETAILS

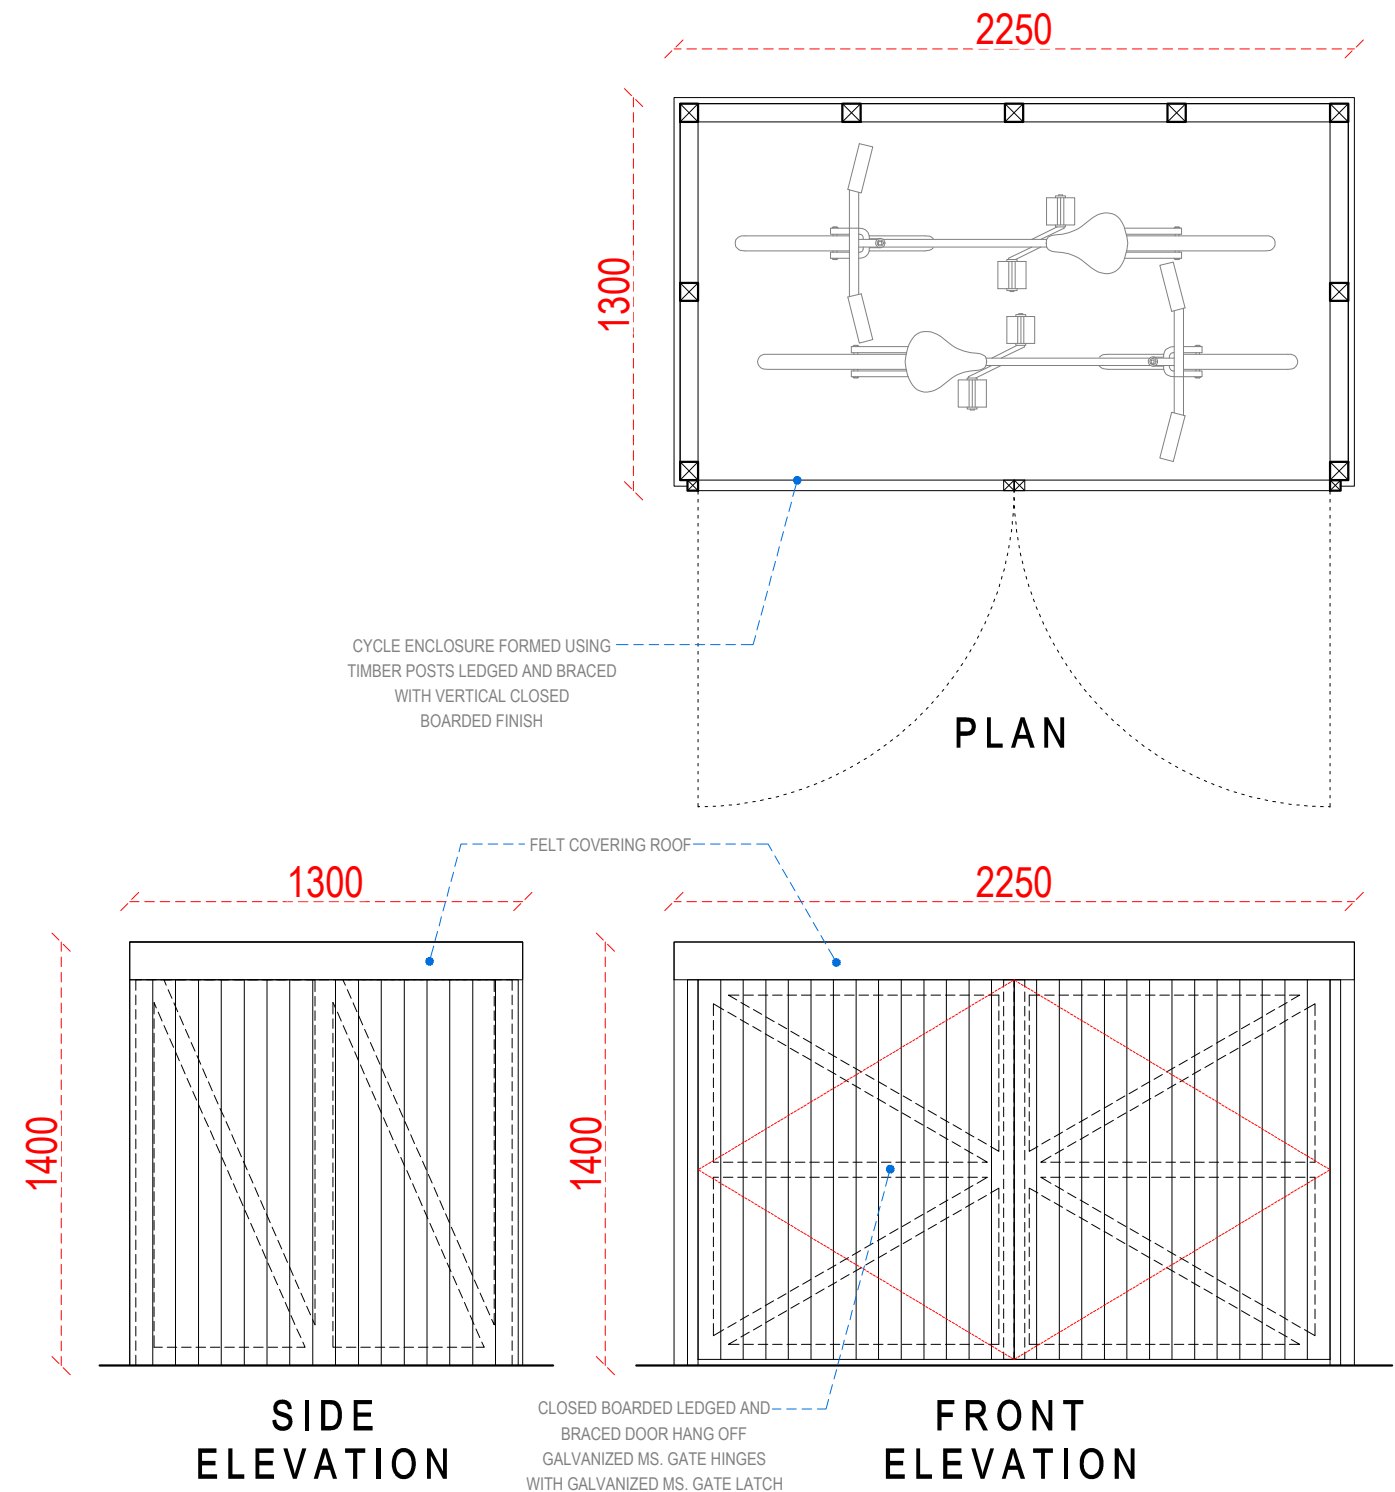

TIMBER CYCLE ENCLOSURE STORAGE DETAILS

0 1 2 5m scale 1:25 @A3



address. 4 Grosvenor Way - E5 9ND - London
tel. 020 3781 8008
mail. office@redwoodsprojects.co.uk
web. www.redwoodsprojects.co.uk

Any errors on Dimensions to be reported to the Architect prior to commencement of Works.
Dimensions and areas are based on survey information.
This drawing is copyright © Redwoods Projects.
All dimensions to be checked on site Prior work.

REFERENCE: 2 Howard Road, London N15 6NL, UK

TITLE: PROPOSED DRAWINGS SECTION

PROJECT No 973 | DATE: 06-03-2023

NAME: P 04 REV-A