





5 Sidney Road 7A & 7B Sidney Road 9 Sidney Road
Front Elevation. **PROPOSED**
1:100 @ A3

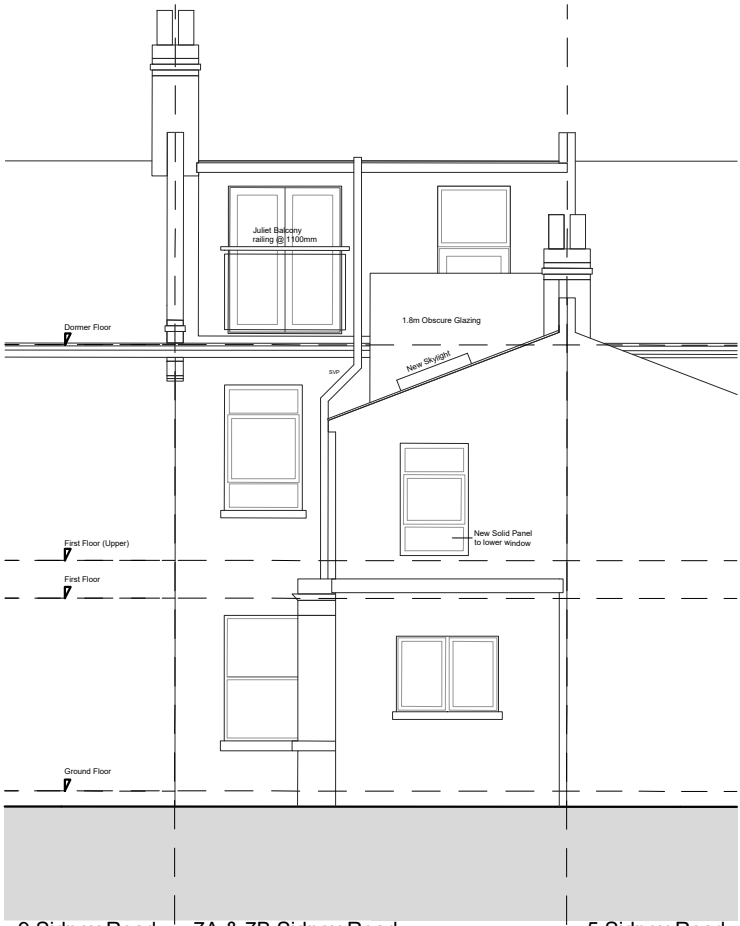

9 Sidney Road 7A & 7B Sidney Road 5 Sidney Road
Rear Elevation. **PROPOSED**
1:100 @ A3

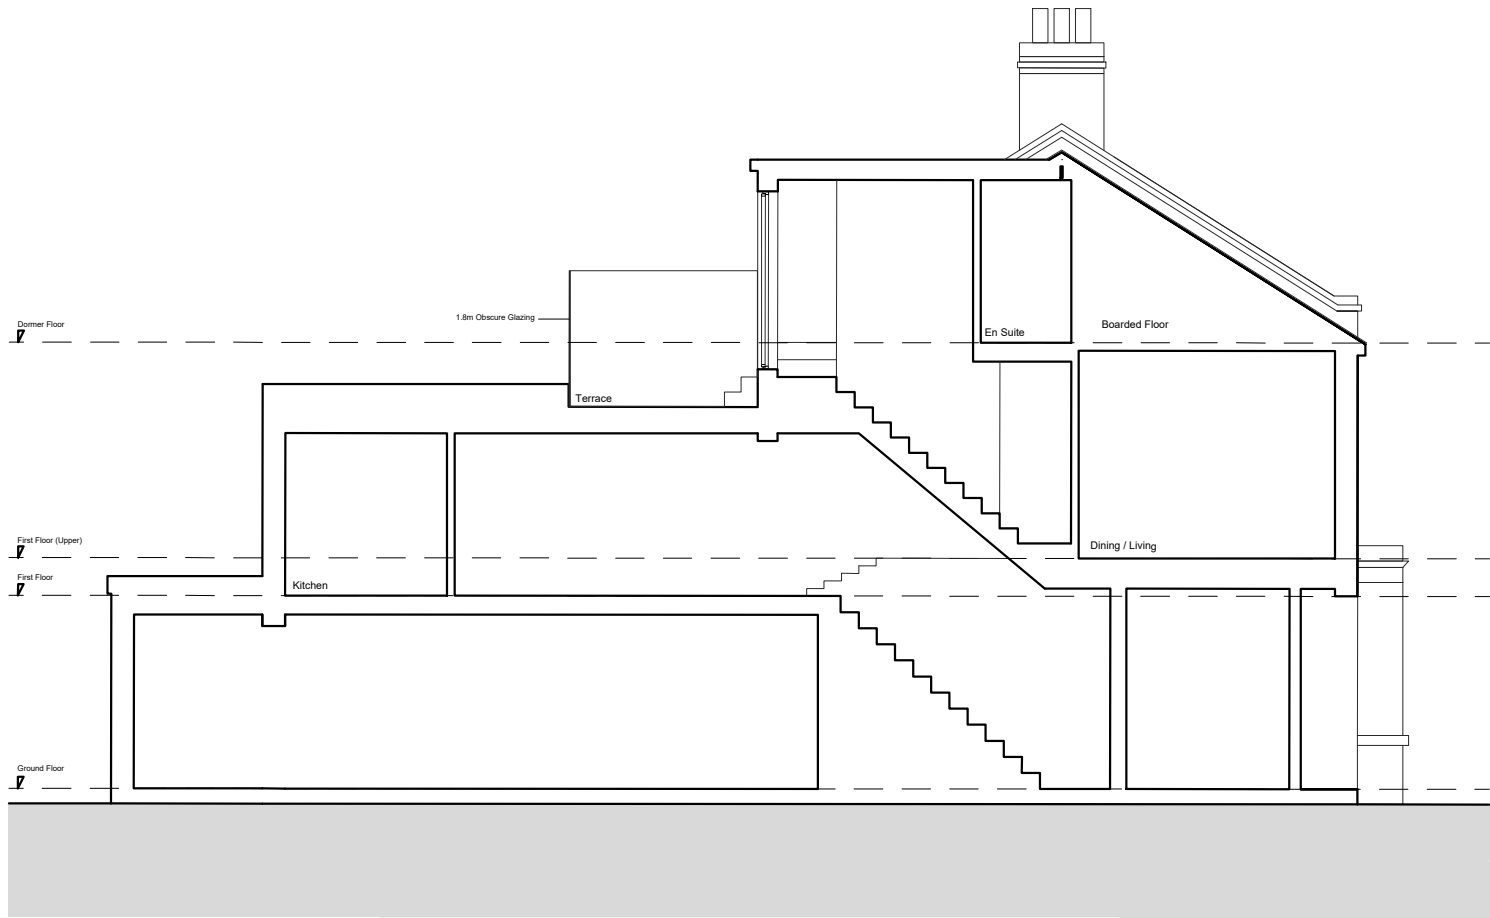

7A & 7B Sidney Road
Side Elevation. **PROPOSED**
1:100 @ A3



7A & 7B Sidney Road
Side Elevation. **PROPOSED**
1:100 @ A3

NOTES.

PROJECT.

7b Sidney Road
Haringey. London
N22 8LT

DRAWING TITLE.

Proposed Elevations

DRAWING NO.

7BSR_PA 201

SCALE.

1:100 @ A3

DRAWING DATE.

FEB 2023

REVISION.

-

ISSUED FOR.

PLANNING

