





Front Elevation. **EXISTING**
1:100 @ A3

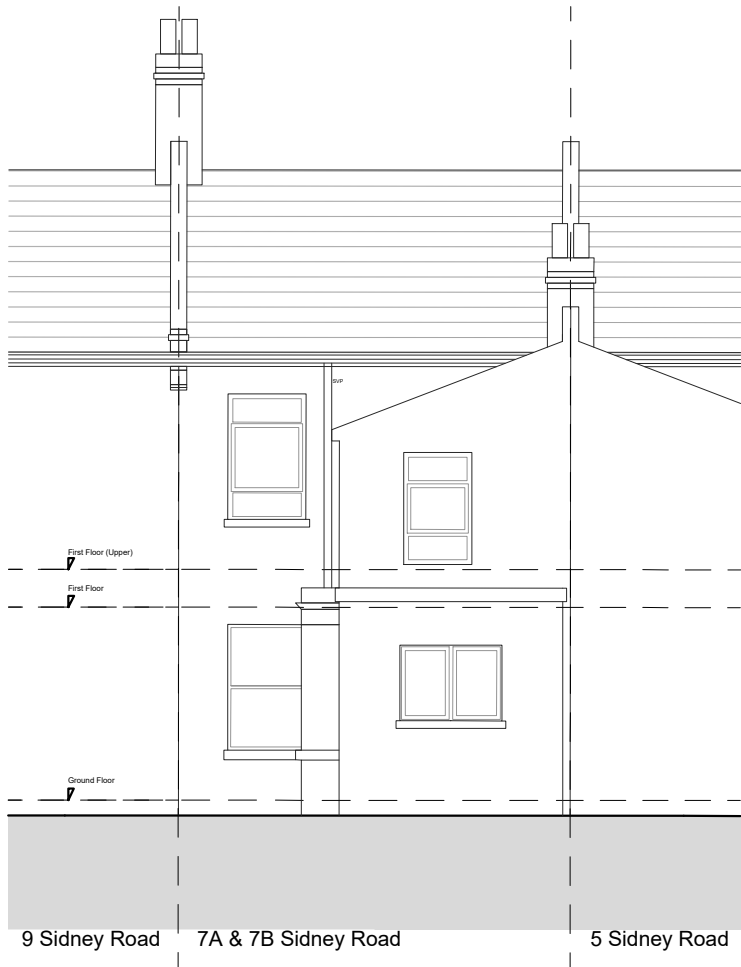

Rear Elevation. **EXISTING**
1:100 @ A3

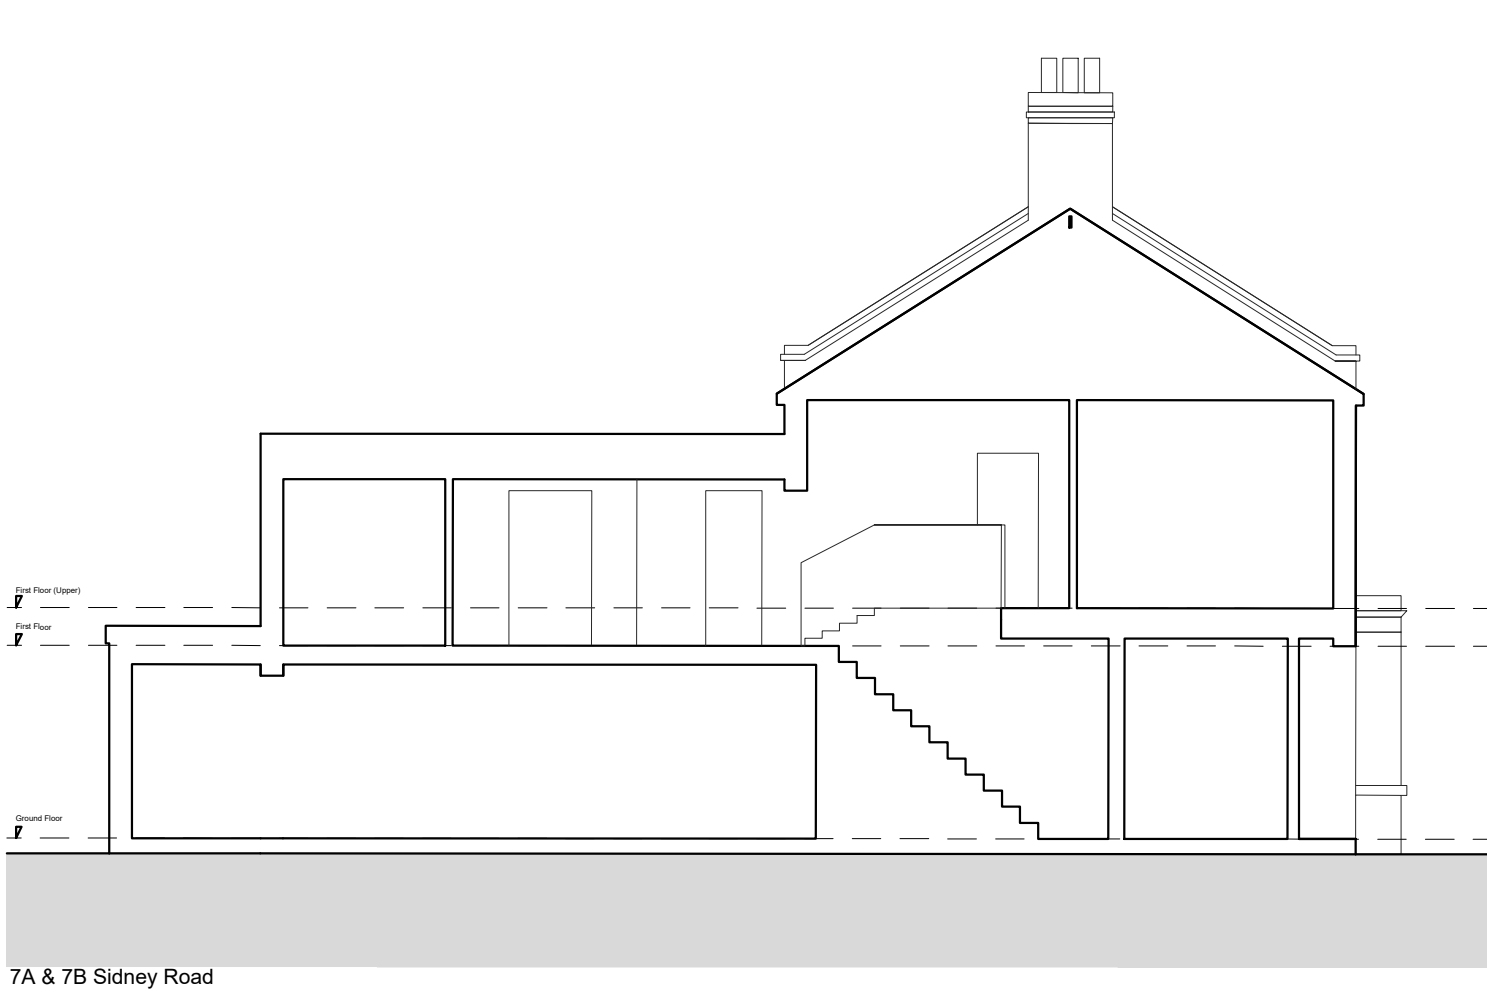

Side Elevation. **EXISTING**
1:100 @ A3



Side Elevation. **EXISTING**
1:100 @ A3

NOTES.

PROJECT.
7b Sidney Road
Haringey. London
N22 8LT

DRAWING TITLE.
Existing Elevations

DRAWING NO.	SCALE.
7BSR_PA 101	1:100 @ A3
DRAWING DATE.	REVISION.
FEB 2023	-

ISSUED FOR.
PLANNING

