




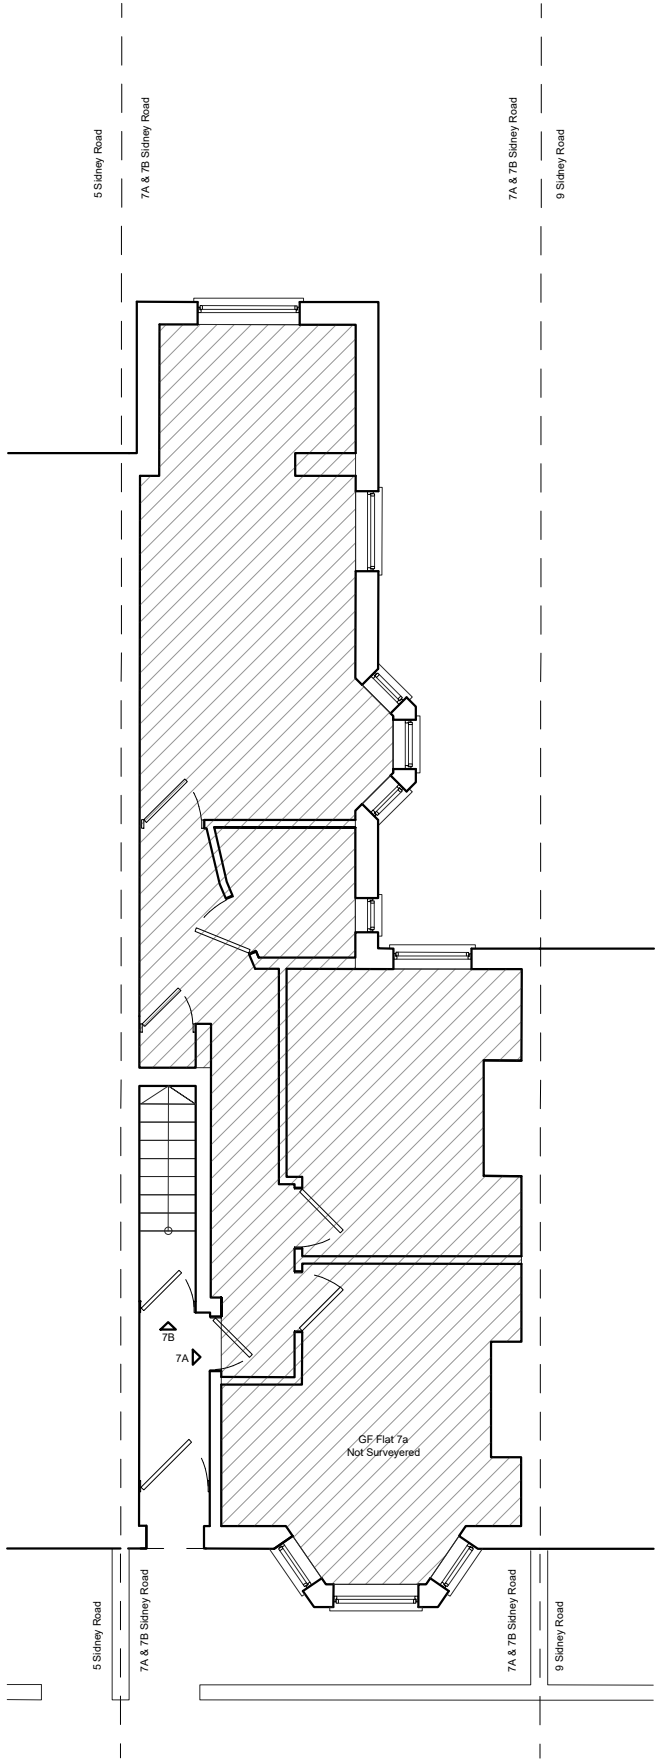

Ground Floor Plan. **EXISTING**
1:100 @ A3

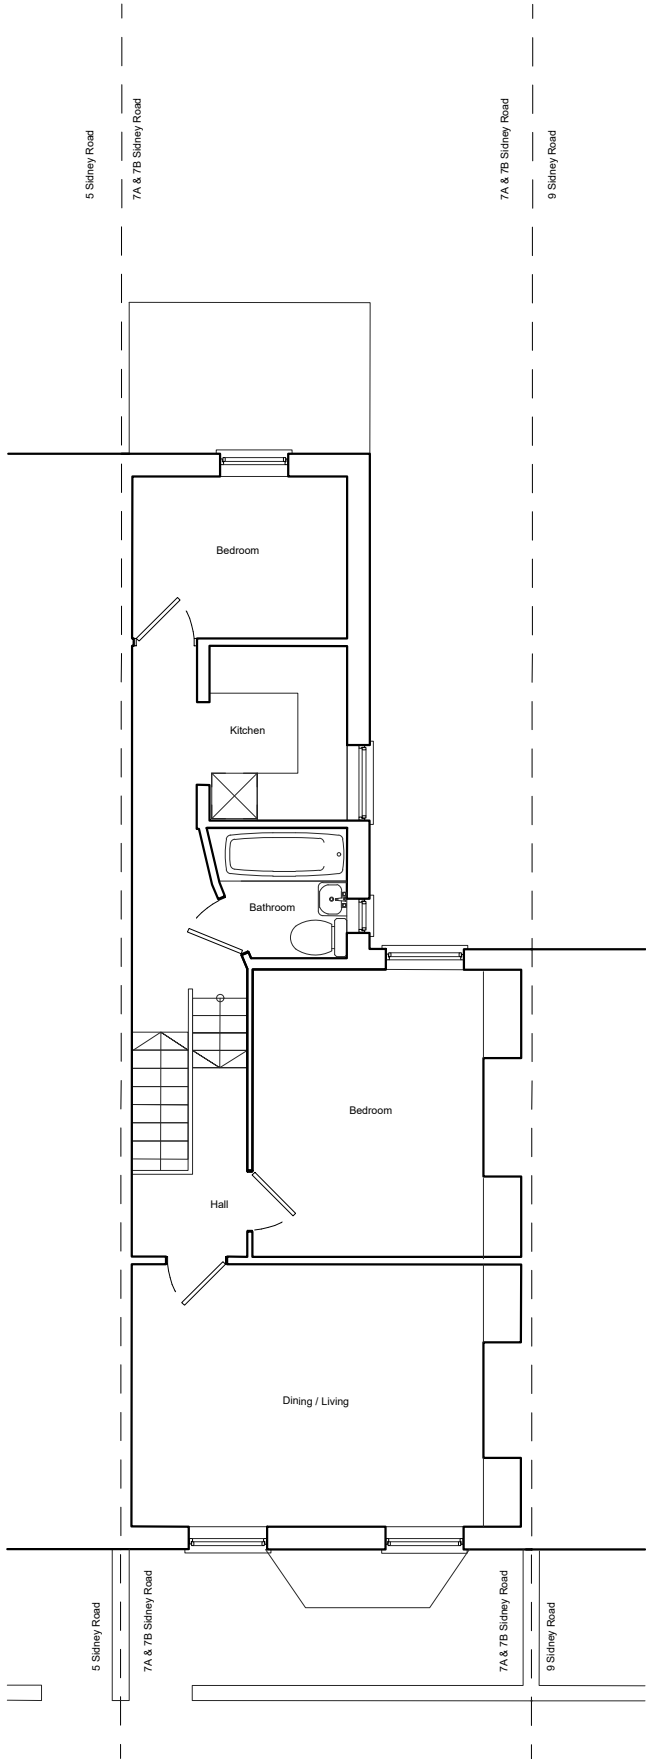

First Floor Plan. **EXISTING**
1:100 @ A3

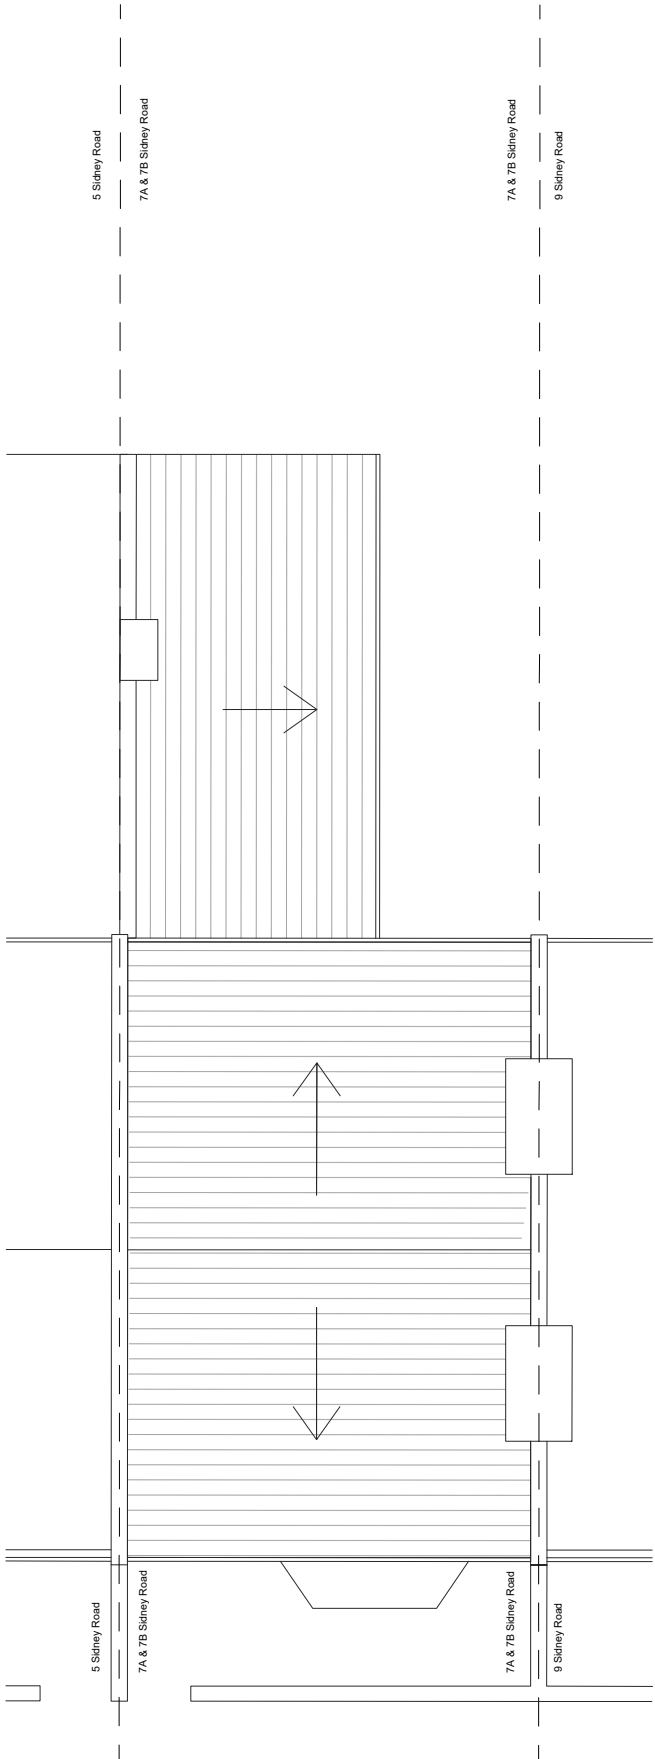

Roof Plan. **EXISTING**
1:100 @ A3

NOTES.

PROJECT.
7b Sidney Road
Haringey. London
N22 8LT

DRAWING TITLE.
Existing Floor Plans

DRAWING NO. 7BSR_PA 100	SCALE. 1:100 @ A3
-----------------------------------	-----------------------------

DRAWING DATE. FEB 2023	REVISION. -
----------------------------------	-----------------------

ISSUED FOR.
PLANNING