




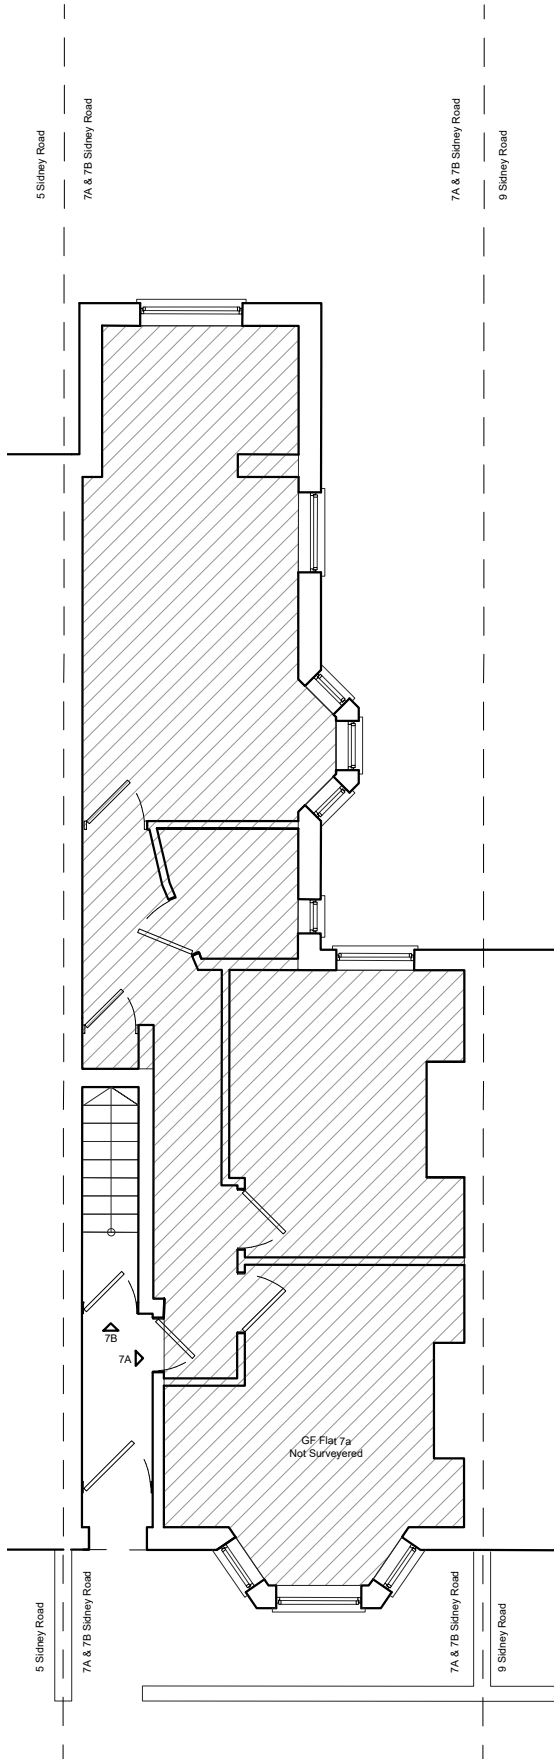


Ground Floor Plan. **PROPOSED**
1:100 @ A3

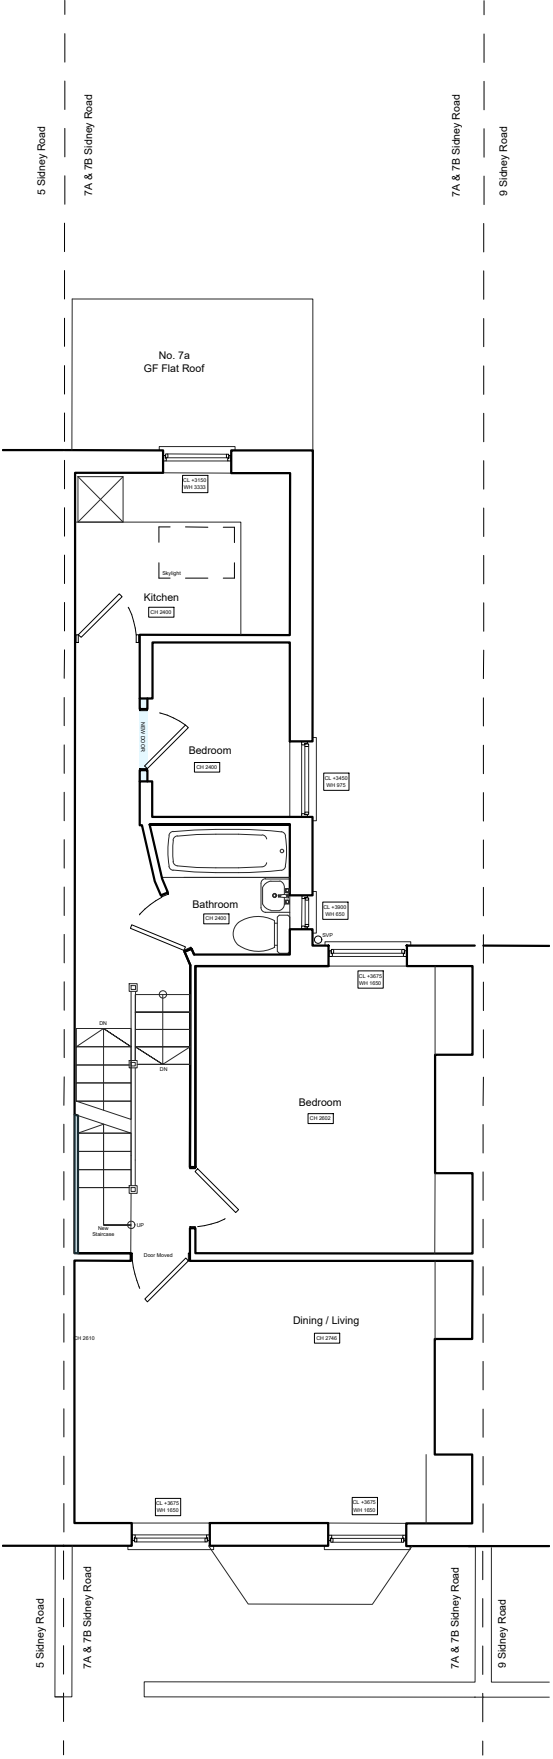

First Floor Plan. **PROPOSED**
1:100 @ A3

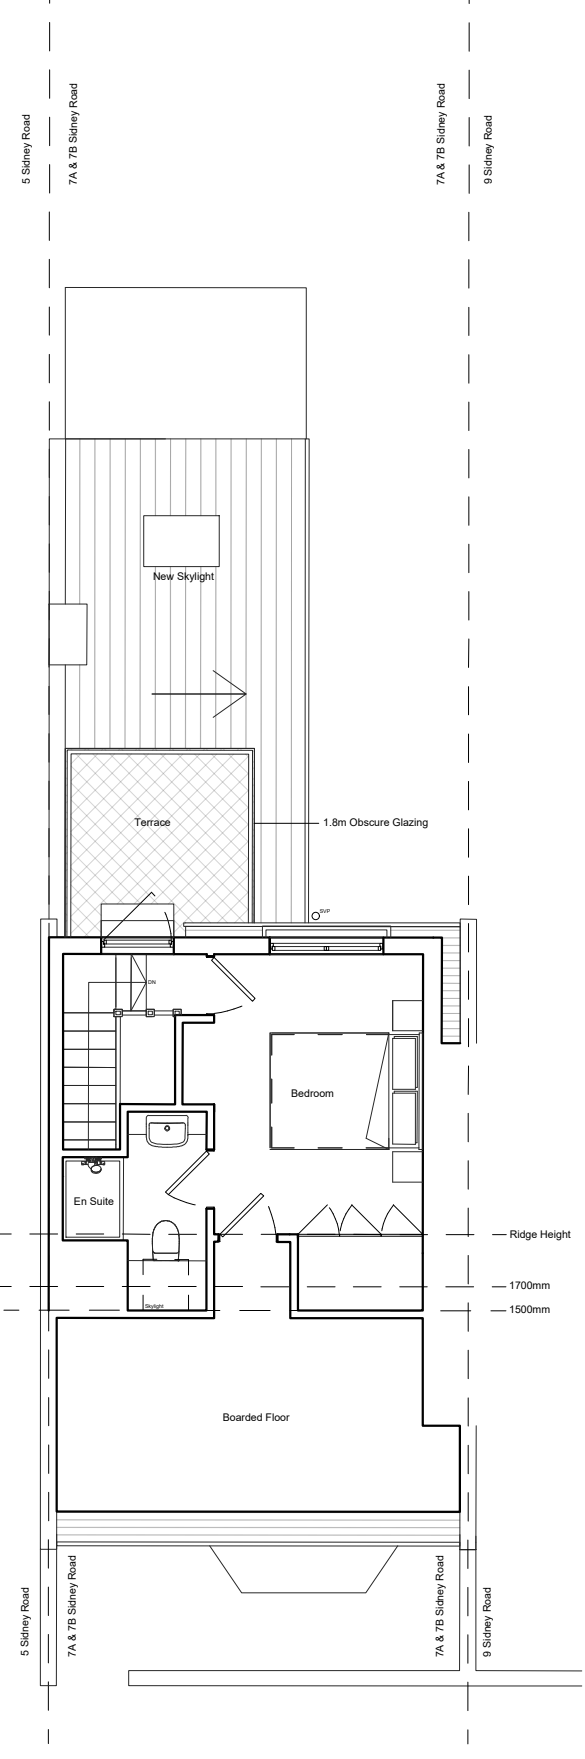

Dormer Floor Plan. **PROPOSED**
1:100 @ A3

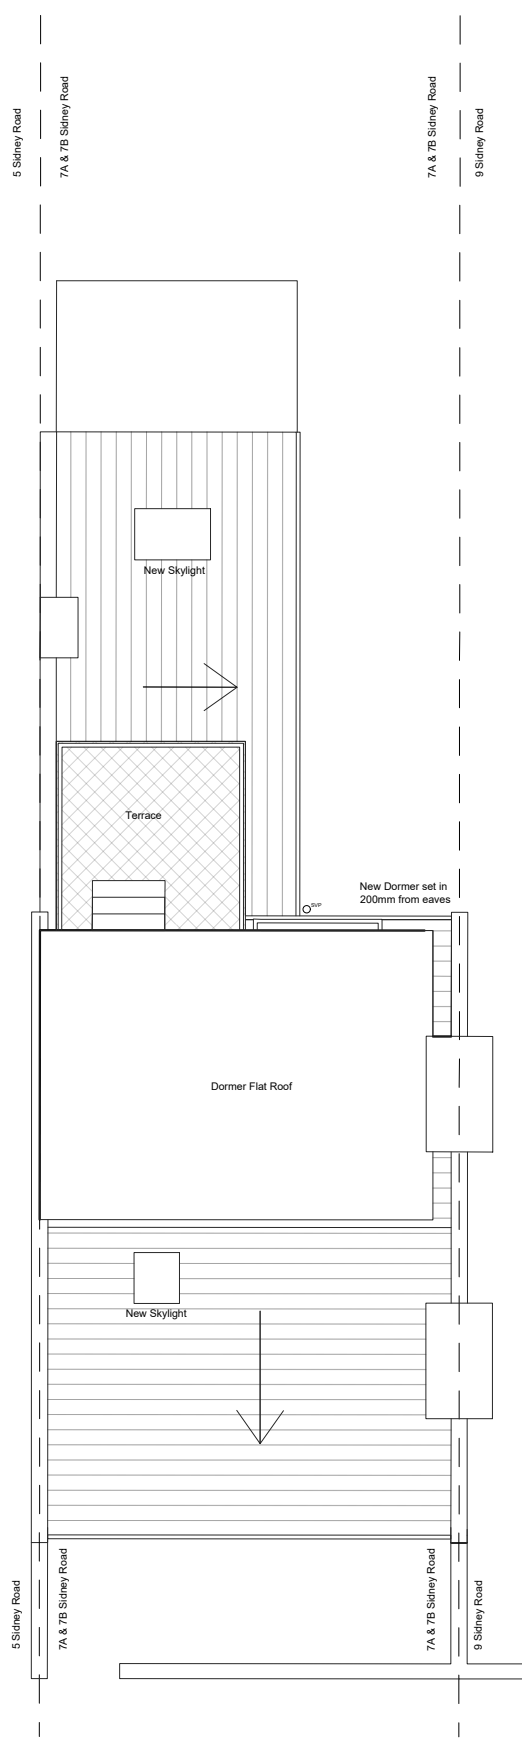

Roof Plan. **PROPOSED**
1:100 @ A3

NOTES.

PROJECT.
7b Sidney Road
Haringey. London
N22 8LT

DRAWING TITLE.
Proposed Floor Plans

DRAWING NO. 7BSR_PA 200	SCALE. 1:100 @ A3
DRAWING DATE. FEB 2023	REVISION. -

ISSUED FOR.
CLIENT