


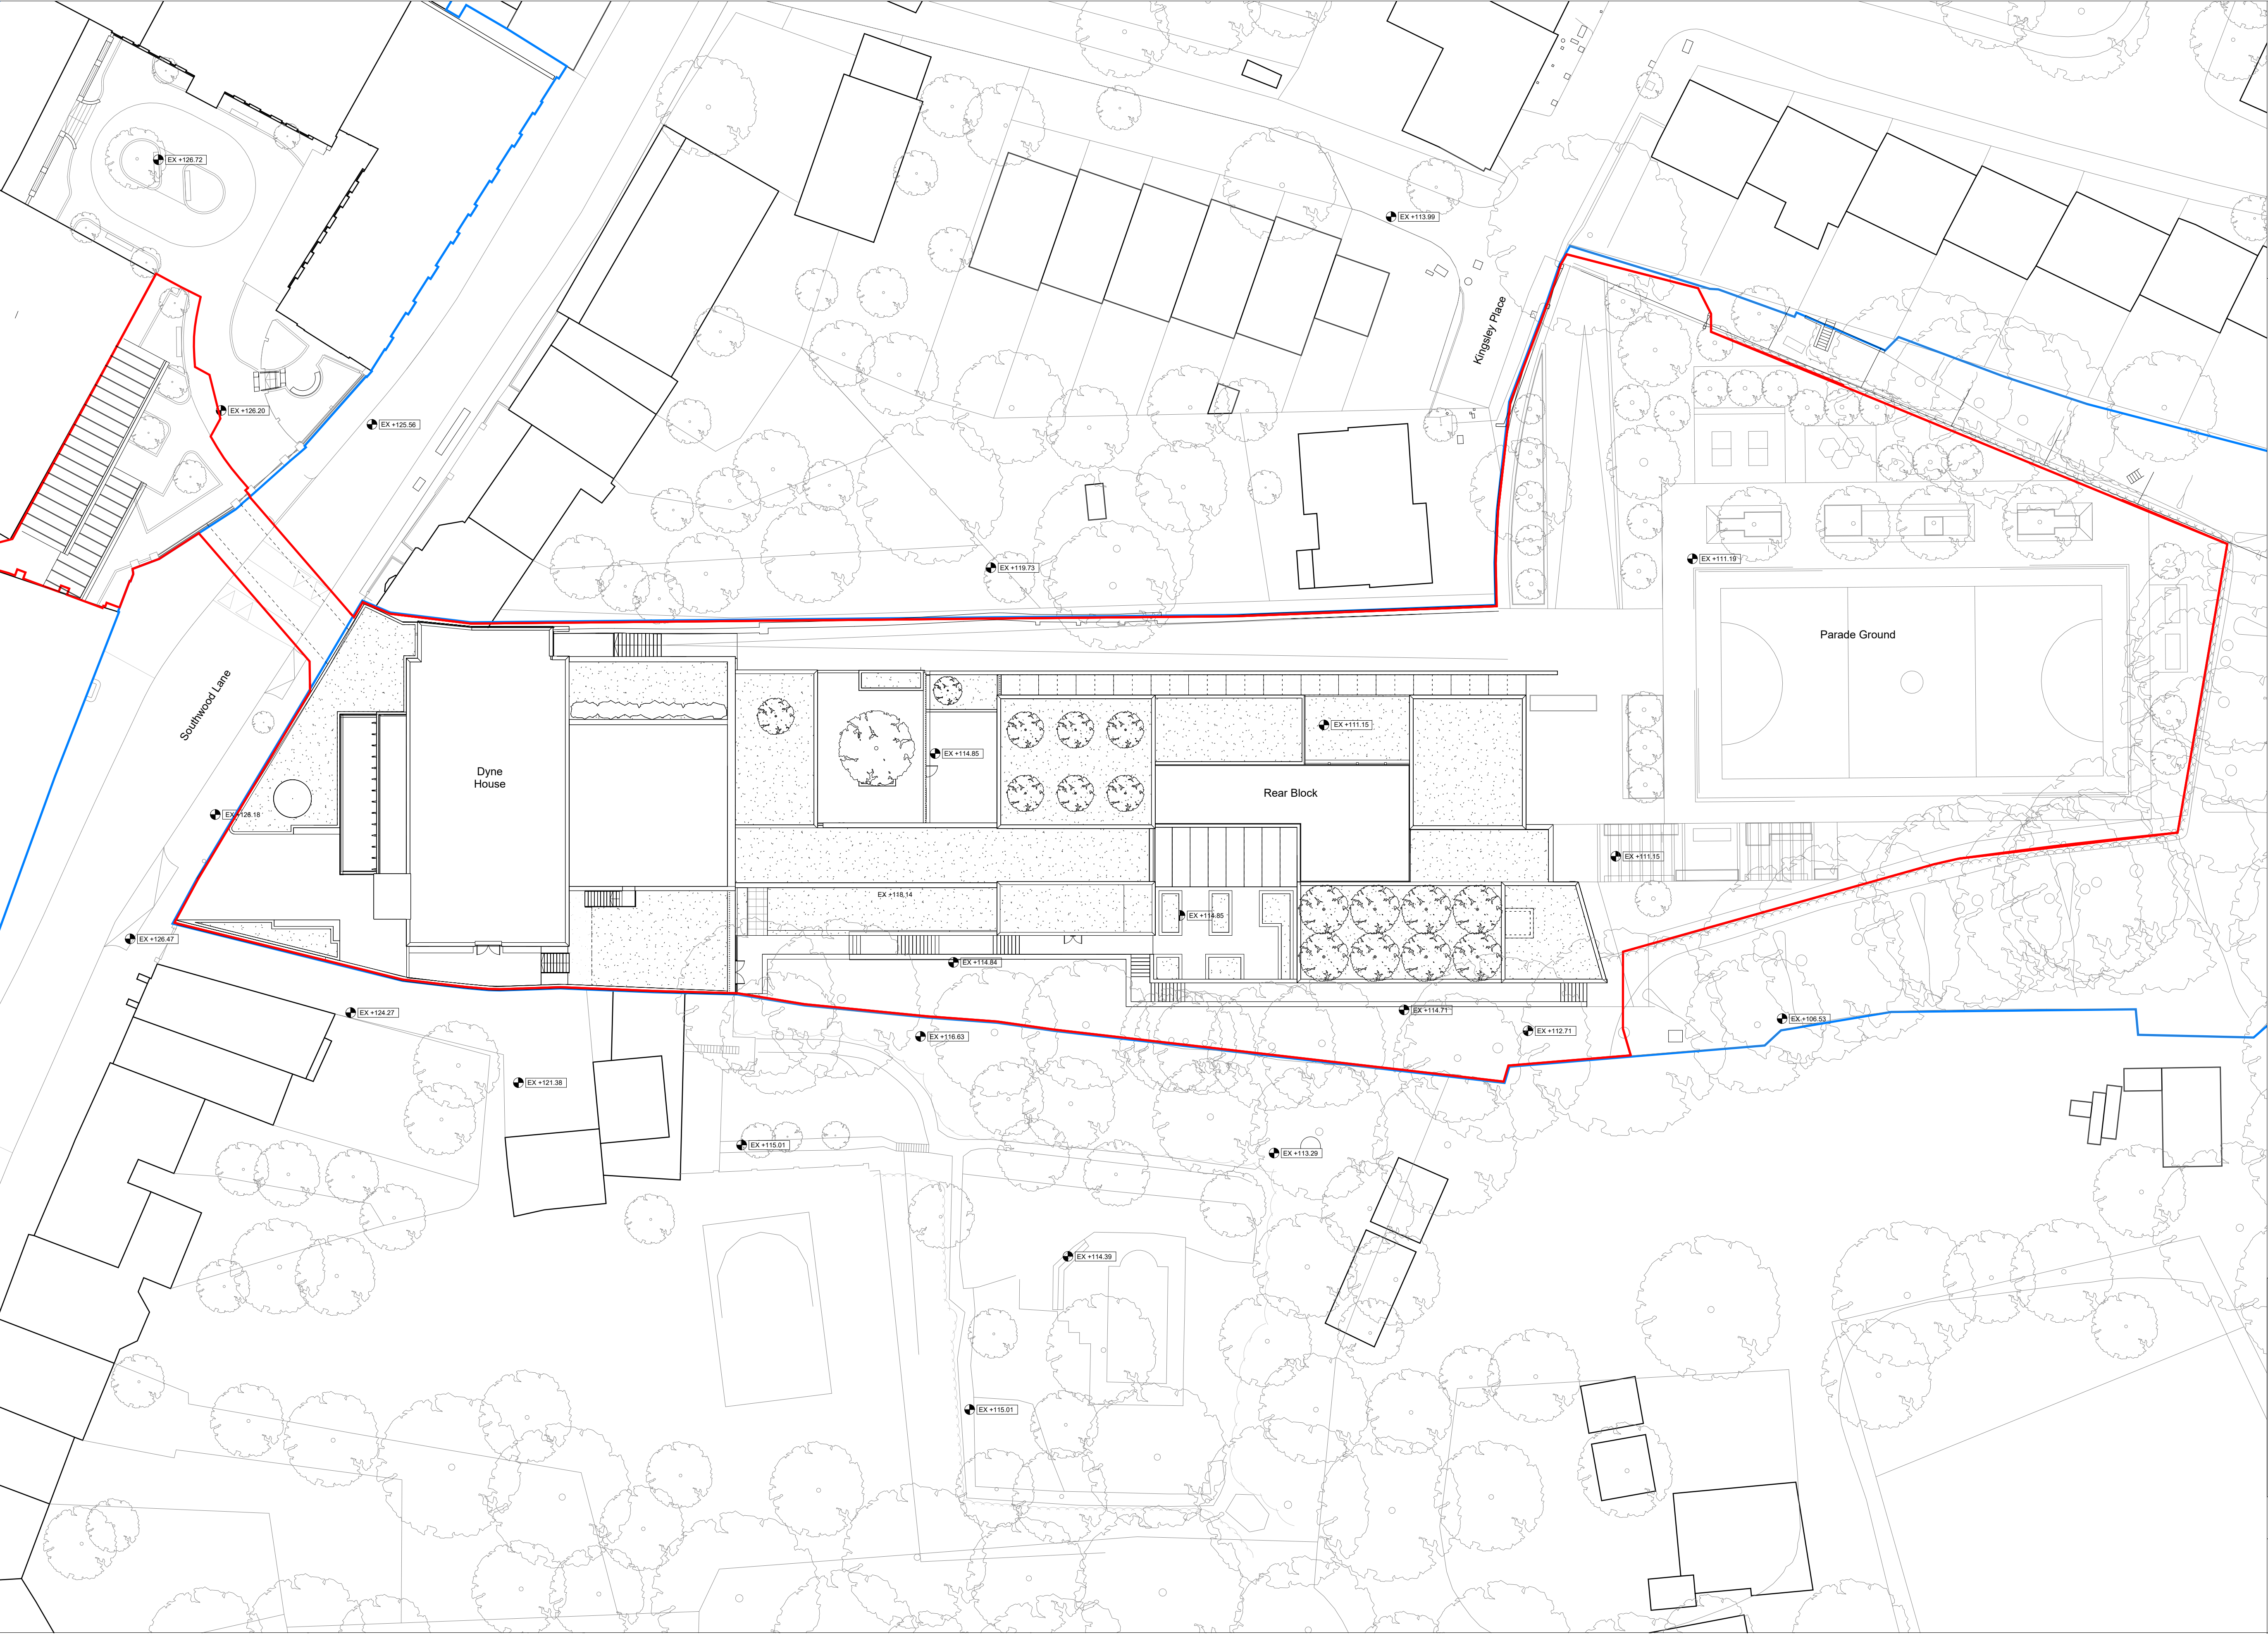


- General Notes:**
- G1** All Levels are above ordnance datum (AOD)
New Levels are shown thus: +20.345
Retained Existing Levels thus: EX+20.345
Existing Levels are shown: EX+20.345
- G2** Door tags are shown thus: DG-011 ← Door number
DRS-XXX ← Door type
FR-XXS ← Fire rating, 'V' denotes smoke seal
- G3** Abbreviations:
- | | |
|---------|--------------------------------|
| GN/AWC: | Gender Neutral / Accessible WC |
| CS: | Cleaner's Store |
| PH: | Printer hub |
| ST: | Store |
| RWP: | Rain water pipe |


Note: Refer to Landscape Architects drawings for detailed proposed landscape levels.

- Notes:**
- Structural information shown indicatively, refer to structural engineer's drawings for further information.
- Site Ownership Boundary
- Site Application Boundary
- Soft landscaped areas - refer to Landscaping Design and Access Statement for further information and for information on landscaping proposals at Parade Ground

Room Key:	
SP	Small Practice Room
EP	Ensemble Practice Room
AWC	Accessible WC's
F.WC	Female WC's
M.WC	Male WC's
CS	Cleaners Store
R	Riser

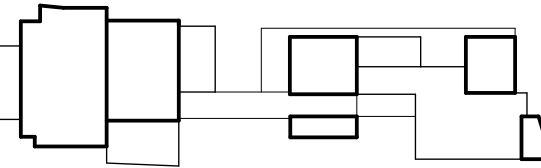

PLANNING

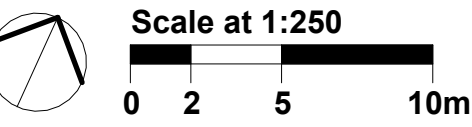

Work Package	Cost Check	Info/Briefing	Tender	Contract	Construction	Date 23.02.2023	Rev. F	Description ISS_0005_Planning - Additional Information	Approved By MB	Date	Rev.	Description	Approved By	Project Highgate School Dyne House 3	Sort Code A/Hs-DH3	Drawing Number 2400	Rev. F
														Subject Proposed Site Plan			
														Architects Hopkins Architects Limited 27 Broadley Terrace, London, NW1 6LG T: 020 7724 1751 E: mail@hopkins.co.uk	Date: 21/09/18	Scale: As indicated	A1