



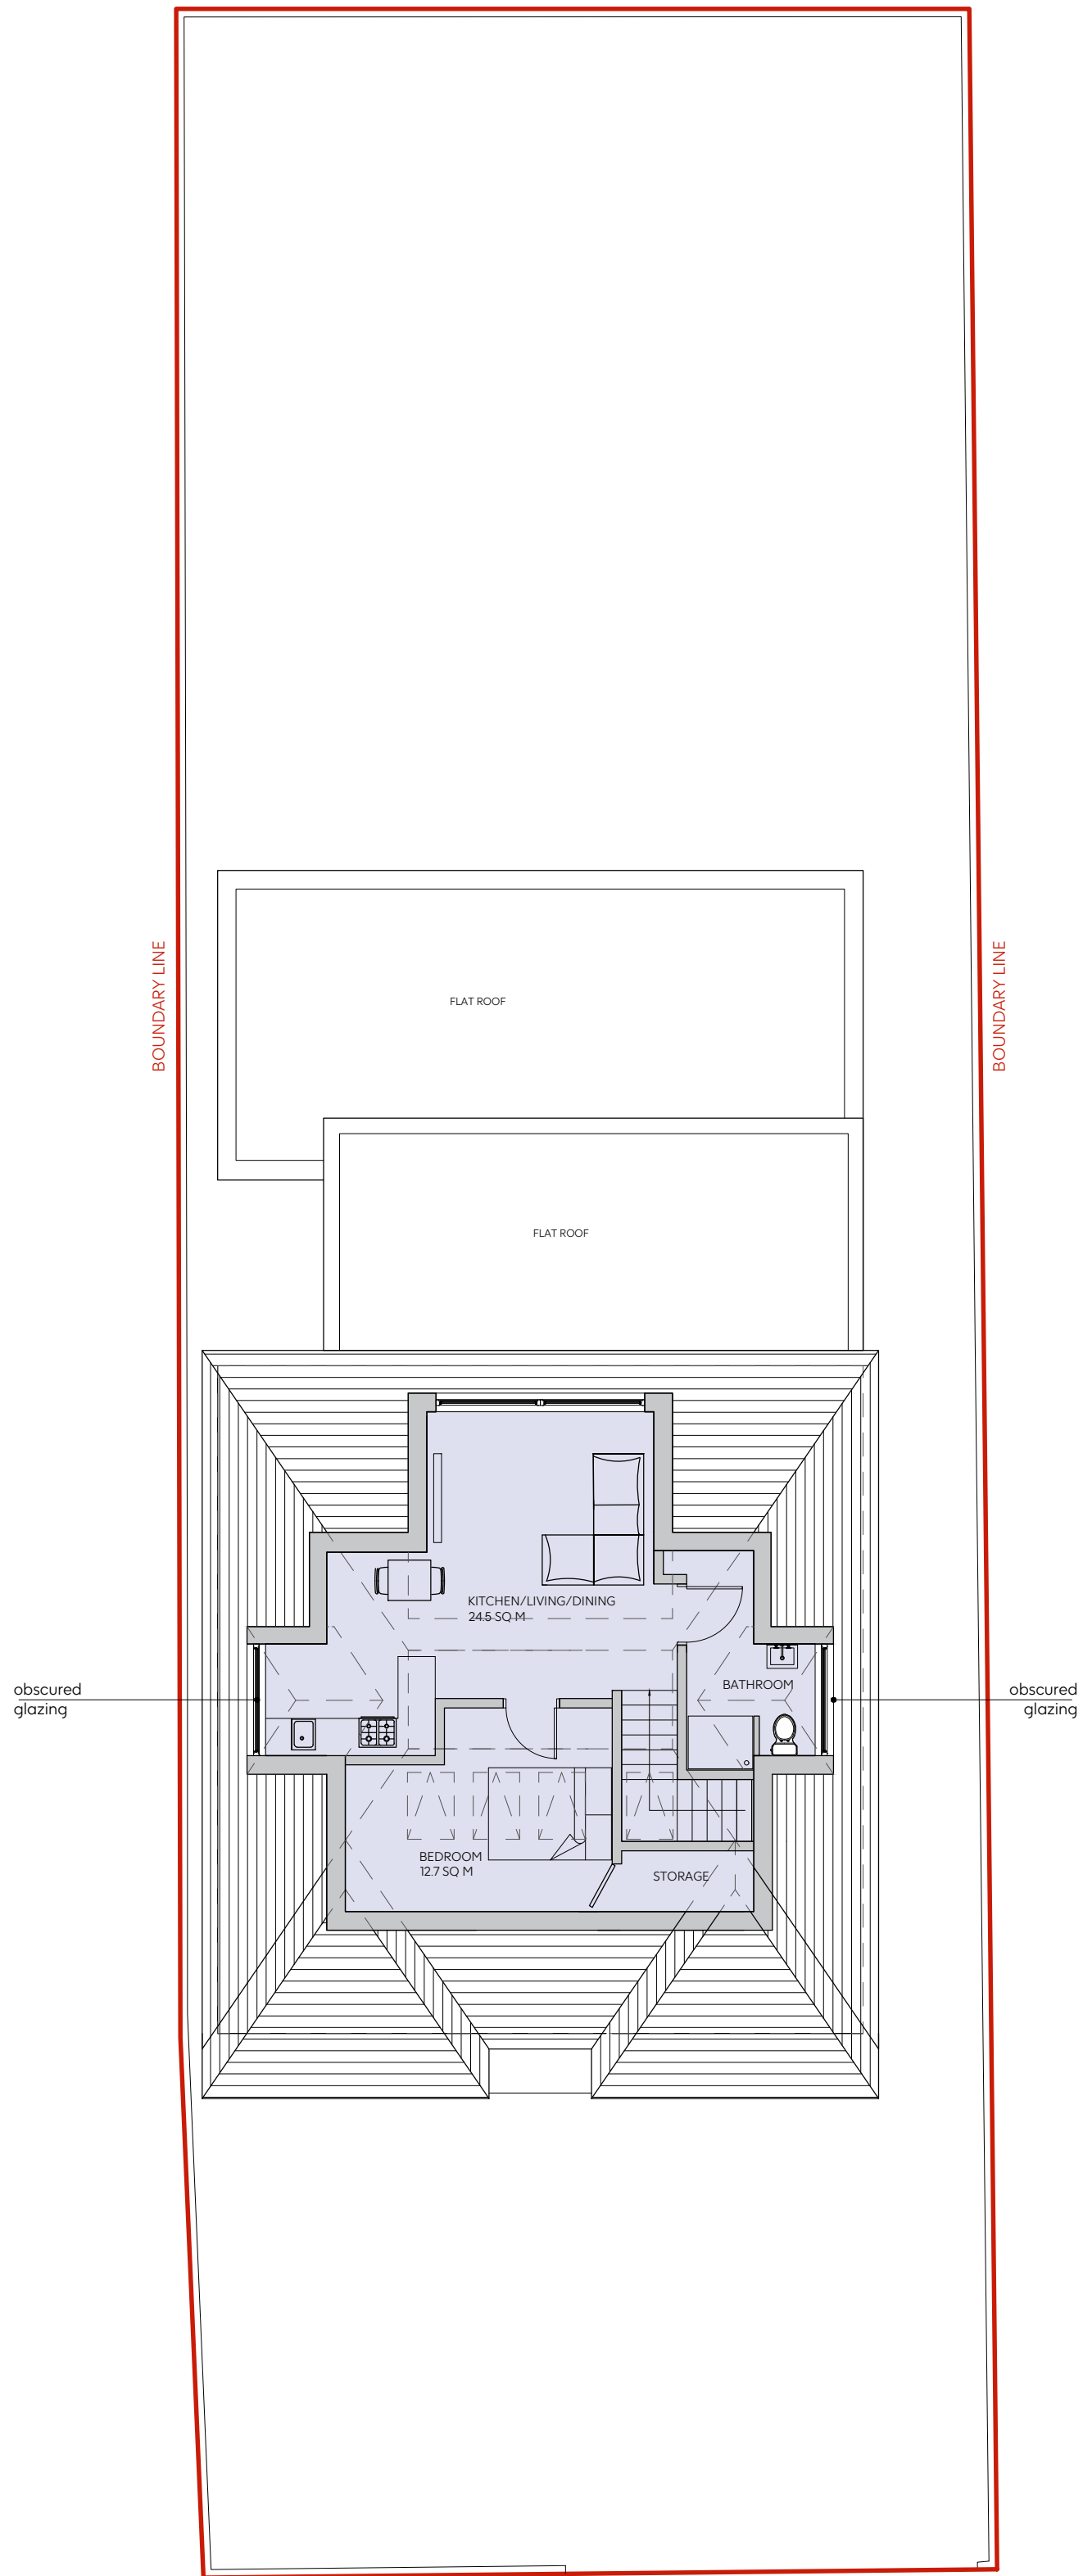

1 Proposed Second Floor Plan
Scale 1:100

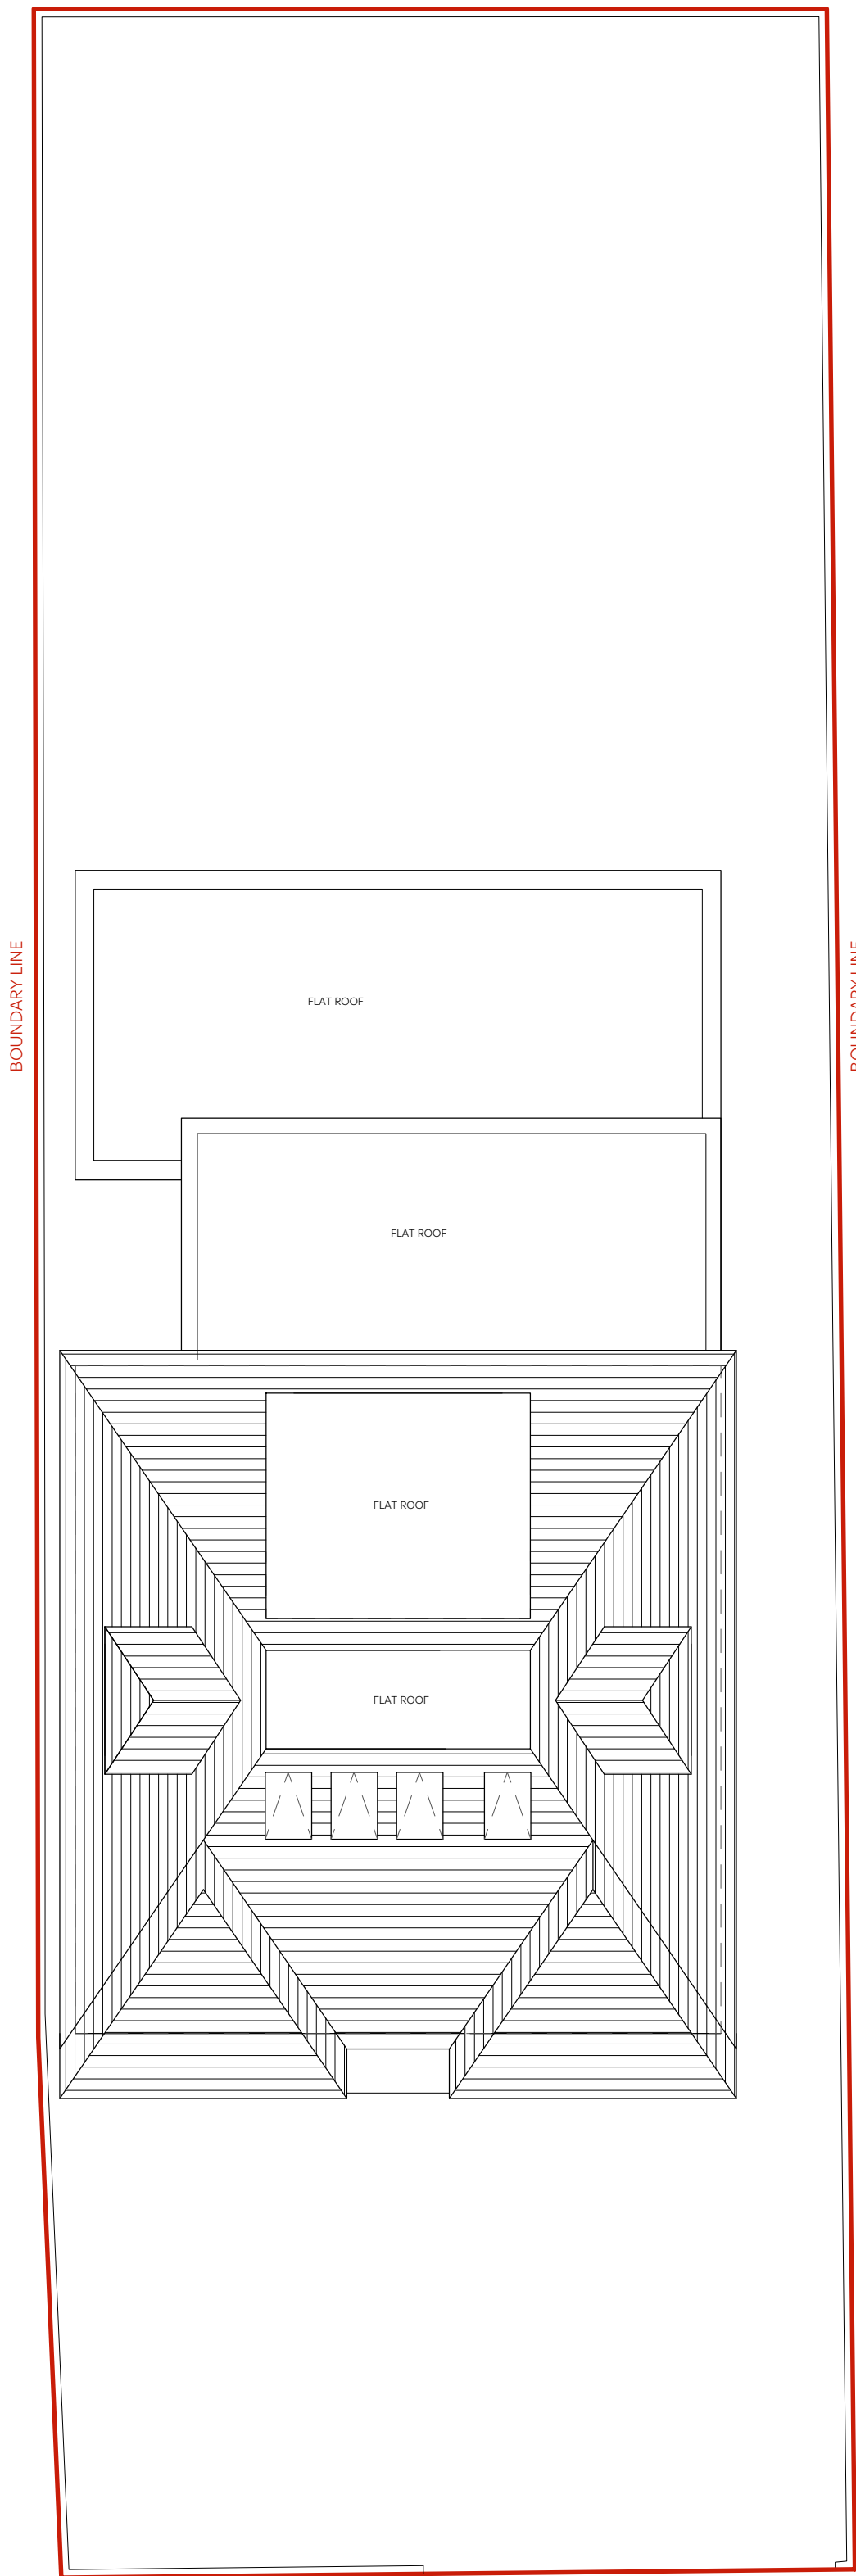


2 Proposed Roof Plan
Scale 1:100




SCHEDULE OF ACCOMMODATION	
FLAT 1: 3 BEDROOM, 5 PERSONS	97 SQ M
FLAT 2: 2 BEDROOM, 3 PERSONS	67 SQ M
FLAT 3: 1 BEDROOM, 2 PERSONS	50 SQ M
FLAT 4: 2 BEDROOM, 3 PERSONS	66 SQ M
FLAT 5: 1 BEDROOM, 2 PERSONS	53 SQ M

SCALE BAR 1:500

SCALE BAR 1:100

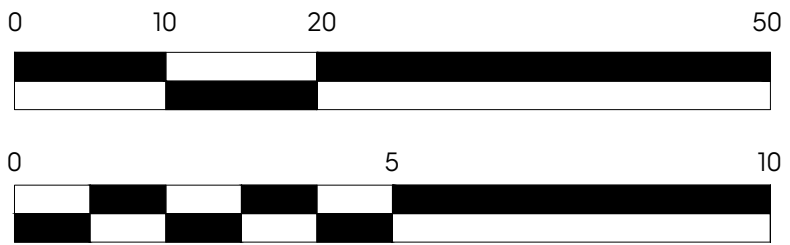

- Notes:
- Drawing must be used solely for the status indicated only
 - All dimensions and setting out shall be checked and confirmed and any discrepancies to be reported to the Architect prior to commencement of any work.
 - This is a CAD Drawing. Under no circumstances shall manual alterations be made. Figured dimensions take preference to scale.
 - All work and materials to be in accordance with current statutory legislation, relevant codes of practice and British Standards.
 - Drawing to be read in accordance with relevant consultants and sub-contractors drawings and specifications.
- Disclaimer:**
The hard copy accompanying the electronic date is the legal. Copyright is Reserved.

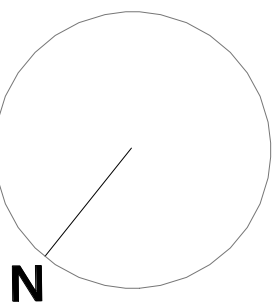

Copyright is Reserved.
© Copying or reproduction of this drawing or any electronic data without the written permission of 'Seesaw Studios' is not permitted. All rights reserved.

Rev:	Description:	Date:
A	Removal of front dormer for flat 5 & annotation of rear extension height.	26/01/23

Seesaw
Studios

30 Shacklewell Lane
Dalston, London, E8 2EZ
United Kingdom

+44 (0) 20 7254 5671
seesaw-studios.com
info@seesaw-studios.com

Client:
Toto Number One Ltd

Project:
105 Truro Road, Wood Green,
N22 8DH

Drawing Title:
Proposed Plans

Date:	Drawing Status:
September 2022	Planning
Drawing Number:	Revision
SE 1699 - 06/P04	A
Scale:	Drawn By:
1:100 / 1:500 @ A1	SK