


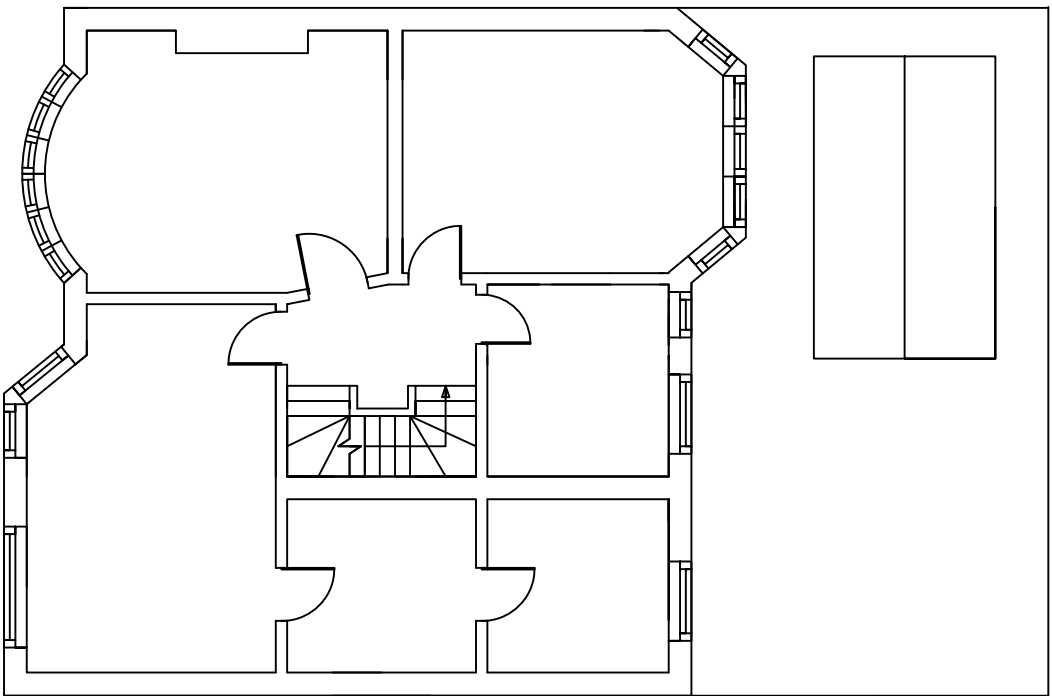


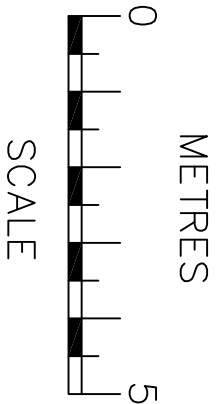


First Floor

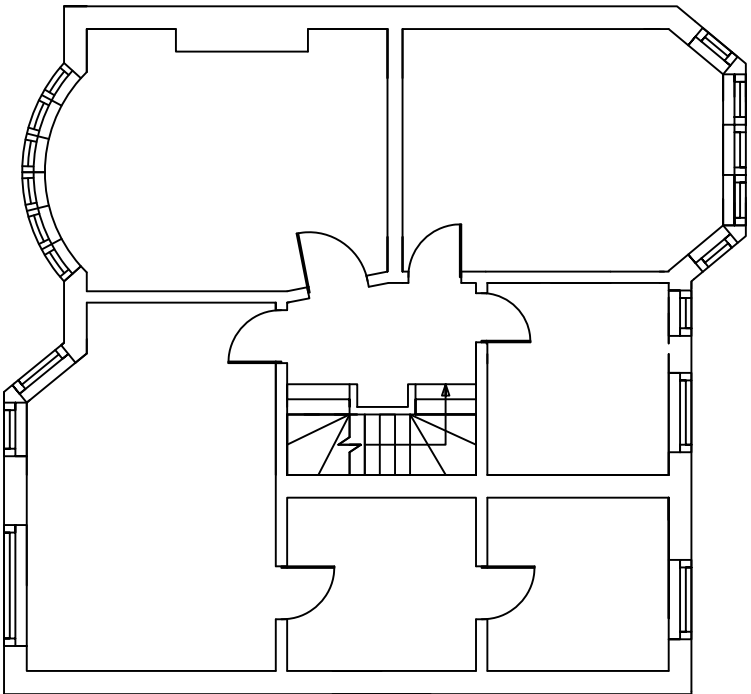

Second Floor

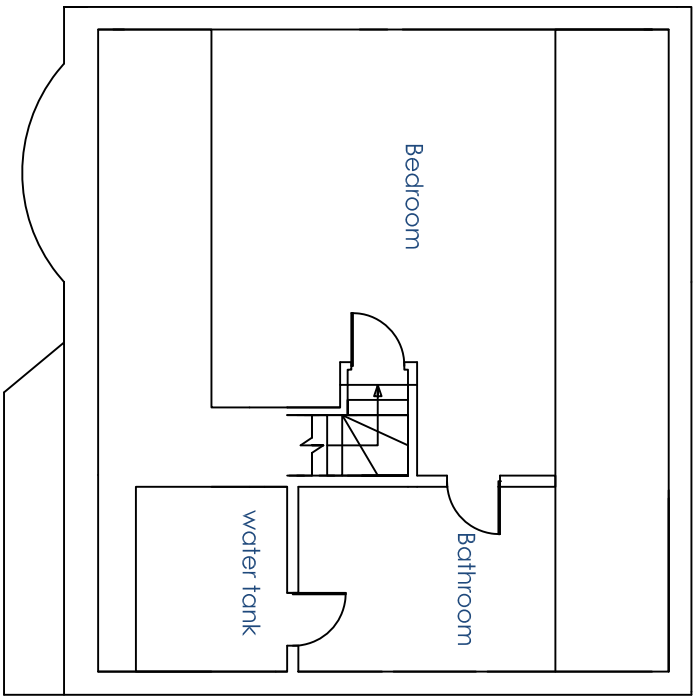

Loft Floor

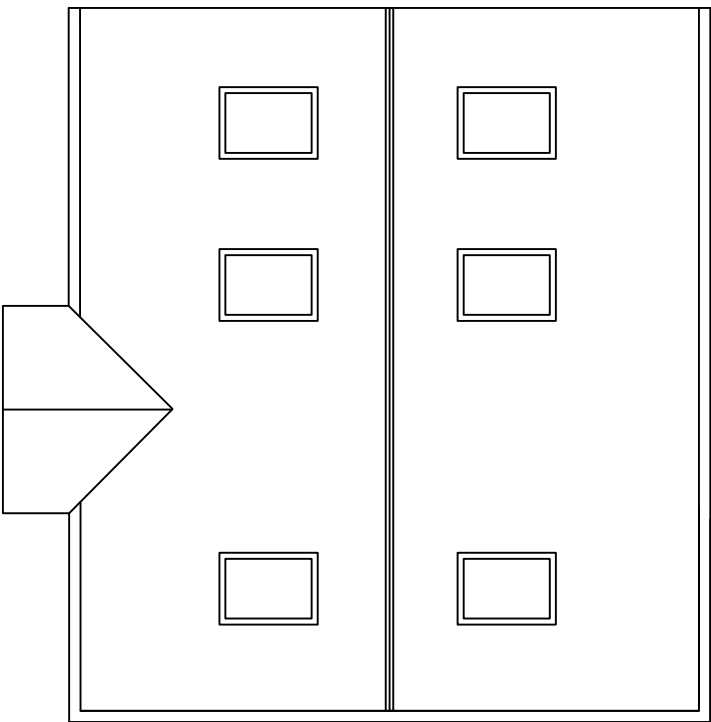

Roof Floor

Project: 19 Lockmead Road, London N15 6BX			
Title: -PROPOSED- Floor Plans			
Date: 01.03.23.	Scale: 1:100 @ A3		
Dwg. No. LR.19.PR.02	Rev: 0		