


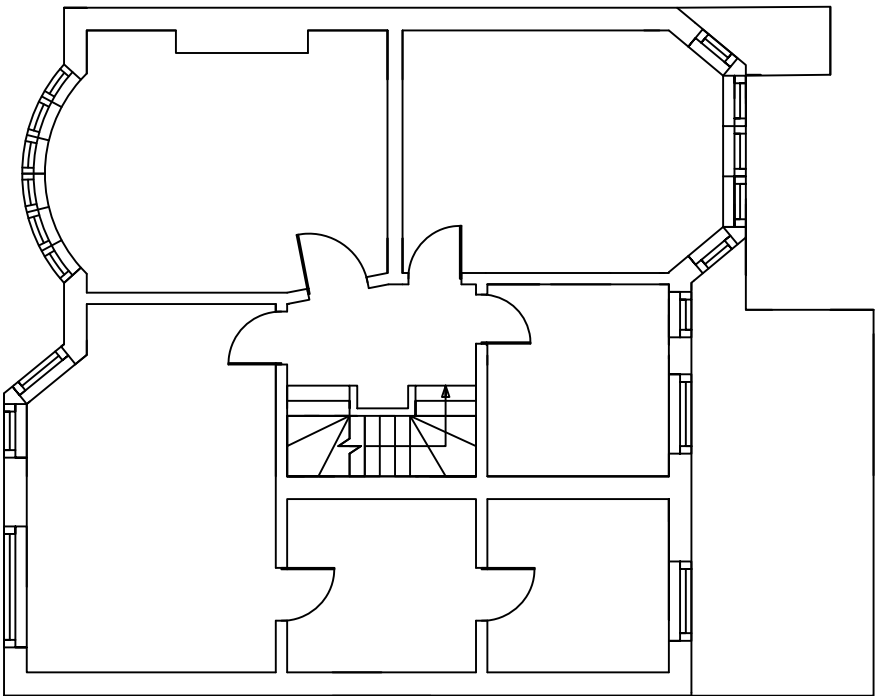


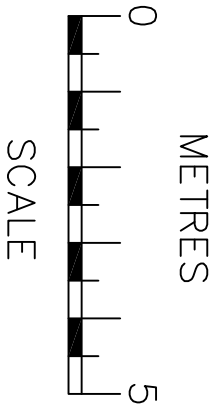


First Floor

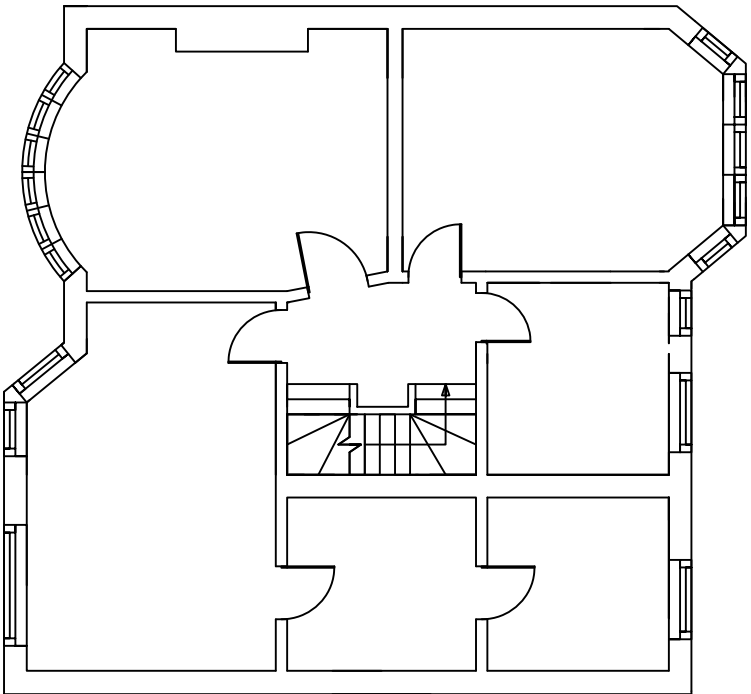

Second Floor

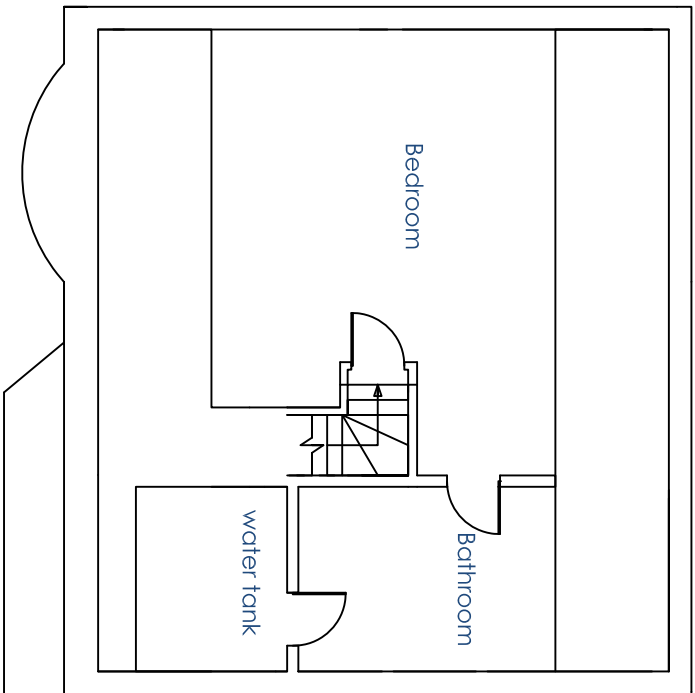

Loft Floor

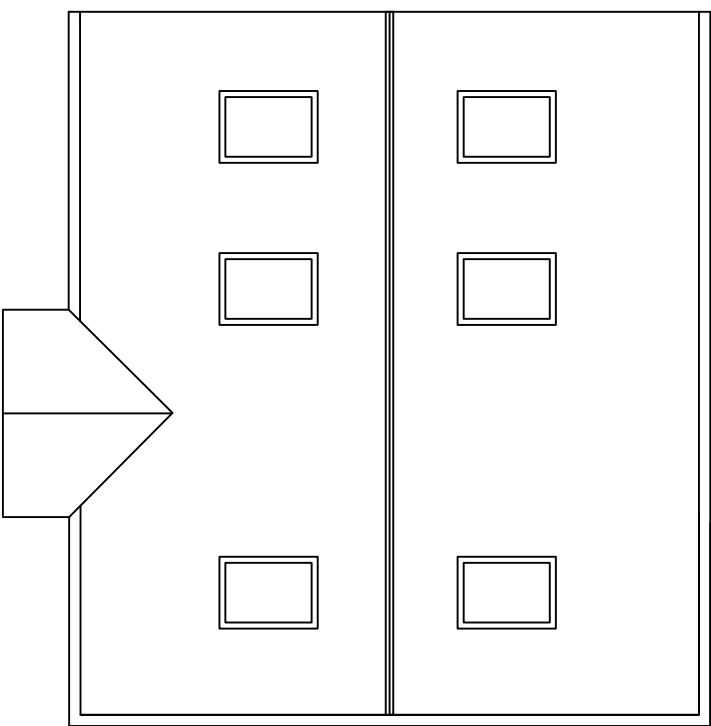

Roof Floor

Project: 19 Lockmead Road, London N15 6BX		
Title: -EXISTING- Floor Plans		
Date: 01.03.23.	Scale: 1:100 @ A3	
Dwg. No. LR.19.EX.02	Rev: 0	