

EXISTING
STRUCTURE




STRUCTURE
AT HIGH LEVEL



PROPERTY BOUNDARY/
PARTY WALL

NO PROPOSED INTERNAL CHANGES

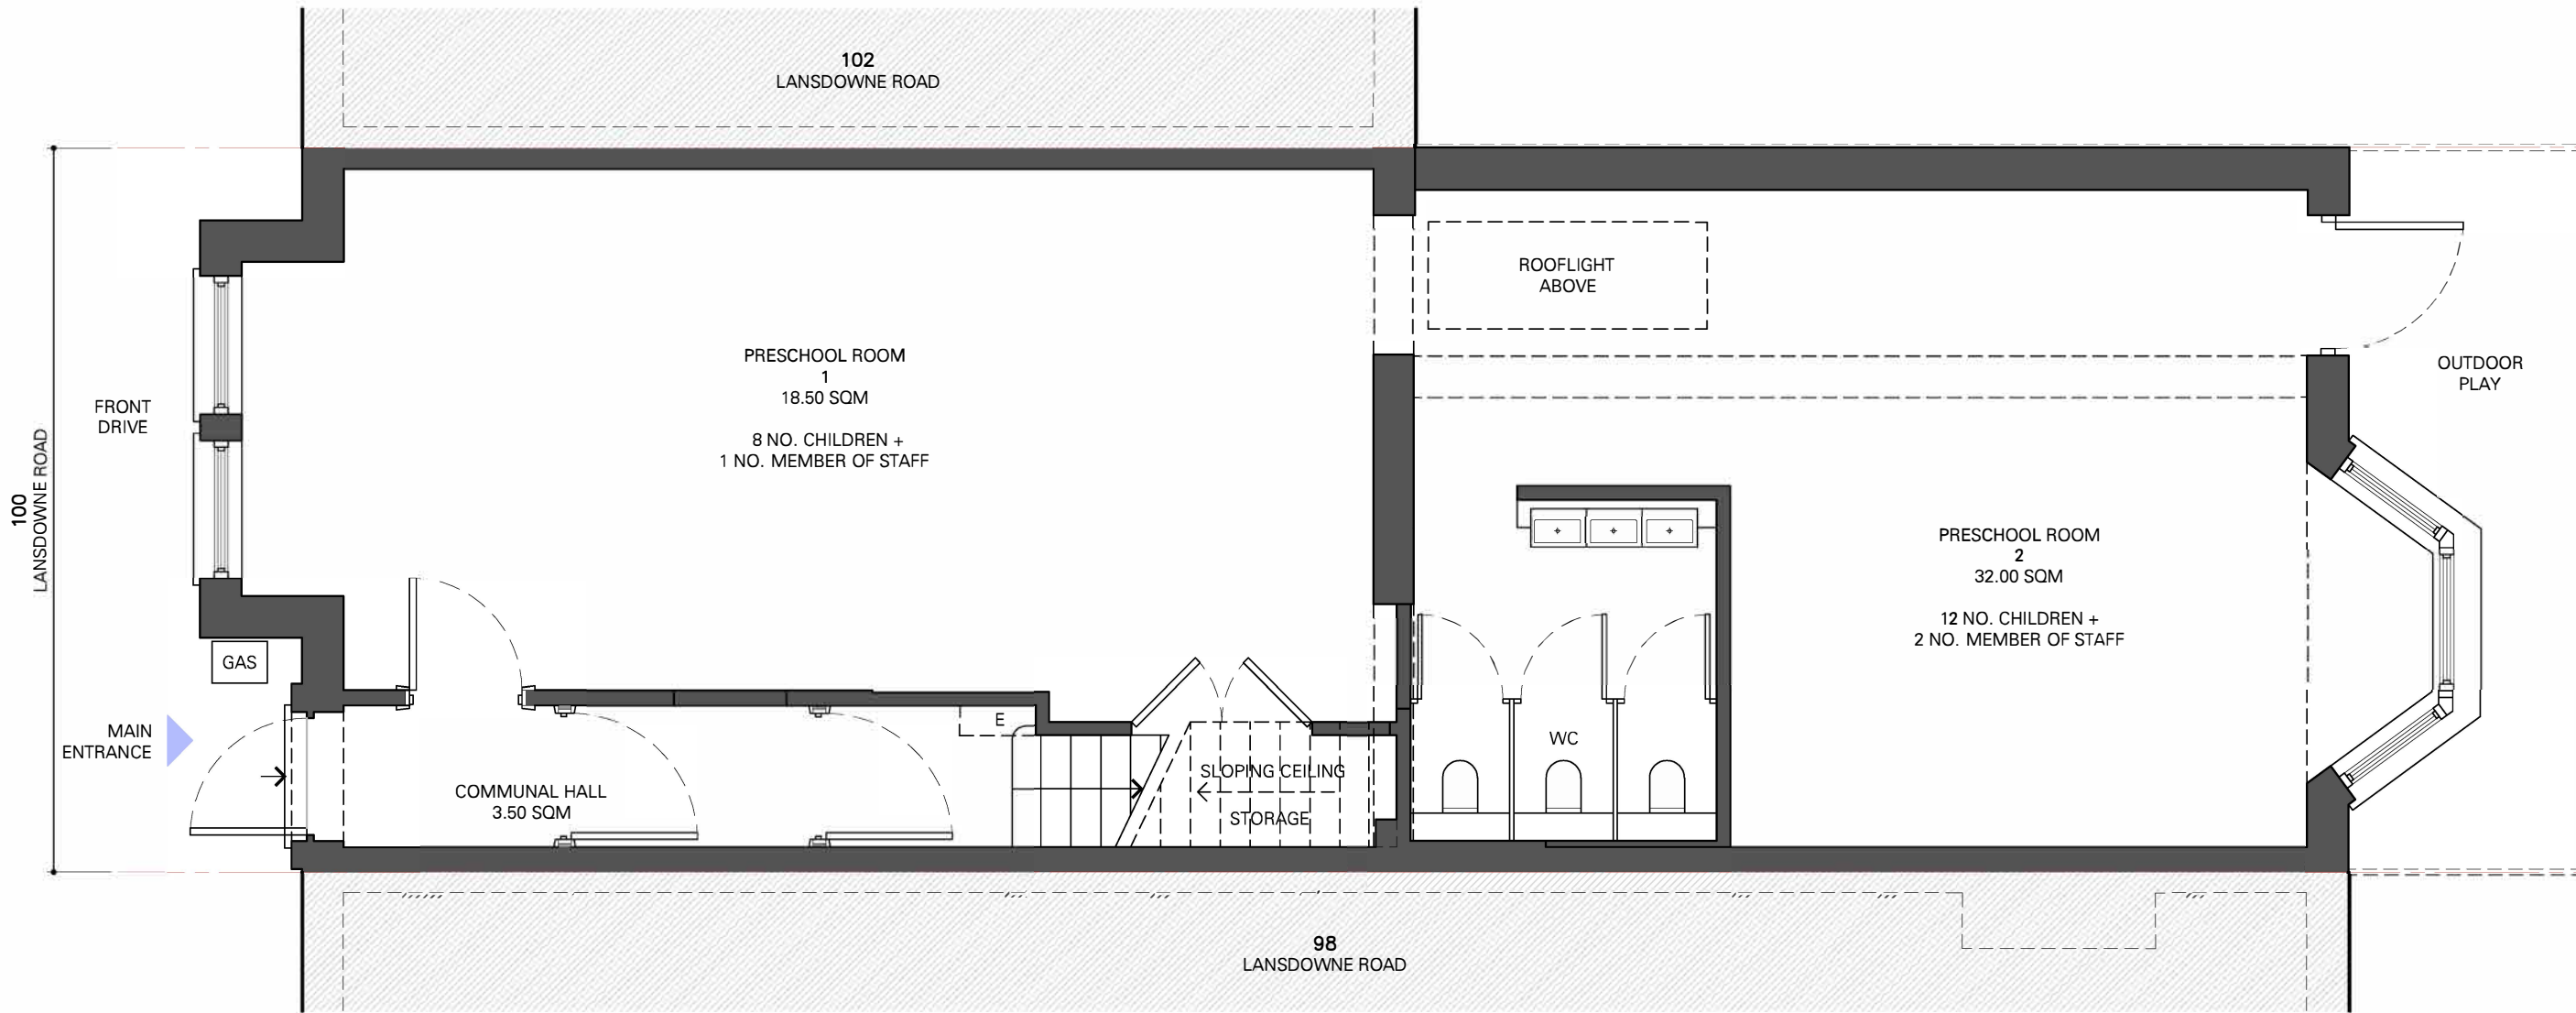

GIFA 61.75 SQM

IKETECTURE
ARCHITECTS + DEVELOPMENT CONSULTANTS
T 0208 654 1845 E HELLO@IKETECTURE.COM
WWW.IKETECTURE.COM

Revision	Date	Description	Author
1			

Client:
MRS G BOSSMAN

Project:
100 LANSDOWNE ROAD,
LONDON, N17 9XX

Date: MAR 2023 Scale: 1:50 B/A3 Drawn: By: IO

THE CONTRACTOR IS RESPONSIBLE FOR CHECKING DIMENSIONS, TOLERANCES AND REFERENCES. ANY DISCREPANCIES ARE TO BE VERIFIED WITH THE ARCHITECT BEFORE PROCEEDING WITH THE WORKS ON SITE OR OFF-SITE FABRICATION.

WHERE AN ITEM OR DETAIL IS COVERED BY DRAWINGS TO DIFFERENT SCALES, THE LARGER SCALE DRAWING IS TO BE WORKED TO.

DO NOT SCALE FROM DRAWINGS. FIGURED DIMENSIONS TO BE WORKED TO IN ALL CASES.


THIS IS A COPYRIGHT DRAWING, NOT TO BE COPIED OR REPRODUCED WITHOUT THE WRITTEN PERMISSION OF THE ARCHITECT.

Stage deliverable
3A: PLANNING

PROPOSED
GROUND FLOOR PLAN

0 m 1 m 2 m 3 m 4 m 5 m

PROPOSED GROUND FLOOR PLAN

 

EXISTING
STRUCTURE



STRUCTURE
AT HIGH LEVEL



PROPERTY BOUNDARY/
PARTY WALL

NO PROPOSED INTERNAL CHANGES




PHOTOGRAPH OF EXISTING BLUE ROOM



PHOTOGRAPH OF EXISTING ORANGE ROOM



PHOTOGRAPH OF EXISTING PINK ROOM

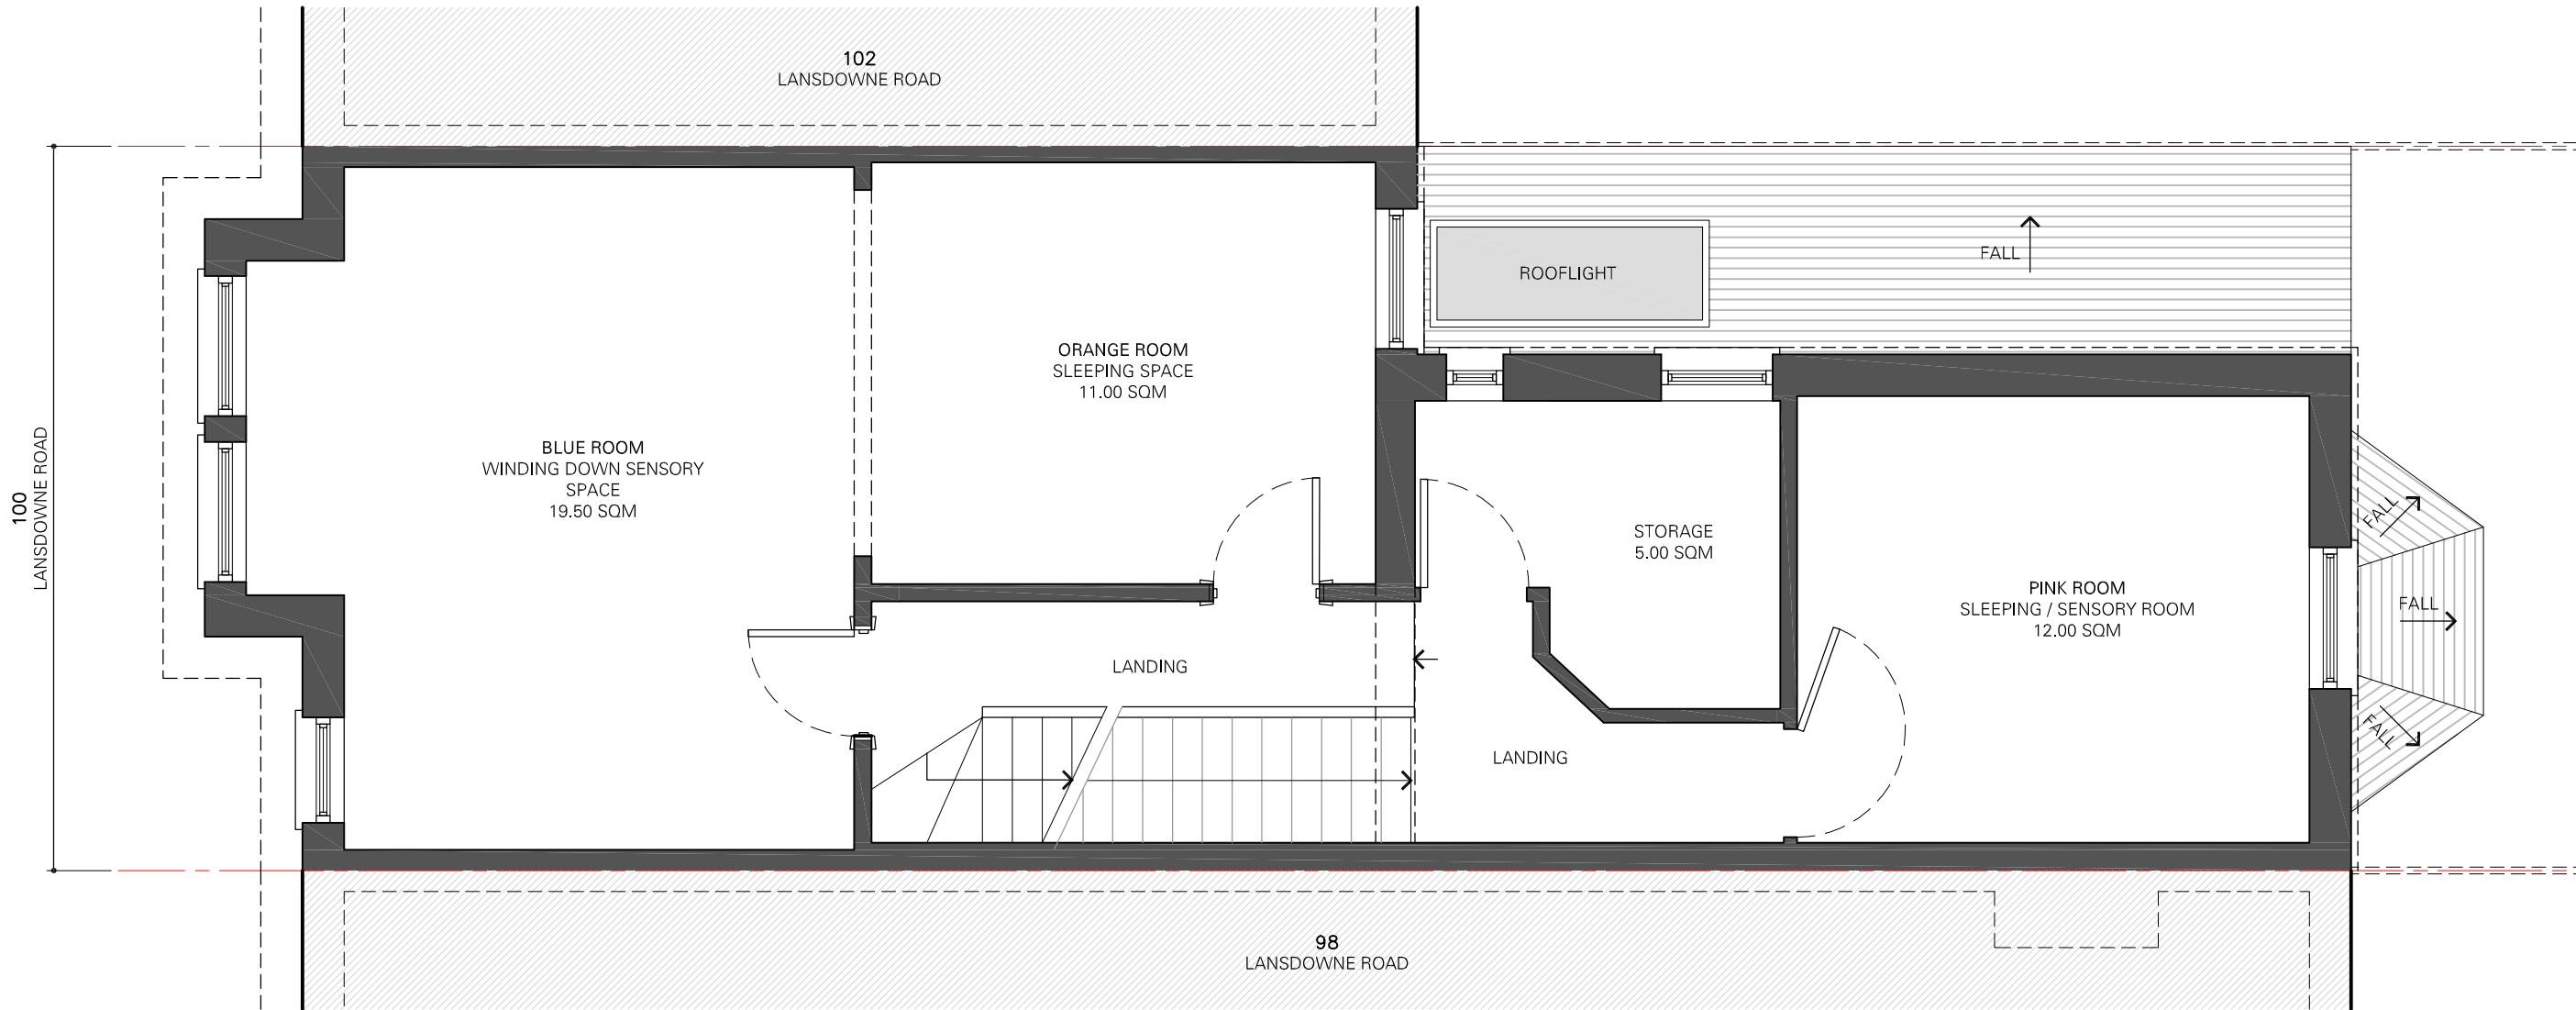

GIFA 60.00 SQM

IKETECTURE
ARCHITECTS + DEVELOPMENT CONSULTANTS
T 0208 854 1845 E HELLO@IKETECTURE.COM
WWW.IKETECTURE.COM

Revision	Date	Description	Author
1			

Client
MRS G BOSSMAN

Project
100 LANSDOWNE ROAD,
LONDON, N17 9XX

Date: MAR 2023 Scale: 1:50 @A3 Drawn By: IO

THE CONTRACTOR IS RESPONSIBLE FOR CHECKING DIMENSIONS, TOLERANCES AND REFERENCES. ANY DISCREPANCIES ARE TO BE VERIFIED WITH THE ARCHITECT BEFORE PROCEEDING WITH THE WORKS ON SITE OR OFF-SITE FABRICATION.

WHERE AN ITEM OR DETAIL IS COVERED BY DRAWINGS TO DIFFERENT SCALES, THE LARGER SCALE DRAWING IS TO BE WORKED TO.

DO NOT SCALE FROM DRAWINGS. FIGURED DIMENSIONS TO BE WORKED TO IN ALL CASES.


THIS IS A COPYRIGHT DRAWING, NOT TO BE COPIED OR REPRODUCED WITHOUT THE WRITTEN PERMISSION OF THE ARCHITECT.

Stage: 3A: PLANNING

PROPOSED
FIRST FLOOR PLAN

Job no.	dwg type	Sheet no.	Rev
224	PR	02	-

PROPOSED FIRST FLOOR PLAN

 

EXISTING
STRUCTURE




STRUCTURE
AT HIGH LEVEL



PROPERTY BOUNDARY/
PARTY WALL

NO PROPOSED INTERNAL CHANGES

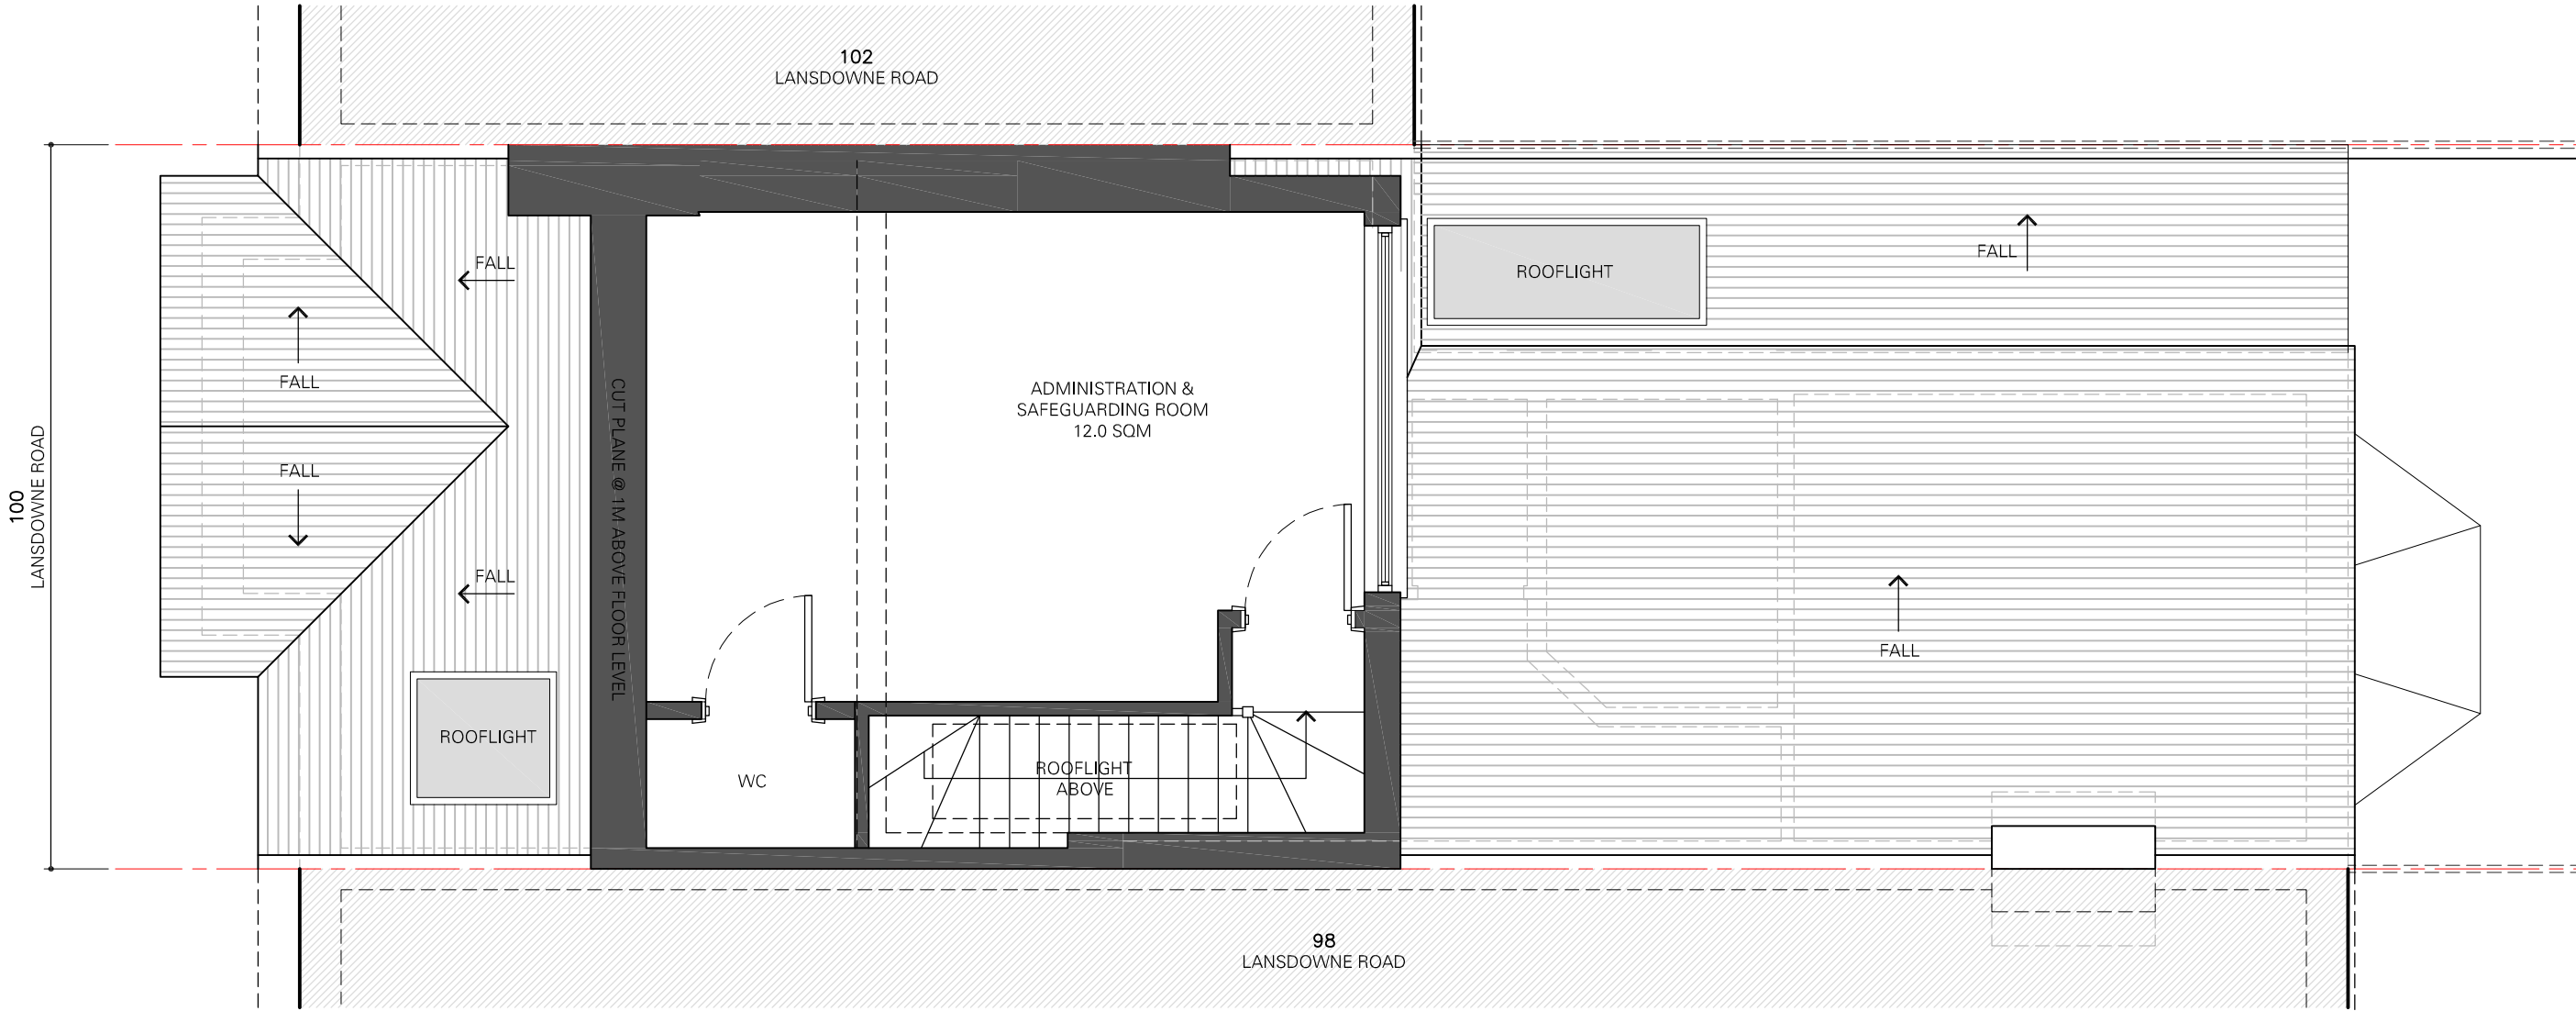

IKETECTURE
ARCHITECTS + DEVELOPMENT CONSULTANTS
T 0208 854 1845 E HELLO@IKETECTURE.COM
WWW.IKETECTURE.COM

Revision	Date	Description	Author
1			

Client
MRS G BOSSMAN

Project
100 LANSDOWNNE ROAD,
LONDON, N17 9XX

Date: MAR 2023 Scale: 1:50 @A3 Drawn By: IO

THE CONTRACTOR IS RESPONSIBLE FOR CHECKING DIMENSIONS, TOLERANCES AND REFERENCES. ANY DISCREPANCIES ARE TO BE VERIFIED WITH THE ARCHITECT BEFORE PROCEEDING WITH THE WORKS ON SITE OR OFF-SITE FABRICATION.

WHERE AN ITEM OR DETAIL IS COVERED BY DRAWINGS TO DIFFERENT SCALES, THE LARGER SCALE DRAWING IS TO BE WORKED TO.

DO NOT SCALE FROM DRAWINGS. FIGURED DIMENSIONS TO BE WORKED TO IN ALL CASES.

THIS IS A COPYRIGHT DRAWING, NOT TO BE COPIED OR REPRODUCED WITHOUT THE WRITTEN PERMISSION OF THE ARCHITECT.


Stage: 3A: PLANNING

PROPOSED
LOFT FLOOR PLAN

Job no.	dwg type	Sheet no.	Rev
224	PR	03	-

PROPOSED LOFT PLAN



 

ADJOINING
PROPERTY




EXISTING ROOF
FINISH: INTERLOCKING
CLAY ROOF TILES



ROOF SLOPE:
FALL

NO PROPOSED INTERNAL CHANGES

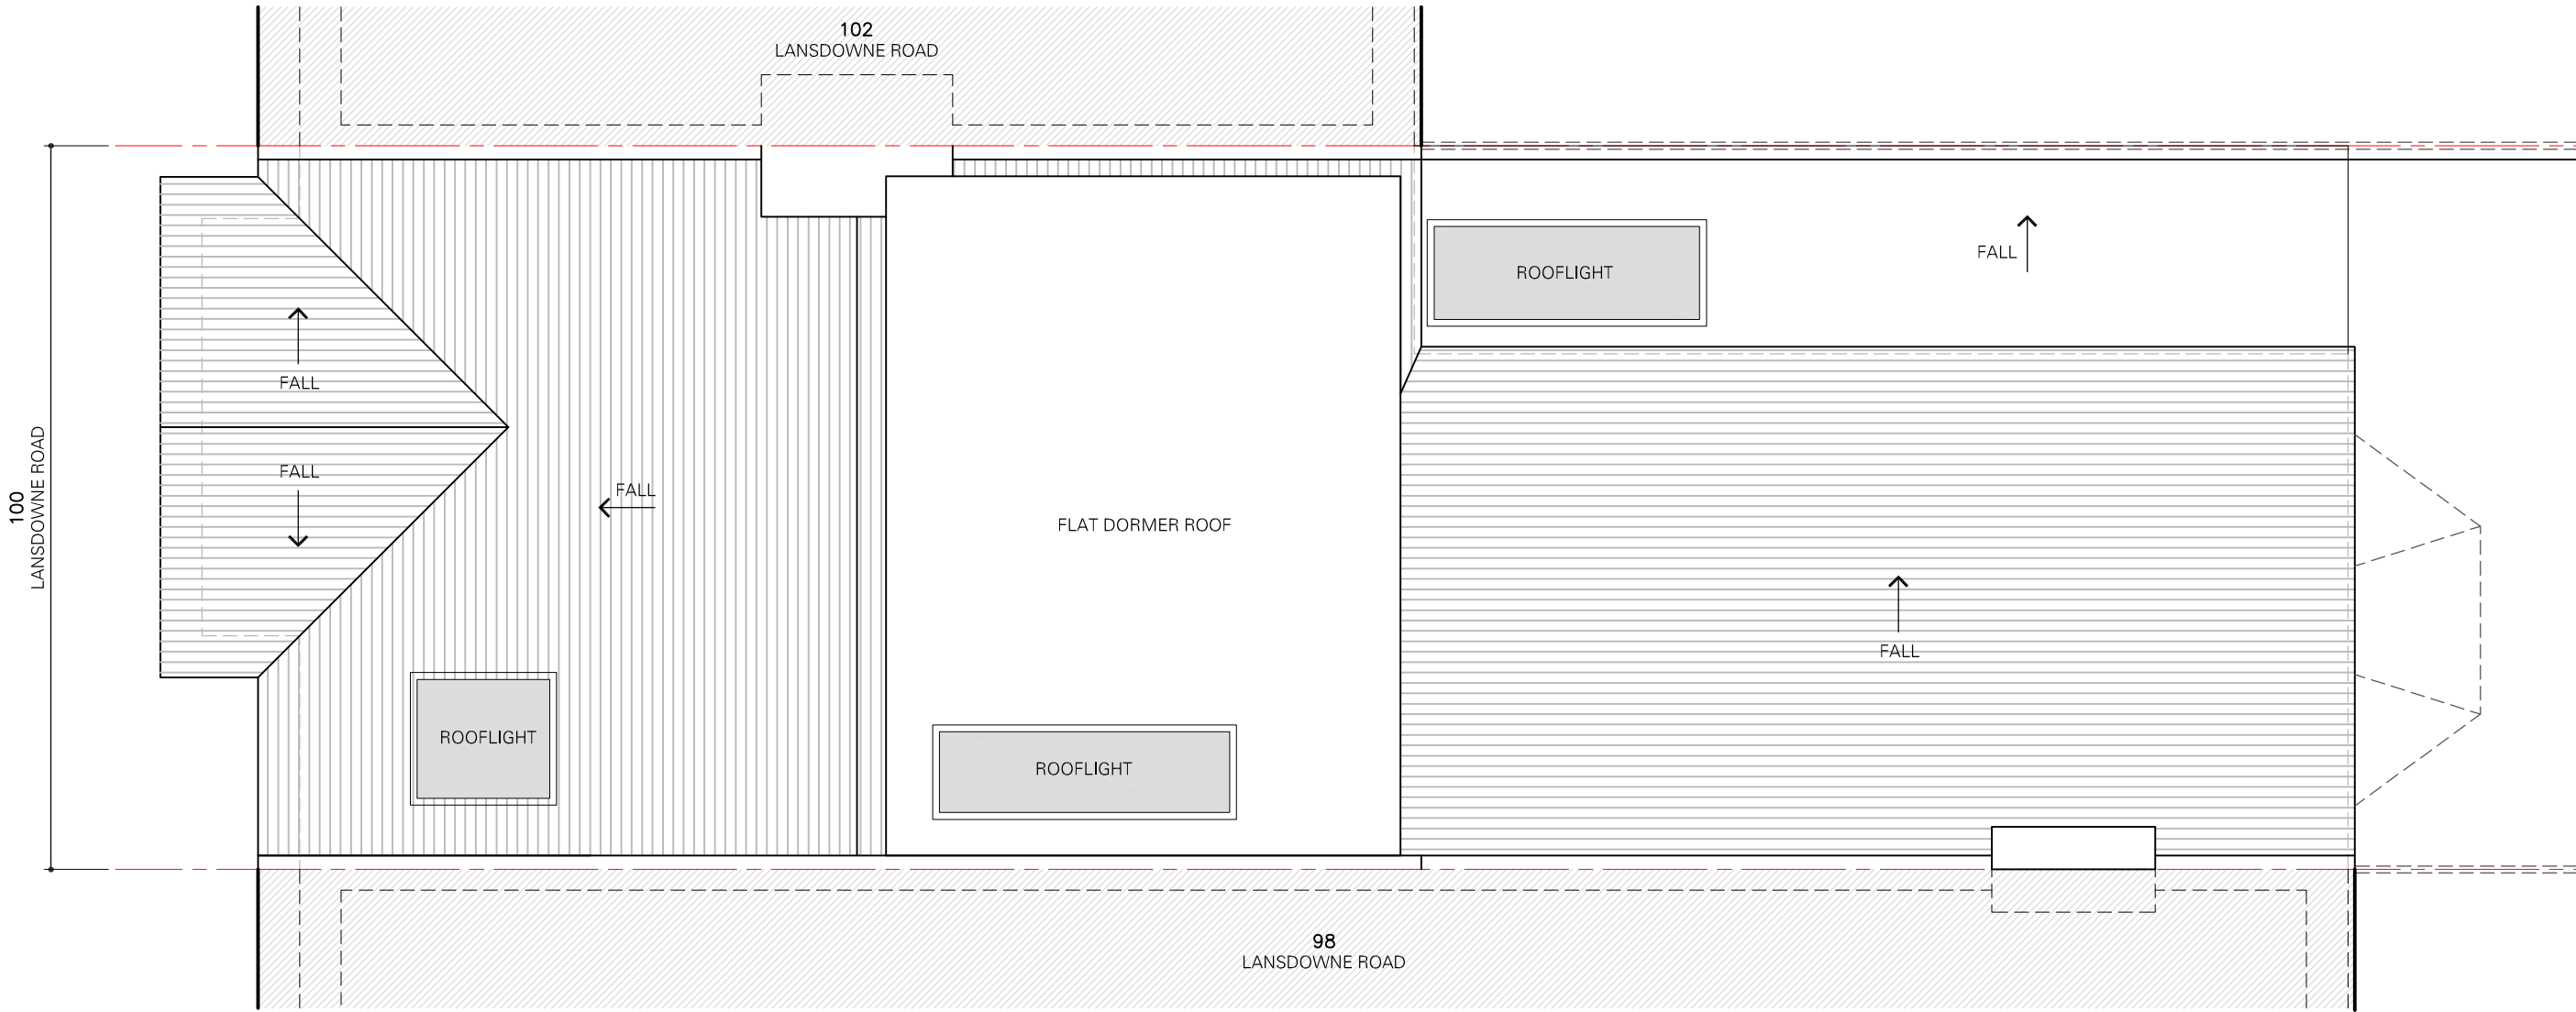

IKETECTURE
ARCHITECTS + DEVELOPMENT CONSULTANTS
T 0208 854 1845 E HELLO@IKETECTURE.COM
WWW.IKETECTURE.COM

Revision	Date	Description	Author
-	-	-	-

Client
MRS G BOSSMAN

Project
100 LANSDOWNE ROAD,
LONDON, N17 9XX

Date: MAR 2023 Scale: 1:50 @A3 Drawn By: IO

THE CONTRACTOR IS RESPONSIBLE FOR CHECKING DIMENSIONS, TOLERANCES AND REFERENCES. ANY DISCREPANCIES ARE TO BE VERIFIED WITH THE ARCHITECT BEFORE PROCEEDING WITH THE WORKS ON SITE OR OFF-SITE FABRICATION.

WHERE AN ITEM OR DETAIL IS COVERED BY DRAWINGS TO DIFFERENT SCALES, THE LARGER SCALE DRAWING IS TO BE WORKED TO.

DO NOT SCALE FROM DRAWINGS. FIGURED DIMENSIONS TO BE WORKED TO IN ALL CASES.


THIS IS A COPYRIGHT DRAWING, NOT TO BE COPIED OR REPRODUCED WITHOUT THE WRITTEN PERMISSION OF THE ARCHITECT.

Stage: 3A: PLANNING

PROPOSED
ROOF PLAN

Job no.	dwg type	Sheet no.	Rev
224	PR	04	-

PROPOSED ROOF PLAN

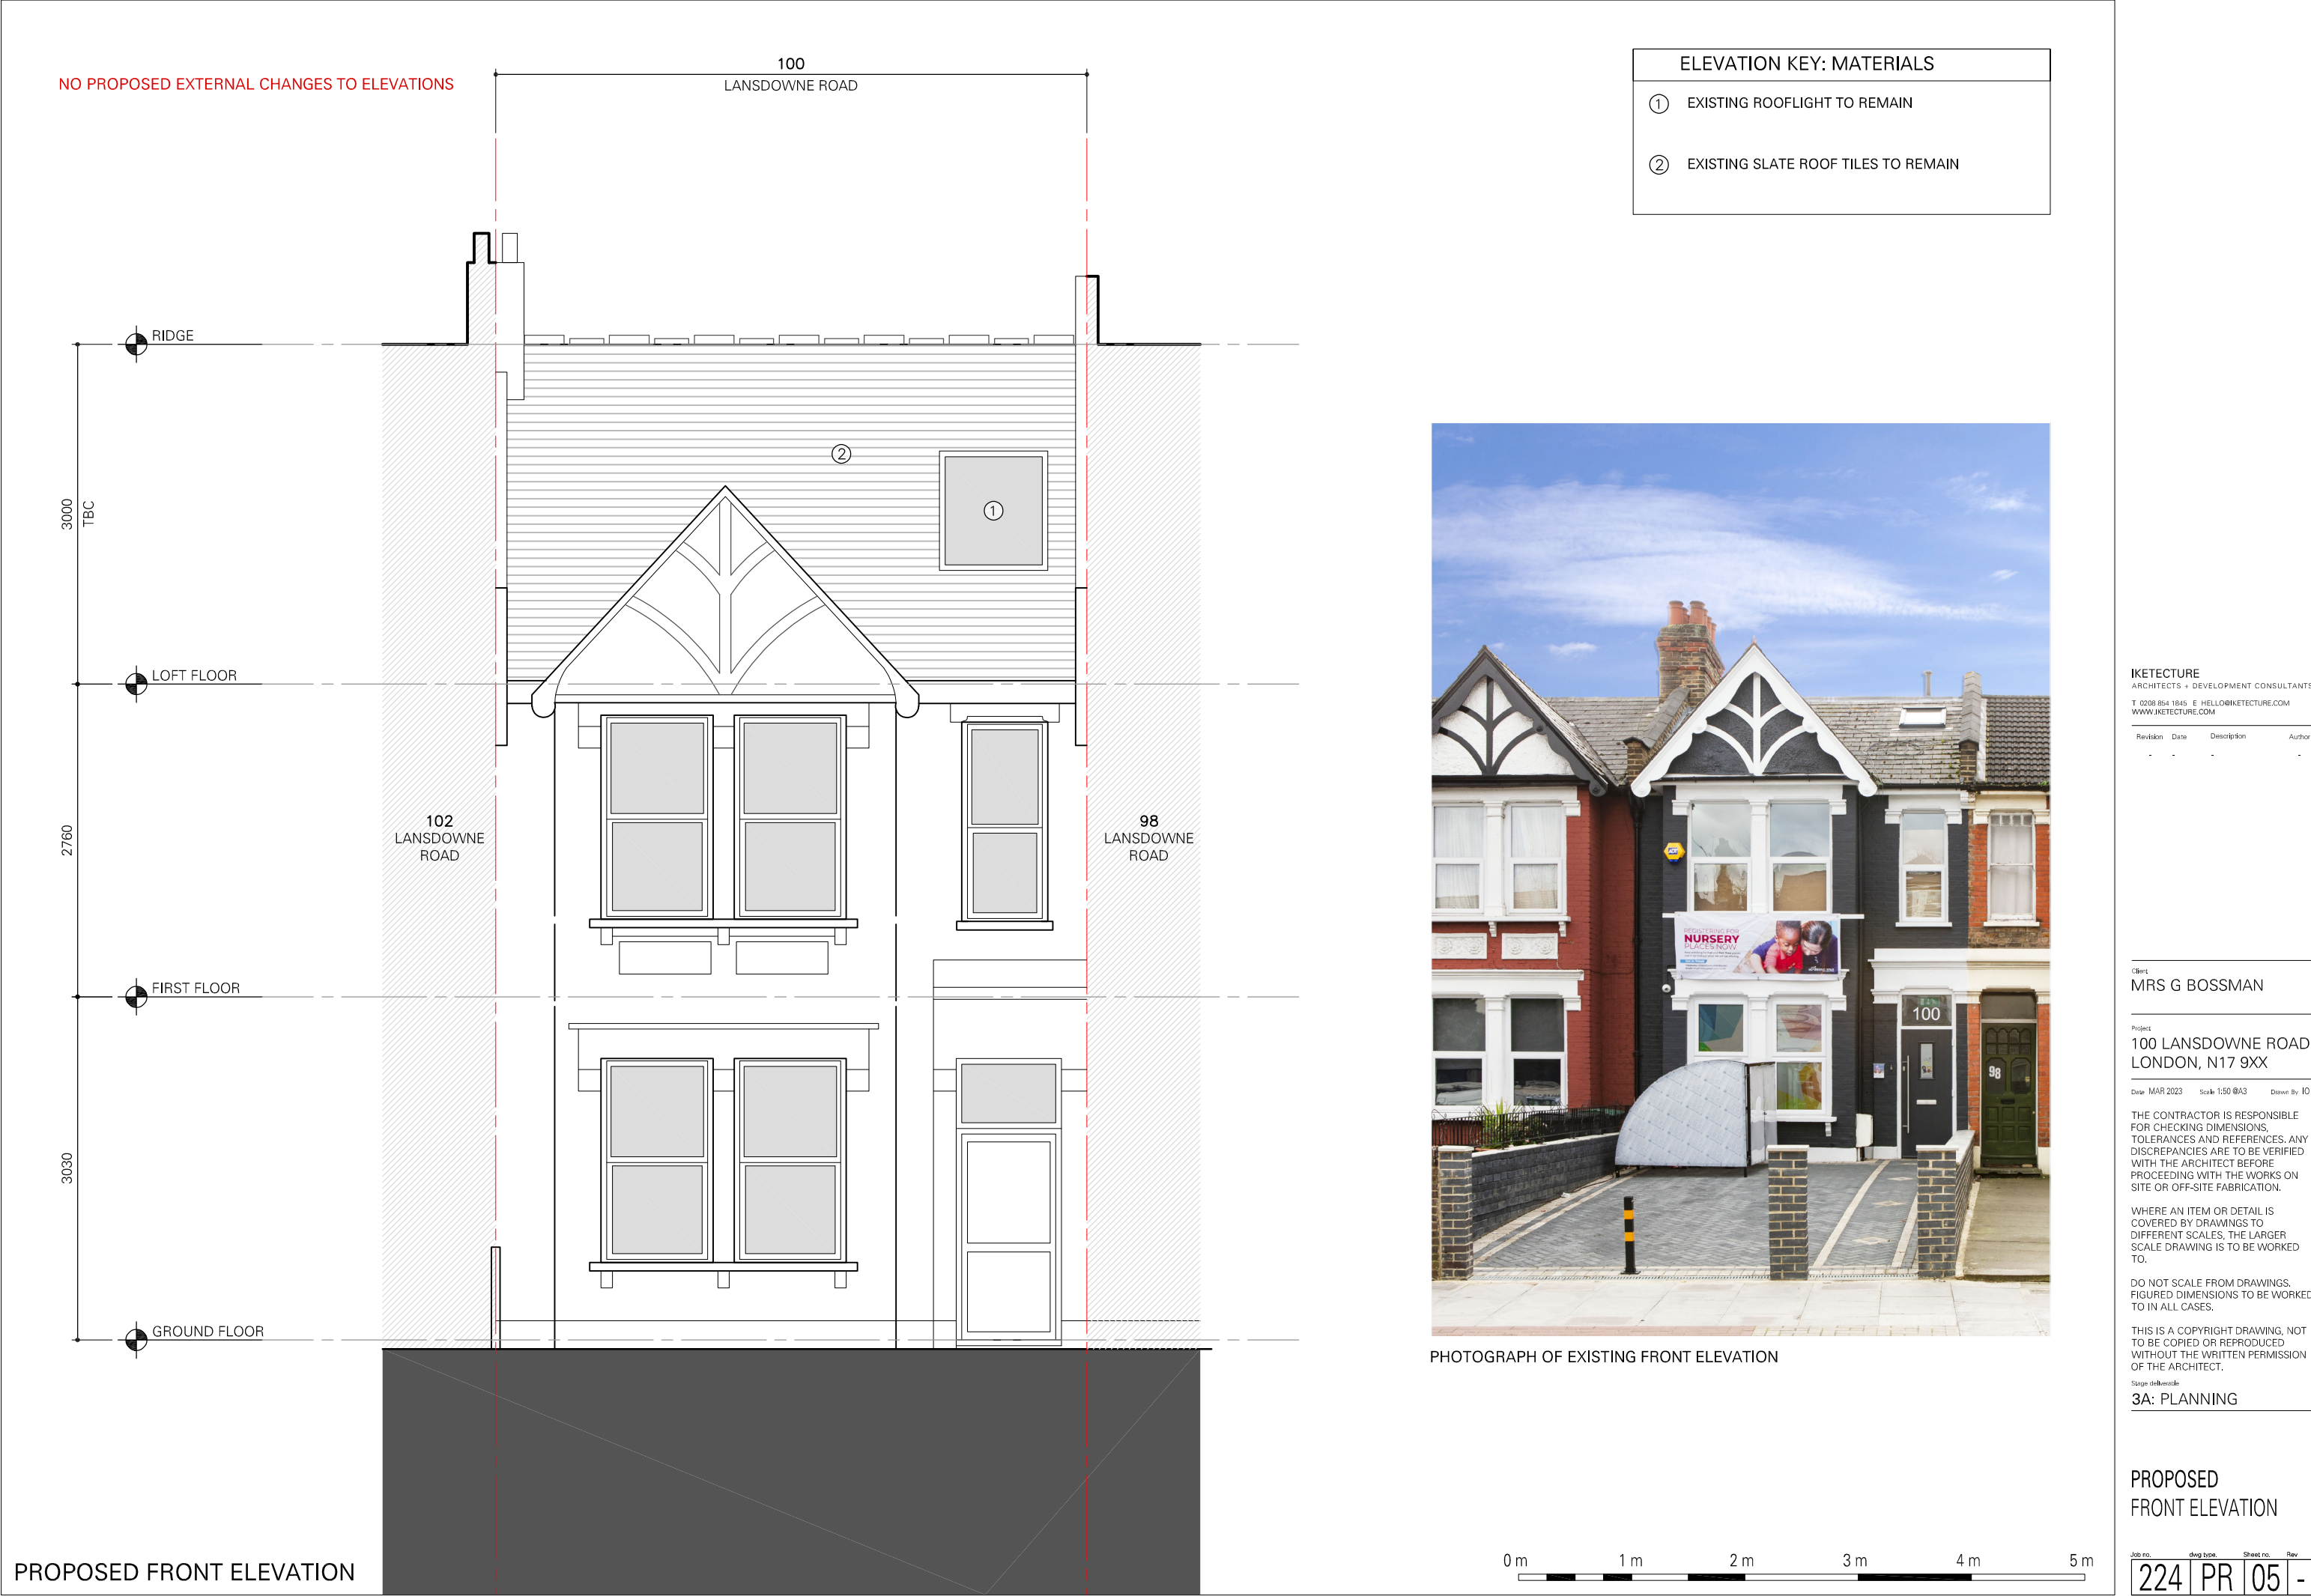

ELEVATION KEY: MATERIALS

①

EXISTING ROOFLIGHT TO REMAIN

②

EXISTING SLATE ROOF TILES TO REMAIN

③

NEW SLATE TILES TO REMAIN

④

EXISTING BRICK TO REMAIN

⑤

EXISTING FAIRFACED BRICK FINISH TO REMAIN

NO PROPOSED EXTERNAL CHANGES TO ELEVATIONS



IKETECTURE
ARCHITECTS + DEVELOPMENT CONSULTANTS
T: 0208 854 1845 E: HELLO@IKETECTURE.COM
WWW.IKETECTURE.COM

Revision	Date	Description	Author
-	-	-	-

Client
MRS G BOSSMAN

Project
100 LANSDOWNE ROAD,
LONDON, N17 9XX

Date: MAR 2023 Scale: 1:50 @A3 Drawn By: IO

THE CONTRACTOR IS RESPONSIBLE FOR CHECKING DIMENSIONS, TOLERANCES AND REFERENCES. ANY DISCREPANCIES ARE TO BE VERIFIED WITH THE ARCHITECT BEFORE PROCEEDING WITH THE WORKS ON SITE OR OFF-SITE FABRICATION.

WHERE AN ITEM OR DETAIL IS COVERED BY DRAWINGS TO DIFFERENT SCALES, THE LARGER SCALE DRAWING IS TO BE WORKED TO.

DO NOT SCALE FROM DRAWINGS. FIGURED DIMENSIONS TO BE WORKED TO IN ALL CASES.


THIS IS A COPYRIGHT DRAWING, NOT TO BE COPIED OR REPRODUCED WITHOUT THE WRITTEN PERMISSION OF THE ARCHITECT.

Stage: 04/06/2023
3A: PLANNING

PROPOSED
FLANK ELEVATION

Job no.	dwg type	Sheet no.	Rev
224	PR	06	-

NO PROPOSED EXTERNAL CHANGES TO ELEVATIONS

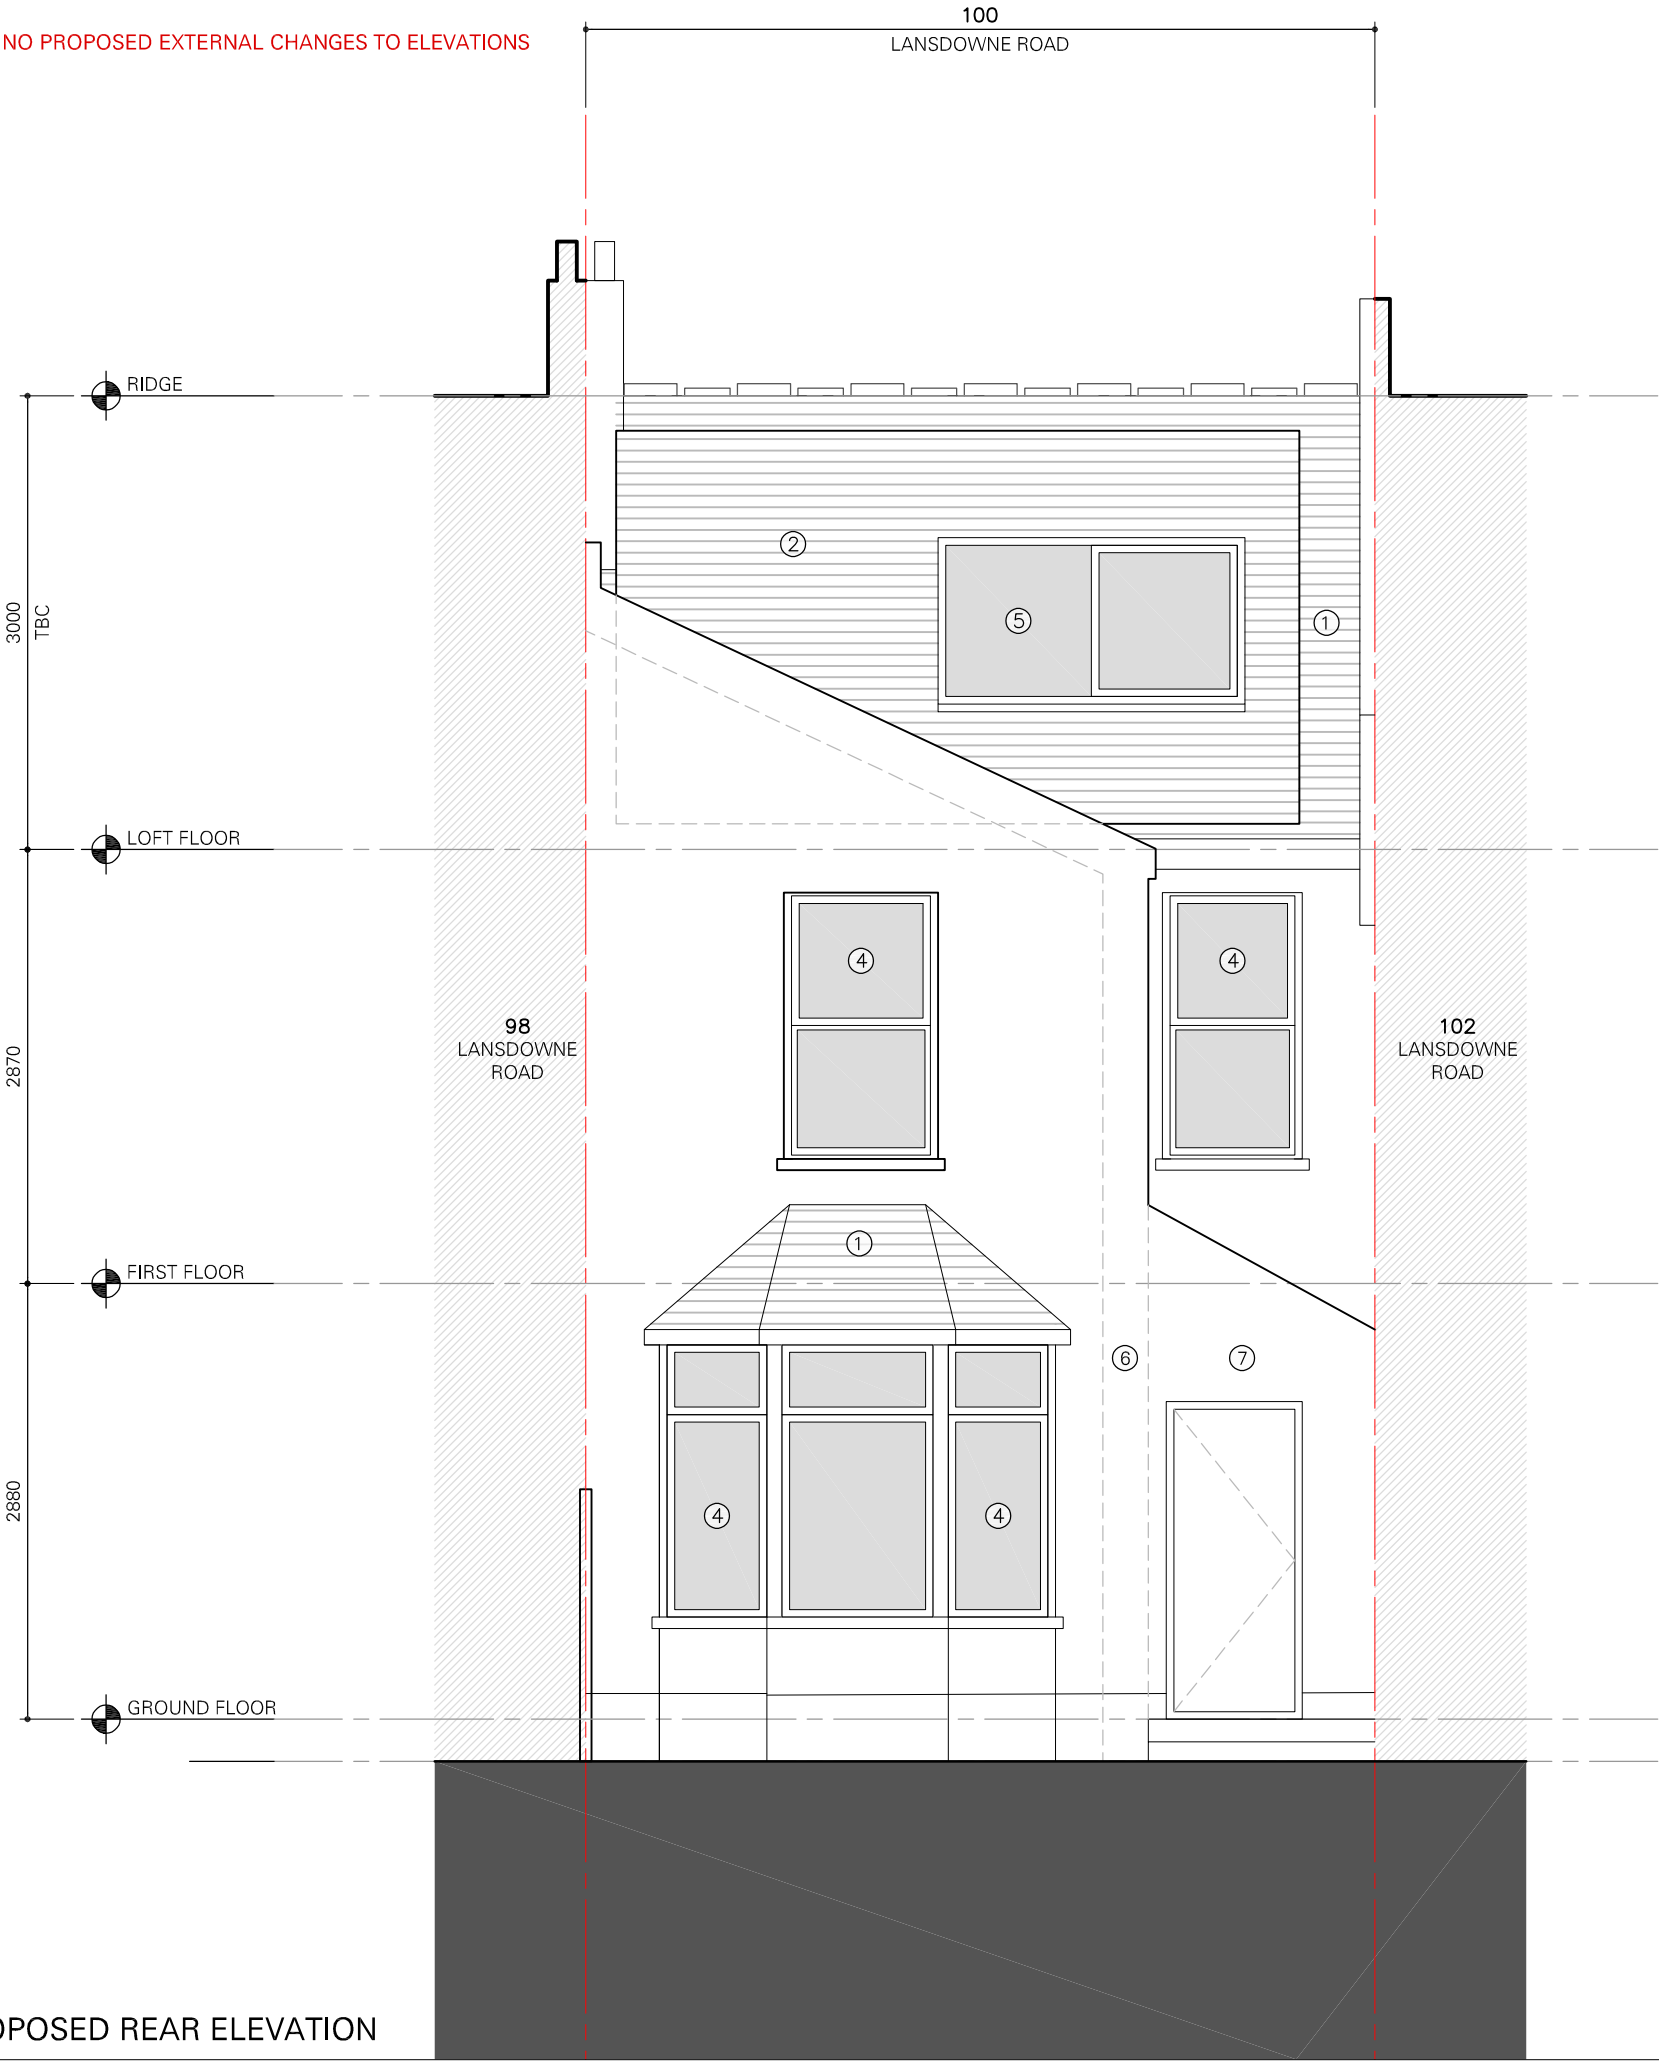

- ① EXISTING SLATE ROOF TILES TO REMAIN
- ② EXISTING SLATE HANGING TILES TO REMAIN
- ③ EXISTING ROOFLIGHTS TO REMAIN
- ④ ALL EXISTING WINDOWS TO REMAIN
- ⑤ ALL EXISTING DOUBLE GLAZED WINDOWS TO REMAIN
- ⑥ EXISTING BRICK FINISH TO REMAIN
- ⑦ EXISTING FAIRFACED BRICK FINISH TO REMAIN



PHOTOGRAPH OF EXISTING GARDEN

IKETECTURE
ARCHITECTS + DEVELOPMENT CONSULTANTS
T 0208 854 1845 E HELLO@IKETECTURE.COM
WWW.IKETECTURE.COM

Revision	Date	Description	Author
1	10/03/23	Issue for Planning	IO

Client
MRS G BOSSMAN

Project
100 LANSDOWNE ROAD,
LONDON, N17 9XX

Date: MAR 2023 Scale: 1:50 @A3 Drawn By: IO

THE CONTRACTOR IS RESPONSIBLE FOR CHECKING DIMENSIONS, TOLERANCES AND REFERENCES. ANY DISCREPANCIES ARE TO BE VERIFIED WITH THE ARCHITECT BEFORE PROCEEDING WITH THE WORKS ON SITE OR OFF-SITE FABRICATION.

WHERE AN ITEM OR DETAIL IS COVERED BY DRAWINGS TO DIFFERENT SCALES, THE LARGER SCALE DRAWING IS TO BE WORKED TO.

DO NOT SCALE FROM DRAWINGS. FIGURED DIMENSIONS TO BE WORKED TO IN ALL CASES.

THIS IS A COPYRIGHT DRAWING, NOT TO BE COPIED OR REPRODUCED WITHOUT THE WRITTEN PERMISSION OF THE ARCHITECT.

Stage: 3A: PLANNING

PROPOSED
REAR ELEVATION

Job no.	dwg type	Sheet no.	Rev
224	PR	07	-

PROPOSED REAR ELEVATION

