


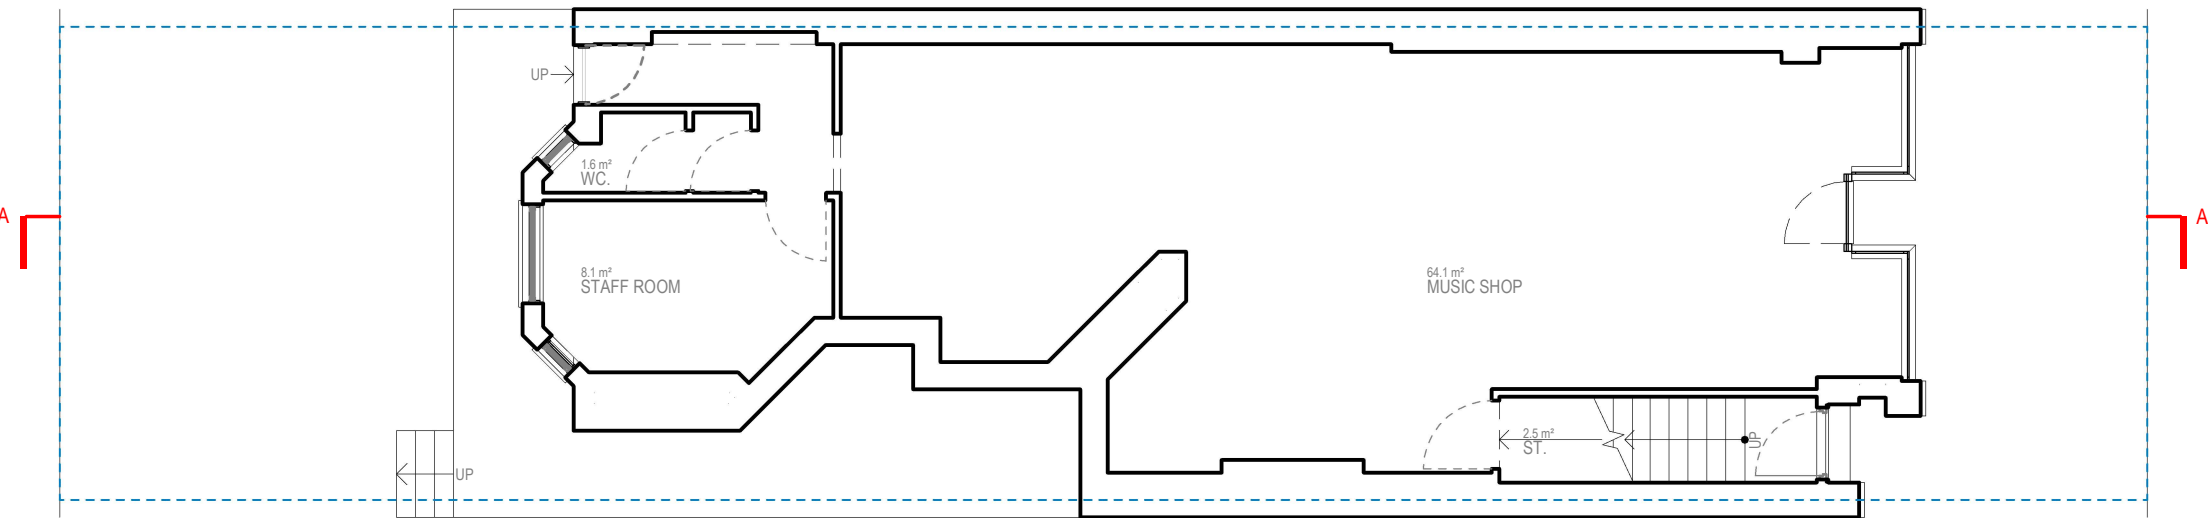

Written dimensions to be taken in preferences to scaled dimensions. The Contractor is responsible for checking all dimensions before work starts.

All work is to be carried out to the requirements, and to the satisfaction of the Local Authority.

These drawings are for planning purposes only

Any discrepancies to be brought to the attention of 4D Planning Consultants immediately.

Description

Rev	Date	Description	by	chk

4D PLANNING™
Chartered Town Planners & Architectural Technicians

Architecture | Town Planning

T: 0203 1500 183 www.GetMePlanning.com

www.GetMePlanning.com

Client
Mr Martin Heaton Cooper

Project
98 Fortis Green Road, Muswell Hill, N10 3HN

Title
EXISTING DRAWINGS
GROUND FLOOR PLAN

Date: 21.02.2023	Rev:
Scale: 1:100@A3	
Drawing No.4D-363 E 01	
Drawn by : MAX	



Written dimensions to be taken in preferences to scaled dimensions. The Contractor is responsible for checking all dimensions before work starts.

All work is to be carried out to the requirements, and to the satisfaction of the Local Authority.
These drawings are for planning purposes only

Any discrepancies to be brought to the attention of 4D Planning Consultants immediately.

Description

Rev	Date	Description	by	chk

4D PLANNING™

Chartered Town Planners & Architectural Technicians

Architecture | Town Planning

T: 0203 1500 183 www.GetMePlanning.com

www.GetMePlanning.com

Client
Mr Martin Heaton Cooper

Project
98 Fortis Green Road, Muswell Hill, N10 3HN

Title
PROPOSED DRAWINGS
GROUND FLOOR PLAN



Date: 21.02.2023

Scale: 1:100@A3

Drawing No.4D-363 P 01

Drawn by : MAX

Rev:

 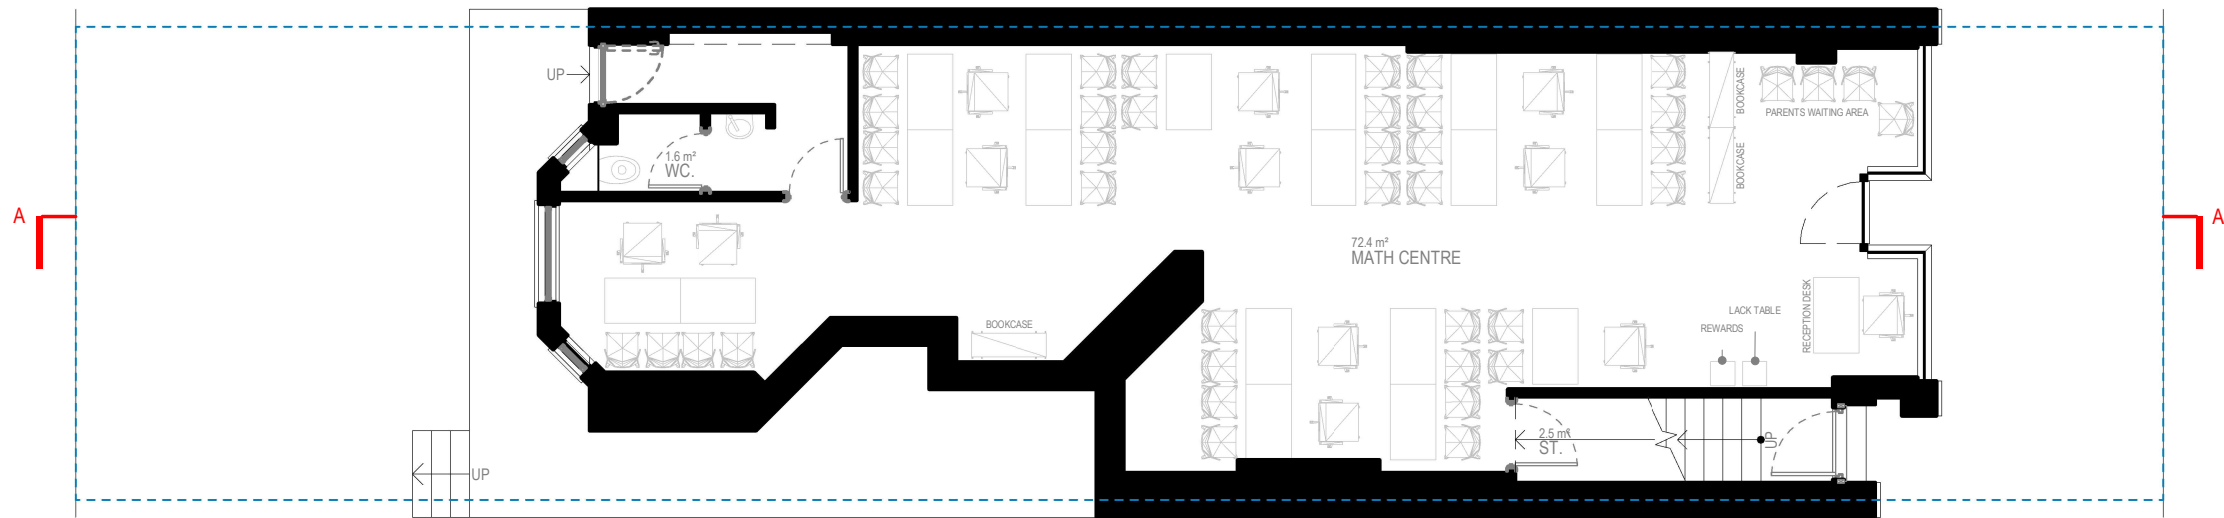





FRONT ELEVATION
1 : 50



FRONT ELEVATION

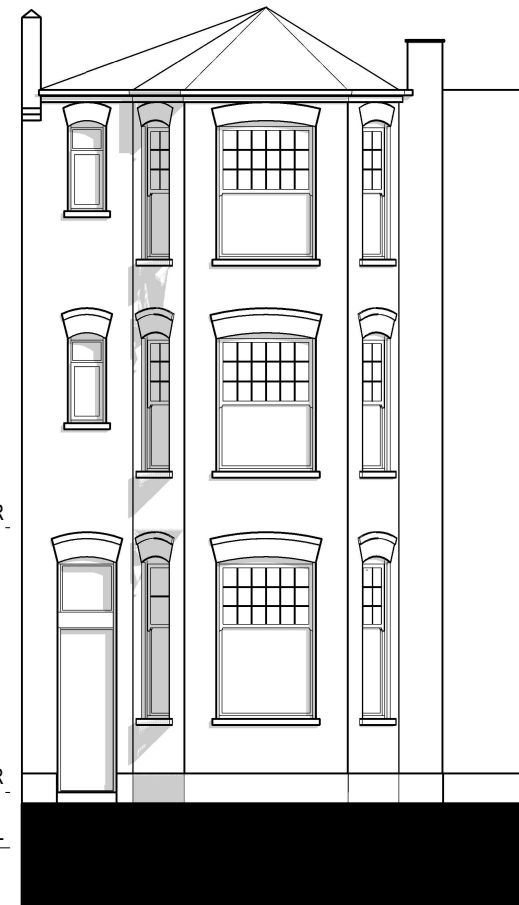

REAR ELEVATION

 

Written dimensions to be taken in preferences to scaled dimensions. The Contractor is responsible for checking all dimensions before work starts.

All work is to be carried out to the requirements, and to the satisfaction of the Local Authority.
These drawings are for planning purposes only

Any discrepancies to be brought to the attention of 4D Planning Consultants immediately.

Description

Rev	Date	Description	by	chk

4D PLANNING™

Chartered Town Planners & Architectural Technicians

Architecture | Town Planning

T: 0203 1500 183 www.GetMePlanning.com

www.GetMePlanning.com

Client
Mr Martin Heaton Cooper

Project
98 Fortis Green Road, Muswell Hill, N10 3HN

Title
EXISTING DRAWINGS ELEVATIONS

Date: 21.02.2023	Rev:
Scale: 1:100@A3	
Drawing No.4D-363 E 02	
Drawn by : MAX	




FRONT ELEVATION
1 : 50

Main Sinage
W:4450 H:450



FRONT ELEVATION

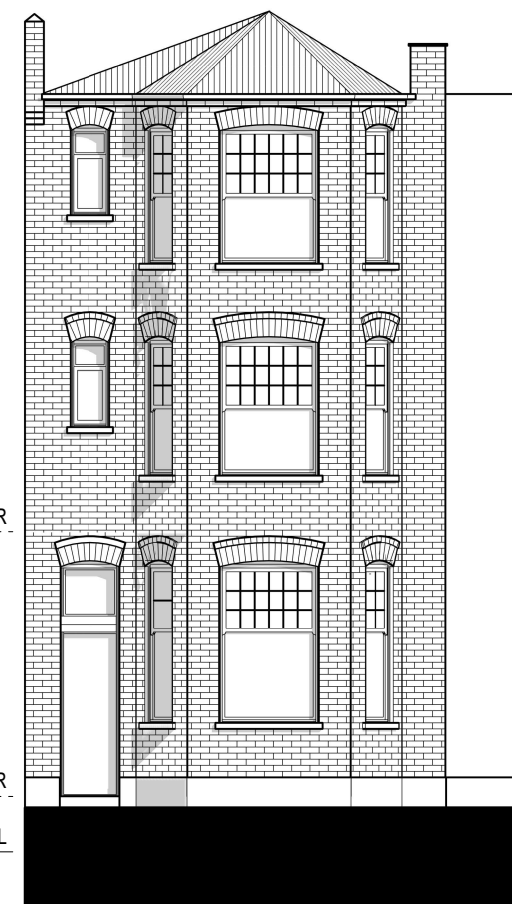

REAR ELEVATION



Written dimensions to be taken in preferences to scaled dimensions. The Contractor is responsible for checking all dimensions before work starts.

All work is to be carried out to the requirements, and to the satisfaction of the Local Authority.
These drawings are for planning purposes only

Any discrepancies to be brought to the attention of 4D Planning Consultants immediately.

Description

Rev	Date	Description	by	chk

4D PLANNING™

Chartered Town Planners & Architectural Technicians

Architecture | Town Planning

T: 0203 1500 183 www.GetMePlanning.com

www.GetMePlanning.com

Client
Mr Martin Heaton Cooper

Project
98 Fortis Green Road, Muswell Hill, N10 3HN

Title
**PROPOSED DRAWINGS
ELEVATIONS**


Date: 21.02.2023

Scale: 1:100@A3

Drawing No.4D-363 **P 02**


Drawn by : MAX

Rev:

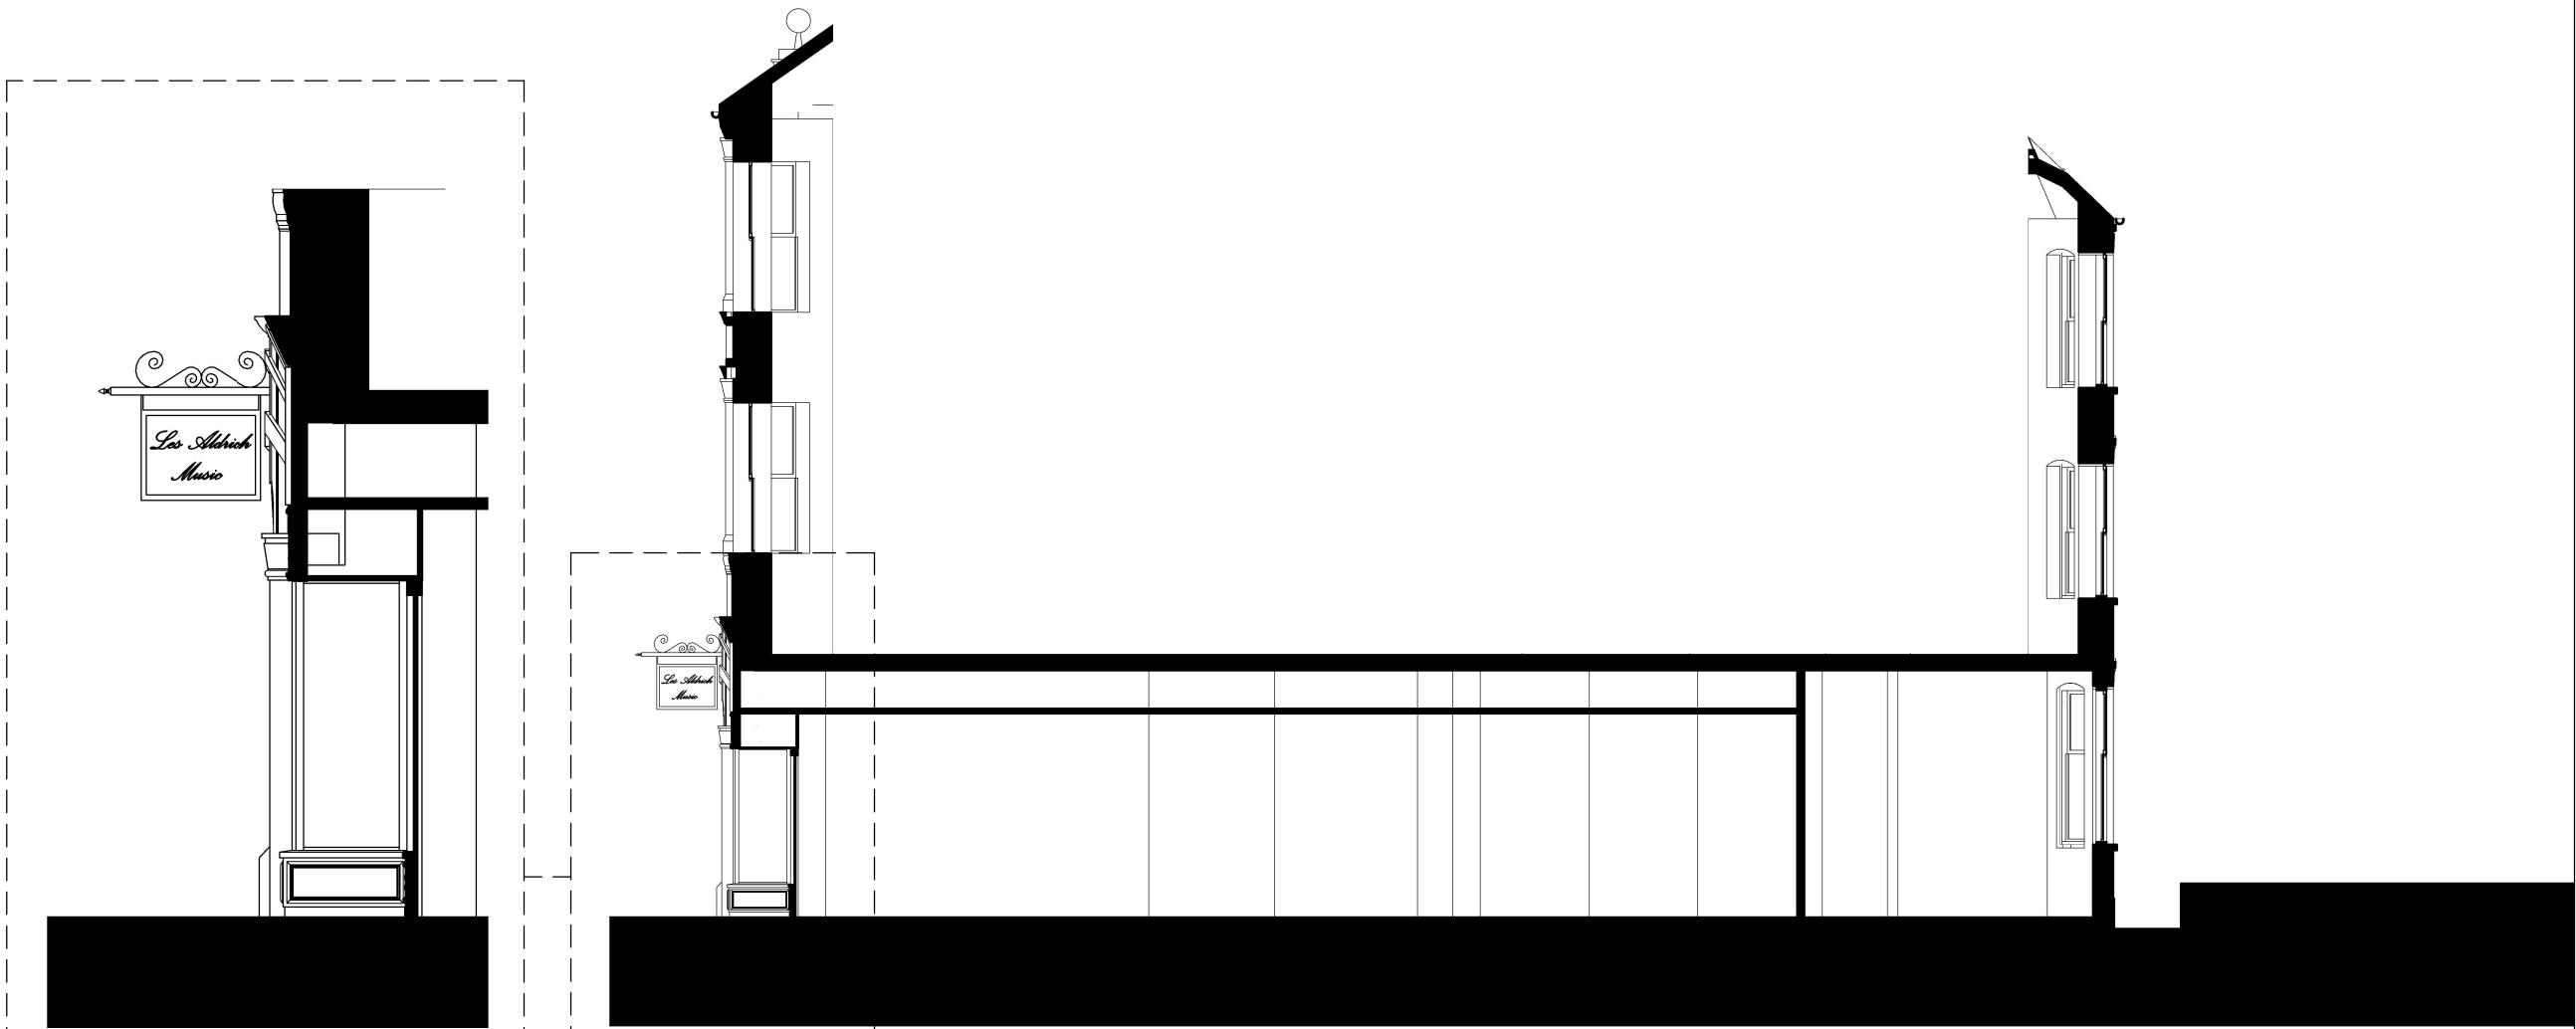

SECTION AA
1 : 50

SECTION AA

 

Written dimensions to be taken in preferences to scaled dimensions. The Contractor is responsible for checking all dimensions before work starts.

All work is to be carried out to the requirements, and to the satisfaction of the Local Authority.

These drawings are for planning purposes only

Any discrepancies to be brought to the attention of 4D Planning Consultants immediately.

Description

Rev	Date	Description	by	chk

4D PLANNING™
Chartered Town Planners & Architectural Technicians

Architecture | Town Planning

T: 0203 1500 183 www.GetMePlanning.com

www.GetMePlanning.com

Client
Mr Martin Heaton Cooper

Project
98 Fortis Green Road, Muswell Hill, N10 3HN

Title
EXISTING DRAWINGS
SECTIONS


Date: 21.02.2023

Scale: 1:100@A3

Drawing No.4D-363 **E 03**

Drawn by : MAX

Rev:

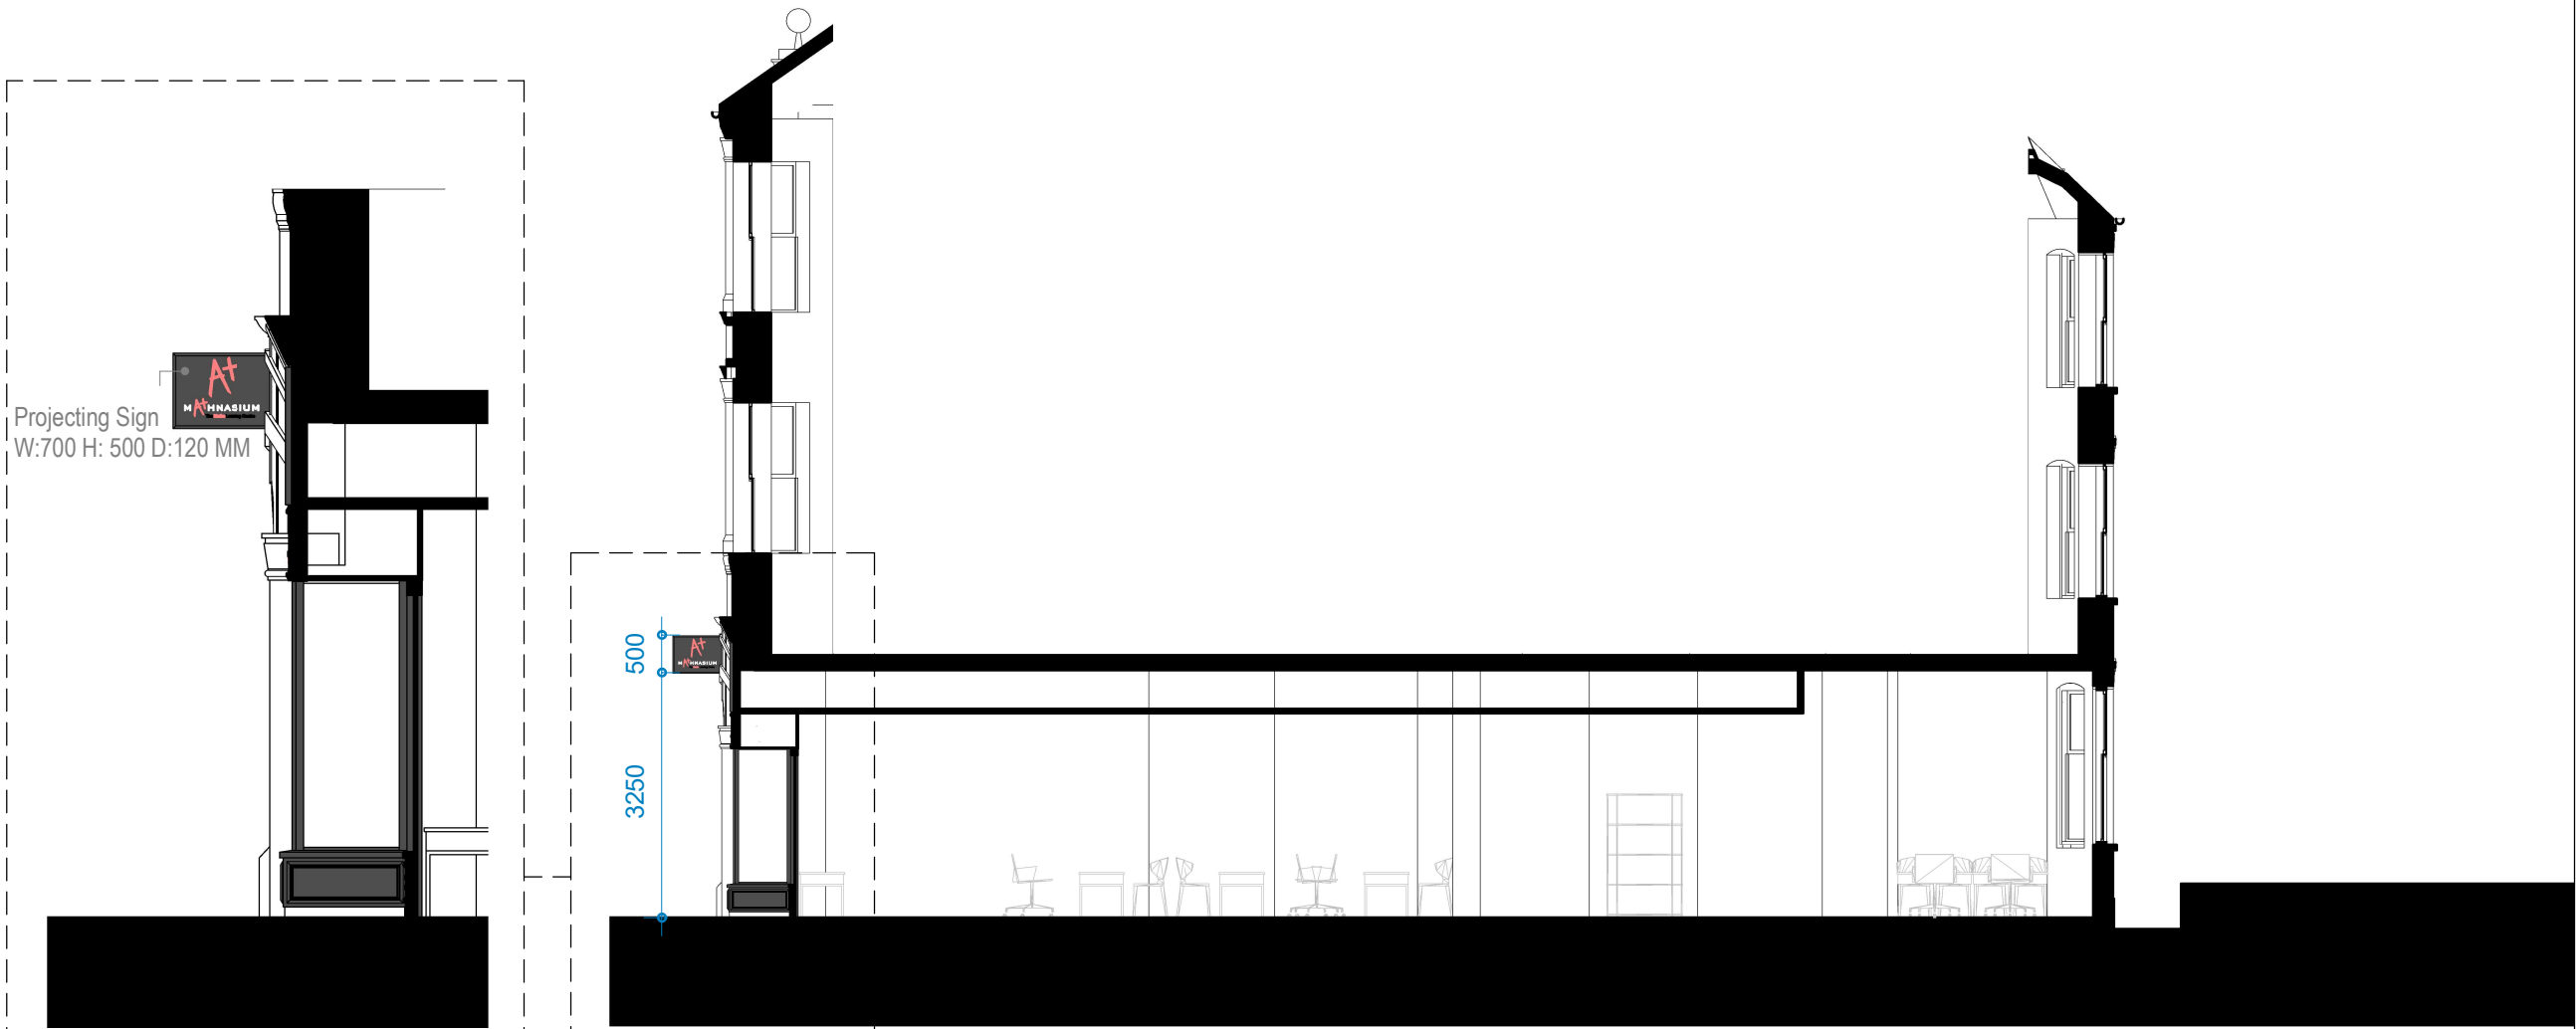

SECTION AA
1 : 50

SECTION AA

Written dimensions to be taken in preferences to scaled dimensions. The Contractor is responsible for checking all dimensions before work starts.

All work is to be carried out to the requirements, and to the satisfaction of the Local Authority.

These drawings are for planning purposes only

Any discrepancies to be brought to the attention of 4D Planning Consultants immediately.

Description

Rev	Date	Description	by	chk

4D PLANNING™
Chartered Town Planners & Architectural Technicians

Architecture | Town Planning

T: 0203 1500 183 www.GetMePlanning.com

www.GetMePlanning.com

Client
Mr Martin Heaton Cooper

Project
98 Fortis Green Road, Muswell Hill, N10 3HN

Title
PROPOSED DRAWINGS
SECTIONS

Date: 21.02.2023
Scale: 1:100@A3
Drawing No.4D-363 P 03
Drawn by : MAX

Rev: