





Pre Existing Side Elevation

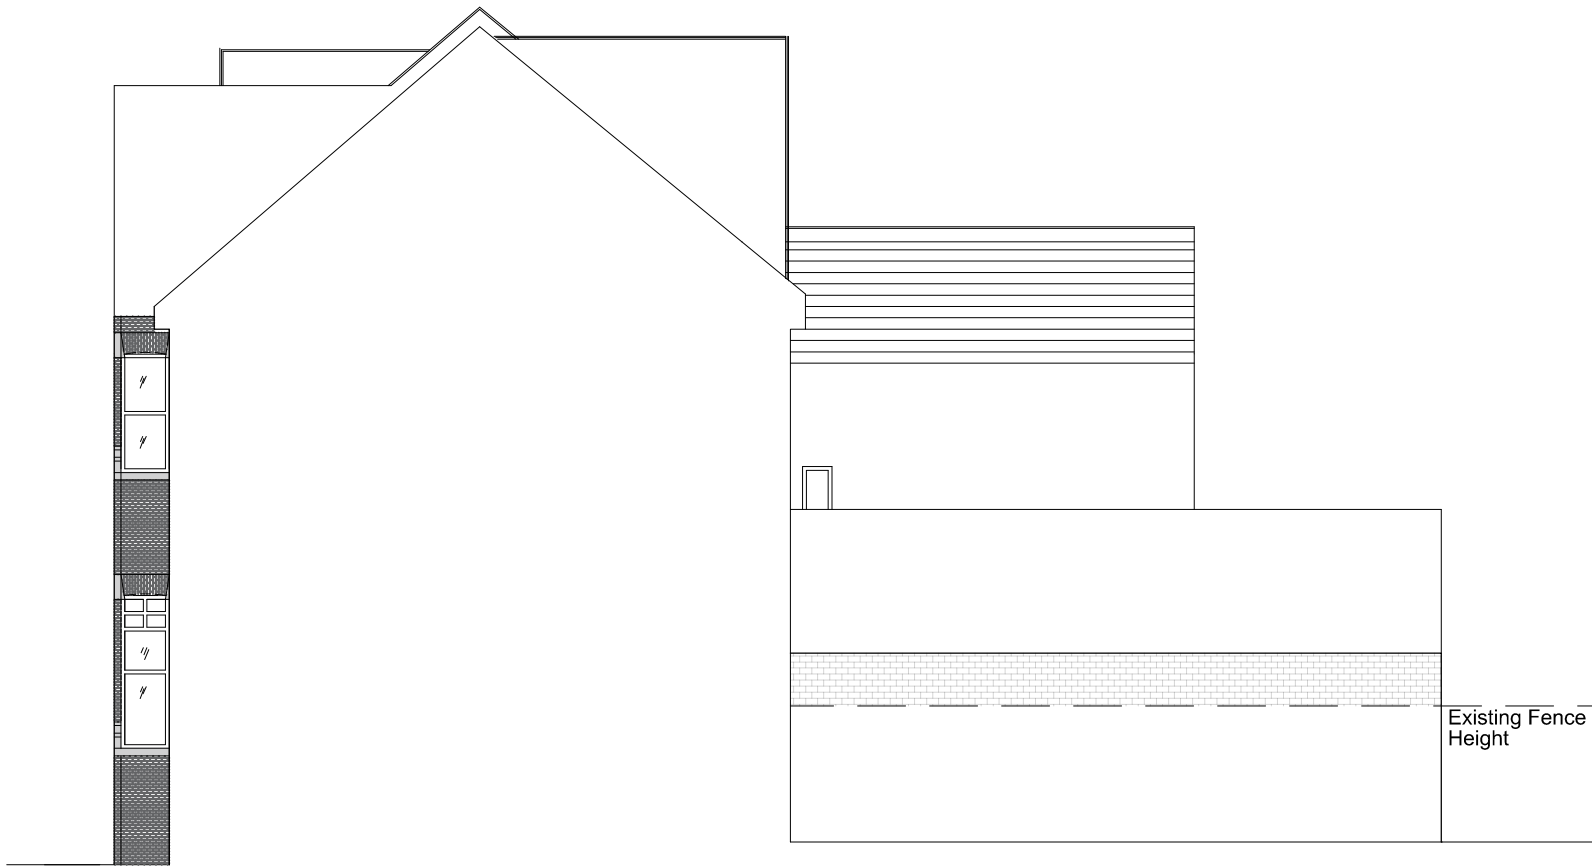

Pre Existing Rear Elevation

 

03	General Notes 1 This drawing is prepared solely for design and planning submission purposes. It is not intended or suitable for either Building Regulations or Construction purposes and should not be used for such. 2 Setting-out is based on outline survey only. All dimensions to be checked on site prior to construction/ordering 3 Unless shown otherwise all dimensions are to structural surfaces and are in mm. 4 Unless shown refer to internal door schedule for door size. Door opening to be set out to give full specified architrave either side. 5 Refer to drawing number. 6 Any discrepancies between the Engineer's and Architect's drawings must be verified with the architect	Rev		Date	Description	By	Chkd	Client	Mr Mehdi Tabashiri	Project	Installation of 3 x AC Units		t: 07904 119 951 e: info@omni-architecture.co.uk www.omni-architecture.co.uk		
								Site	106 Priory Road London N8 7HR	Drawing Title	Existing Rear and Side Elevations		Date	Scale	Status
												March 23'	1:100	Planning	
											8110 - 211		Revision		

OMNI
ARCHITECTURE