



General Notes:

G1 All Levels are above ordnance datum (AOD)

New Levels are shown thus:

120.345

Retained Existing Levels thus:

EX+20.345

Existing Levels are shown:

EX+20.345

G2 Door tags are shown thus:

DG-01c

DRS-XXX

FR-XXS

Door number

Instance of doors per room

Door type

Fire rating, 'V' denotes smoke seal

G3 Abbreviations:

GN/AWC:

CS:

PH:

ST:

RWP:

Gender Neutral / Accessible WC


Cleaner's Store

Printer hub


Store

Rain water pipe

- Refer to drawing A/HS-DH3-2000 for Site Application and Ownership boundaries

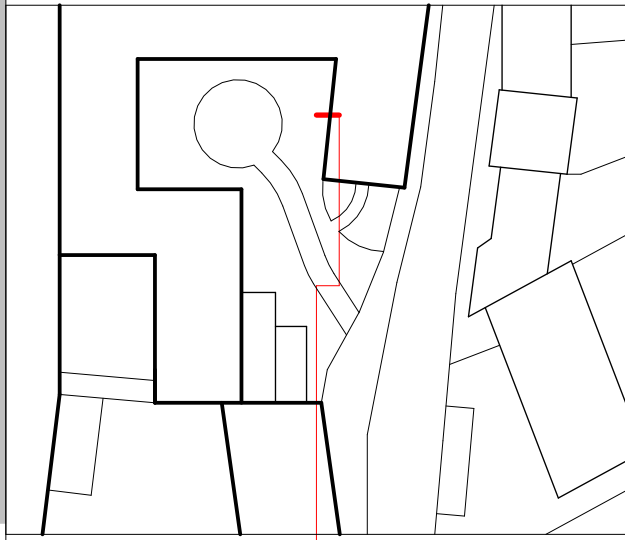

PLANNING

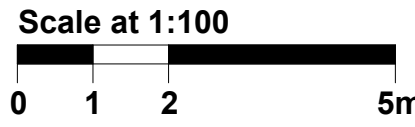

Work Package	Cost Check	Info/Briefing	Tender	Contract	Construction	Date	Rev.	Description	Approved By	Date	Rev.	Description	Approved By	Project	Highgate School Island Site	Sort Code	Drawing Number	Rev.
						23.02.2023	G	ISS_0005_Planning - Additional Information	MB					Subject	Island Site - East Elevation (Courtyard)	A/HS-IS	2510	G
														Architects	Hopkins Architects Limited 27 Broadley Terrace, London, NW1 6LG T: 020 7724 1751 E: mail@hopkins.co.uk	Date: 06/03/19	Scale: As indicated	A1