

Cast stone coping to match  
adjacent (5)

Proposed cornice detailing to  
match no.18 (4)

Parapet



Level 2



Lintels to match no.18 (3)

Proposed cast stone corbels and  
pilaster details to match no.20 (2)

Level 1



Green tiles to match no.18.( 1)

Level 0



PROPOSED FRONT ELEVATION

|   |                |          |  |
|---|----------------|----------|--|
| <div><div><div><div></div><div>SHC</div></div><div>Smart Home Consultants Ltd</div><div>Design Beautiful.</div></div><div><div>a : Unit 11, Rockware business Centre</div><div>No 05 Rockware Avenue, Greenford</div><div>UB6 0AA</div><div>tel : 02036321393</div><div>m: 07387084829</div><div>e : design@shcuk.co.uk</div></div><div><div>ADDRESS</div><div>20 Crescent Road, London N22 7RS</div></div></div> |                |          |  |
| <div>PROJECT</div> <div>Three-storey, mixed-use development comprising a ground floor commercial unit with a 2-bed, 3-person self-contained residential unit on the two floors above.</div>   |                |          |  |
| <div>TITLE</div> <div>Shopfront</div>   |                |          |  |
| Scale   | Date           | Drawn by |  |
| 1:100@A3   | Aug 21         | SK       |  |
| Job Number   | Drawing Number | Revision |  |
| 821   | DC-4           |          |  |

NOTES  
DO NOT SCALE. WORK TO REQUIRED DIMENSIONS ONLY.  
CONTRACTOR TO VERIFY ALL DIMENSIONS.  
ALL ERRORS AND OMISSIONS TO BE REPORTED TO THE ARCHITECT.


1: Tile - Green tiles to match no.18.



2: Cast stone corbels and plaster details - match no.20



3: Lintels - match no.18

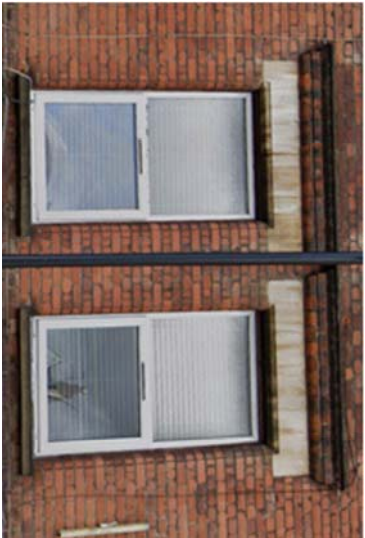

4: Cornice detailing - to match no.18





5: Cast stone coping - to match adjacent




Shop front frame - Shop frontage to match no.18, colour TBC



|   |                |          |  |
|---|----------------|----------|--|
| <div><div><div><div><div><div></div><div>Smart Home Consultants Ltd</div></div></div><div><div>Design Beautiful</div></div></div></div><div><div>α : Unit 11, Rockware Business Centre</div><div>No 05 Rockware Avenue, Greenford</div><div>UB6 0AA</div><div>tel : 02036321393</div><div>m: 07387084829</div><div>e : design@shcuk.co.uk</div></div><div>ADDRESS</div><div>20 Crescent Road, London N22 7RS</div></div> |                |          |  |
| PROJECT<br>Three-storey, mixed-use development comprising a ground floor commercial unit with a 2-bed, 3-person self-contained residential unit on the two floors above.   |                |          |  |
| TITLE<br>Shopfront   |                |          |  |
| Scale   | Date           | Drawn by |  |
| 1:100@A3   | Aug 21         | SK       |  |
| Job Number   | Drawing Number | Revision |  |
| 821   | DC-4           |          |  |

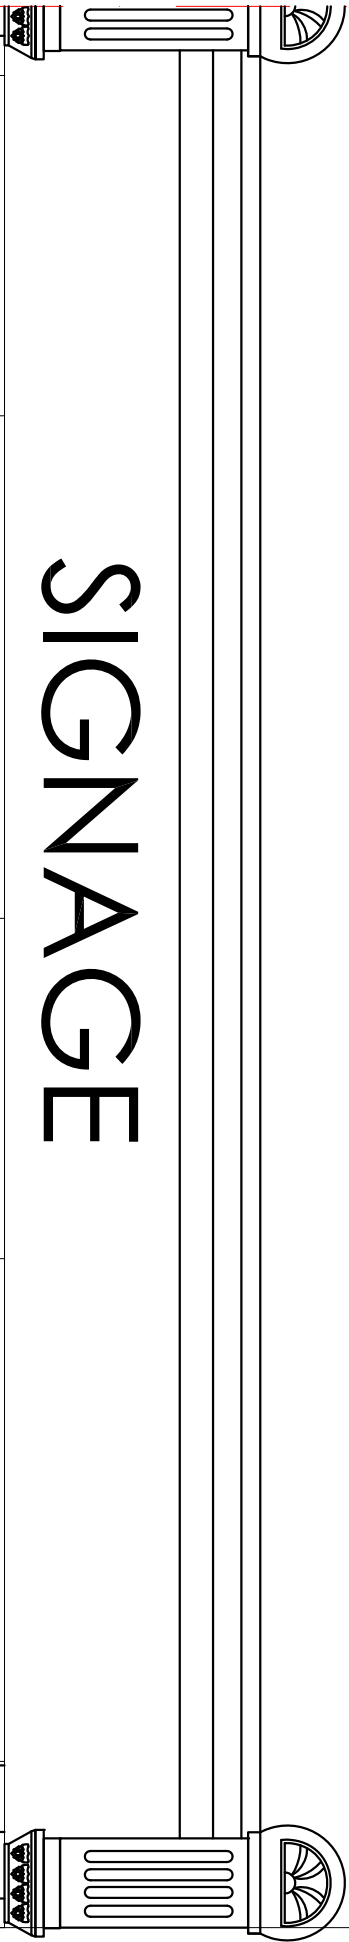 

# SIGNAGE

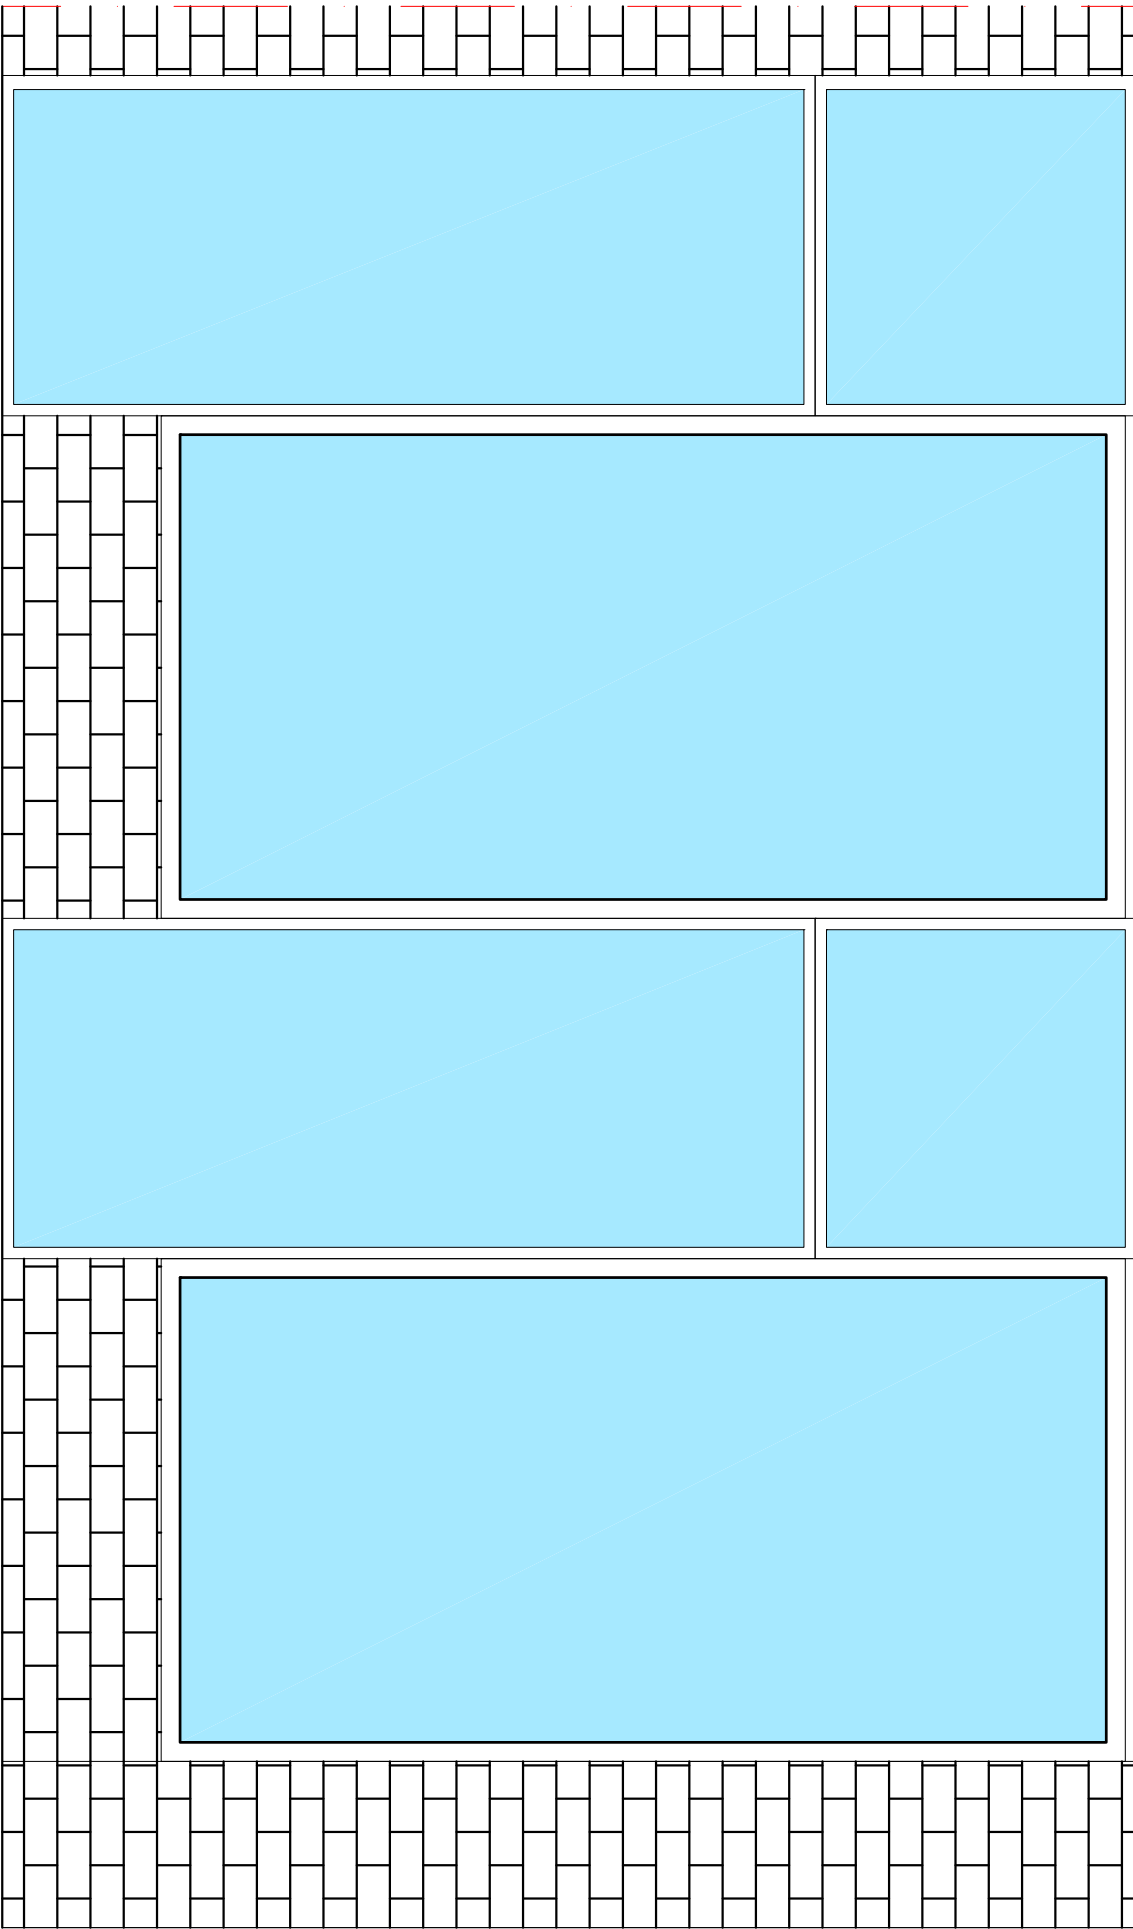

NOTES  
DO NOT SCALE. WORK TO REQUIRED DIMENSIONS ONLY.  
ALL DIMENSIONS ARE IN METERS UNLESS OTHERWISE STATED.  
ALL ERRORS AND OMISSIONS TO BE REPORTED TO THE ARCHITECT.

## Revisions



Smart Home Consultants Ltd  
Design Beautiful

a : Unit 11, Rockware business Centre  
No 05 Rockware Avenue, Greenford  
UB6 0AA  
tel : 02036321393  
m: 07387084829  
e : design@shcuk.co.uk

ADDRESS  
20 Crescent Road, London N22 7RS

PROJECT  
Three-storey, mixed-use development  
comprising a ground floor commercial unit  
with a 2-bed, 3-person self-contained  
residential unit on the two floors above.

TITLE  
Shopfront

| Scale      | Date           | Drawn by |
|------------|----------------|----------|
| 1:20@A3    | Aug 21         | SK       |
| Job Number | Drawing Number | Revision |
| 821        | DC-4           |          |