




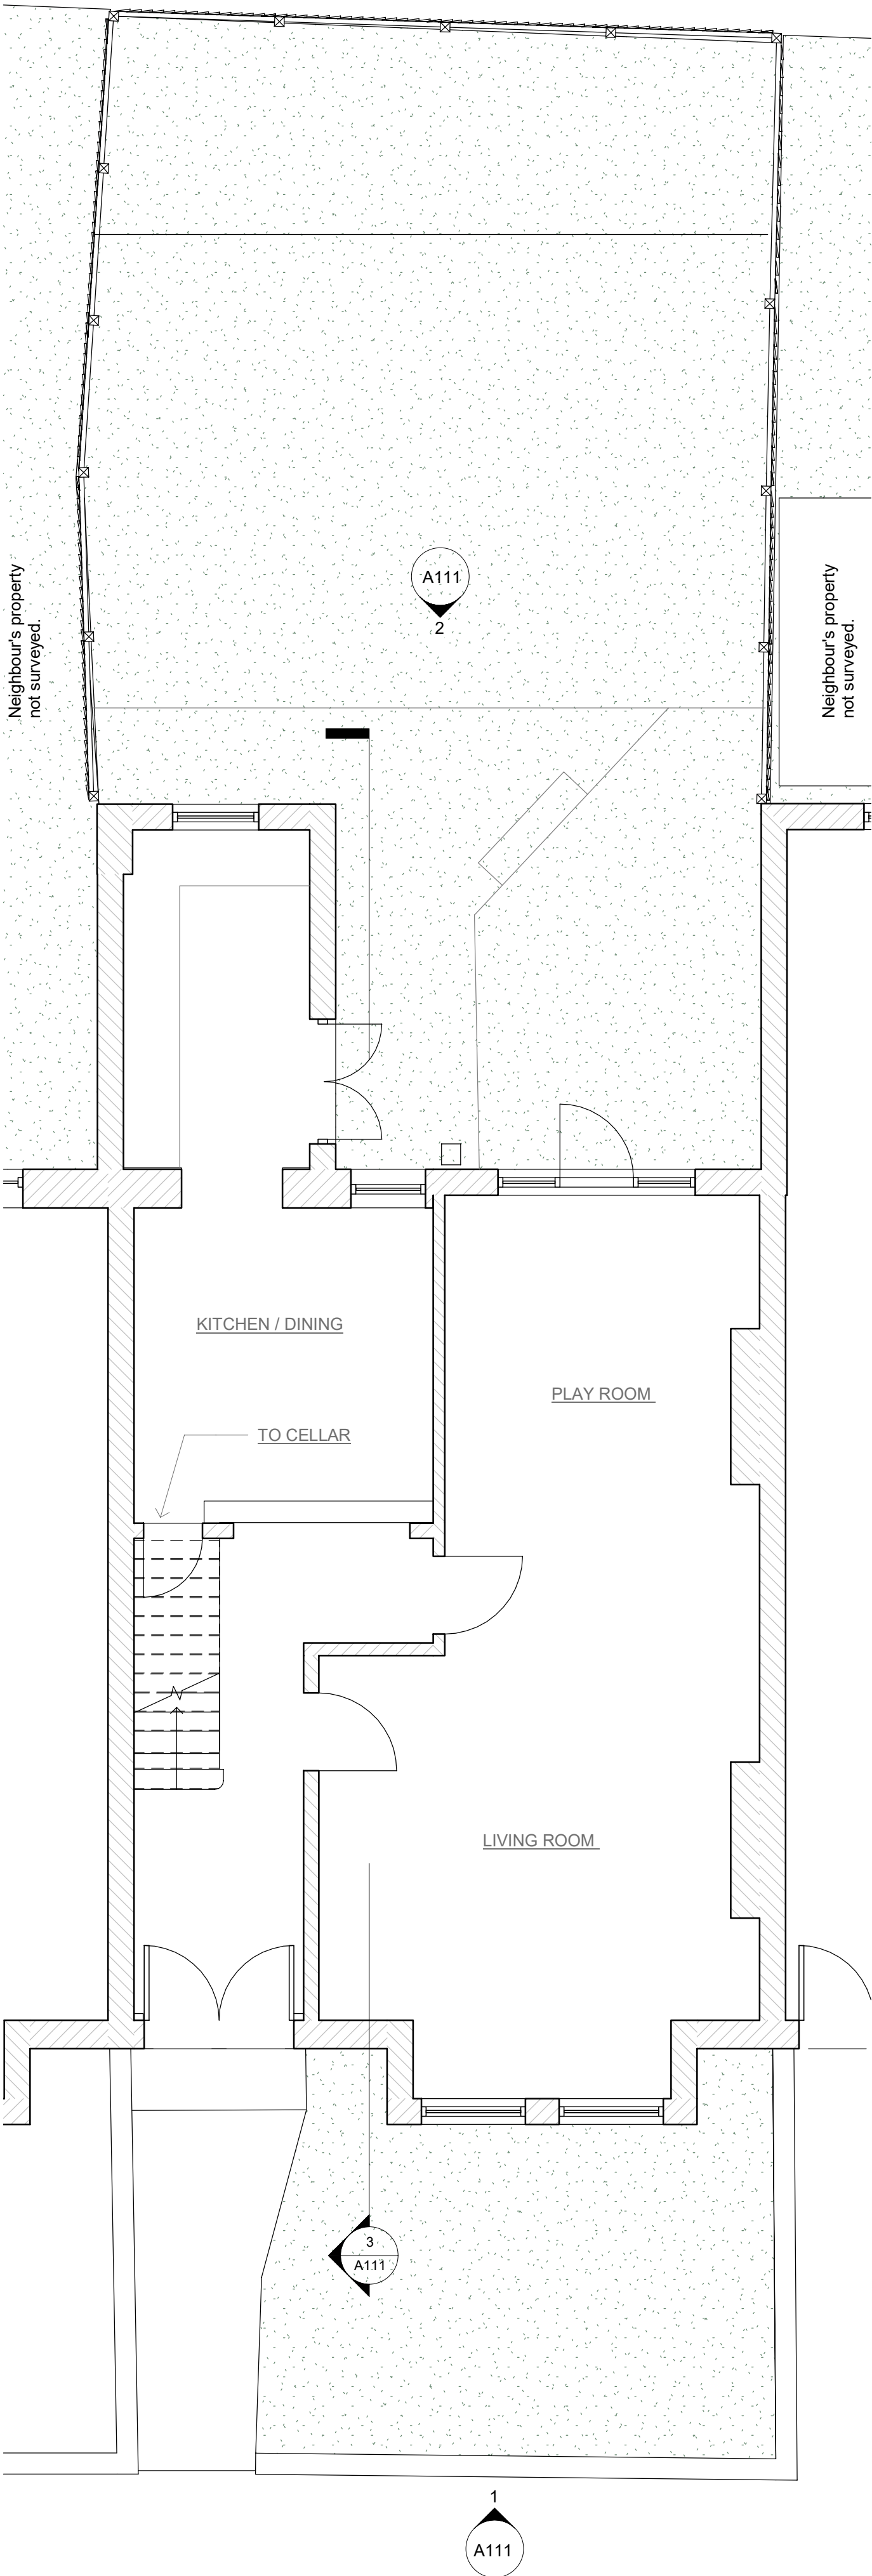


1. EXISTING GROUND FLOOR

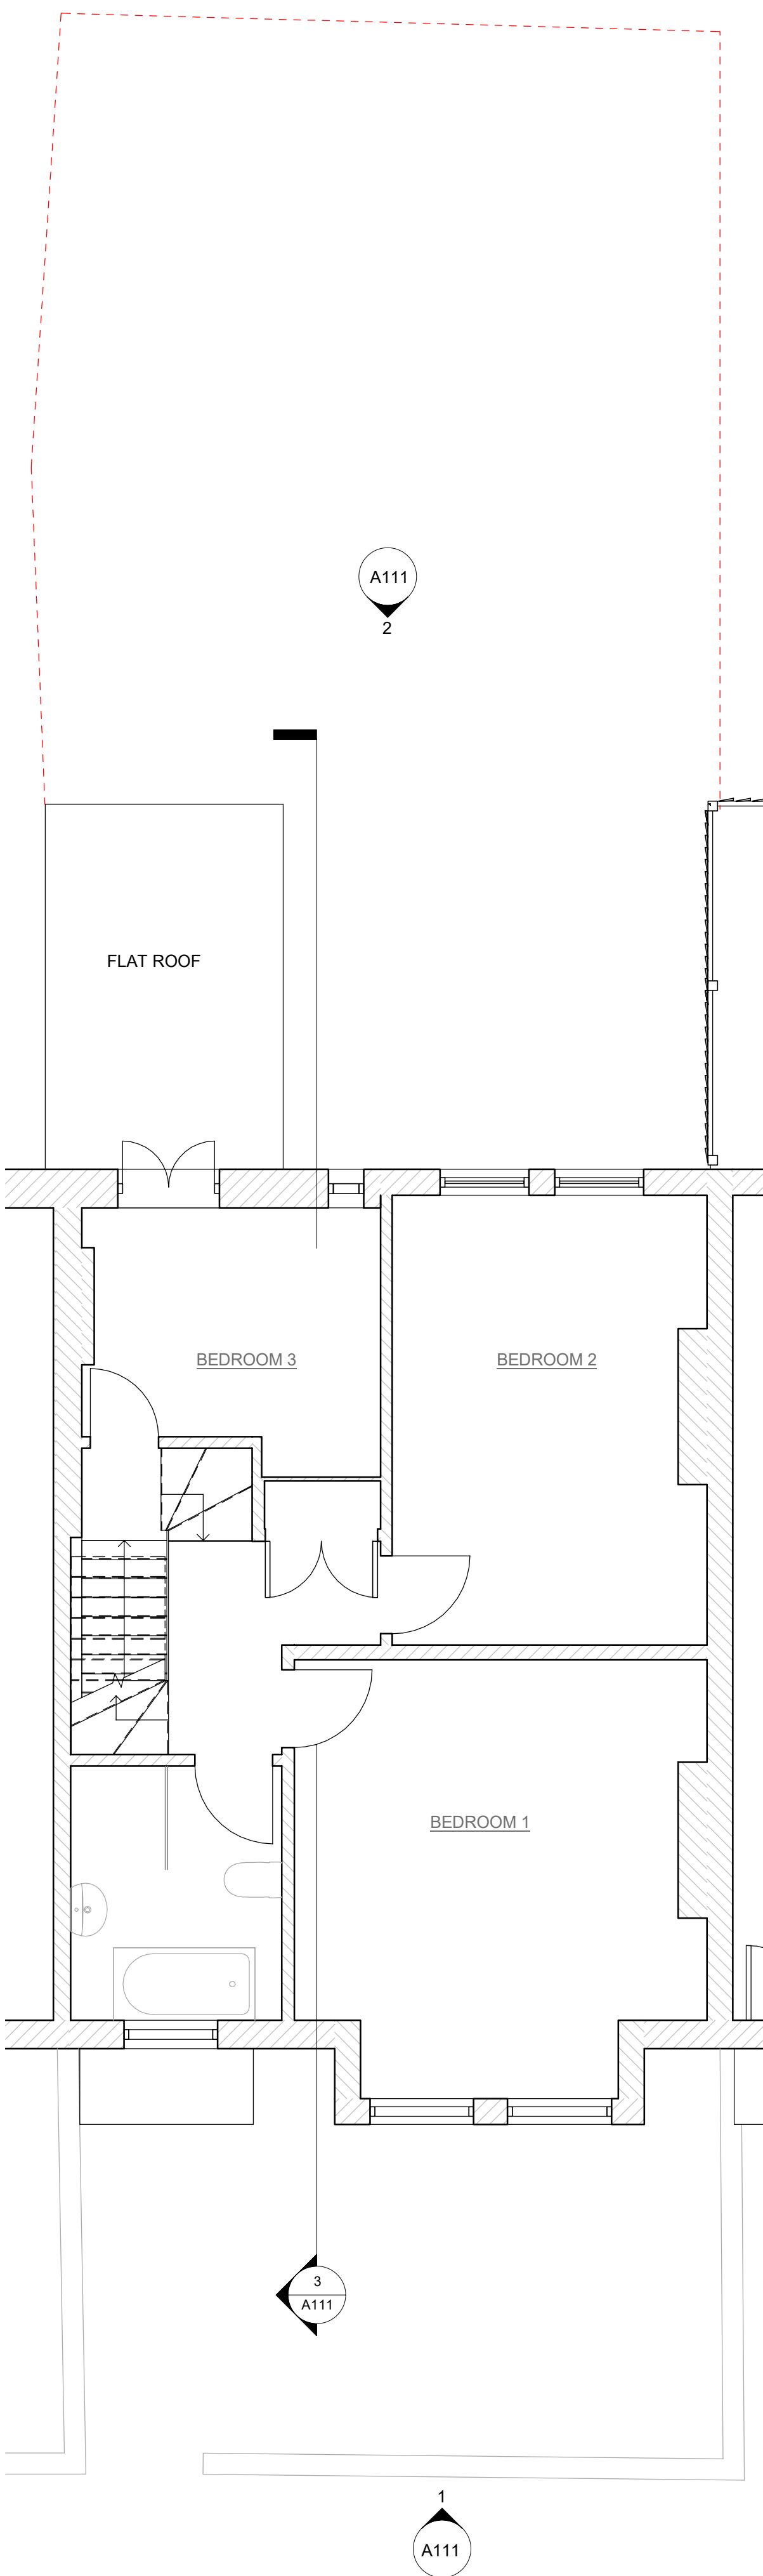

2. EXISTING FIRST FLOOR

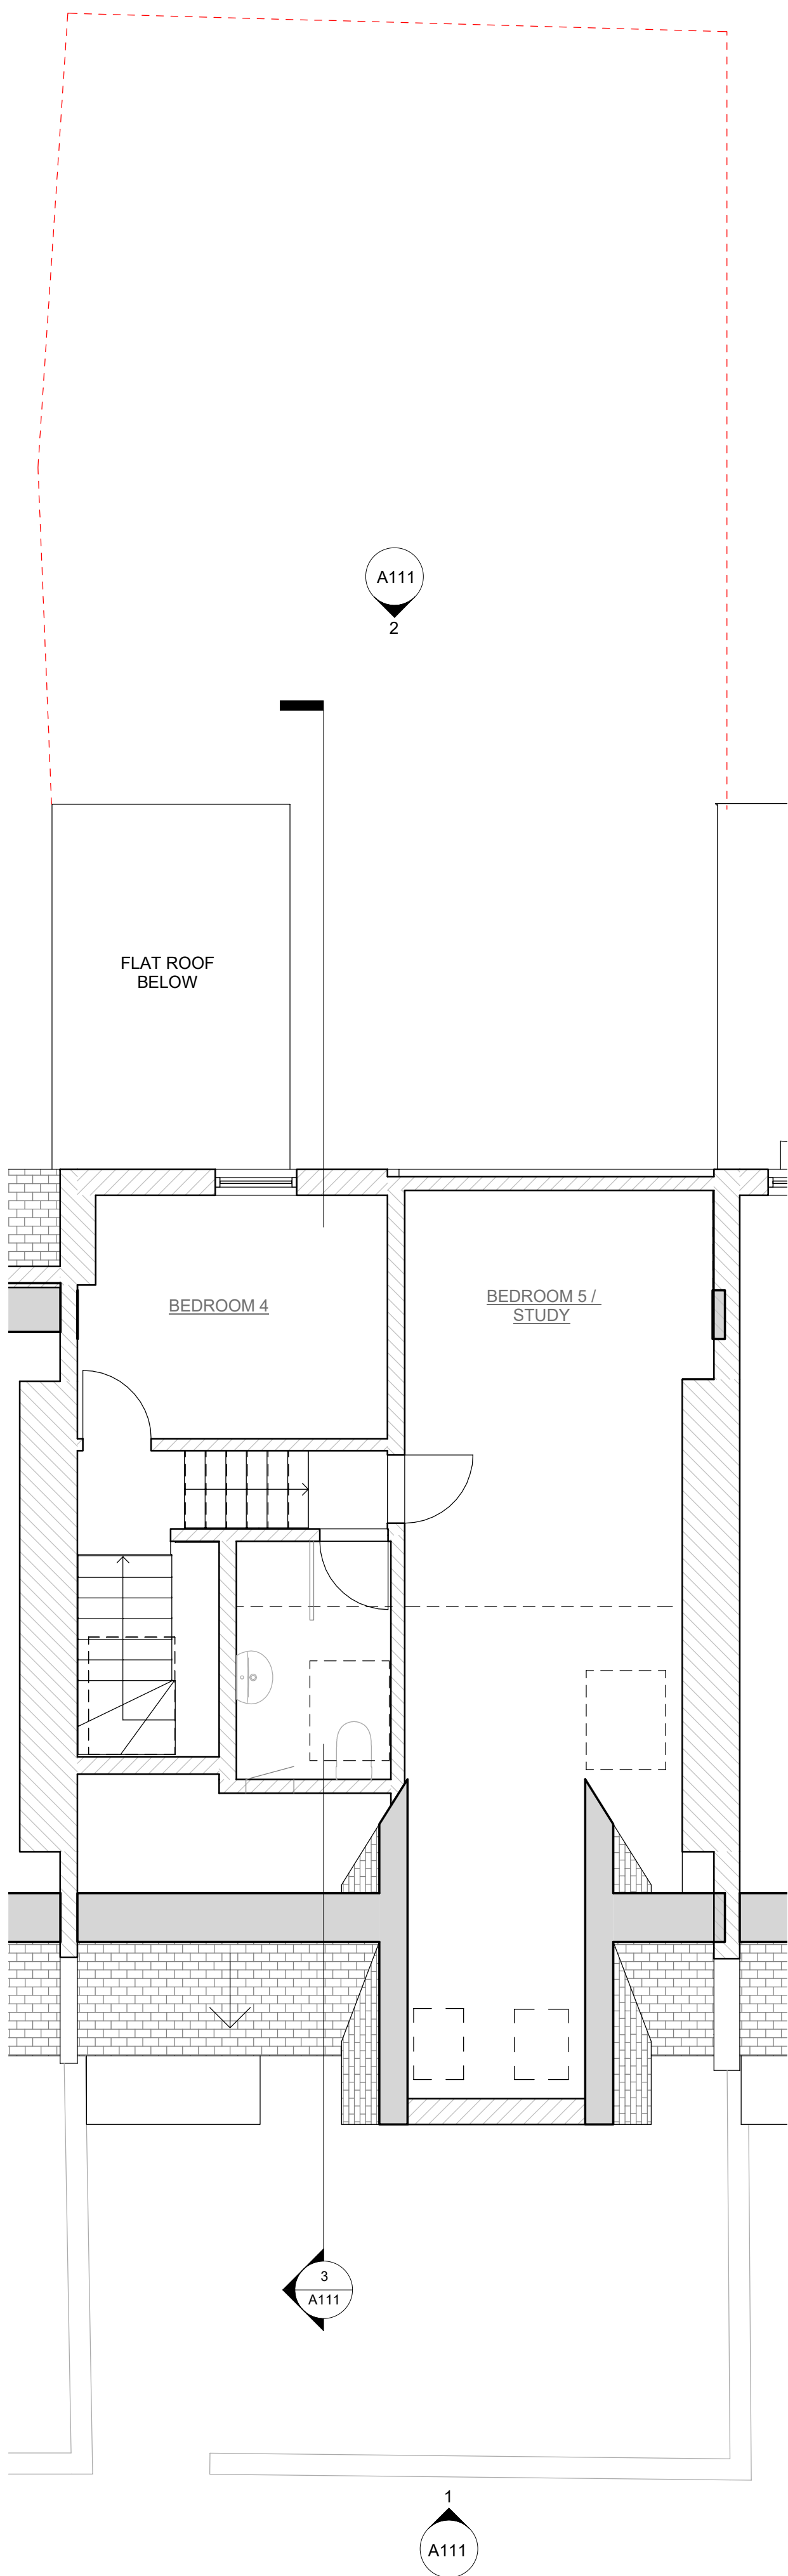


3. EXISTING SECOND FLOOR / LOFT

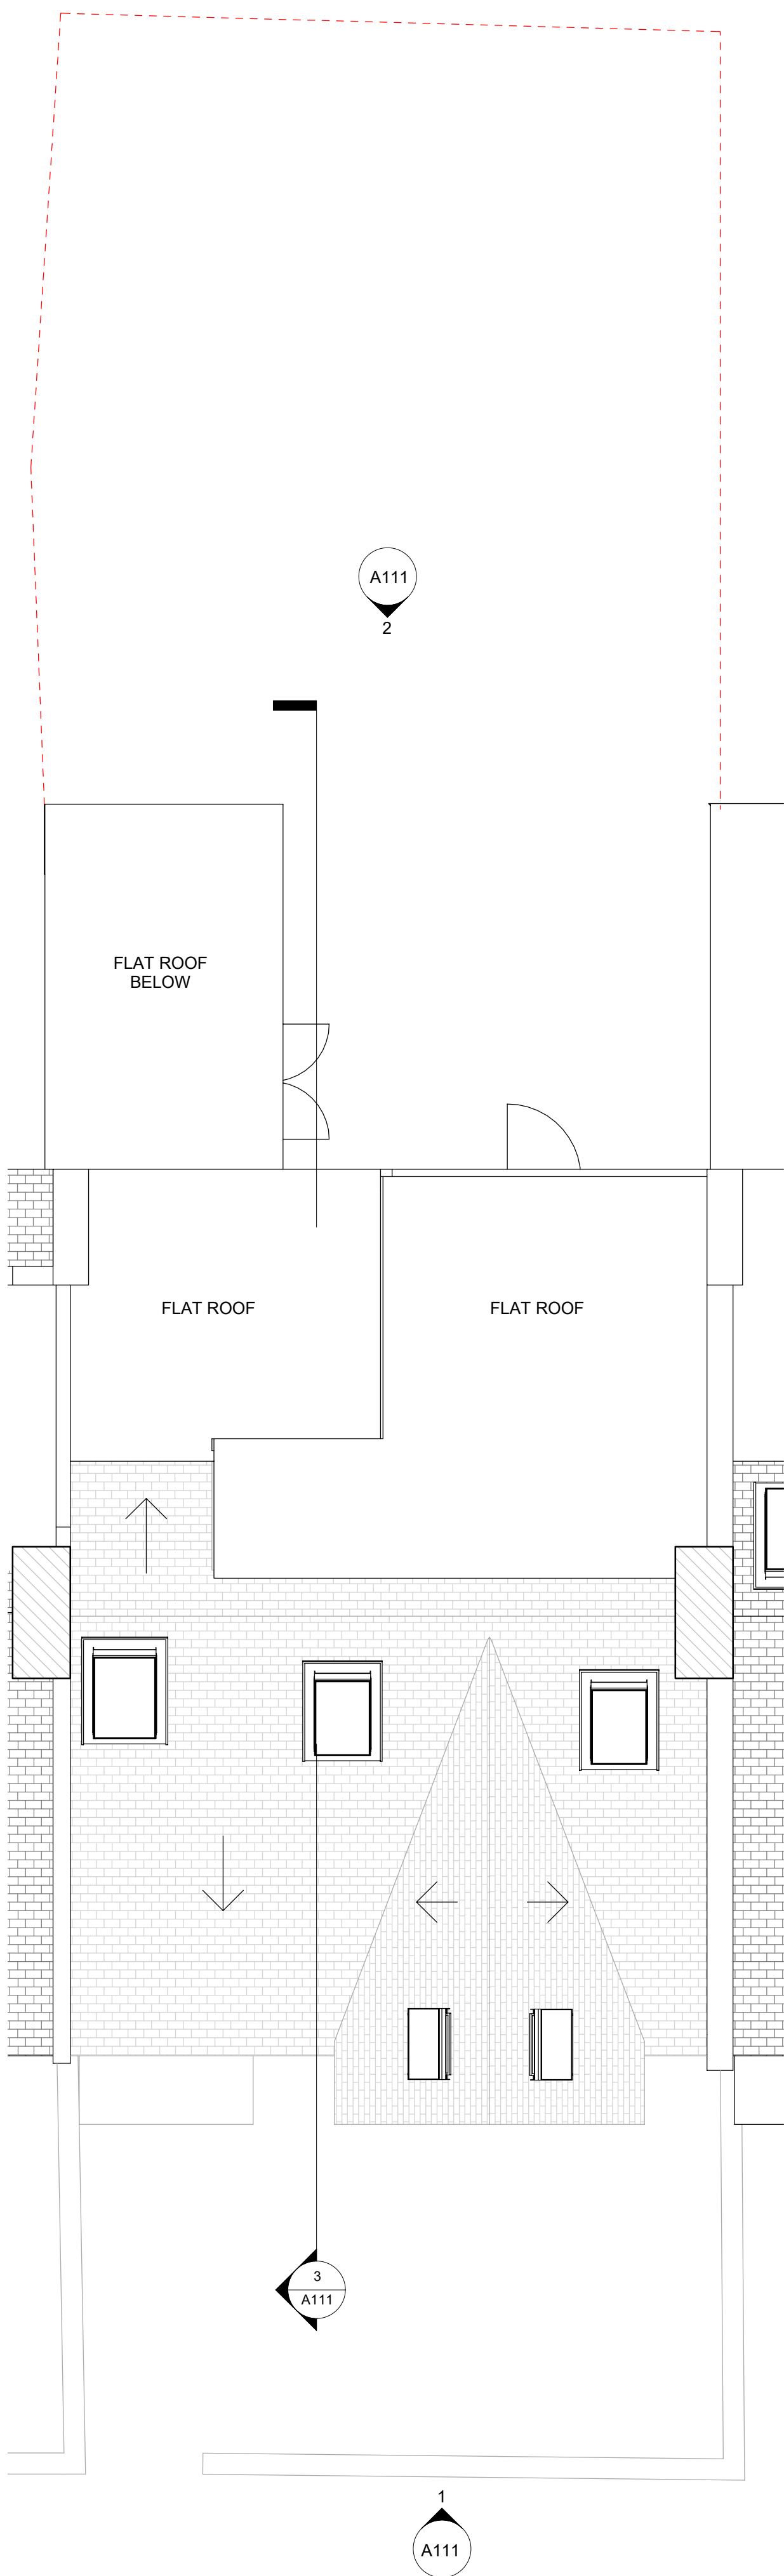

4. EXISTING ROOF

Drawings for information only. Do not scale dimensions from this drawing. All dimensions to be checked on site & any discrepancy reported immediately to the architects.
This drawings are for Planning purposes only, not for construction.
This drawing is copyright & should not be copied or duplicated in any way without the consent of CANO architects Ltd.
This drawing shall be read in conjunction with all other relevant drawings and specifications.

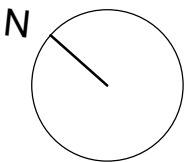

03/03/2023	Roof amended	A
Date	Issue	Rev

80 Uplands Road

Existing Floor Plans

Project number	22040
Date	16.02.23
Drawn by	HR

A110

Scale @ A1	1 : 50
------------	--------