



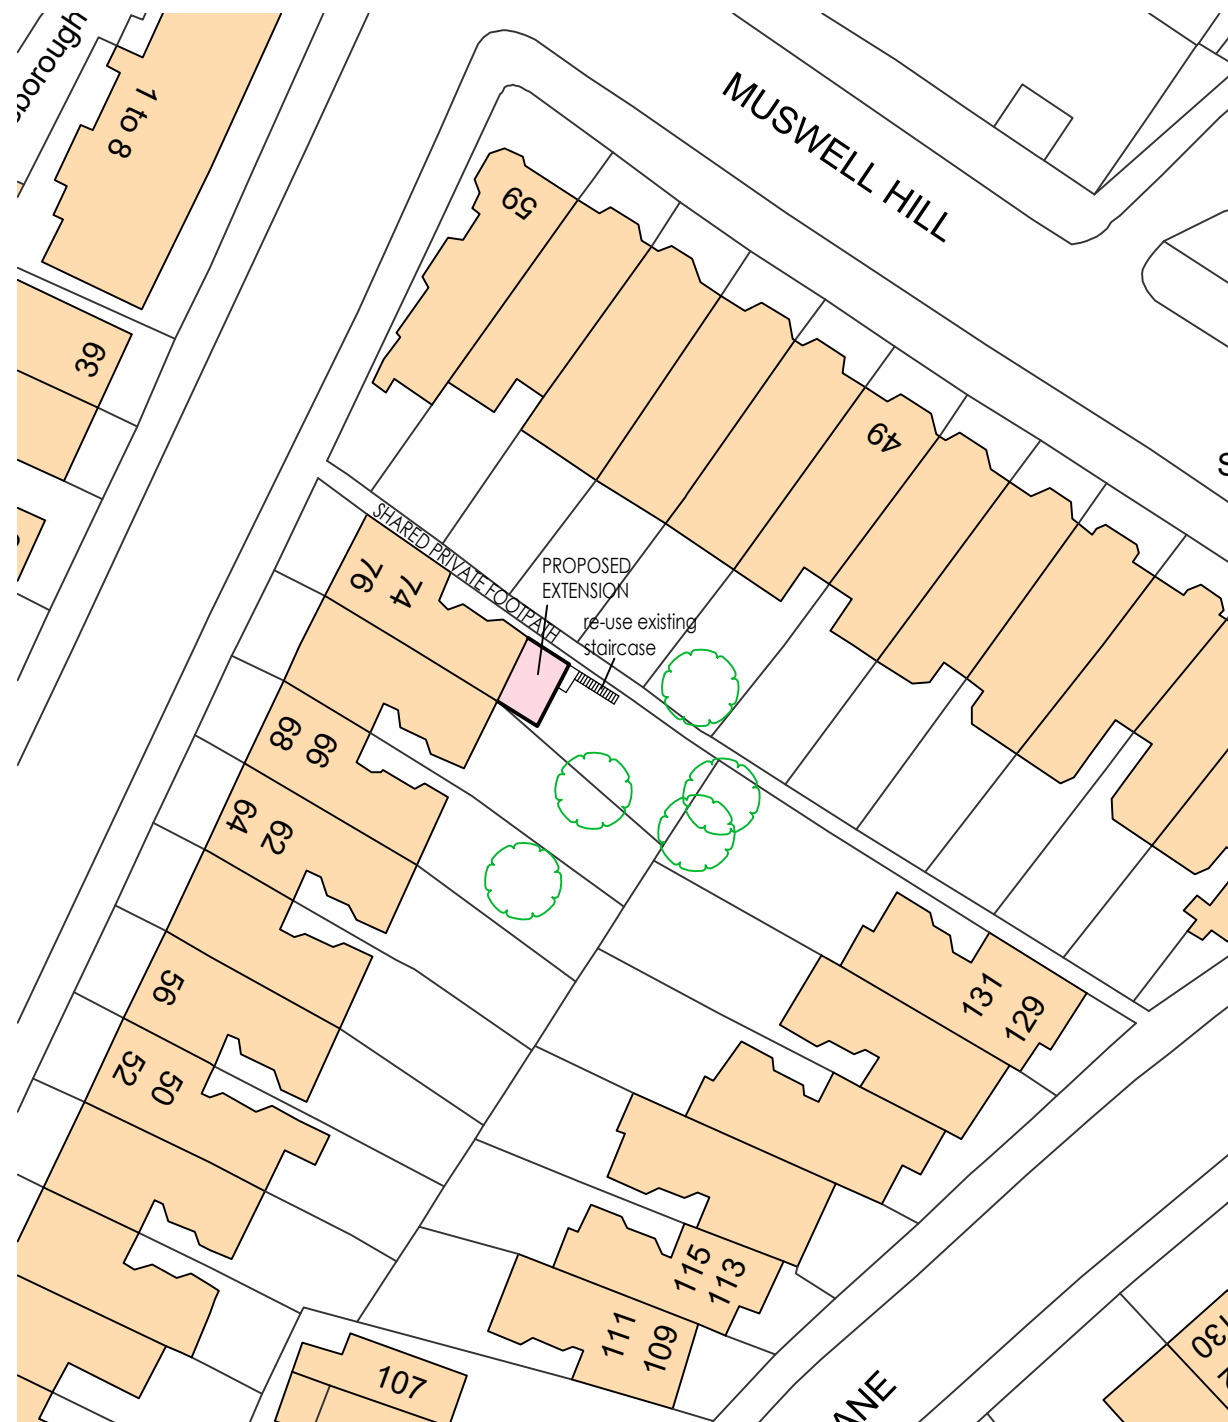

SITE PLAN


Scale 1:500 (m)

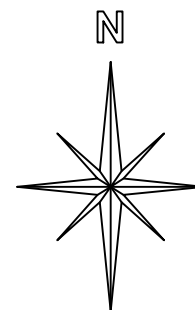

Ordnance Survey, (c) Crown Copyright 2023. All rights reserved. Licence number 100022432

LOCATION PLAN

Scale 1:1250 (m)

 

Project

**74 & 76 ALEXANDRA GARDENS
MUSWELL HILL
LONDON
N10 3RL**

SITE AND LOCATION PLANS

Amendments

Scale **1:500, 1:1250**

Date **Feb 2023**

Drawing No **23/006-03**



Whymark & Moulton
Chartered Surveyors &
Building Engineers

14 Cornard Road, Sudbury,
Suffolk. CO10 2XA

Tele: 01787 371371