




Front Elevation




Side Elevation




Rear Elevation

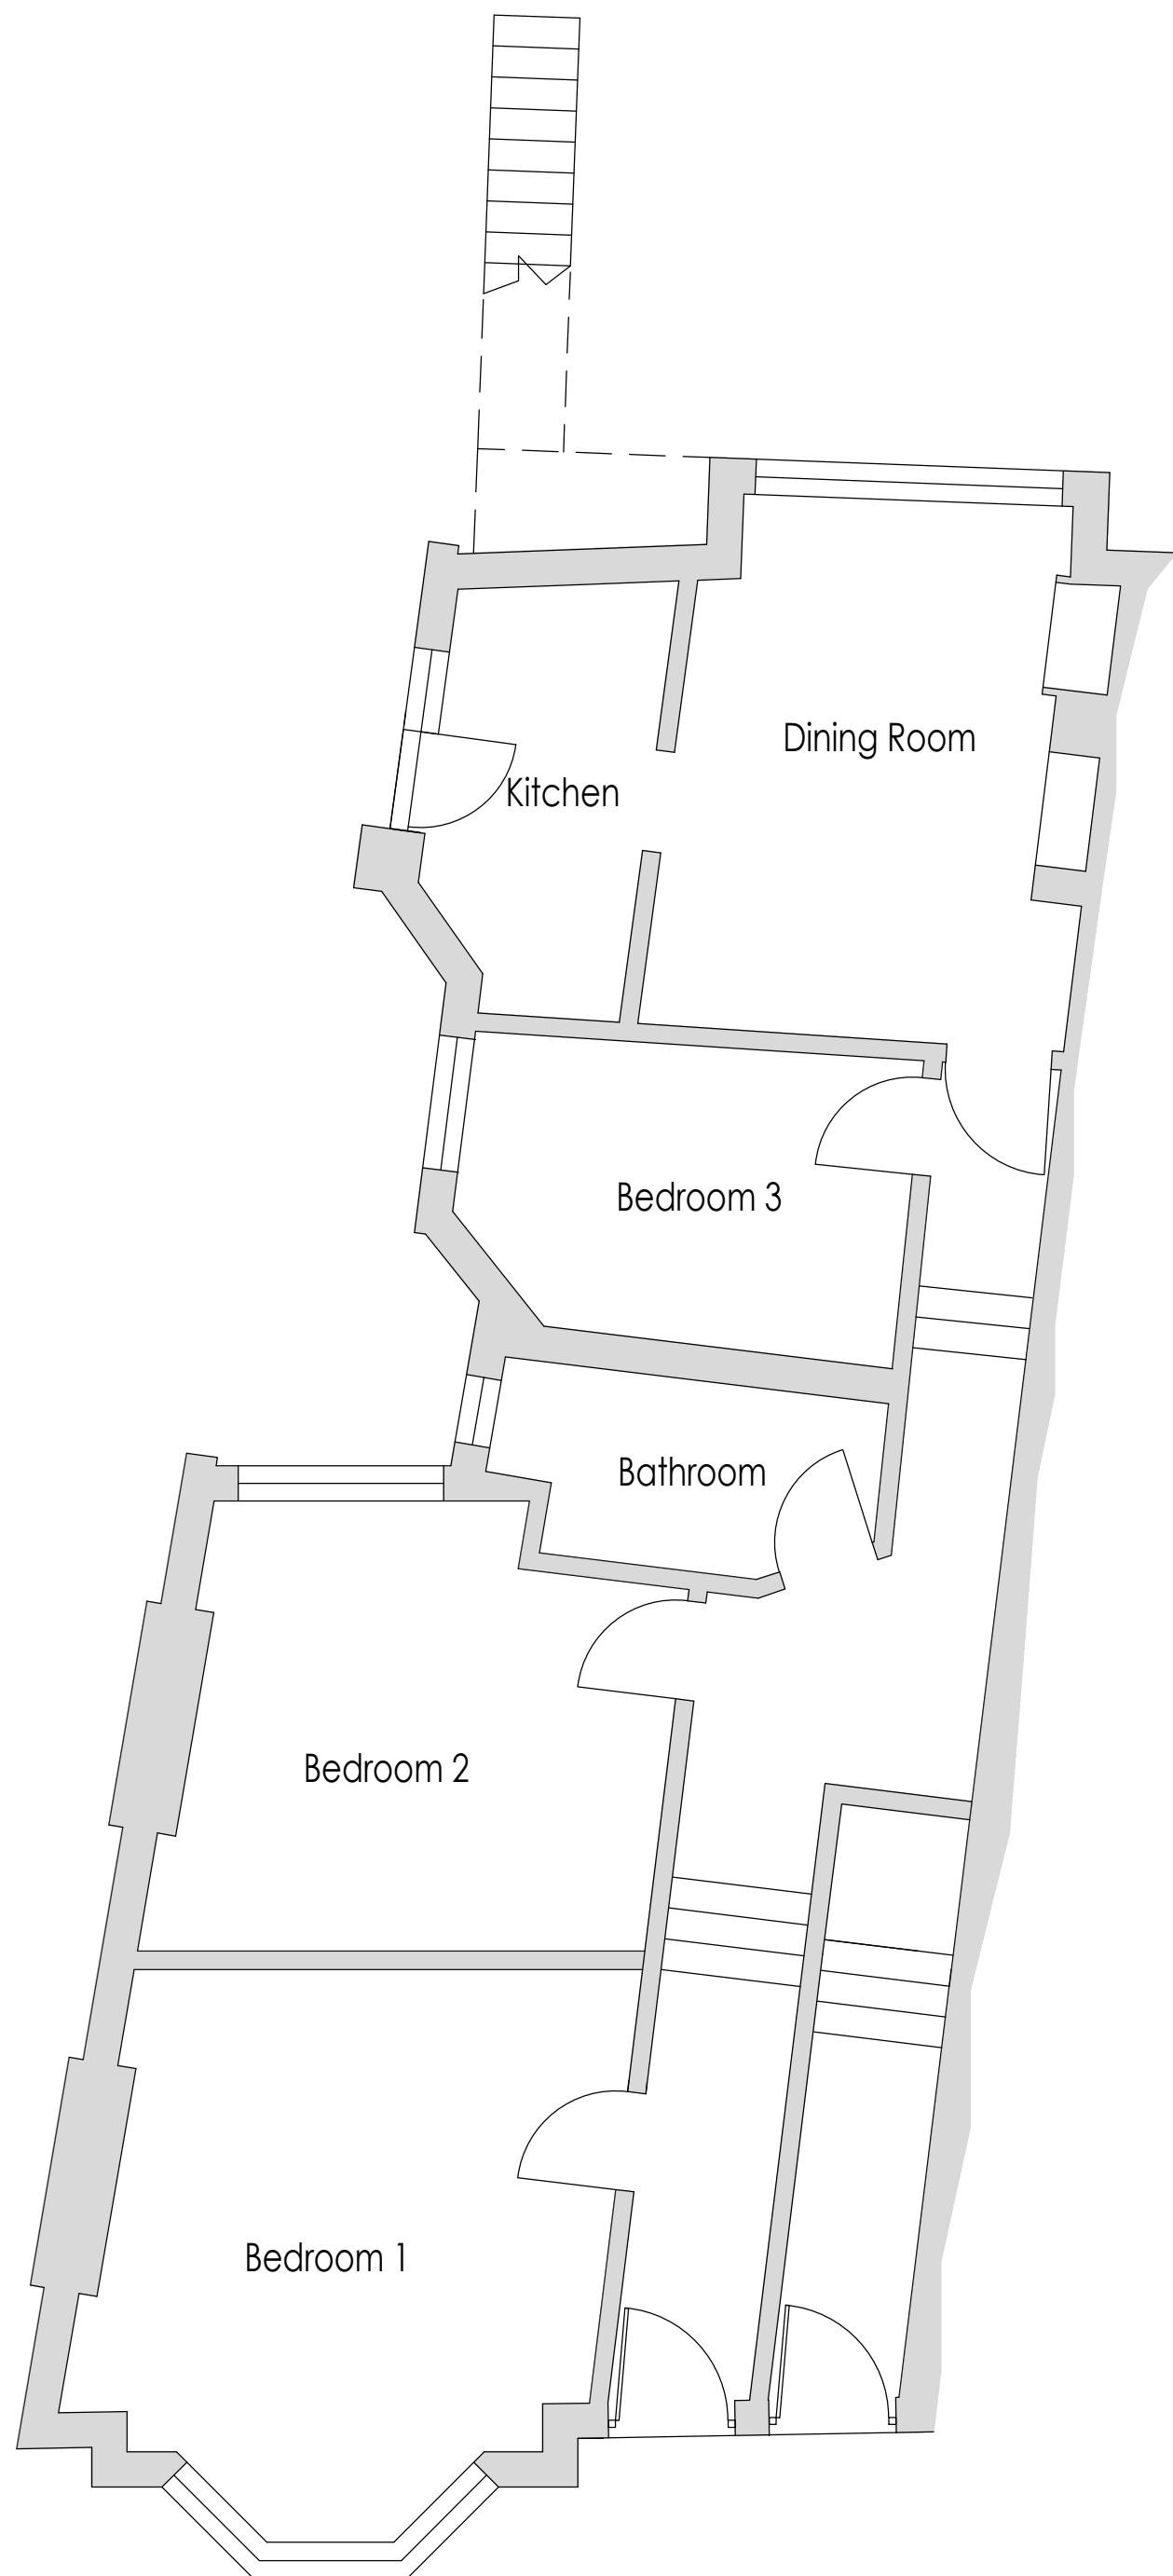

Ground Floor Plan - No 76

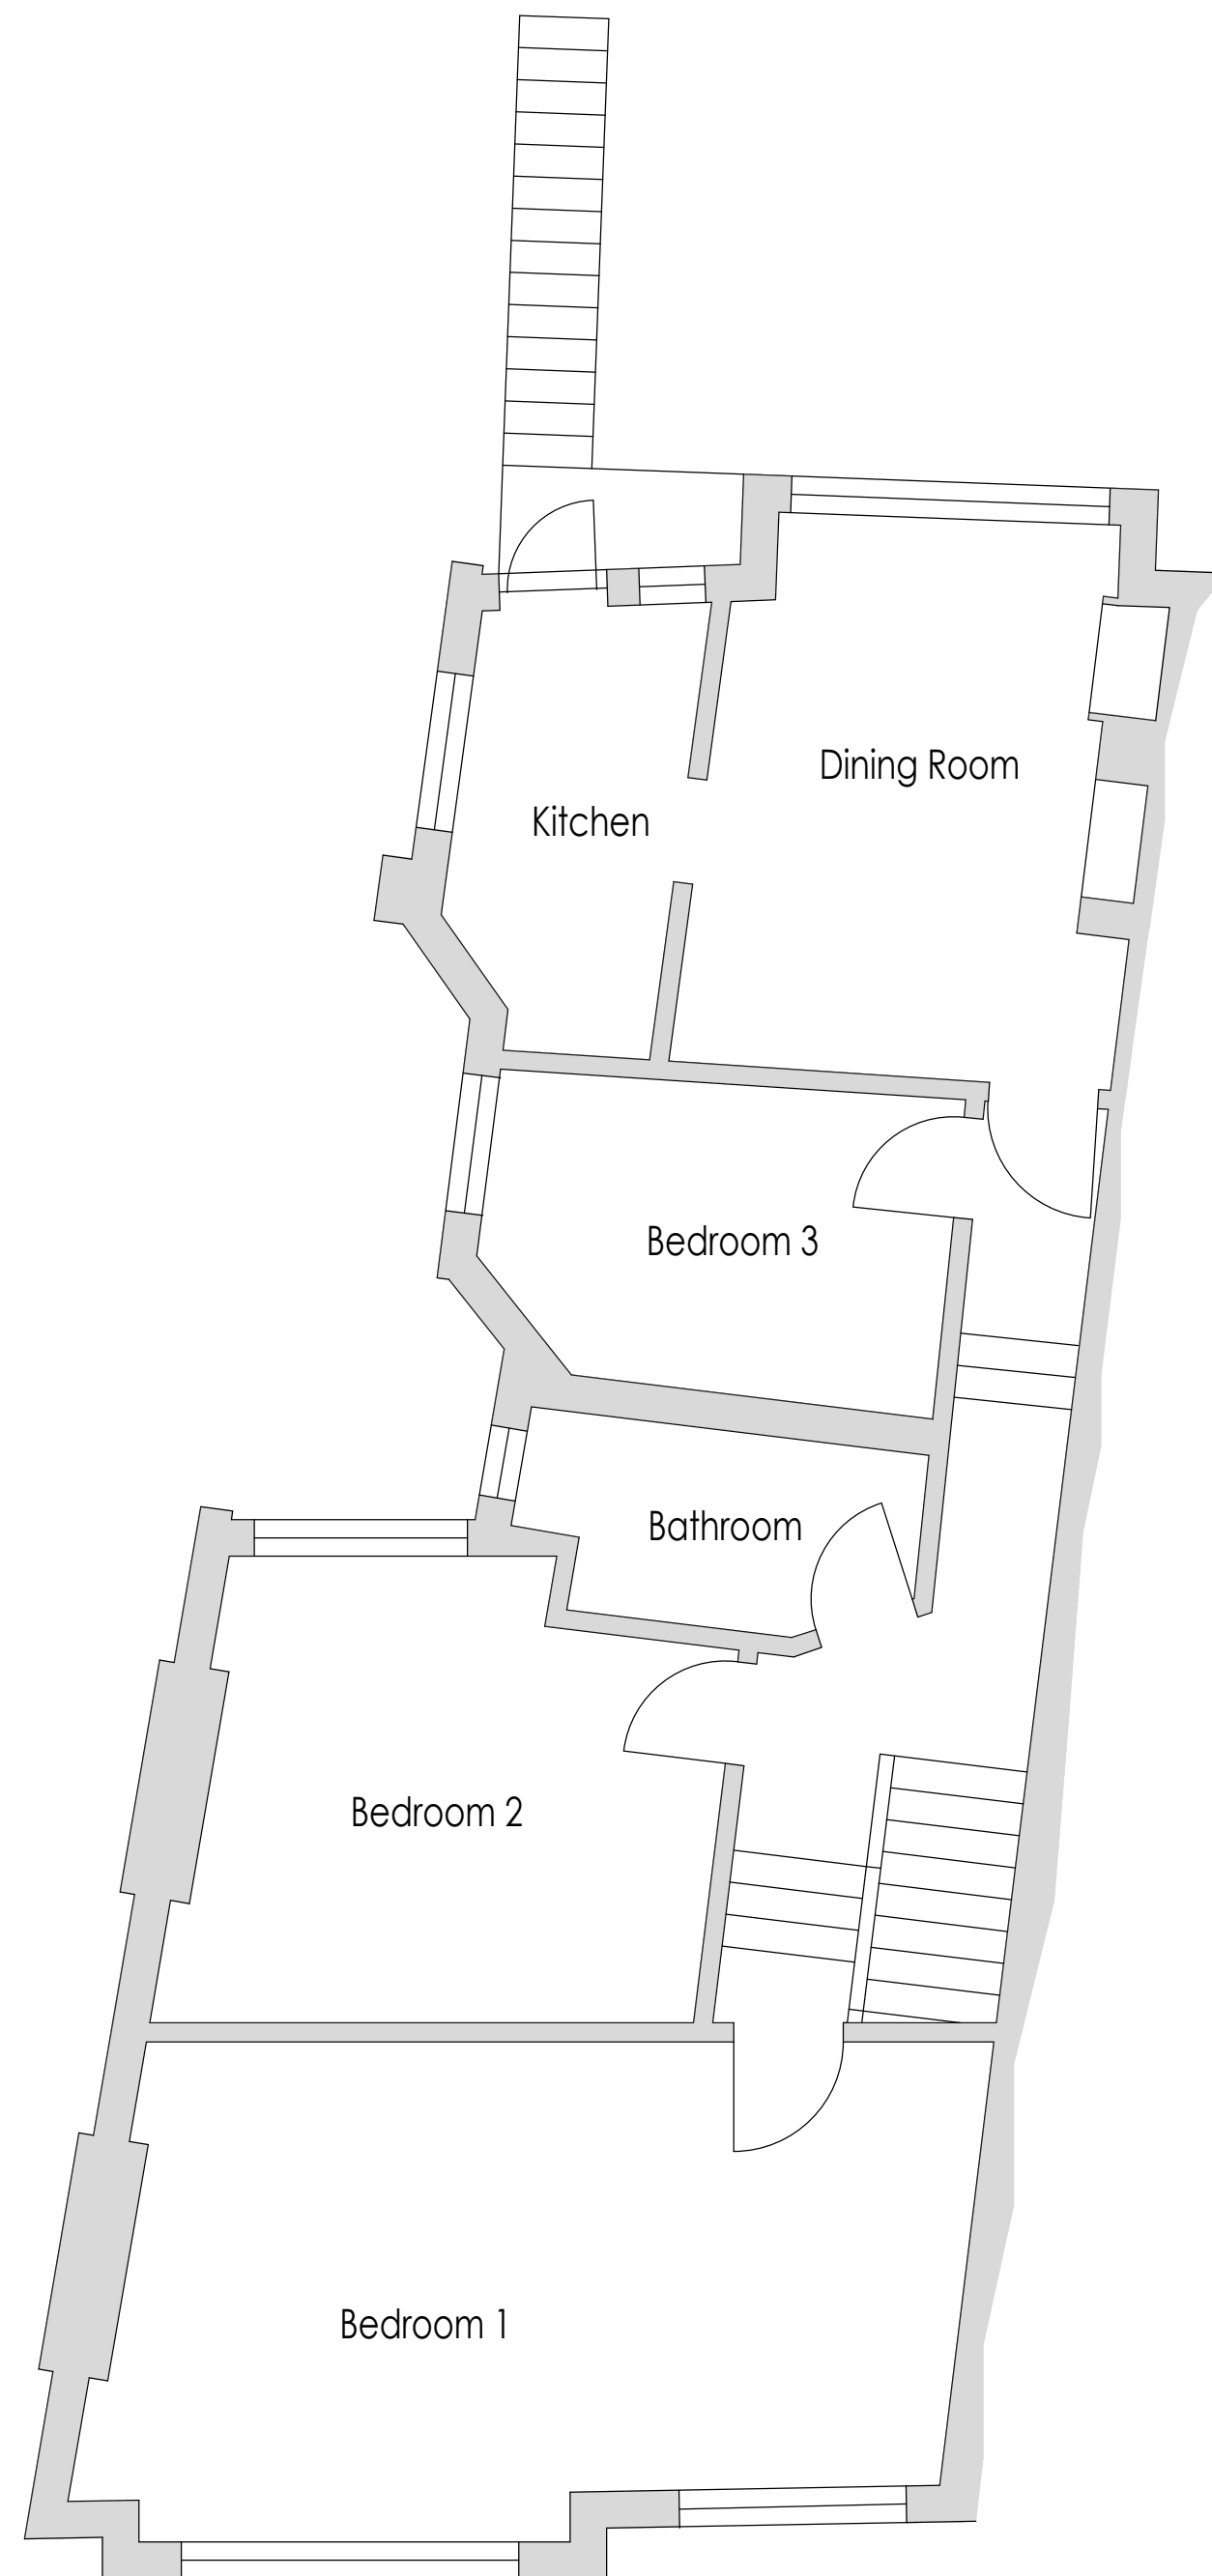

First Floor Plan - No 74

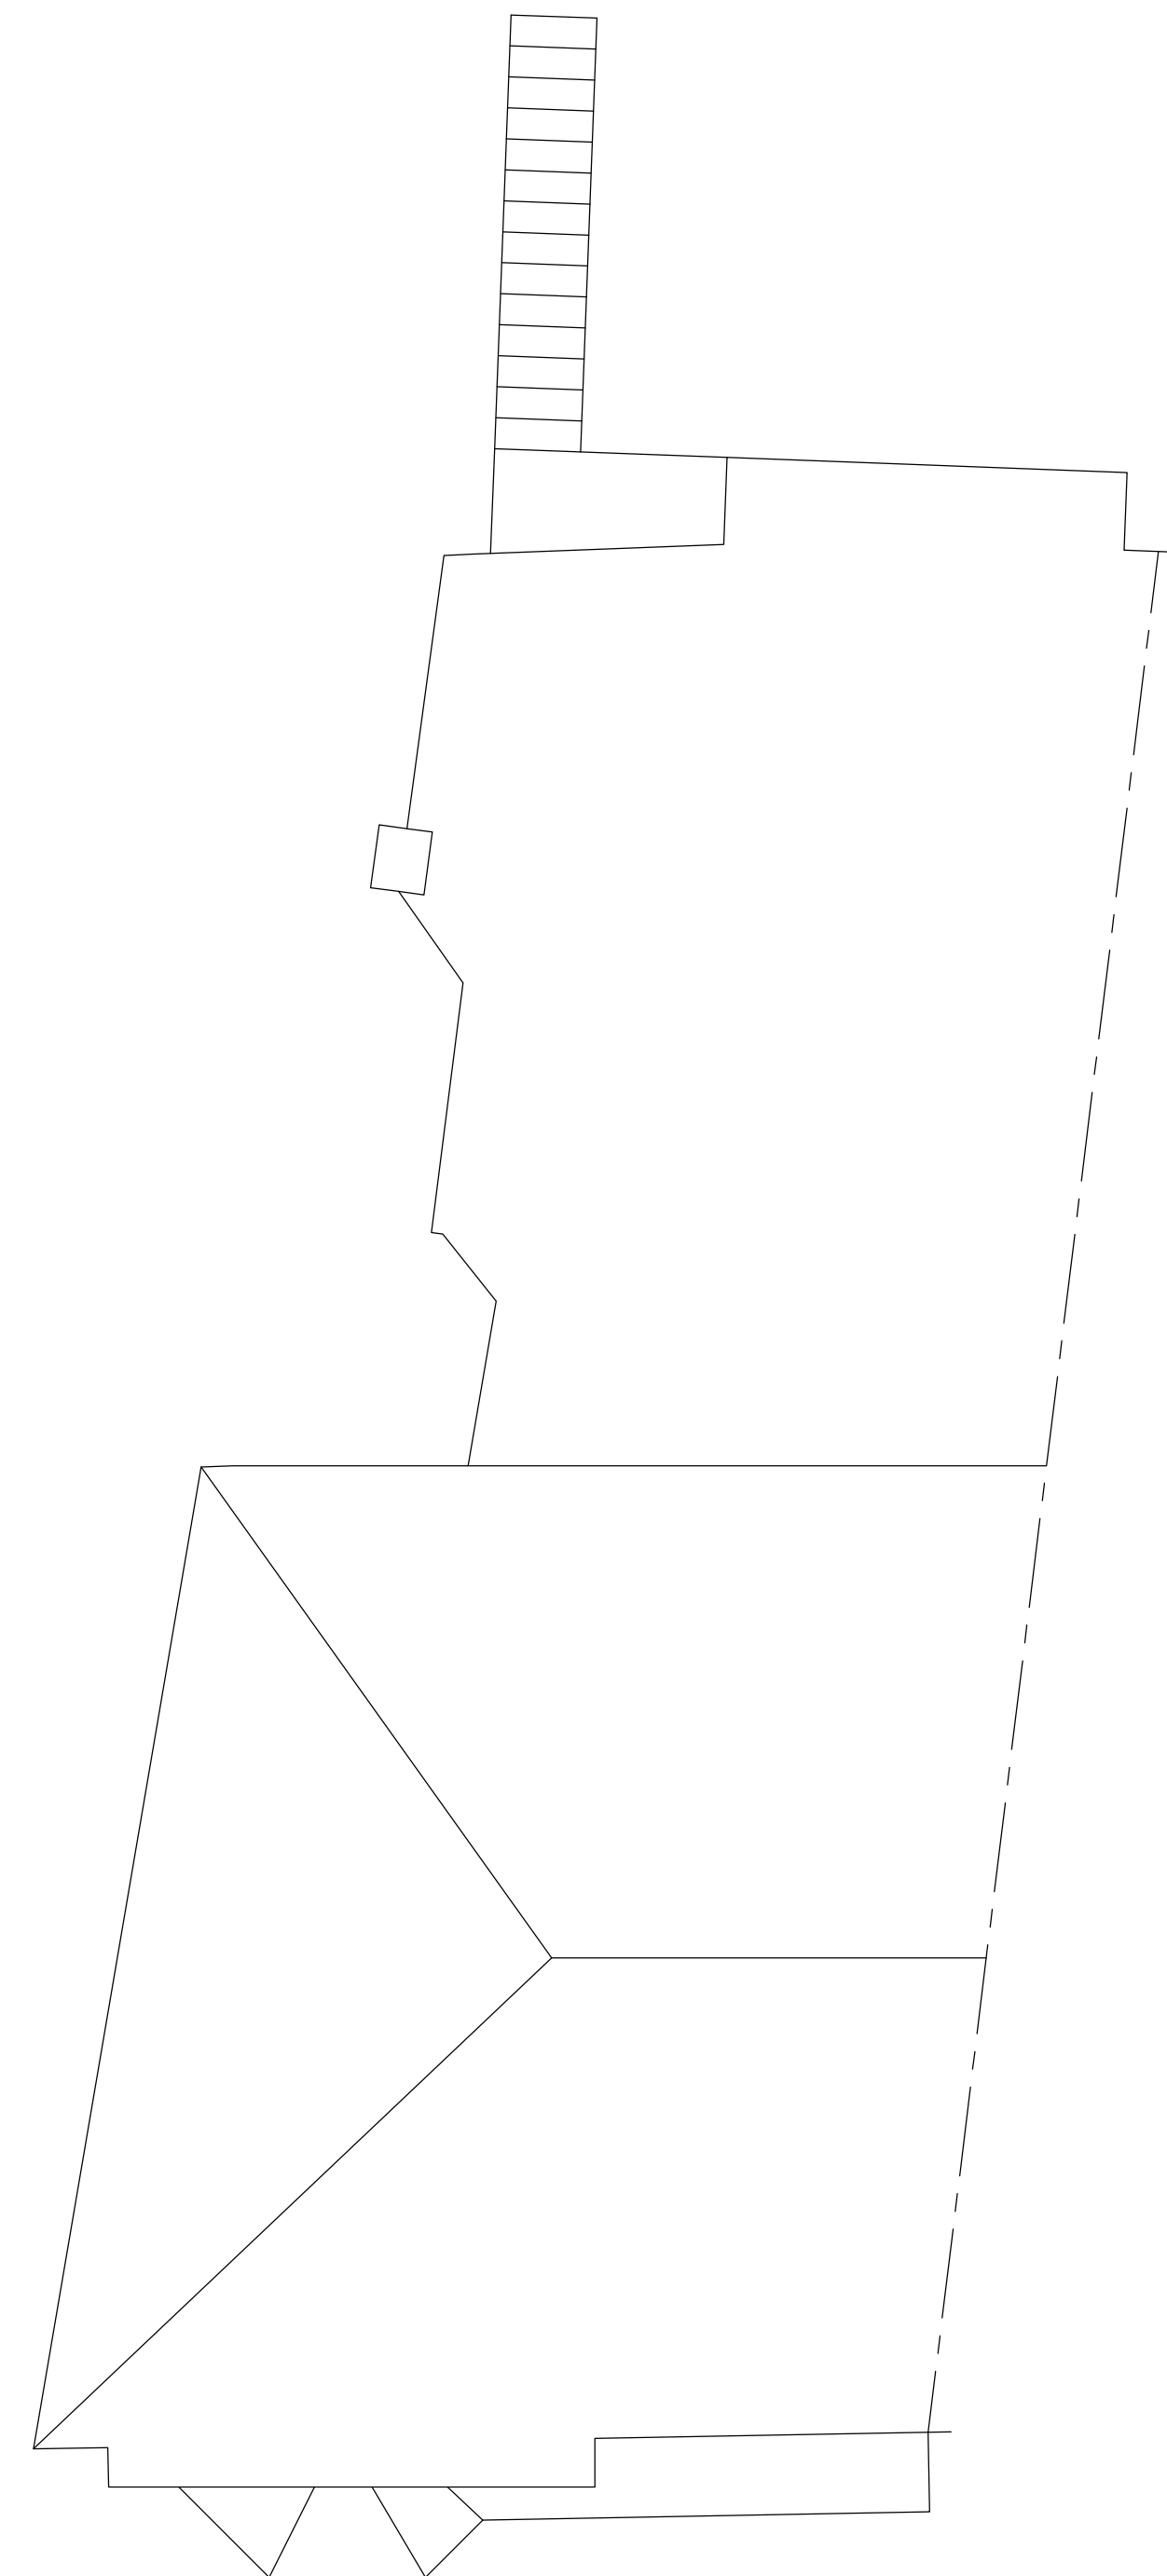

Roof Plan



**Whymark & Moulton**  
Chartered Surveyors &  
Building Engineers  
14 Cornard Road, Sudbury,  
Suffolk. CO10 2XA  
Tele: 01787 371371

Project **74 & 76 ALEXANDRA GARDENS**  
**MUSWELL HILL**  
**LONDON**  
**N10 3RL**  
**AS EXISTING**

Scale **1:50, 1:100** Date **FEBRUARY 2022**  
Drawing No **23/006 - 01**

Amendments