



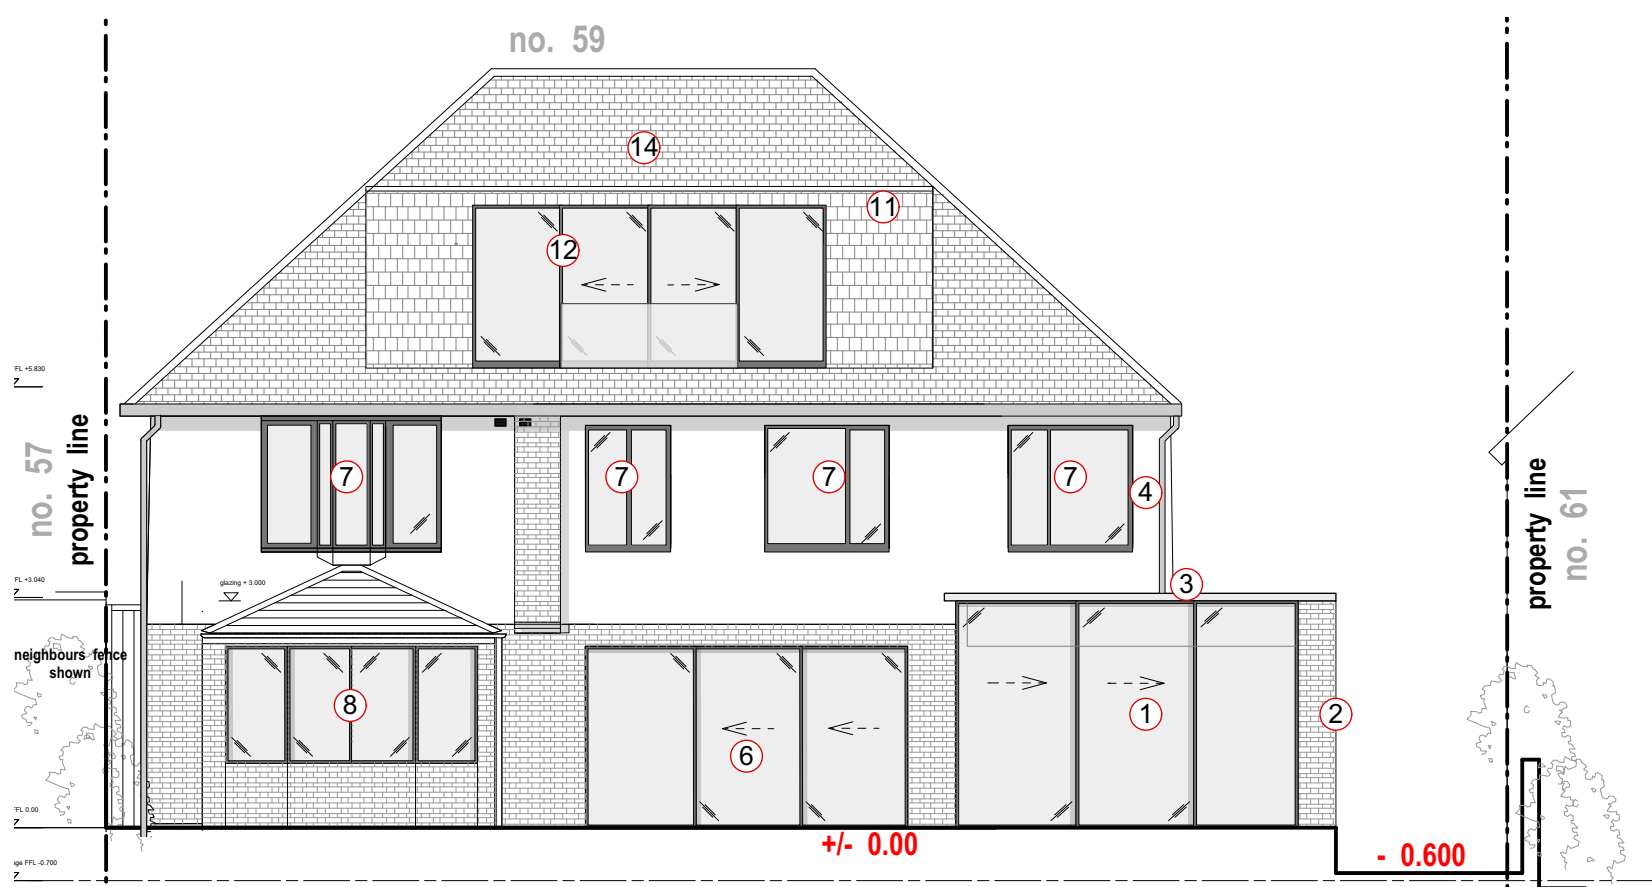

Proposed Rear Elevation

1:100

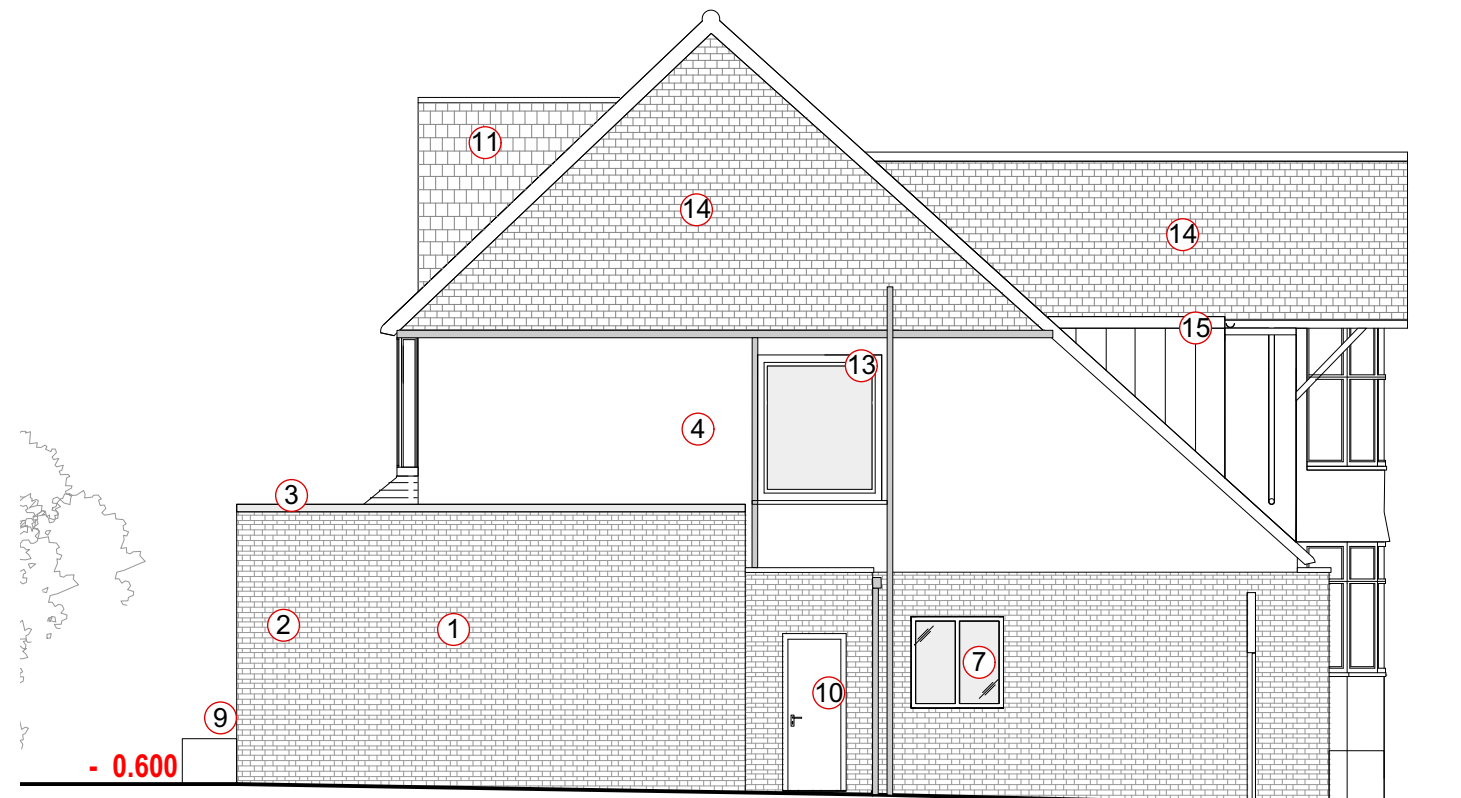

Proposed Side Elevation

1:100



Proposed Side Elevation

1:100



Proposed Front Elevation

1:100

Planning

(X) Please refer to PL.07 for key to tags

0m 4m

Rev: Date: Description: 00 19.01.2023 Issue for planning 01 06.03.2023 Revised for planning 02 08.03.2023 Revised for planning			Project: 59 Lanchester Road N6 4SX Dwg no: 2114 / PL.06 Drawing: Proposed Elevations and Section				better PAD love your home			
NOTES: Do not scale from this drawing. All dimensions in millimeters. All dimensions to be checked on site. All omissions and discrepancies to be reported to the architect immediately. This drawing is © betterPAD.			Date: March 2023 Scale: 1:100 @ A3		C bP	D bP	Rev: 02	W www.betterpad.co.uk E hello@betterpad.co.uk		