


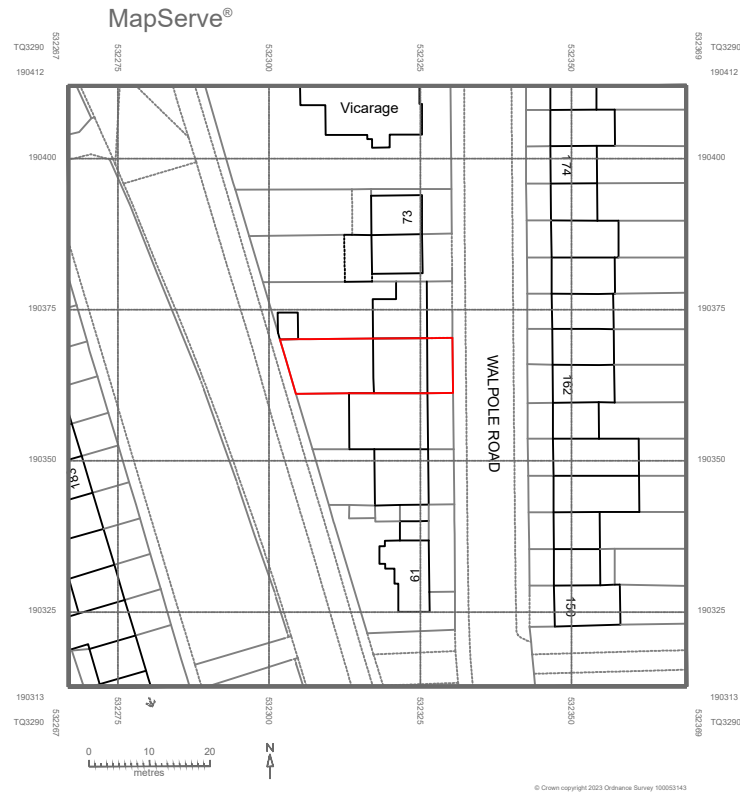


 


LOCATION PLAN
1:1250 @ A4

 

MapServe

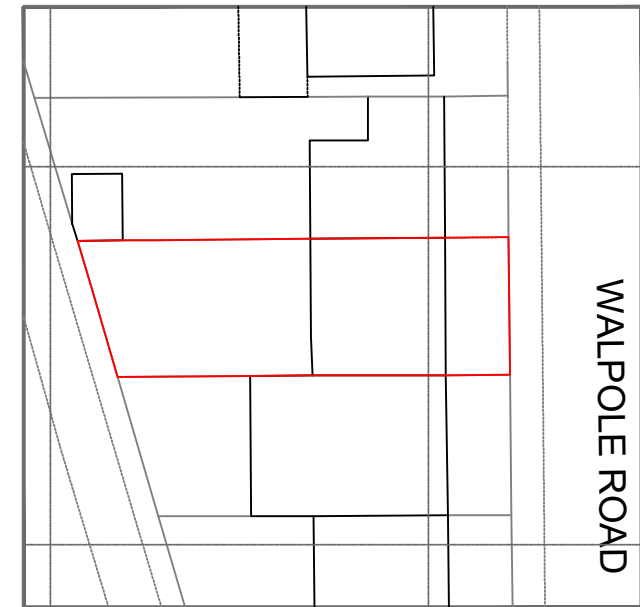


BLOCK PLAN
1:500 @ A4

 

address. 4 Grosvenor Way - E5 9ND - London
tel. 020 3781 8008
mail. office@redwoodsprojects.co.uk
web. www.redwoodsprojects.co.uk


Any errors on Dimensions to be reported to the Architect prior to commencement of Works.
Dimensions and areas are based on survey information.
This drawing is copyright © Redwoods Projects.
All dimensions to be checked on site Prior work.

REFERENCE: 67 Walpole Road,
London N17 6BH, UK
TITLE: LOCATION & BLOCK
PLANS
PROJECT No 1060 | DATE: 09-03-2023
NAME: **E 00**

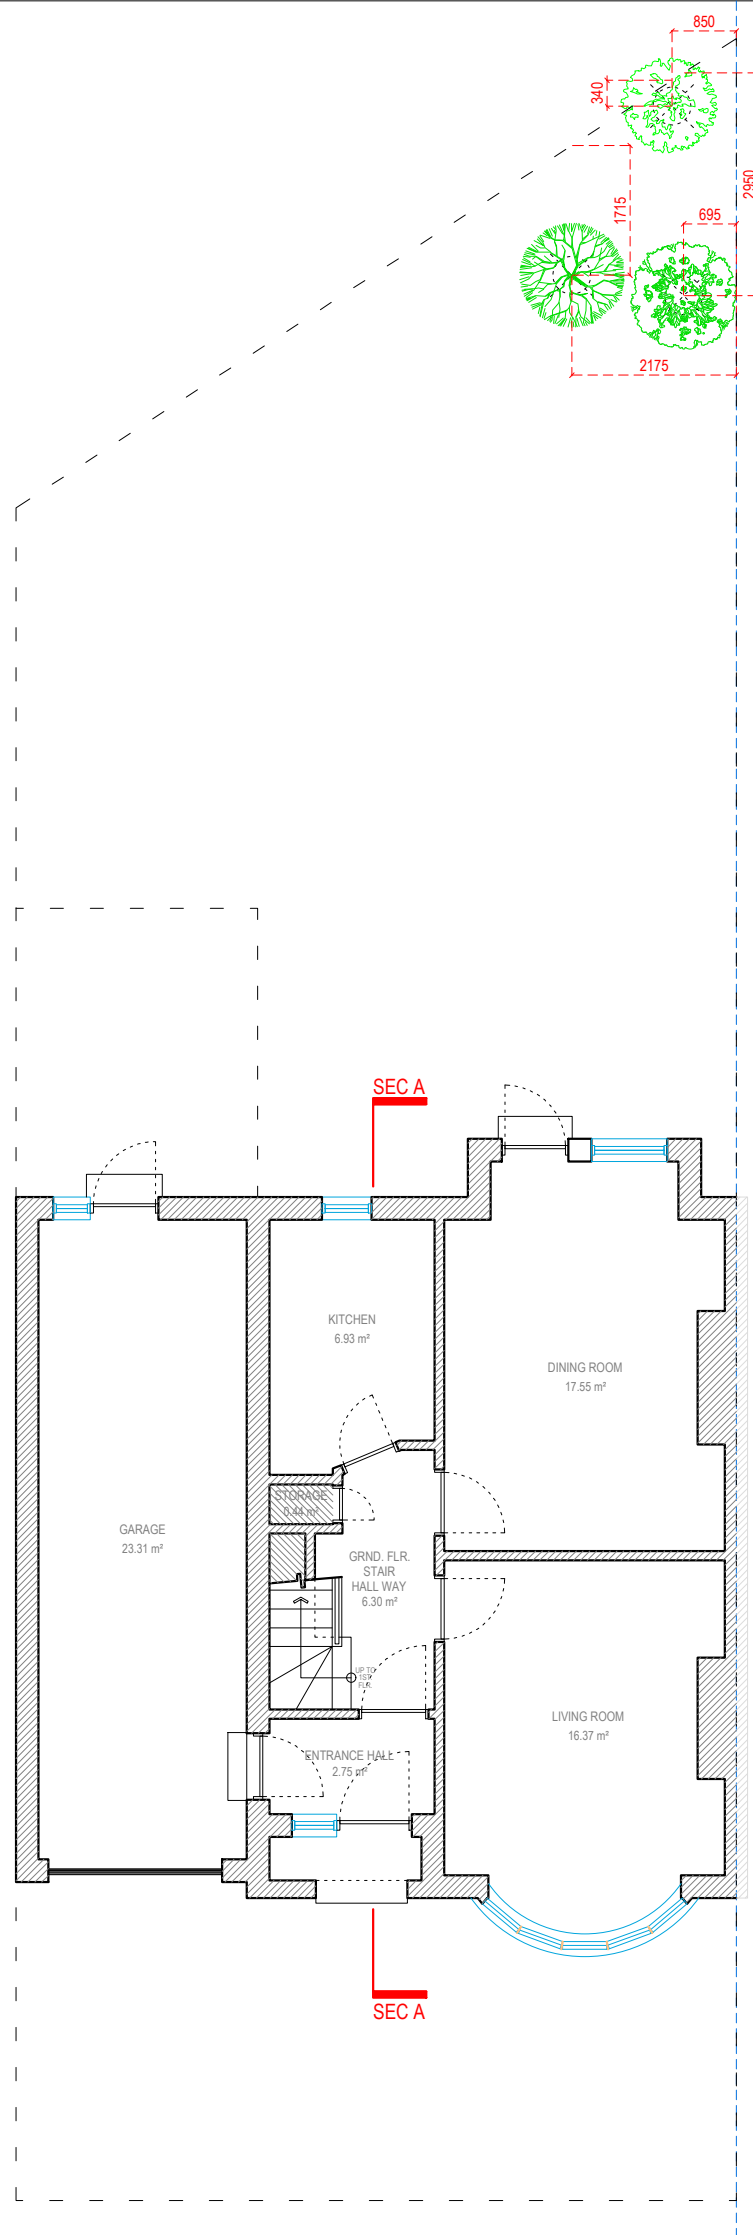


GROUND FLOOR

TOTAL AREA: 73.65 sq.m.

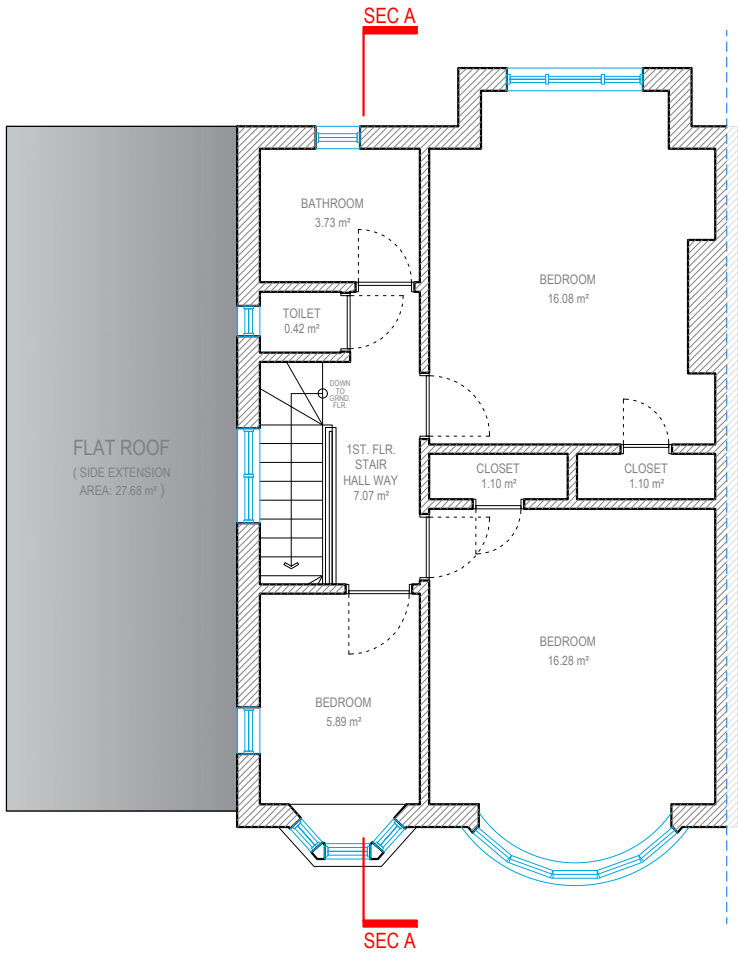

FIRST FLOOR

TOTAL AREA: 52.11 sq.m.

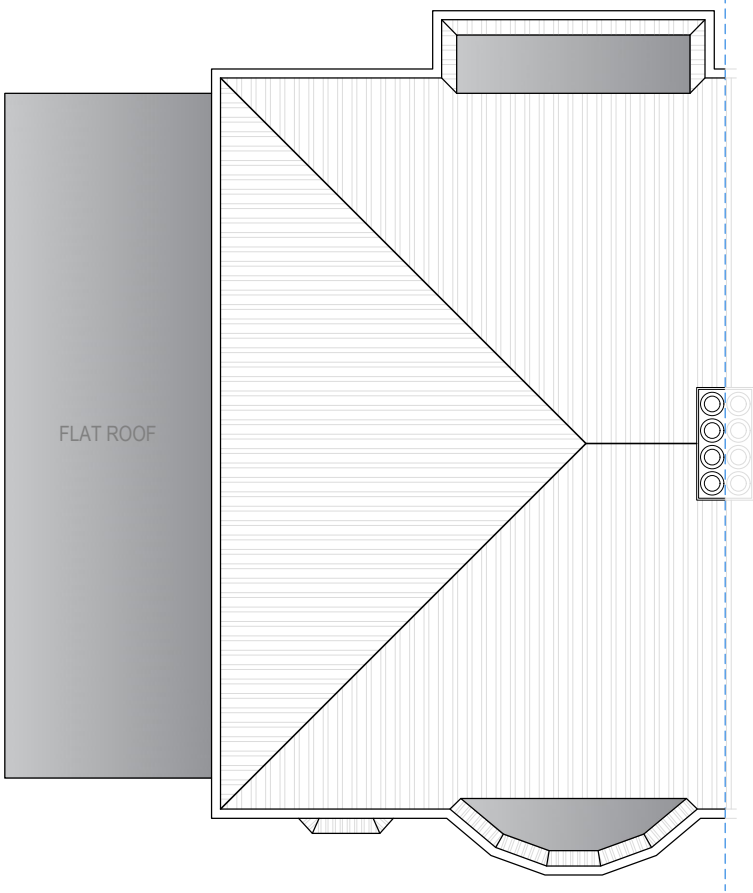


ROOF PLAN



address. 4 Grosvenor Way - E5 9ND - London
tel. 020 3781 8008
mail. office@redwoodsprojects.co.uk
web. www.redwoodsprojects.co.uk

Any errors on Dimensions to be reported to the Architect prior to commencement of Works.
Dimensions and areas are based on survey information.
This drawing is copyright © Redwoods Projects.
All dimensions to be checked on site Prior work.

 

scale
0 1 2 5m 1:100 @A3


REFERENCE: 67 Walpole Road,
London N17 6BH, UK
TITLE: EXISTING DRAWINGS
Floor Plans
PROJECT No 1060 | DATE: 09-03-2023
NAME: E 01




EAST ELEVATION
FRONT ELEVATION



WEST ELEVATION
REAR ELEVATION

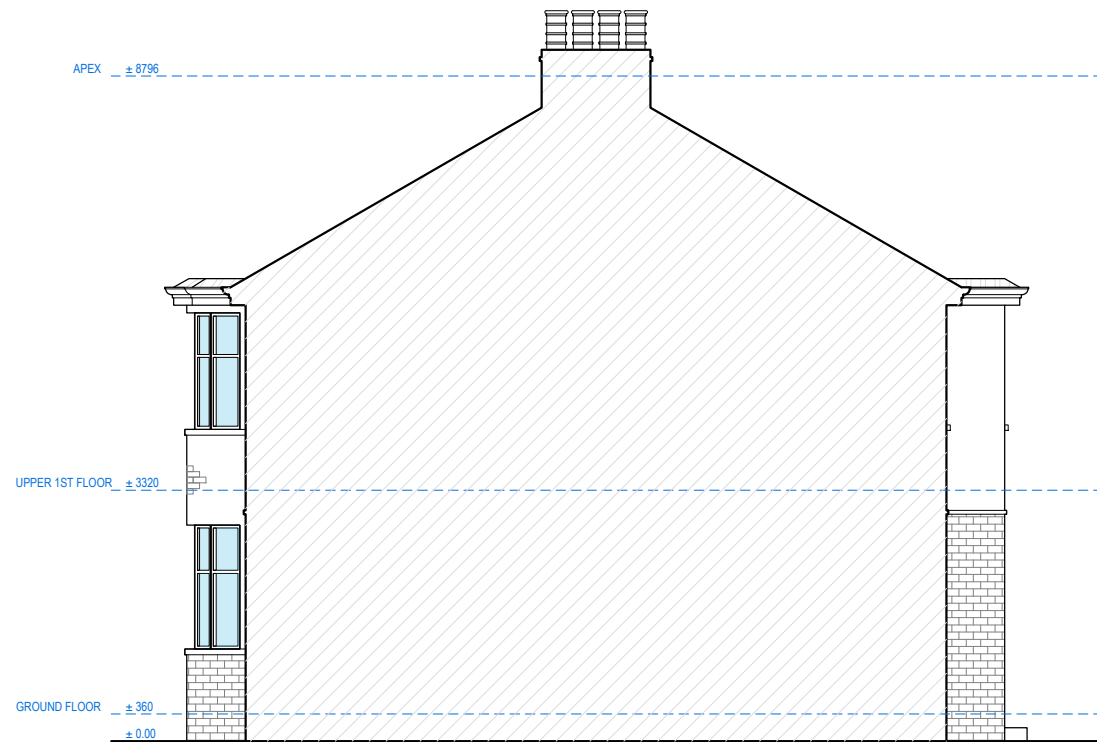

NORTH ELEVATION
RIGHT SIDE ELEVATION

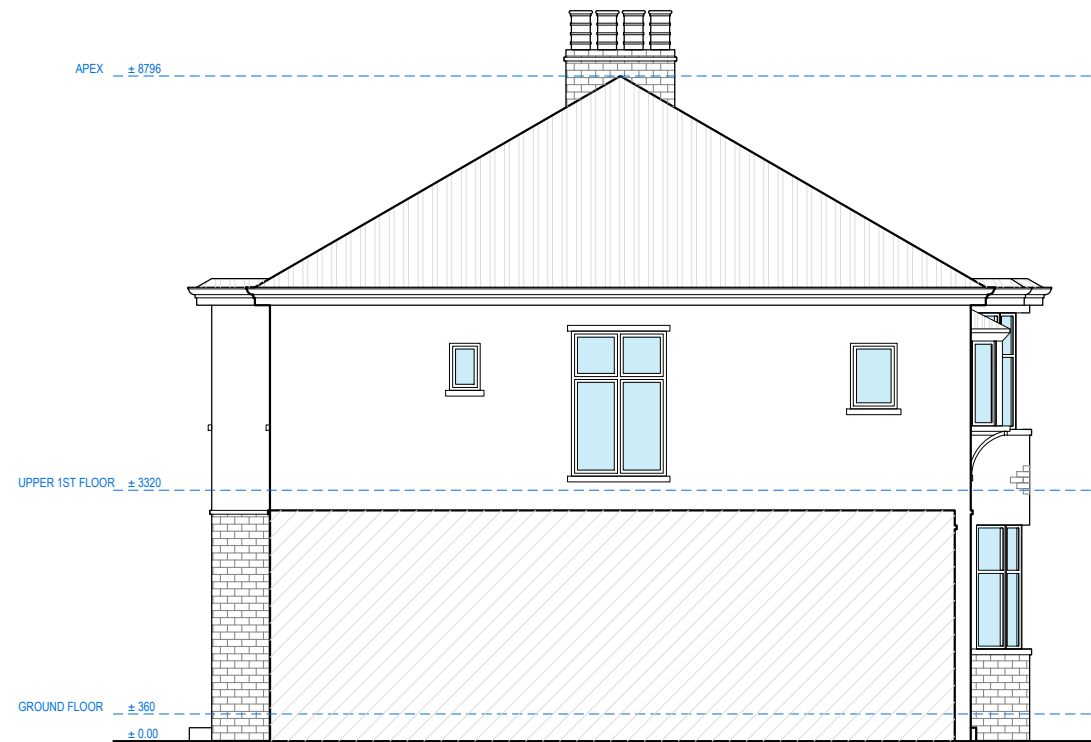

SOUTH ELEVATION
LEFT SIDE ELEVATION




address. 4 Grosvenor Way - E5 9ND - London
tel. 020 3781 8008
mail. office@redwoodsprojects.co.uk
web. www.redwoodsprojects.co.uk

Any errors on Dimensions to be reported to the Architect prior to commencement of Works.
Dimensions and areas are based on survey information.
This drawing is copyright © Redwoods Projects.
All dimensions to be checked on site Prior work.

0 1 2 5m scale 1:100 @A3

REFERENCE: 67 Walpole Road,
London N17 6BH, UK
TITLE: EXISTING DRAWINGS
Elevations
PROJECT No 1060 | DATE: 09-03-2023
NAME: **E 02**

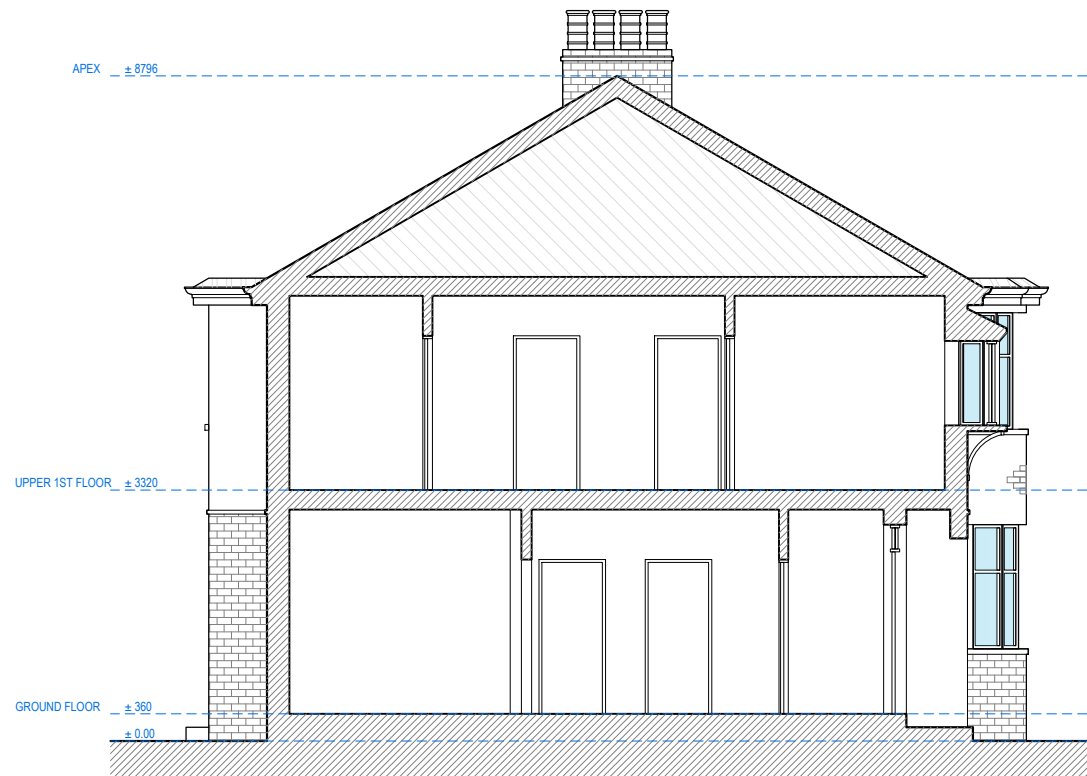

SECTION A-A




0 1 2 5m scale 1:100 @A3

Redwoods

address. 4 Grosvenor Way - E5 9ND - London
tel. 020 3781 8008
mail. office@redwoodsprojects.co.uk
web. www.redwoodsprojects.co.uk

Any errors on Dimensions to be reported to the Architect prior to commencement of Works.
Dimensions and areas are based on survey information.
This drawing is copyright © Redwoods Projects.
All dimensions to be checked on site Prior work.

REFERENCE: 67 Walpole Road,
London N17 6BH, UK
TITLE: EXISTING DRAWINGS
Section
PROJECT No 1060 | DATE: 09-03-2023
NAME: **E 03**

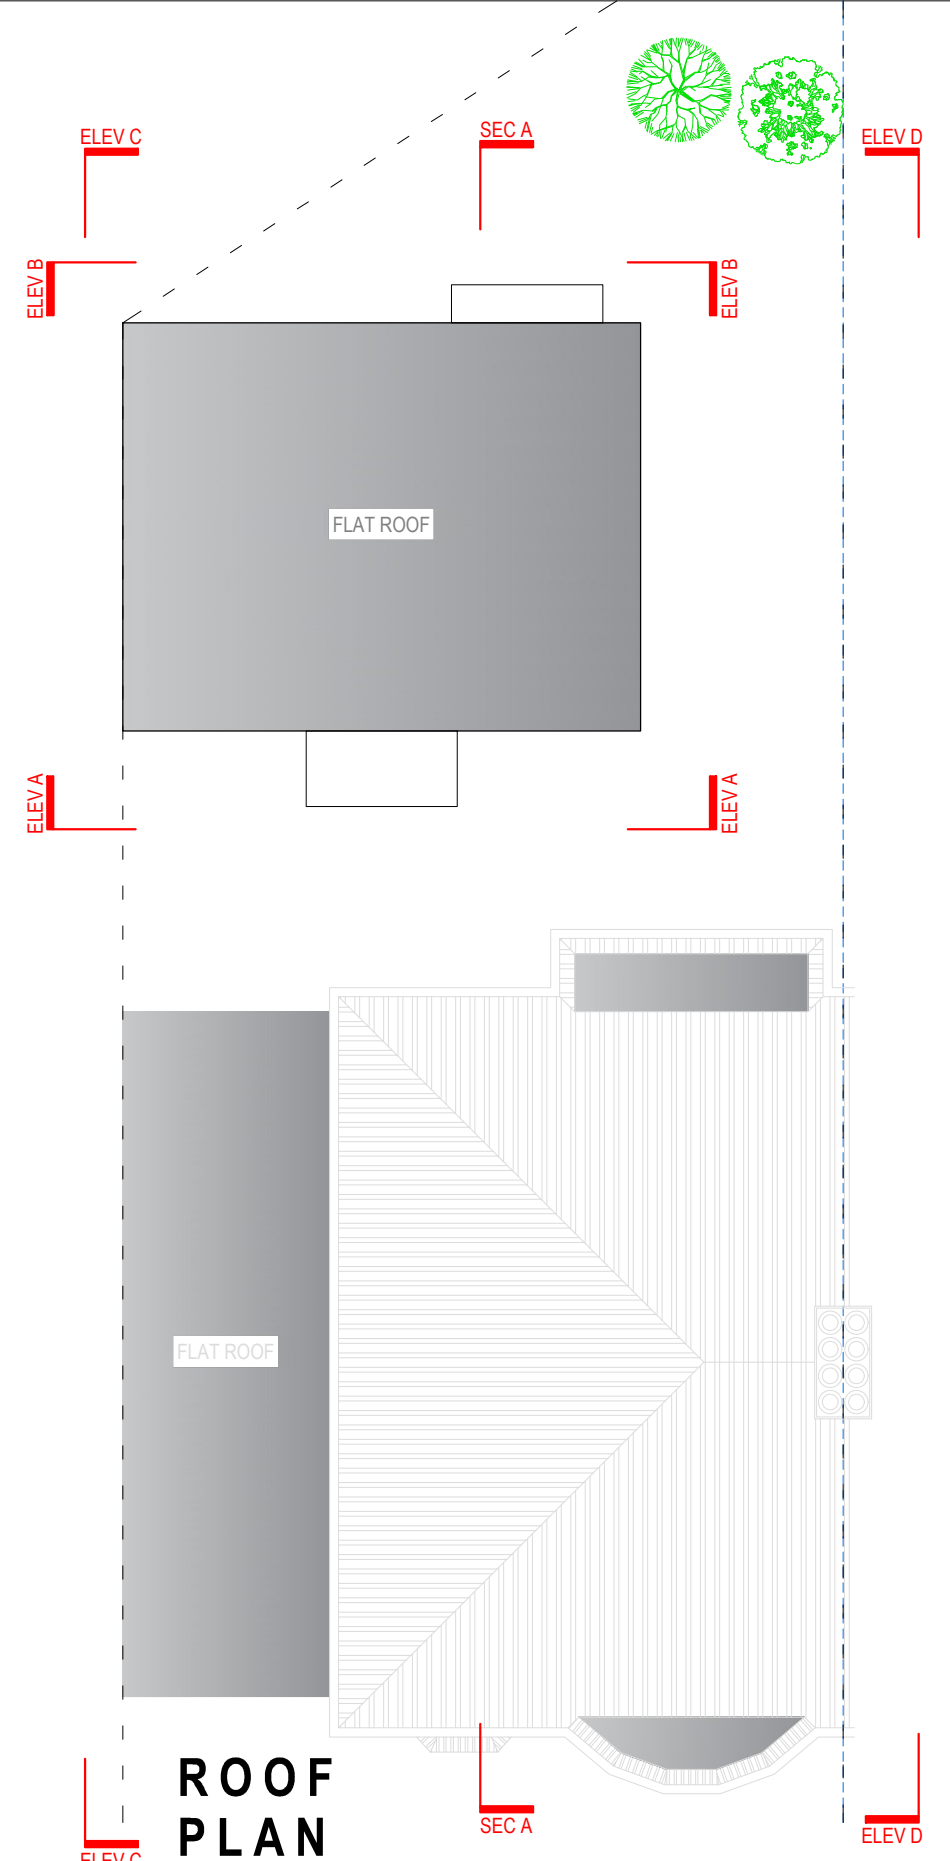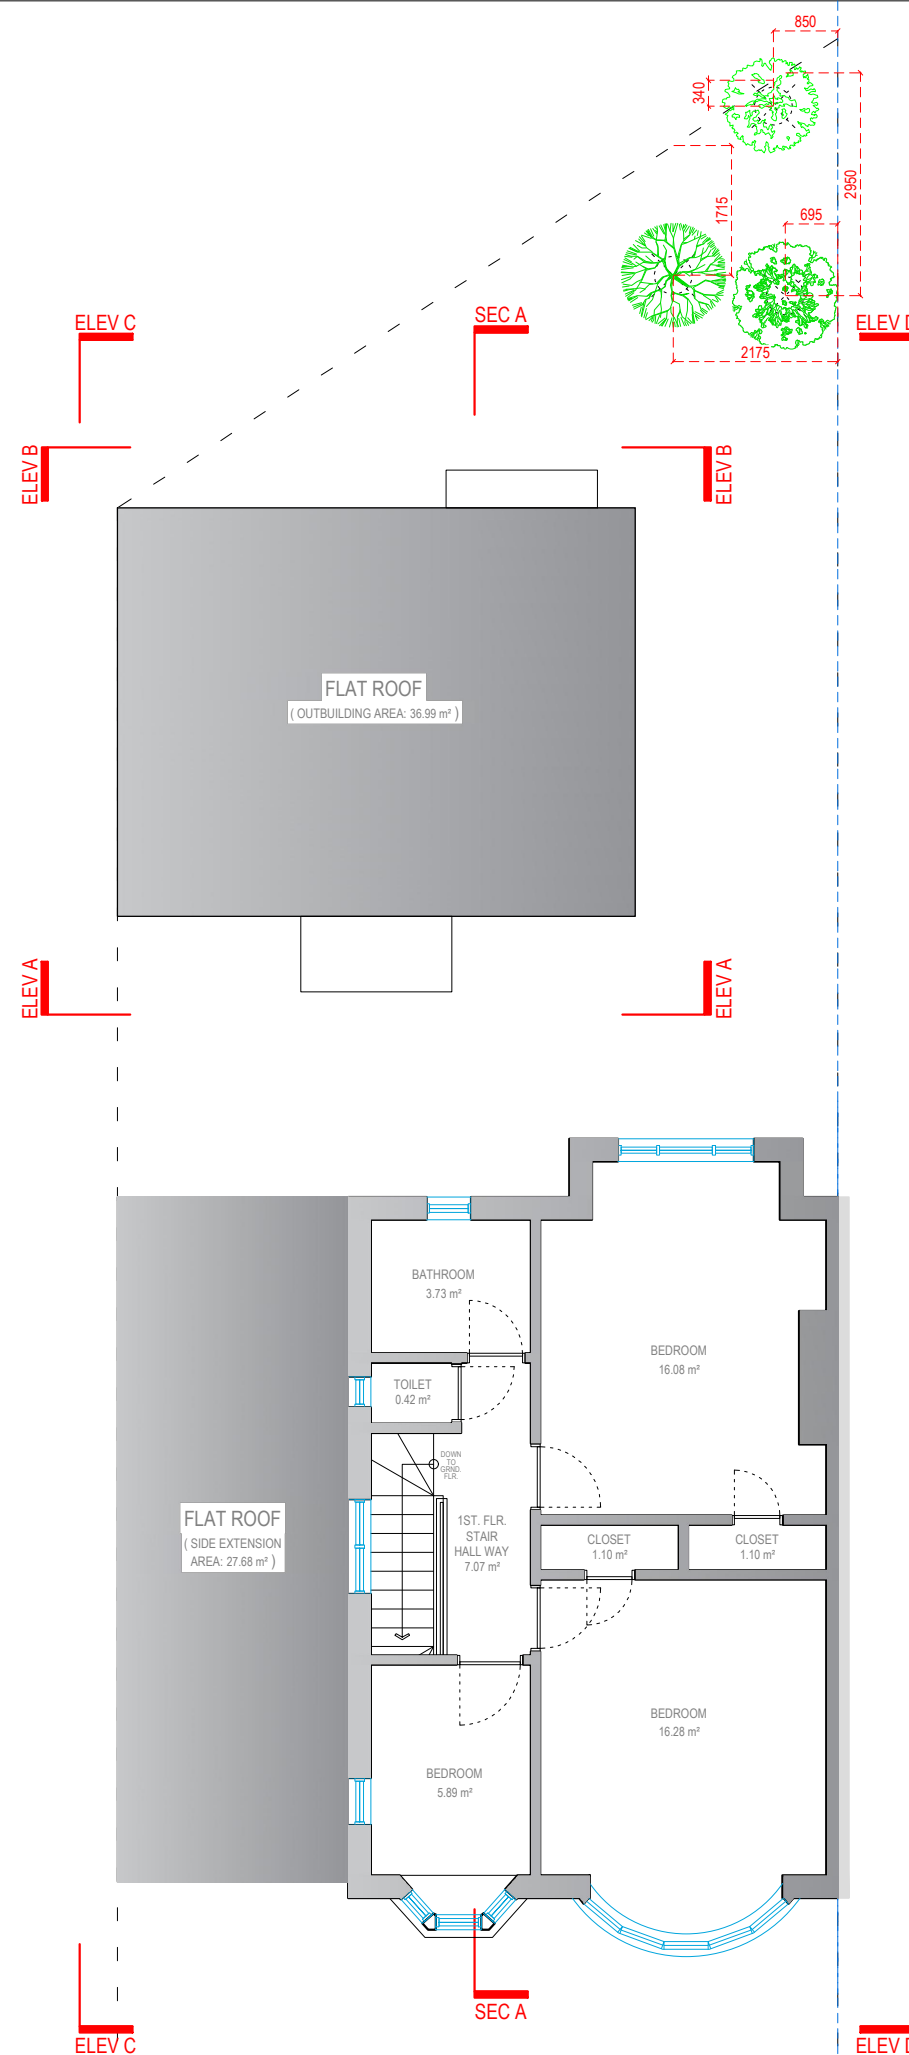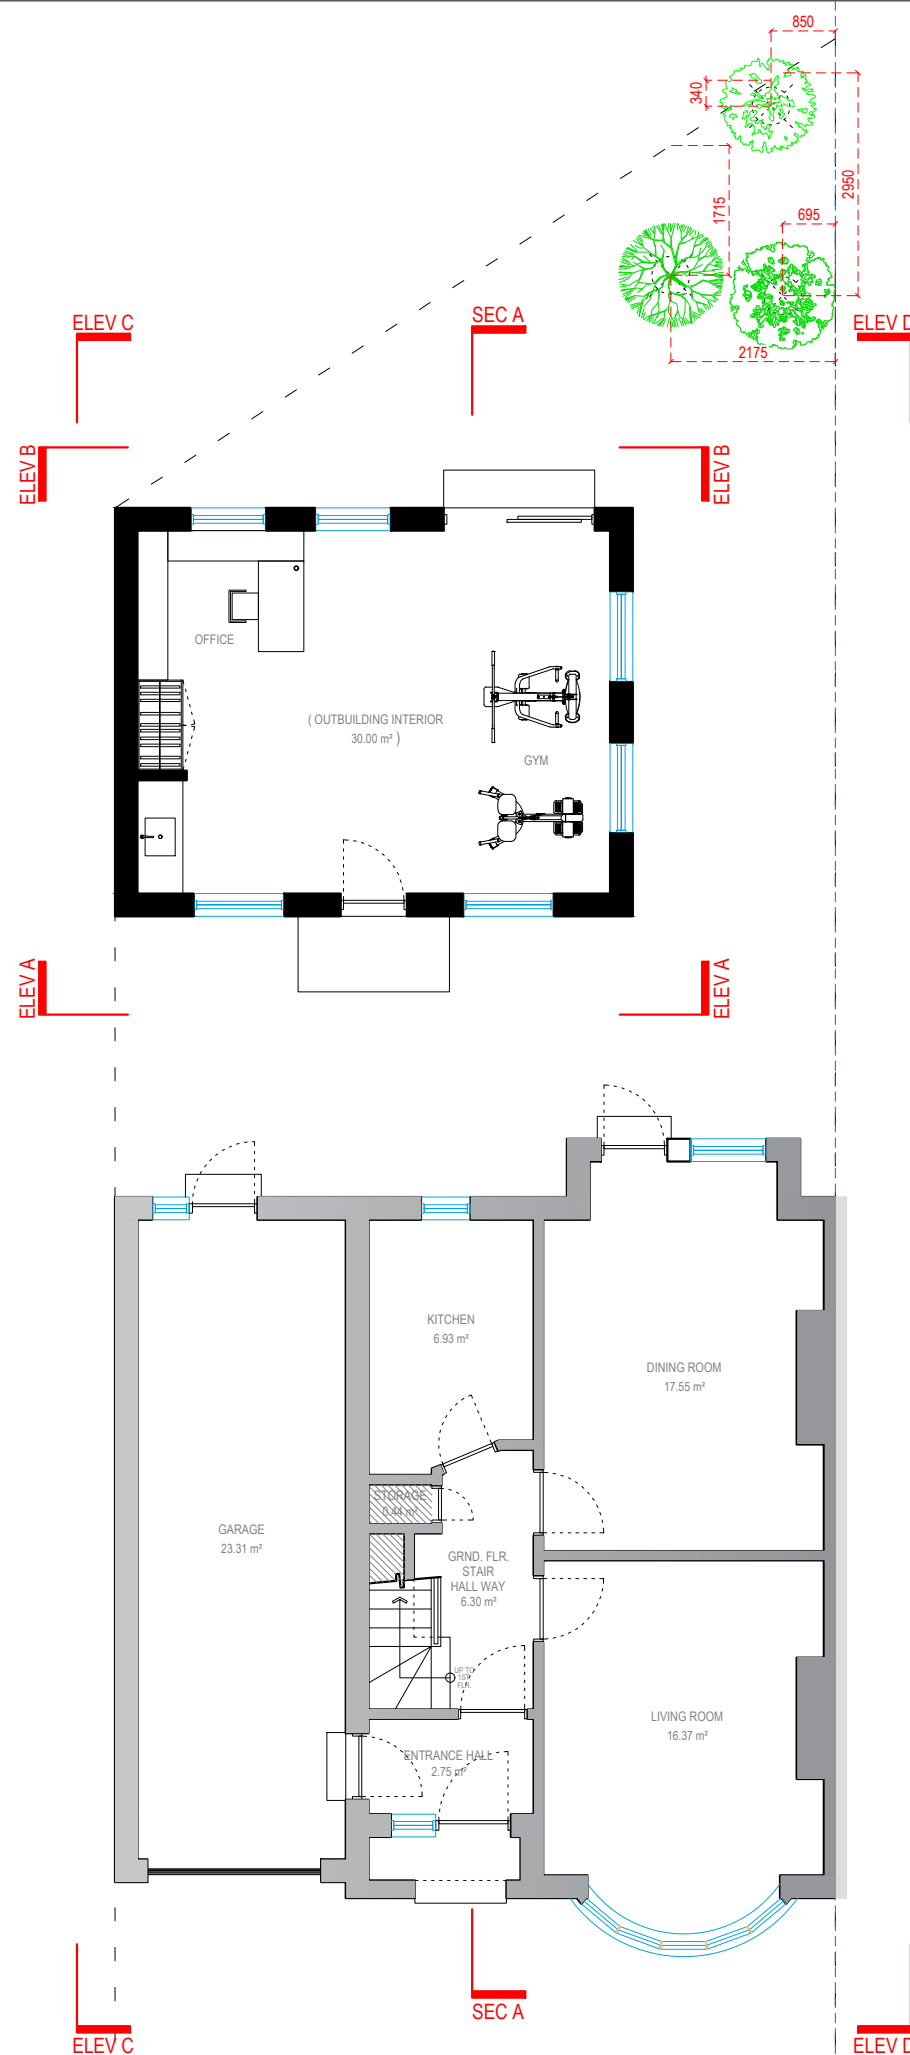


scale 1:100 @A3


Redwoods
address. 4 Grosvenor Way - E5 9ND - London
tel. 020 3781 8008
mail. office@redwoodsprojects.co.uk
web. www.redwoodsprojects.co.uk

Any errors on Dimensions to be reported to the Architect prior to commencement of Works.
Dimensions and areas are based on survey information.
This drawing is copyright © Redwoods Projects.
All dimensions to be checked on site Prior work.

REFERENCE: 67 Walpole Road, London N17 6BH, UK
TITLE: PROPOSED DRAWINGS Floor Plans
PROJECT No 1060 | DATE: 09-03-2023
NAME: **P 01**

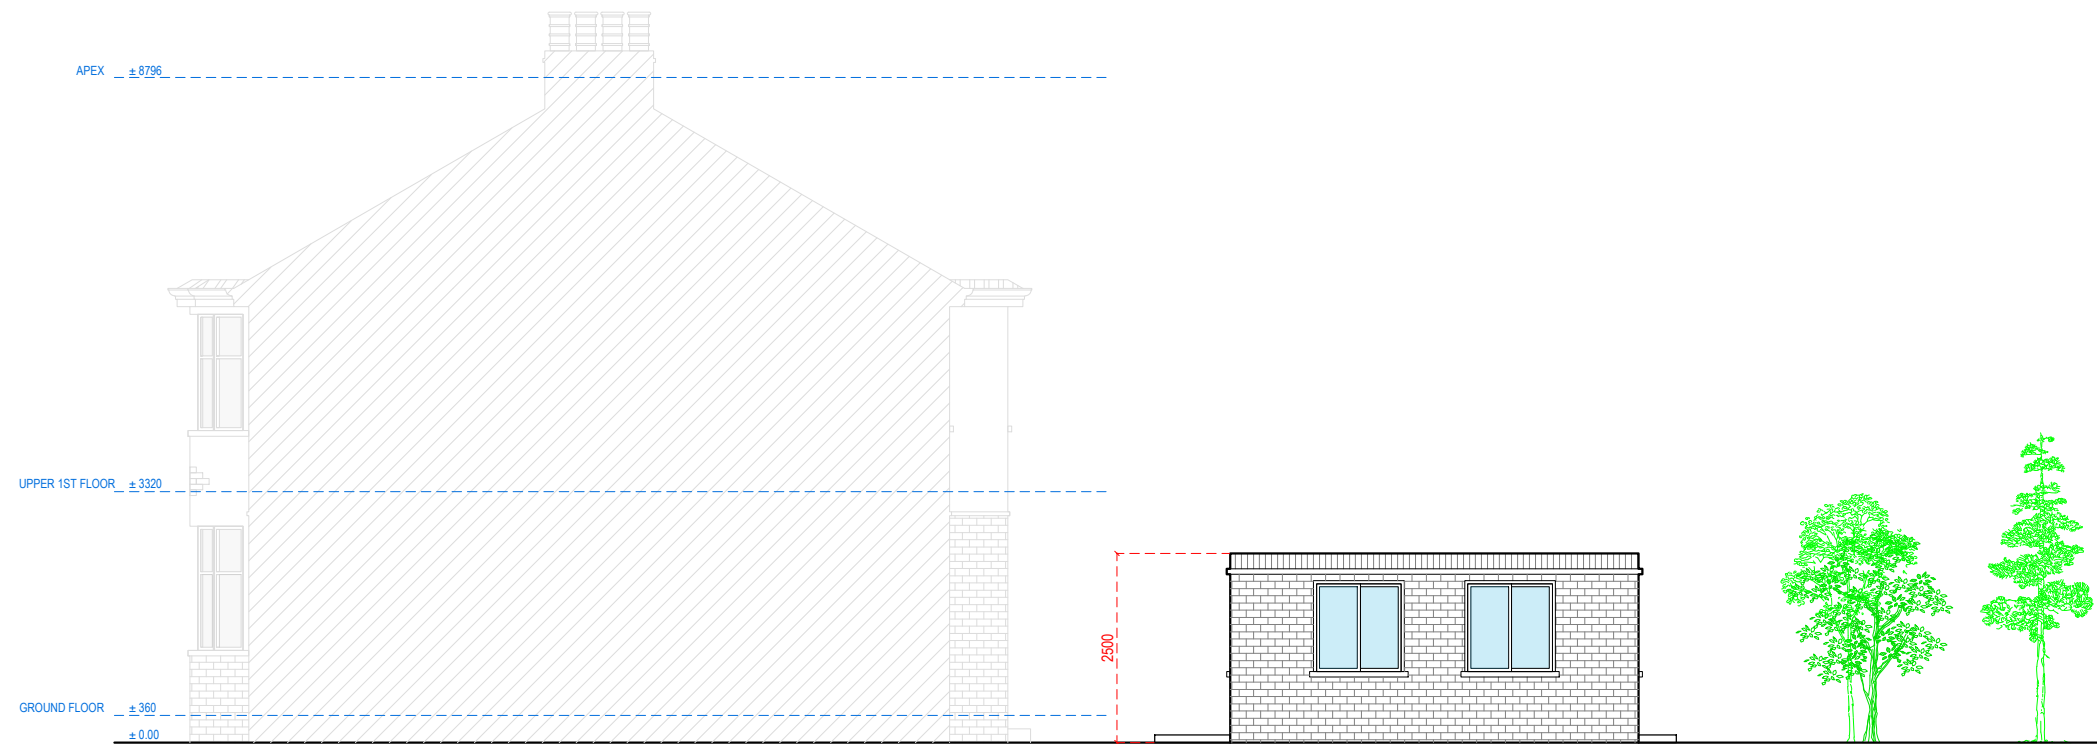

NORTH ELEVATION
RIGHT SIDE ELEVATION

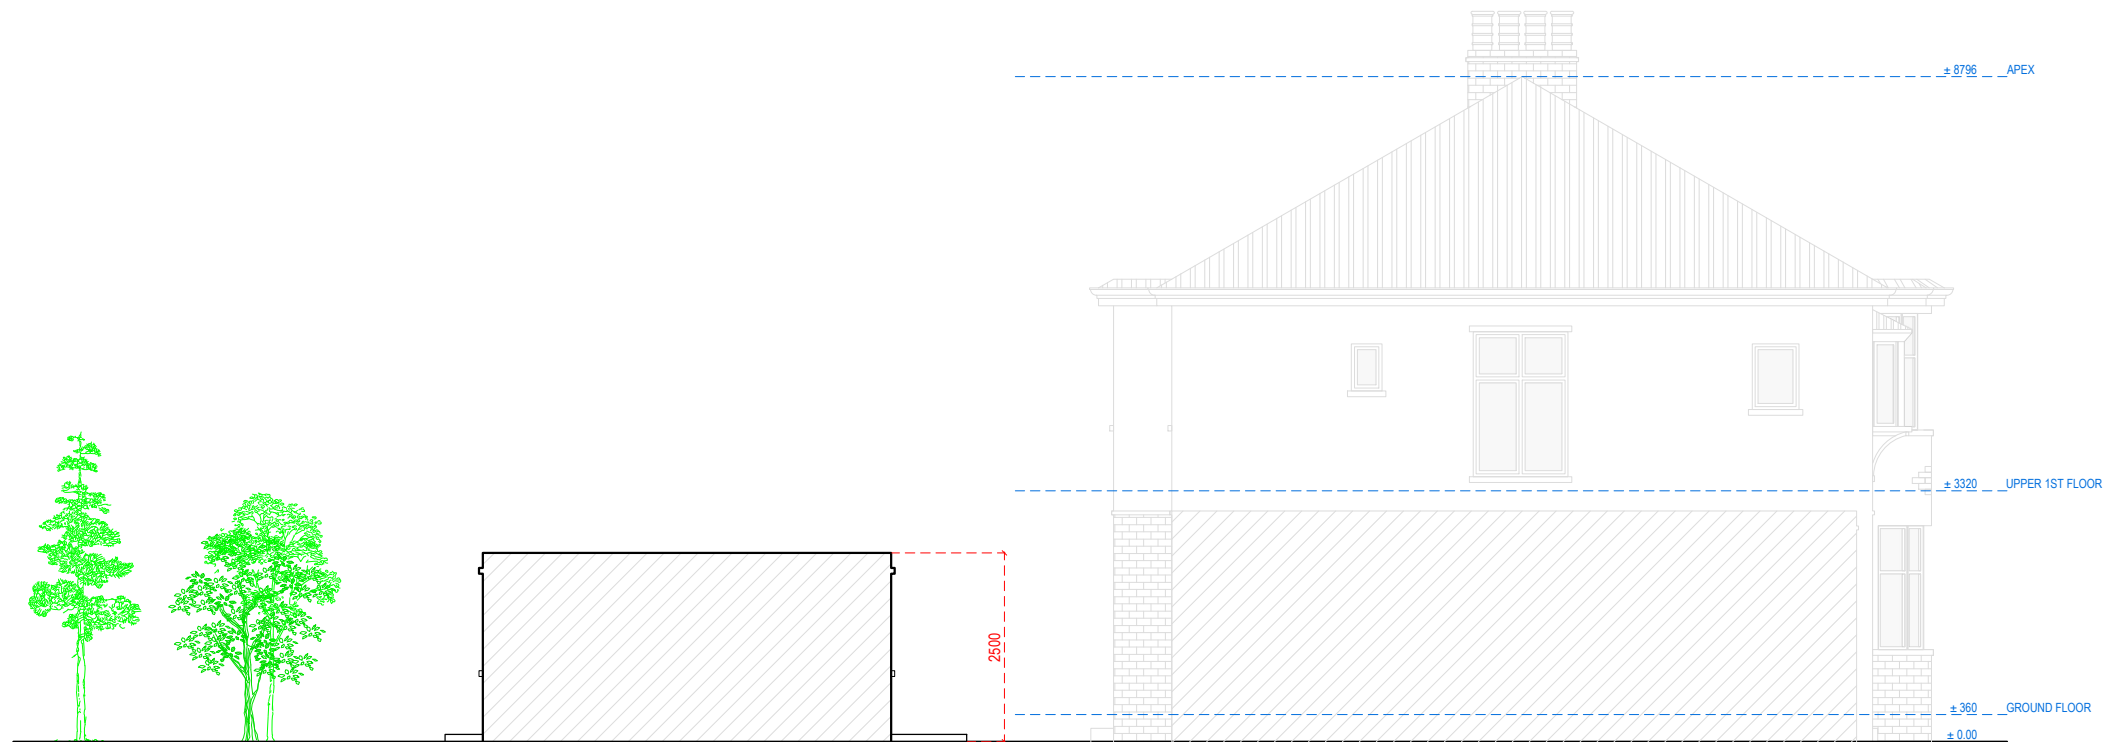

SOUTH ELEVATION
LEFT SIDE ELEVATION




address. 4 Grosvenor Way - E5 9ND - London
tel. 020 3781 8008
mail. office@redwoodsprojects.co.uk
web. www.redwoodsprojects.co.uk


Any errors on Dimensions to be reported to the Architect prior to commencement of Works.
Dimensions and areas are based on survey information.
This drawing is copyright © Redwoods Projects.
All dimensions to be checked on site Prior work.

0 1 2 5m scale 1:100 @A3


REFERENCE: 67 Walpole Road,
London N17 6BH, UK
TITLE: PROPOSED DRAWINGS
Elevations
PROJECT No 1060 | DATE: 09-03-2023
NAME: **P 02**

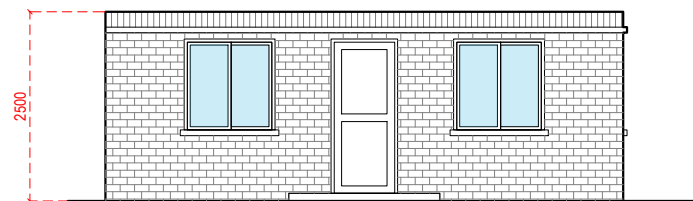

EAST ELEVATION
FRONT ELEVATION

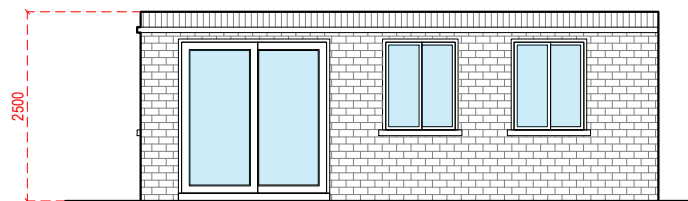

WEST ELEVATION
REAR ELEVATION

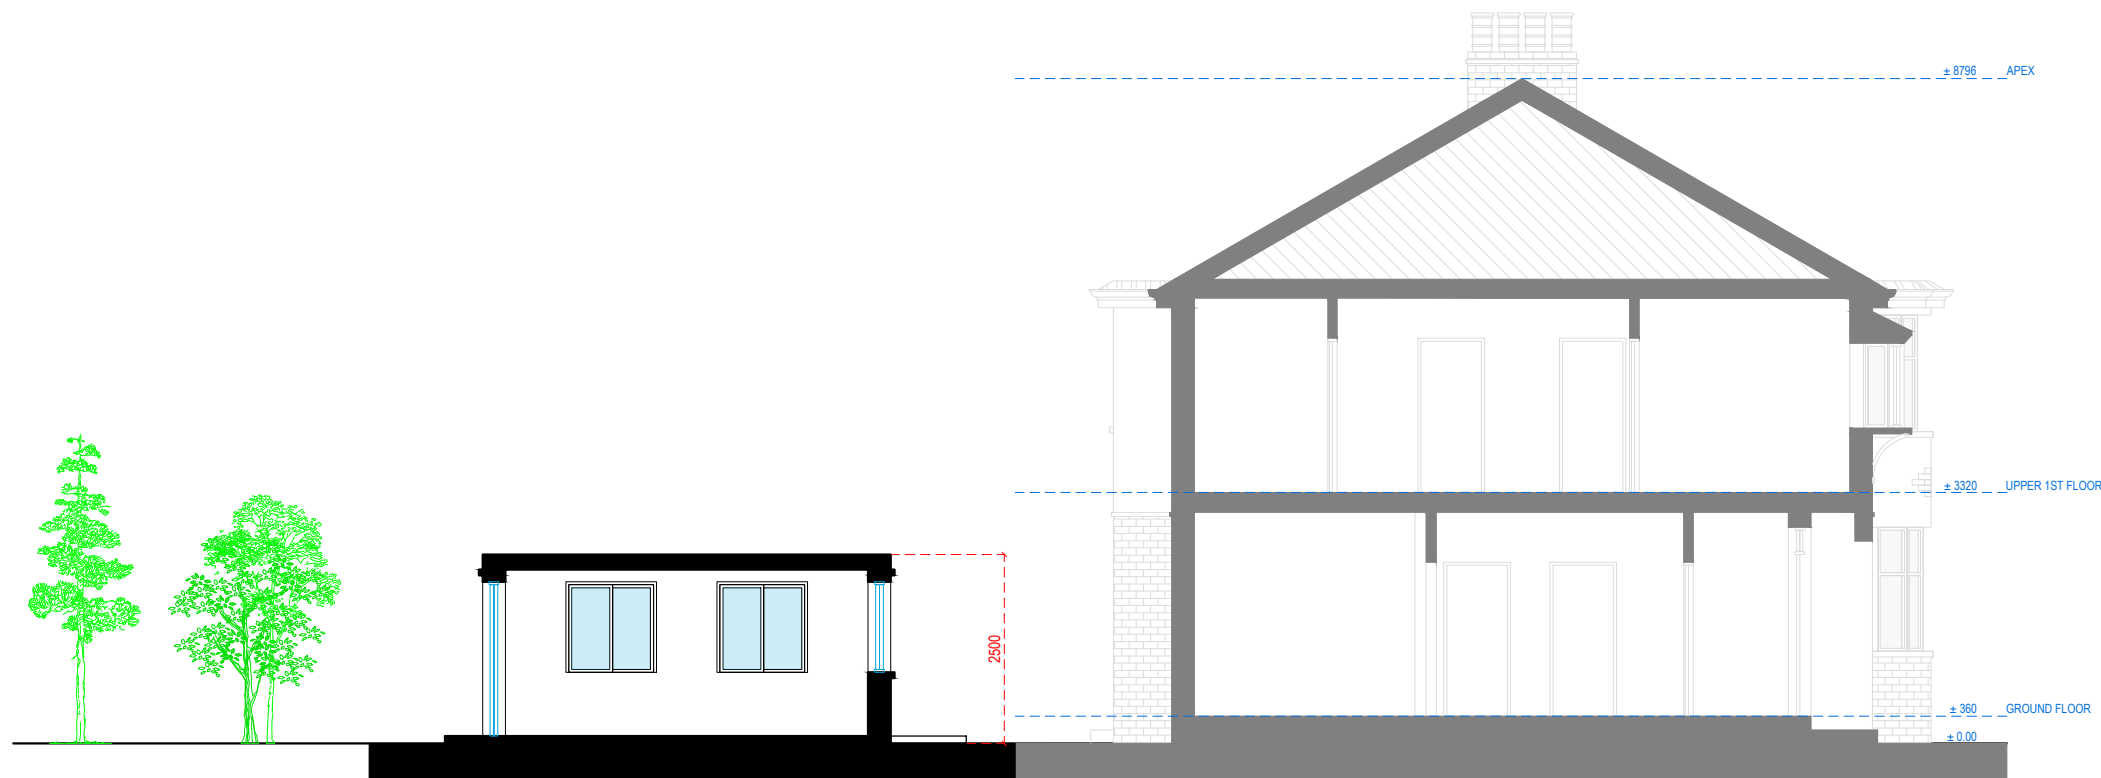

SECTION A-A

AREA CALCULATION:

REMAINING CURTILAGE AREA COMPUTATION:

FORMULA:

$$D = A - (B + C)$$

A = Original Curtilage w/o Extension (178.87 sq.m.)

B = Existing Side Extension (27.68 sq.m.)

C = Proposed Outbuilding (36.99 sq.m.)

D = Remaining Area

COMPUTATION:

$$D = A - (B + C)$$

$$D = (178.87) - (36.99 + 27.68)$$

$$D = (178.87) - (64.67)$$

$$D = \underline{114.2 \text{ sq.m.}}$$

$$\begin{aligned} \text{*Percentage} &= (114.2 \text{ sq.m.}) / (178.87 \text{ sq.m.}) \times 100 (\%) \\ &= 0.6385 \times 100 (\%) \end{aligned}$$

$$= \underline{63.85 \%}$$



address. 4 Grosvenor Way - E5 9ND - London
tel. 020 3781 8008
mail. office@redwoodsprojects.co.uk
web. www.redwoodsprojects.co.uk

Any errors on Dimensions to be reported to the Architect prior to commencement of Works.
Dimensions and areas are based on survey information.
This drawing is copyright © Redwoods Projects.
All dimensions to be checked on site Prior work.

REFERENCE: 67 Walpole Road,
London N17 6BH, UK
TITLE: PROPOSED DRAWINGS
Elevations and Section
PROJECT No 1060 | DATE: 09-03-2023
NAME: **P 03**

0 1 2 5m scale
1:100 @A3