



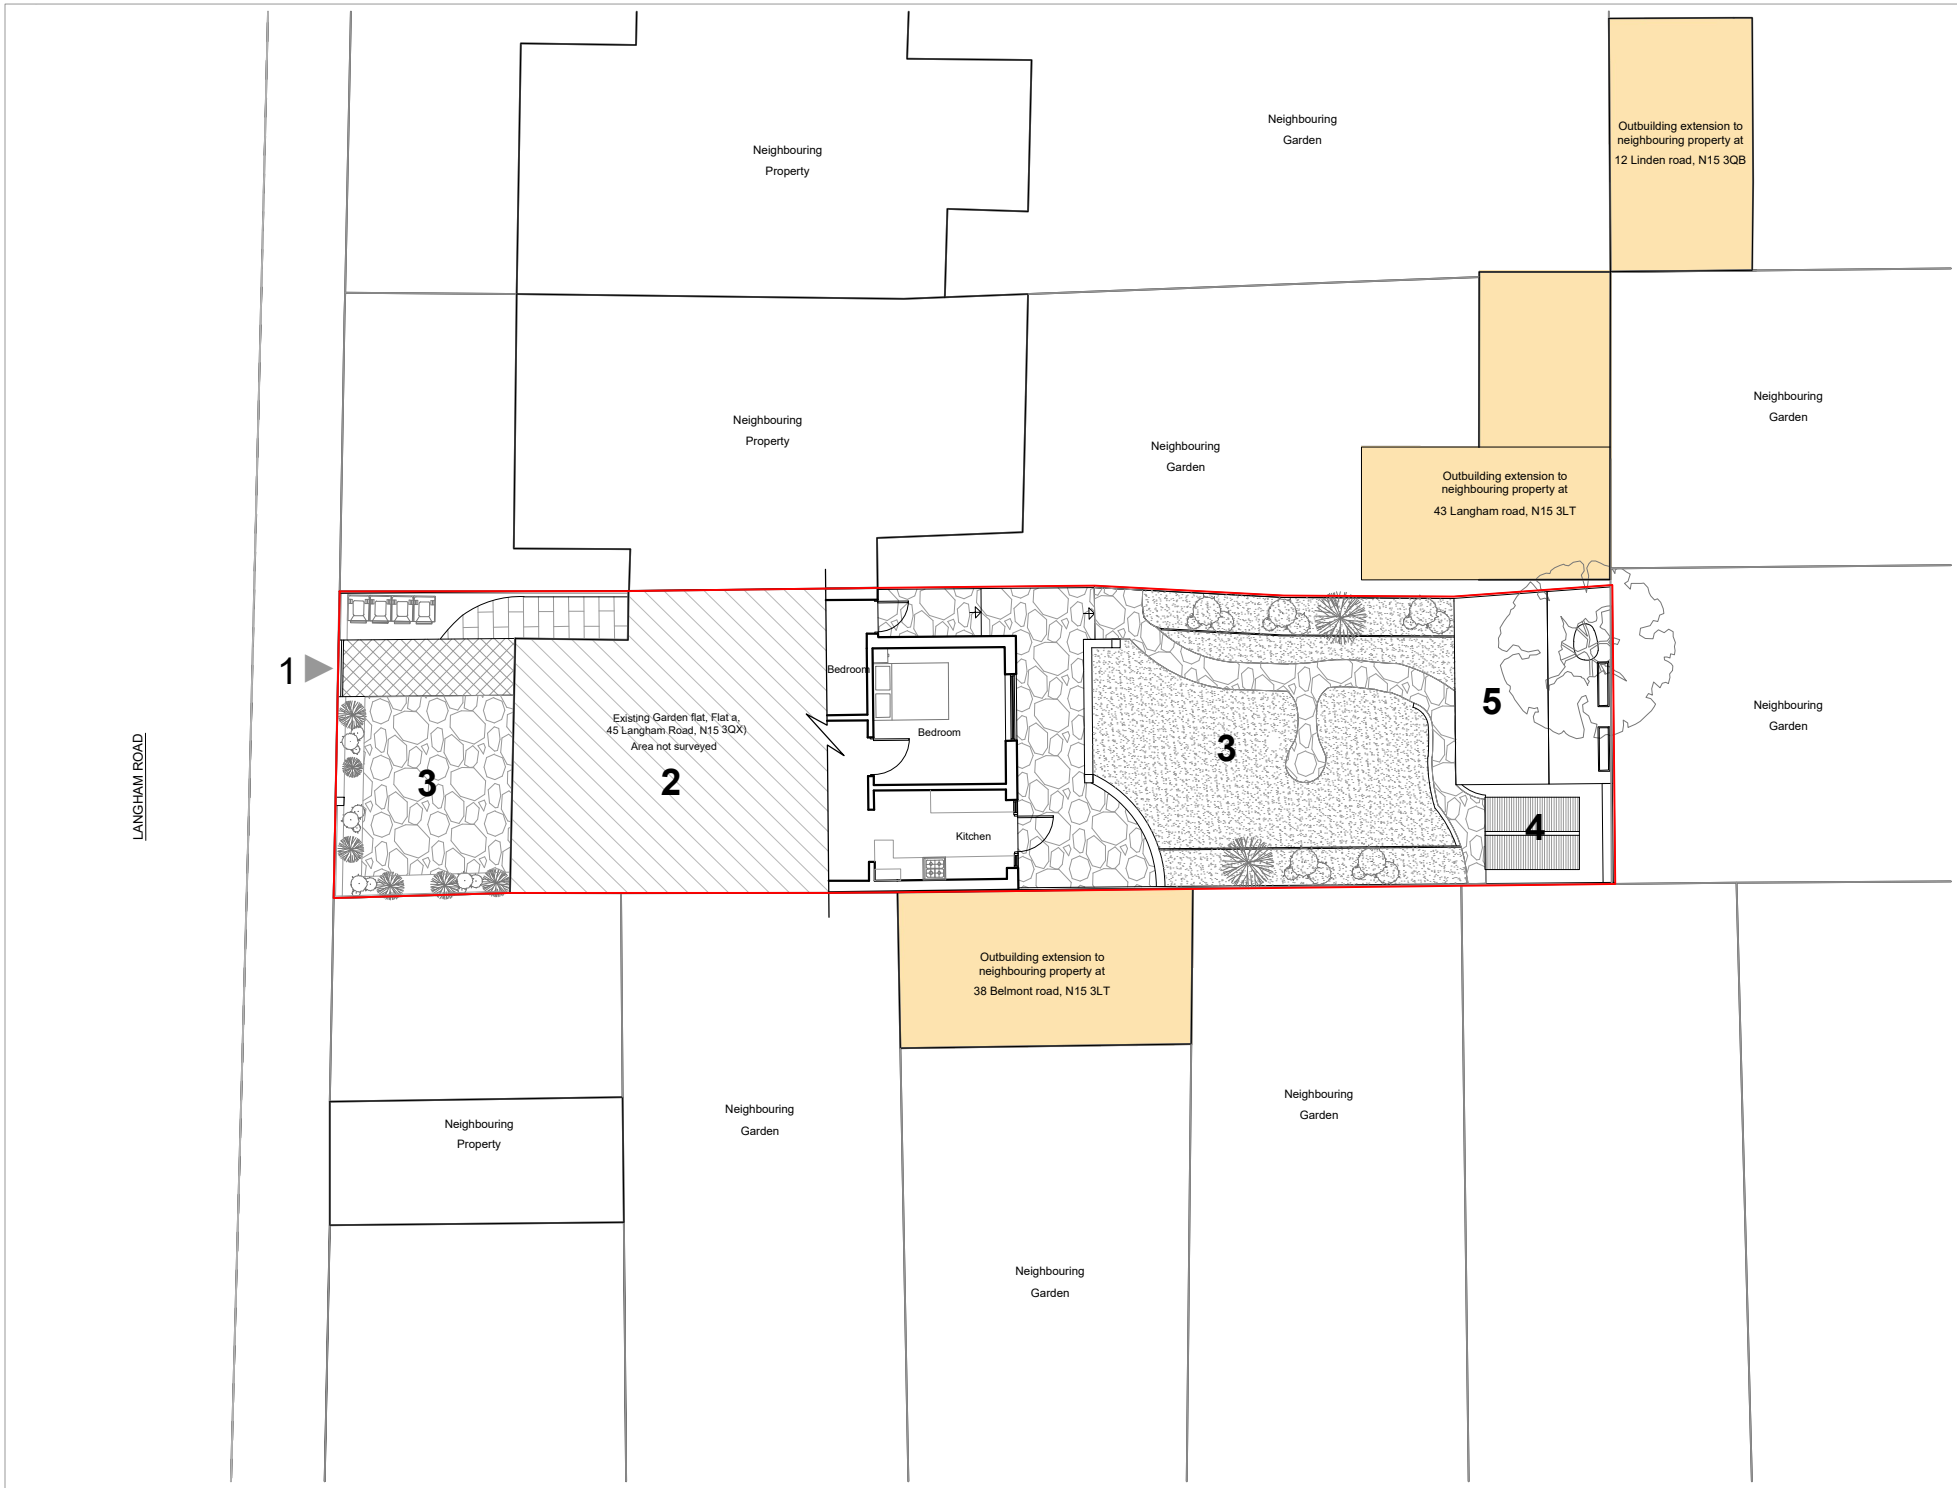

OS Map

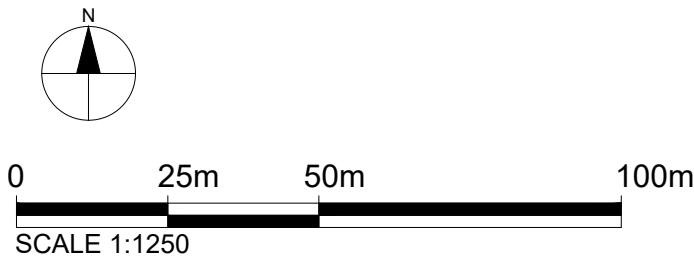


Site Plan

KEY

- 1 Entrance
- 2 45 Langham Road
- 3 Garden
- 4 Shed
- 5 Patio (Timber Decking)

Property Boundary

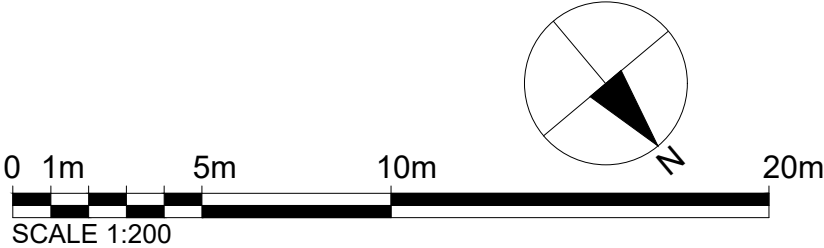

Dimensions Written dimensions to be taken in preference to scaled dimensions. The Contractor is responsible for checking all dimensions before work starts.

Local Authority All work is to be carried out to the requirements, and to the satisfaction of the Local Authority. These drawings are for planning purposes only.

Discrepancies Any discrepancies to be brought to the attention of Drawing And Planning Ltd. Immediately.

REVISIONS

REV	DATE	DESCRIPTION	BY	CH

PROJECT TITLE
Garden flat, Flat a, 45
Langham Road, N15 3QX

DATE
Feb 2023

REVISION
/

DRAWING TITLE
Existing - Location Plans

CLIENT
Hamish Balfour

DRAWING No.
LANRD-L001

SCALE @ A3
1:1250 / 1:200

